





Proposed North Elevation

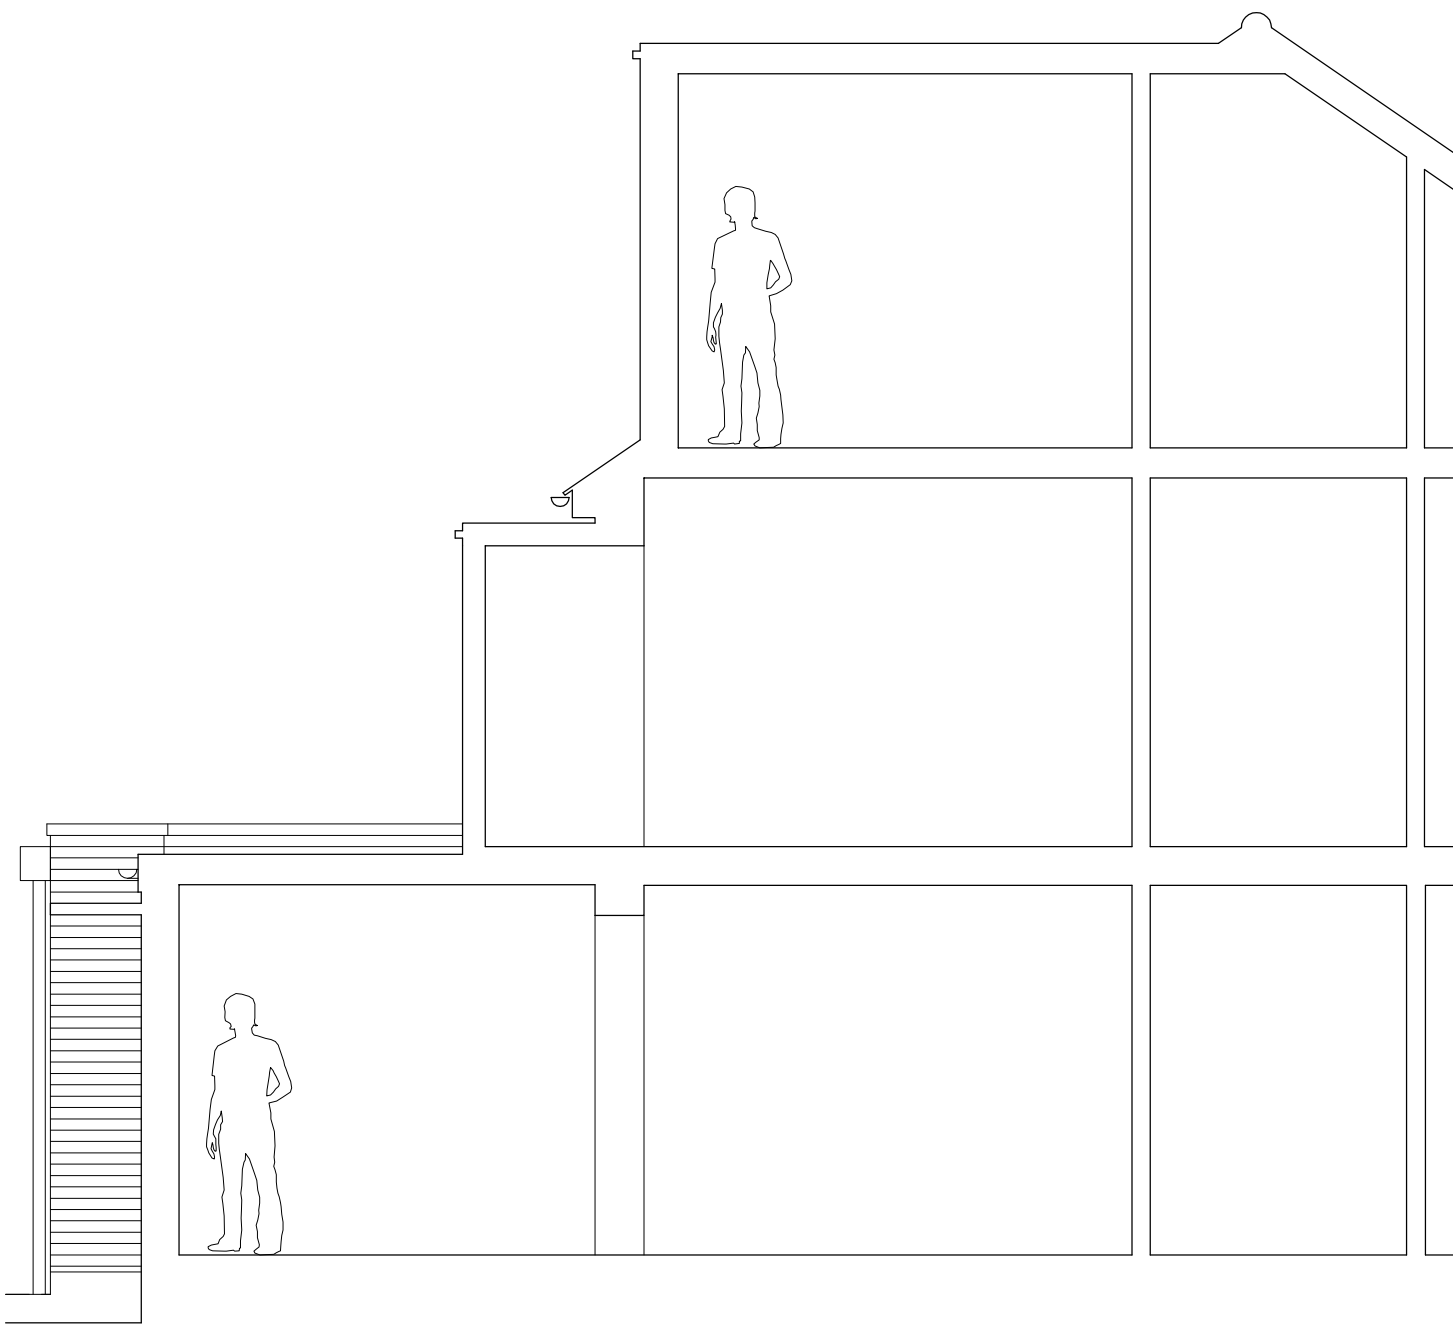


Proposed South Partial Section

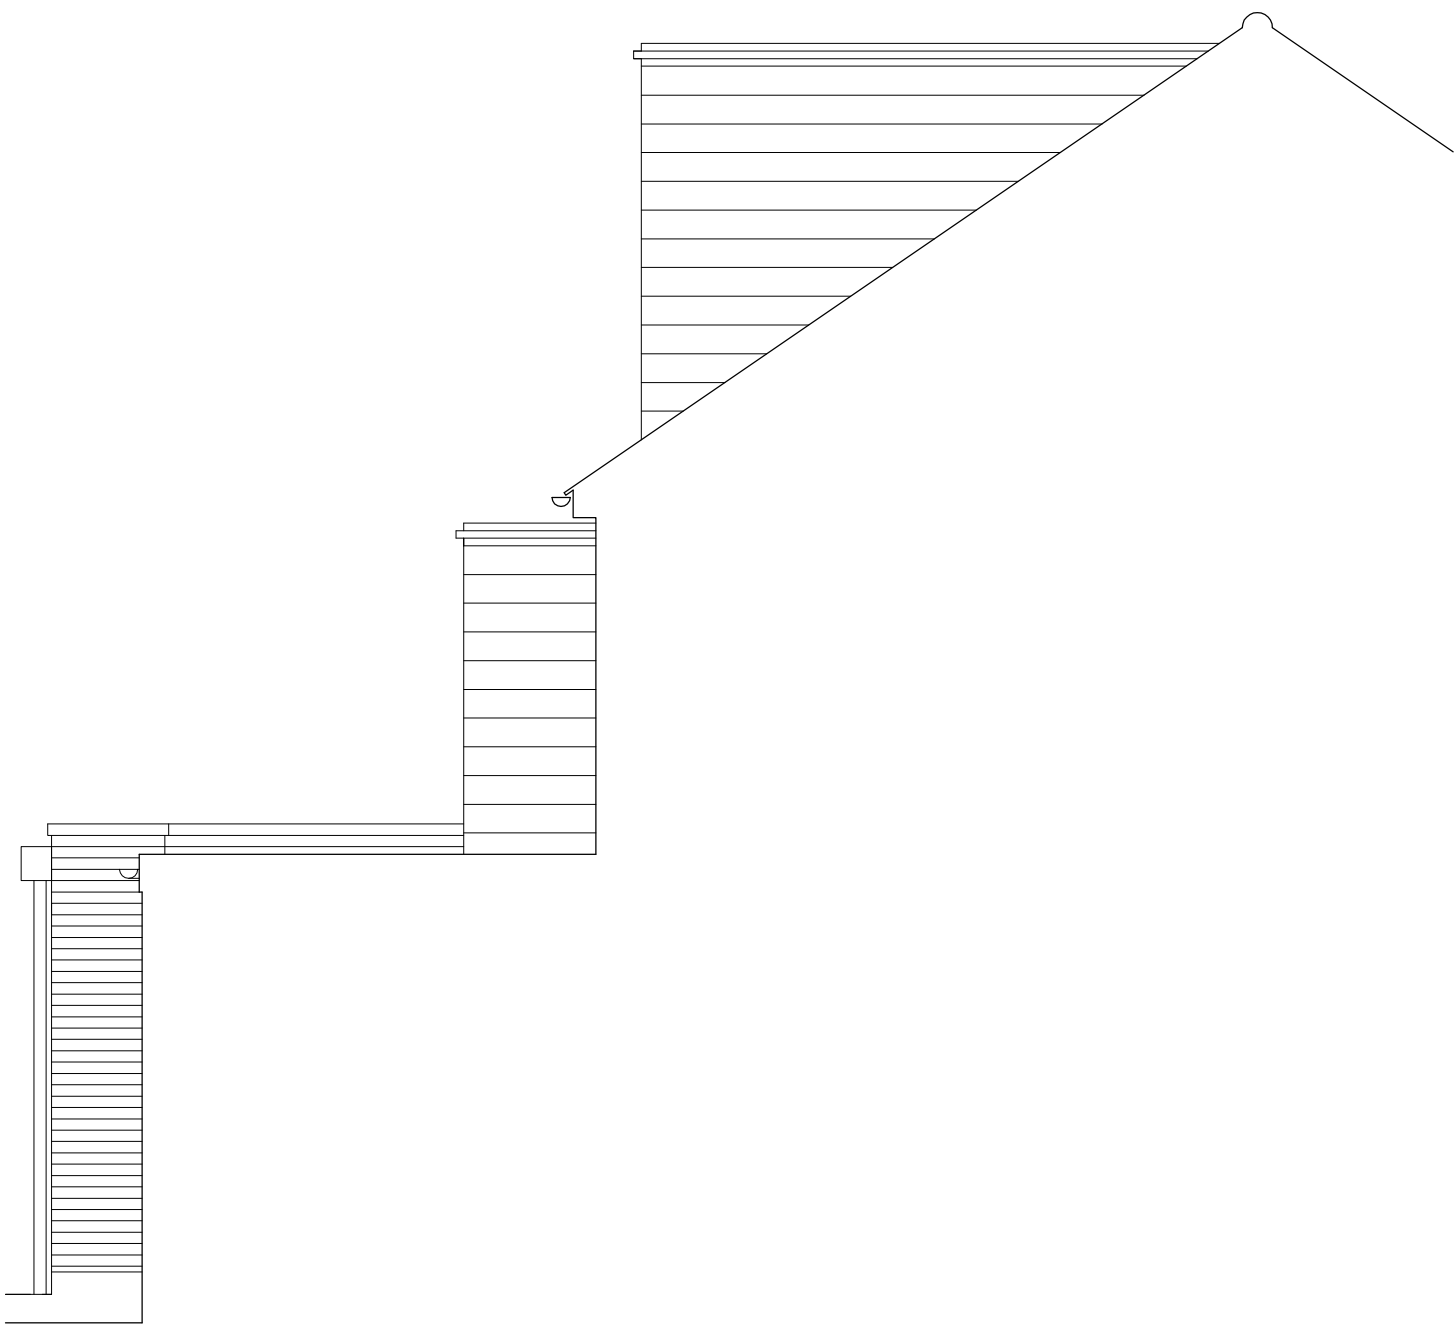

Proposed South Partial Elevation

6 Spencer Close, Uxbridge

Drawing: Proposed North & South elevations	
Scale: 1:50@A2, 1:100@A4	Drawn: TJ
Status: Planning	Date: Jan 2019
Ref: 368-013	Revision: A

 

Jarvis Jefferies Architects LLP

Teazle Barn, Whitfield, Gloucester, GL12 8DU
Telephone: +44 (0)1454 260545
Mobile: +44 (0)7968097562
E-Mail: info@jarvisjefferies.co.uk
Web: www.jarvisjefferiesarchitects.com