


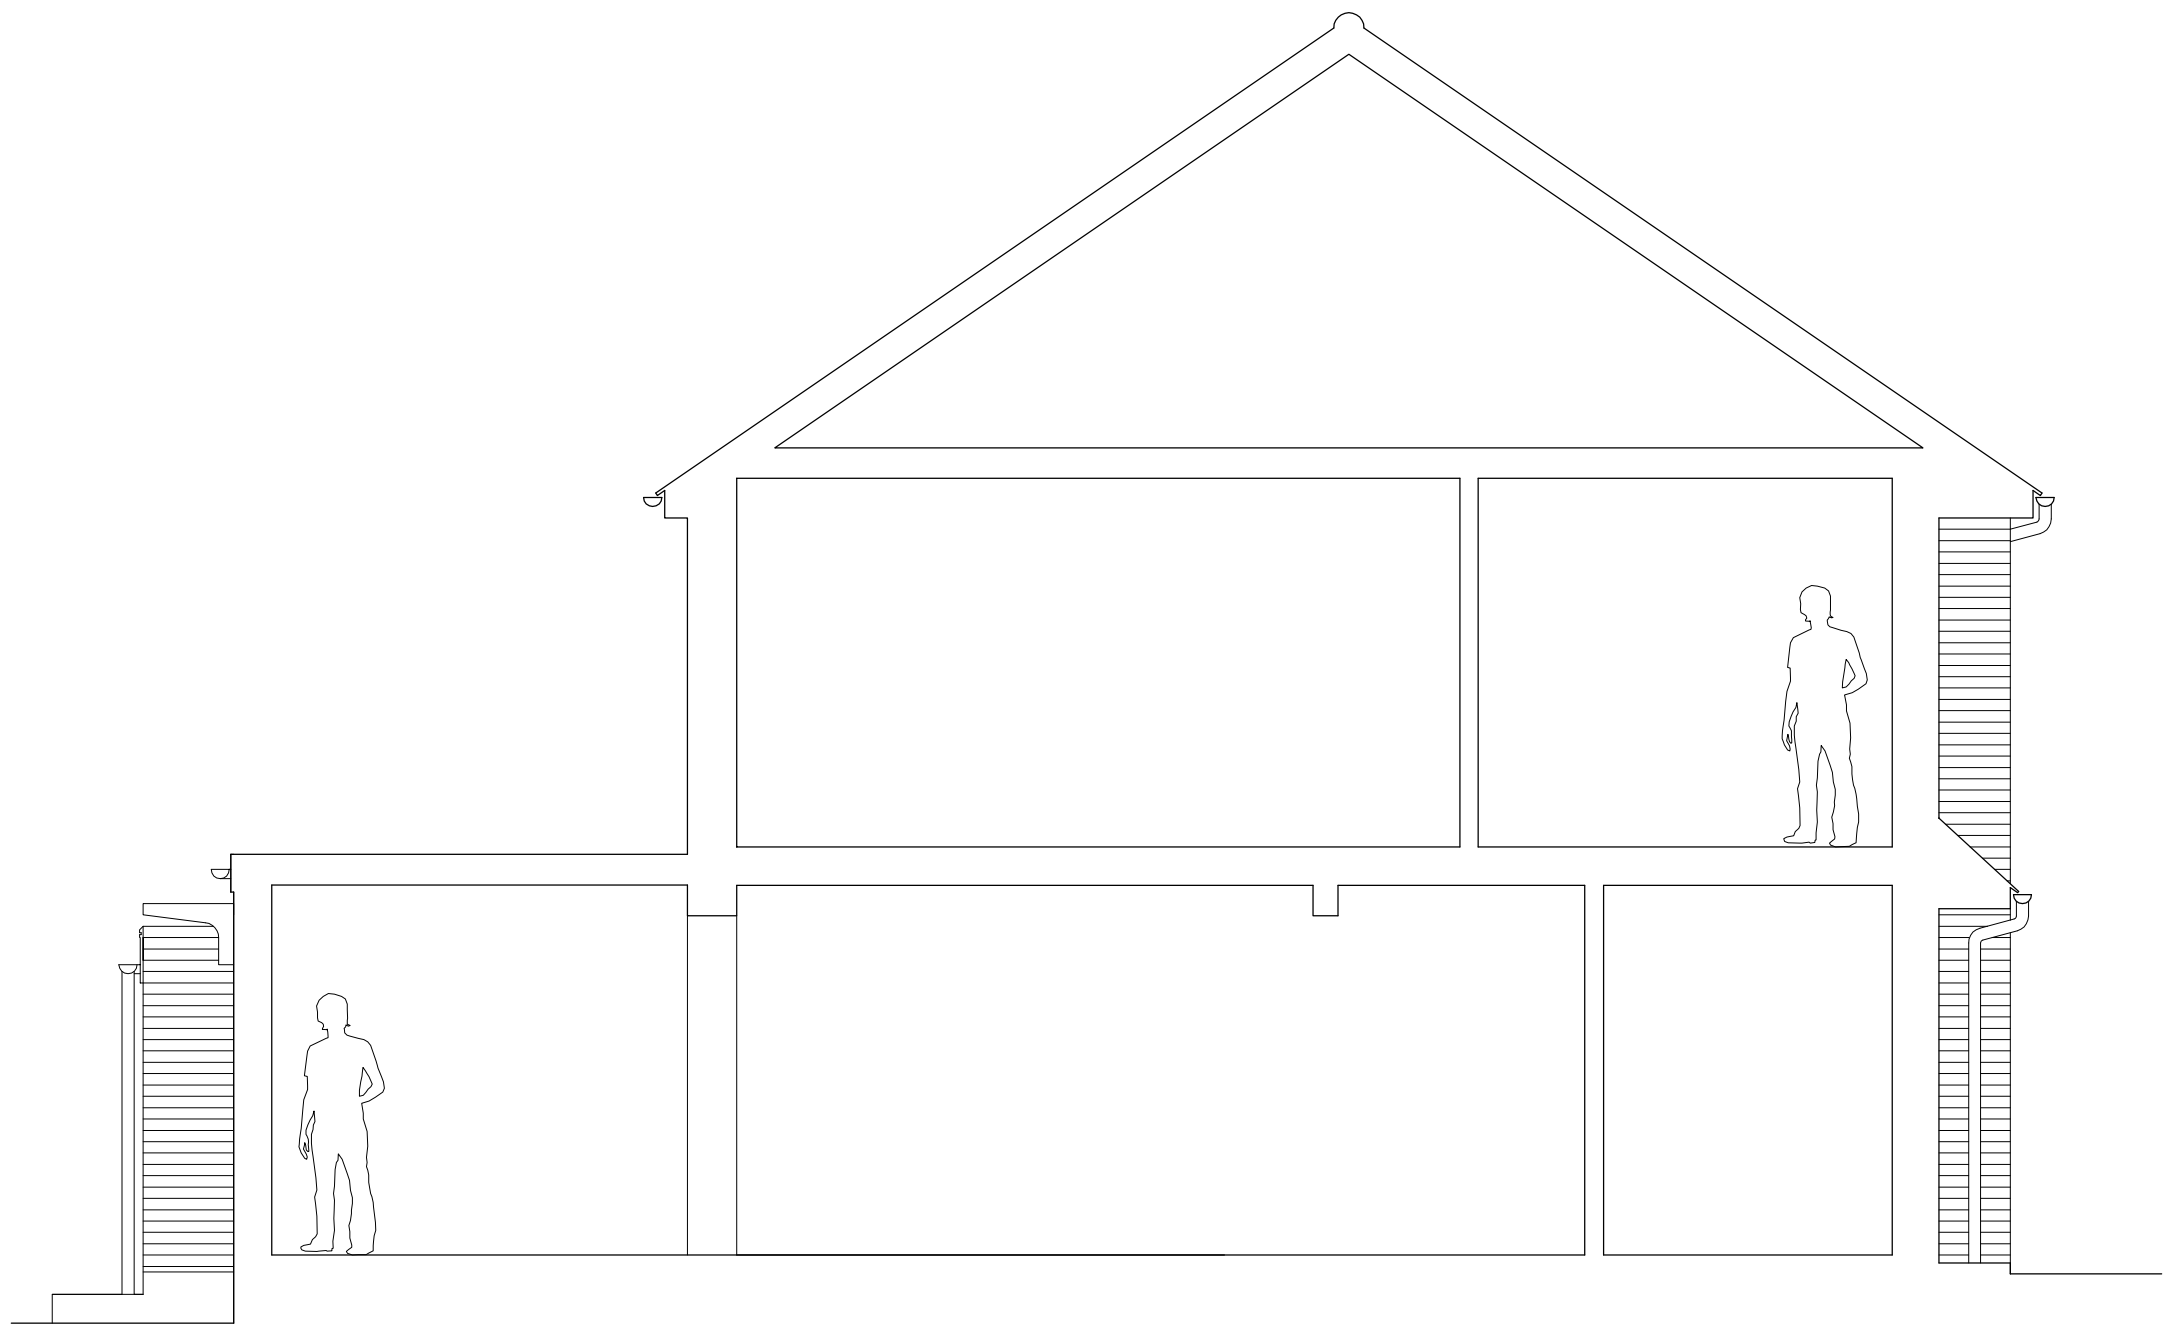

Existing North elevation



Existing South elevation

6 Spencer Close, Uxbridge

Drawing: Existing North & South elevations

Scale: 1:50@A2, 1:100@A4


Drawn: EJ

Status: Survey - 1B

Date: Oct 2018

Ref: 368-003

Revision: -

 

Jarvis Jefferies Architects LLP

Teazle Barn, Whitfield, Gloucester, GL12 8DU

Telephone: +44 (0)1454 260545

Mobile: +44 (0)7968097562

E-Mail: info@jarvisjefferies.co.uk

Web: www.jarvisjefferiesarchitects.com