






NOTE
THIS DRAWING IS THE COPYRIGHT OF AMASIA ARCHITECTS LTD AND MAY NOT BE COPIED, ALTERED OR REPRODUCED IN ANY FORM, OR PASSED TO A THIRD PARTY WITHOUT THE WRITTEN CONSENT OF AMASIA ARCHITECTS LTD. DIMENSIONS SHOULD BE CHECKED AND VERIFIED ON SITE AND ANY DISCREPANCIES SHOULD BE REPORTED TO THE ARCHITECT. USE FIGURED DIMENSIONS ONLY.
IF IN DOUBT ASK FOR CONFIRMATION.

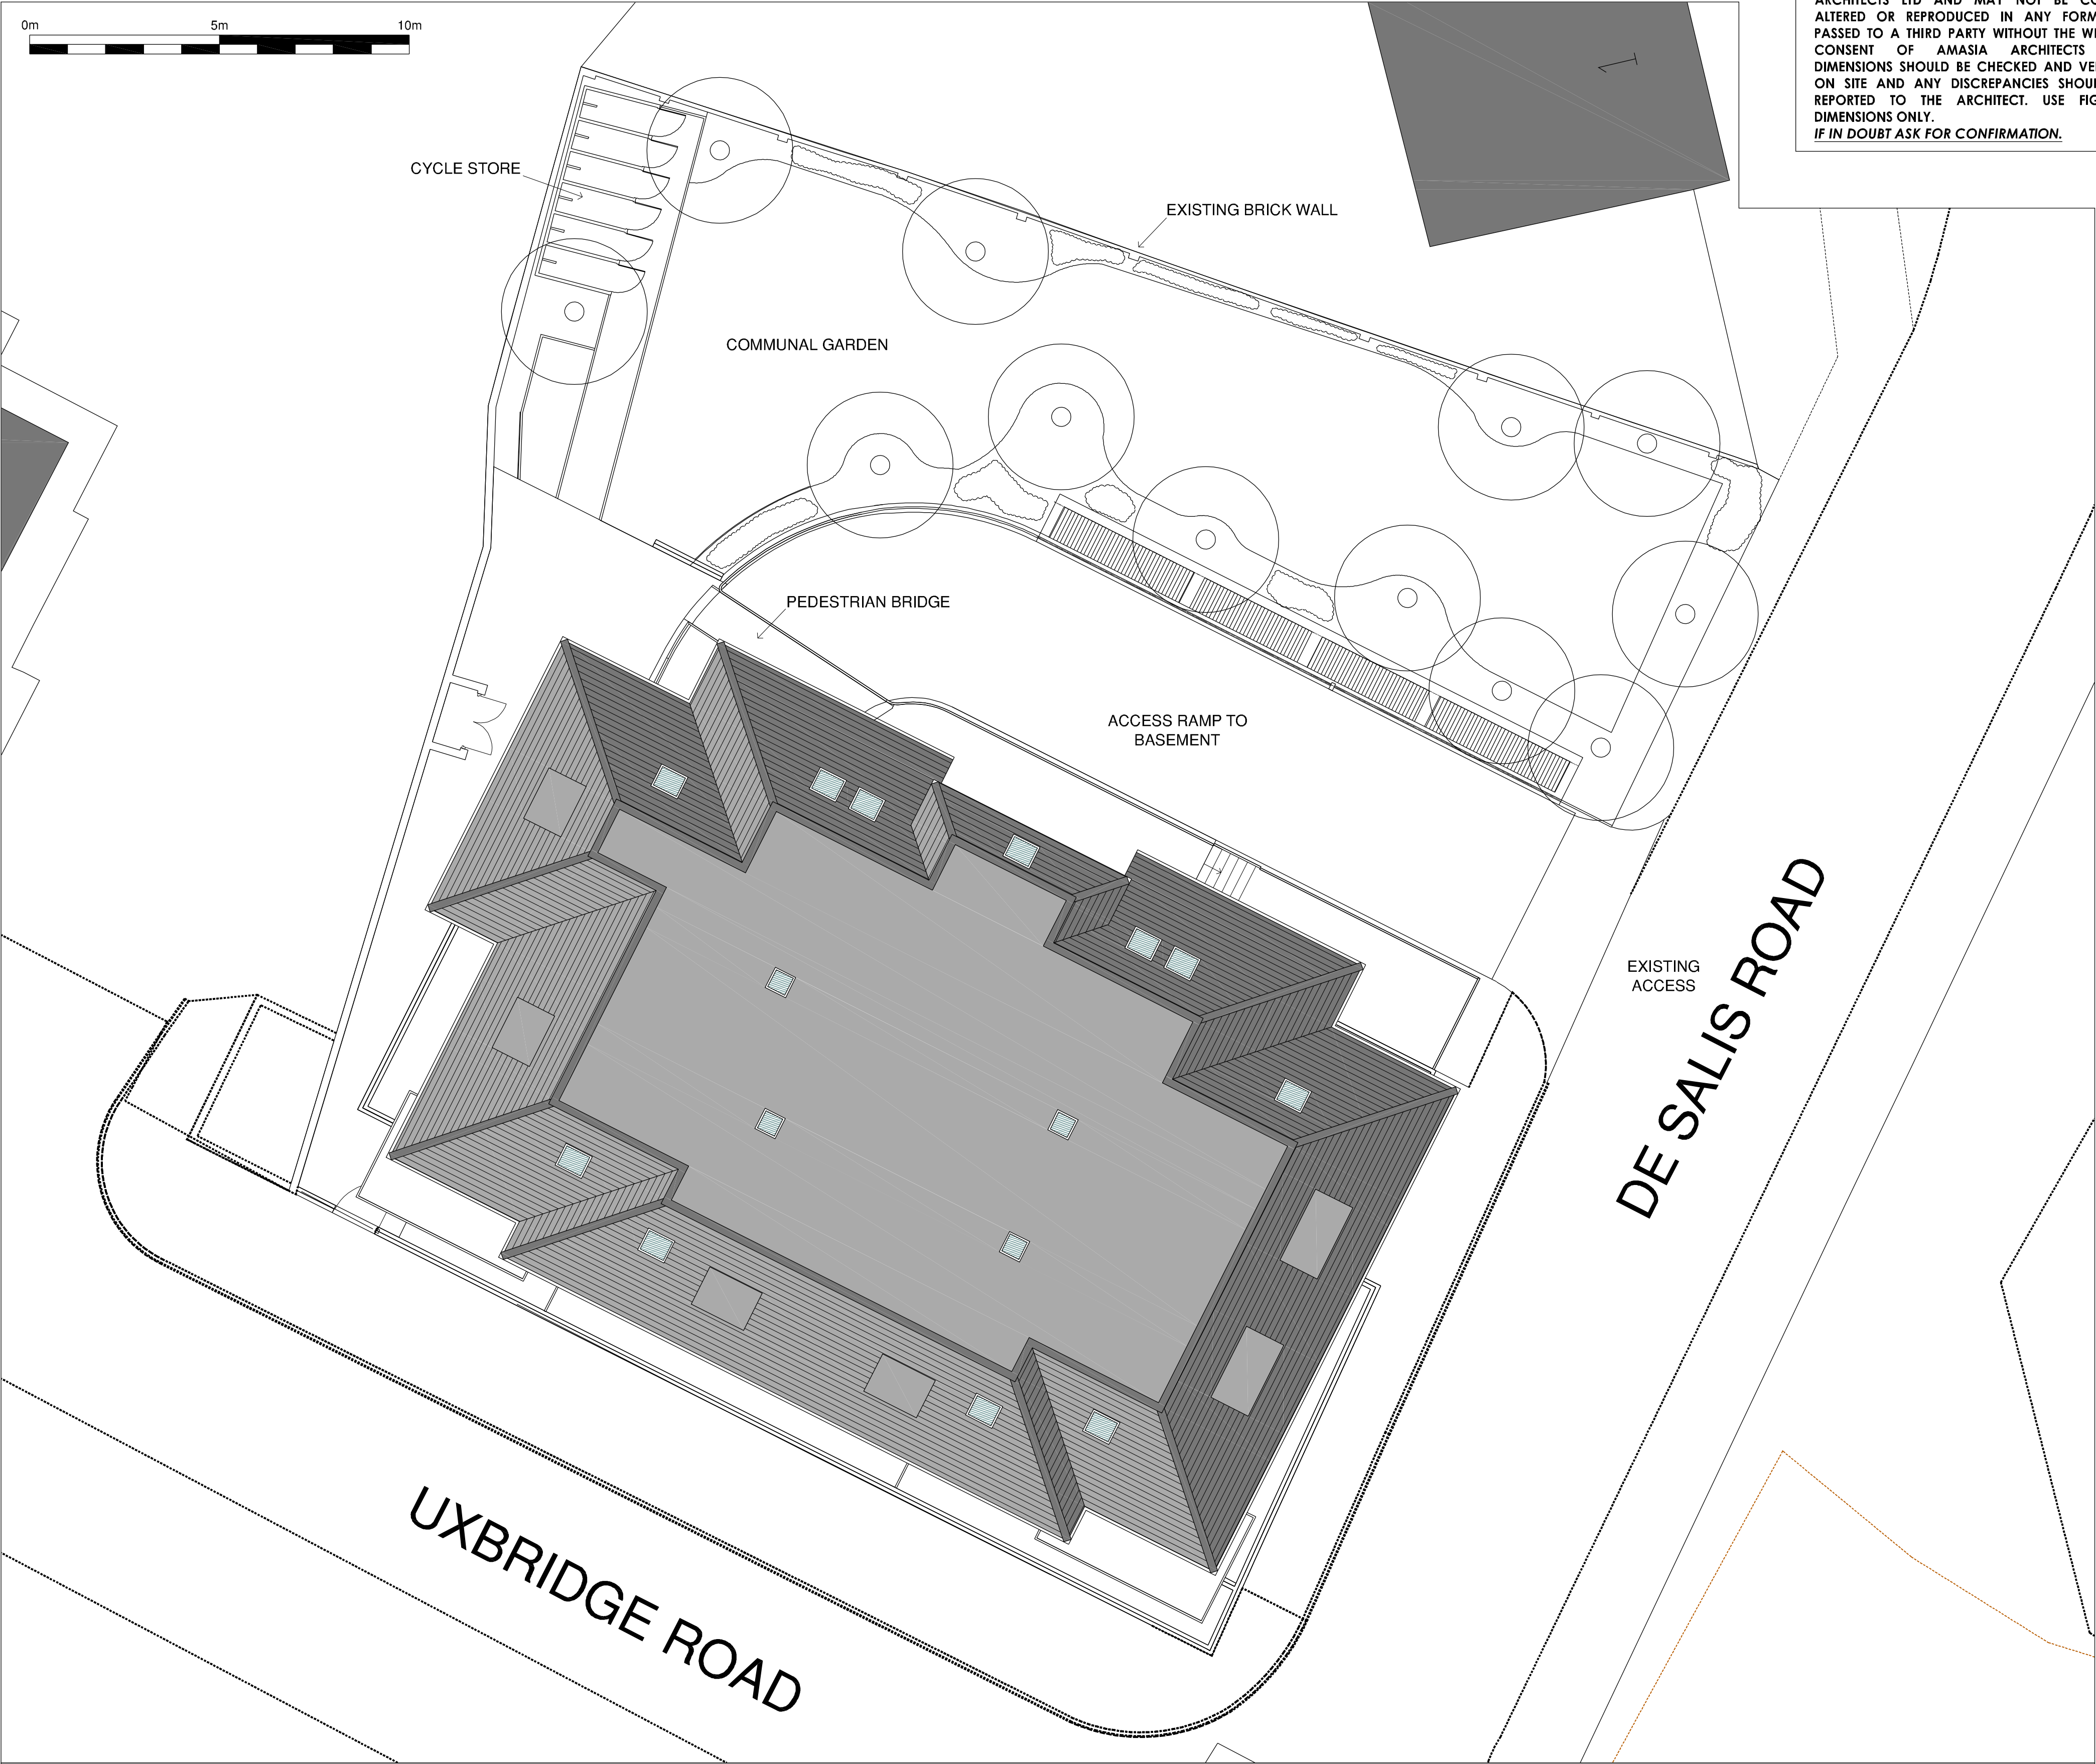


SITE LAYOUT SHOWING PROPOSED ROOF PLAN (Scale 1:100)

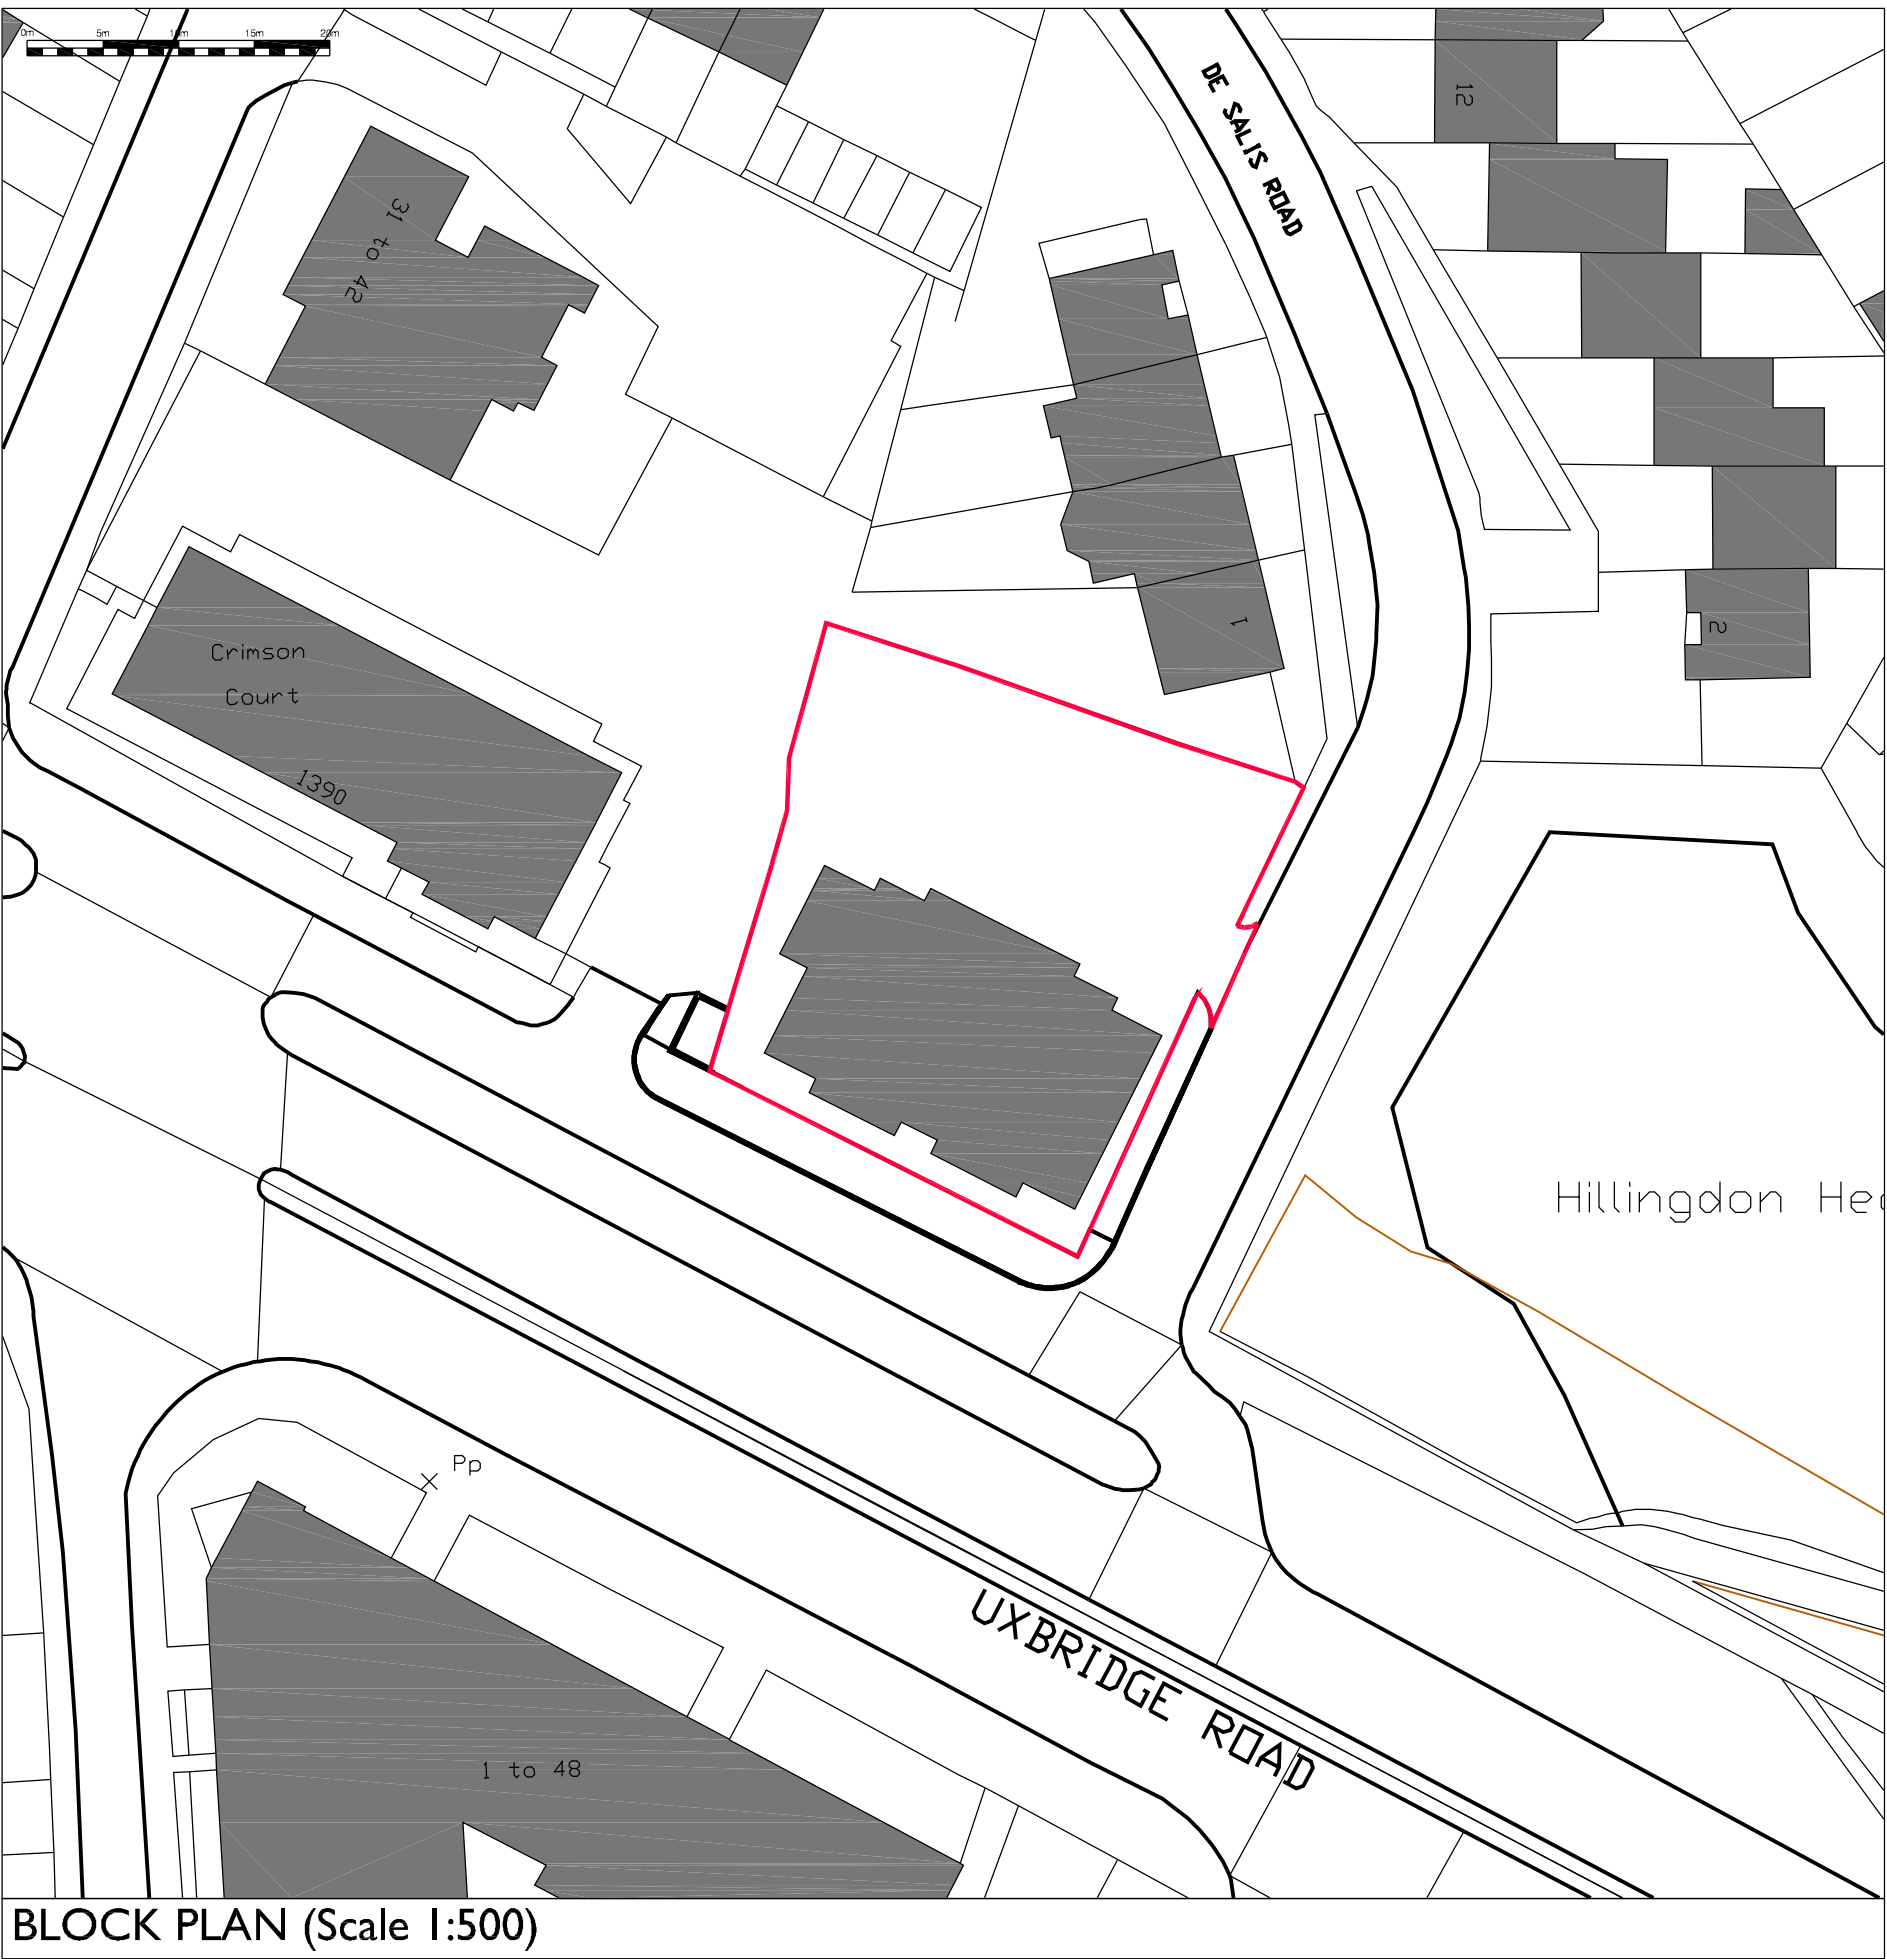

BLOCK PLAN (Scale 1:500)

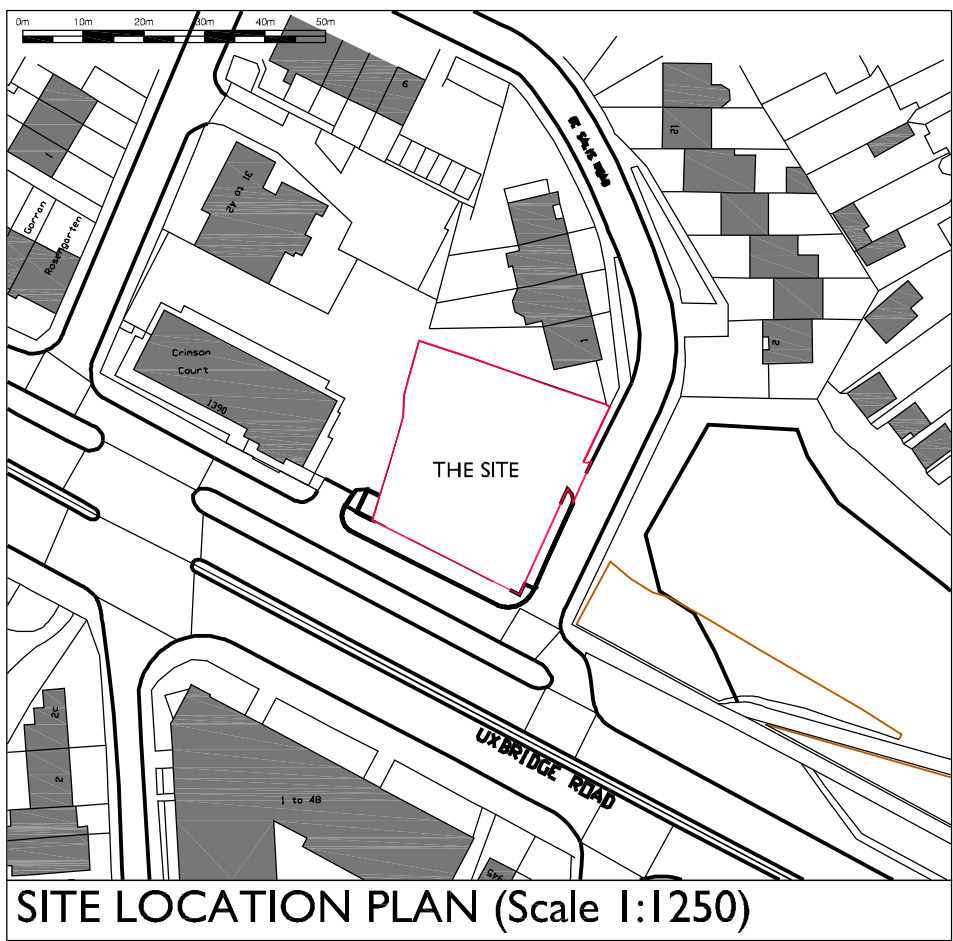

SITE LOCATION PLAN (Scale 1:1250)

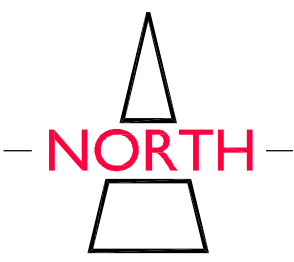

REV.	DESCRIPTION	DRAWN	DATE
REVISIONS			
Issued for PROPOSALS			
SITE ADDRESS PARKSIDE HOUSE DESALIS ROAD UXBRIDGE UB10 0TG			
CLIENT ASH PROPERTIES LTD			
SCALE A/S	SHEET SIZE A1	DRAWN MC	DATE OCT 2020
DRAWING TITLE SITE LAYOUT, BLOCK & LOCATION PLAN			
DRAWING NUMBER AAL-20-196-P01		REVISION	

AMASIA
ARCHITECTS LTD

ALBURY ESTATE
LOWER BARN
WESTON FARM
ALBURY
SURREY
GU5 9BZ
T: 01483 205724
www.amasiaarchitects.com
enquiries@amasiaarchitects.com
Company Reg. No. 6809033
VAT Reg. No. 946319110