




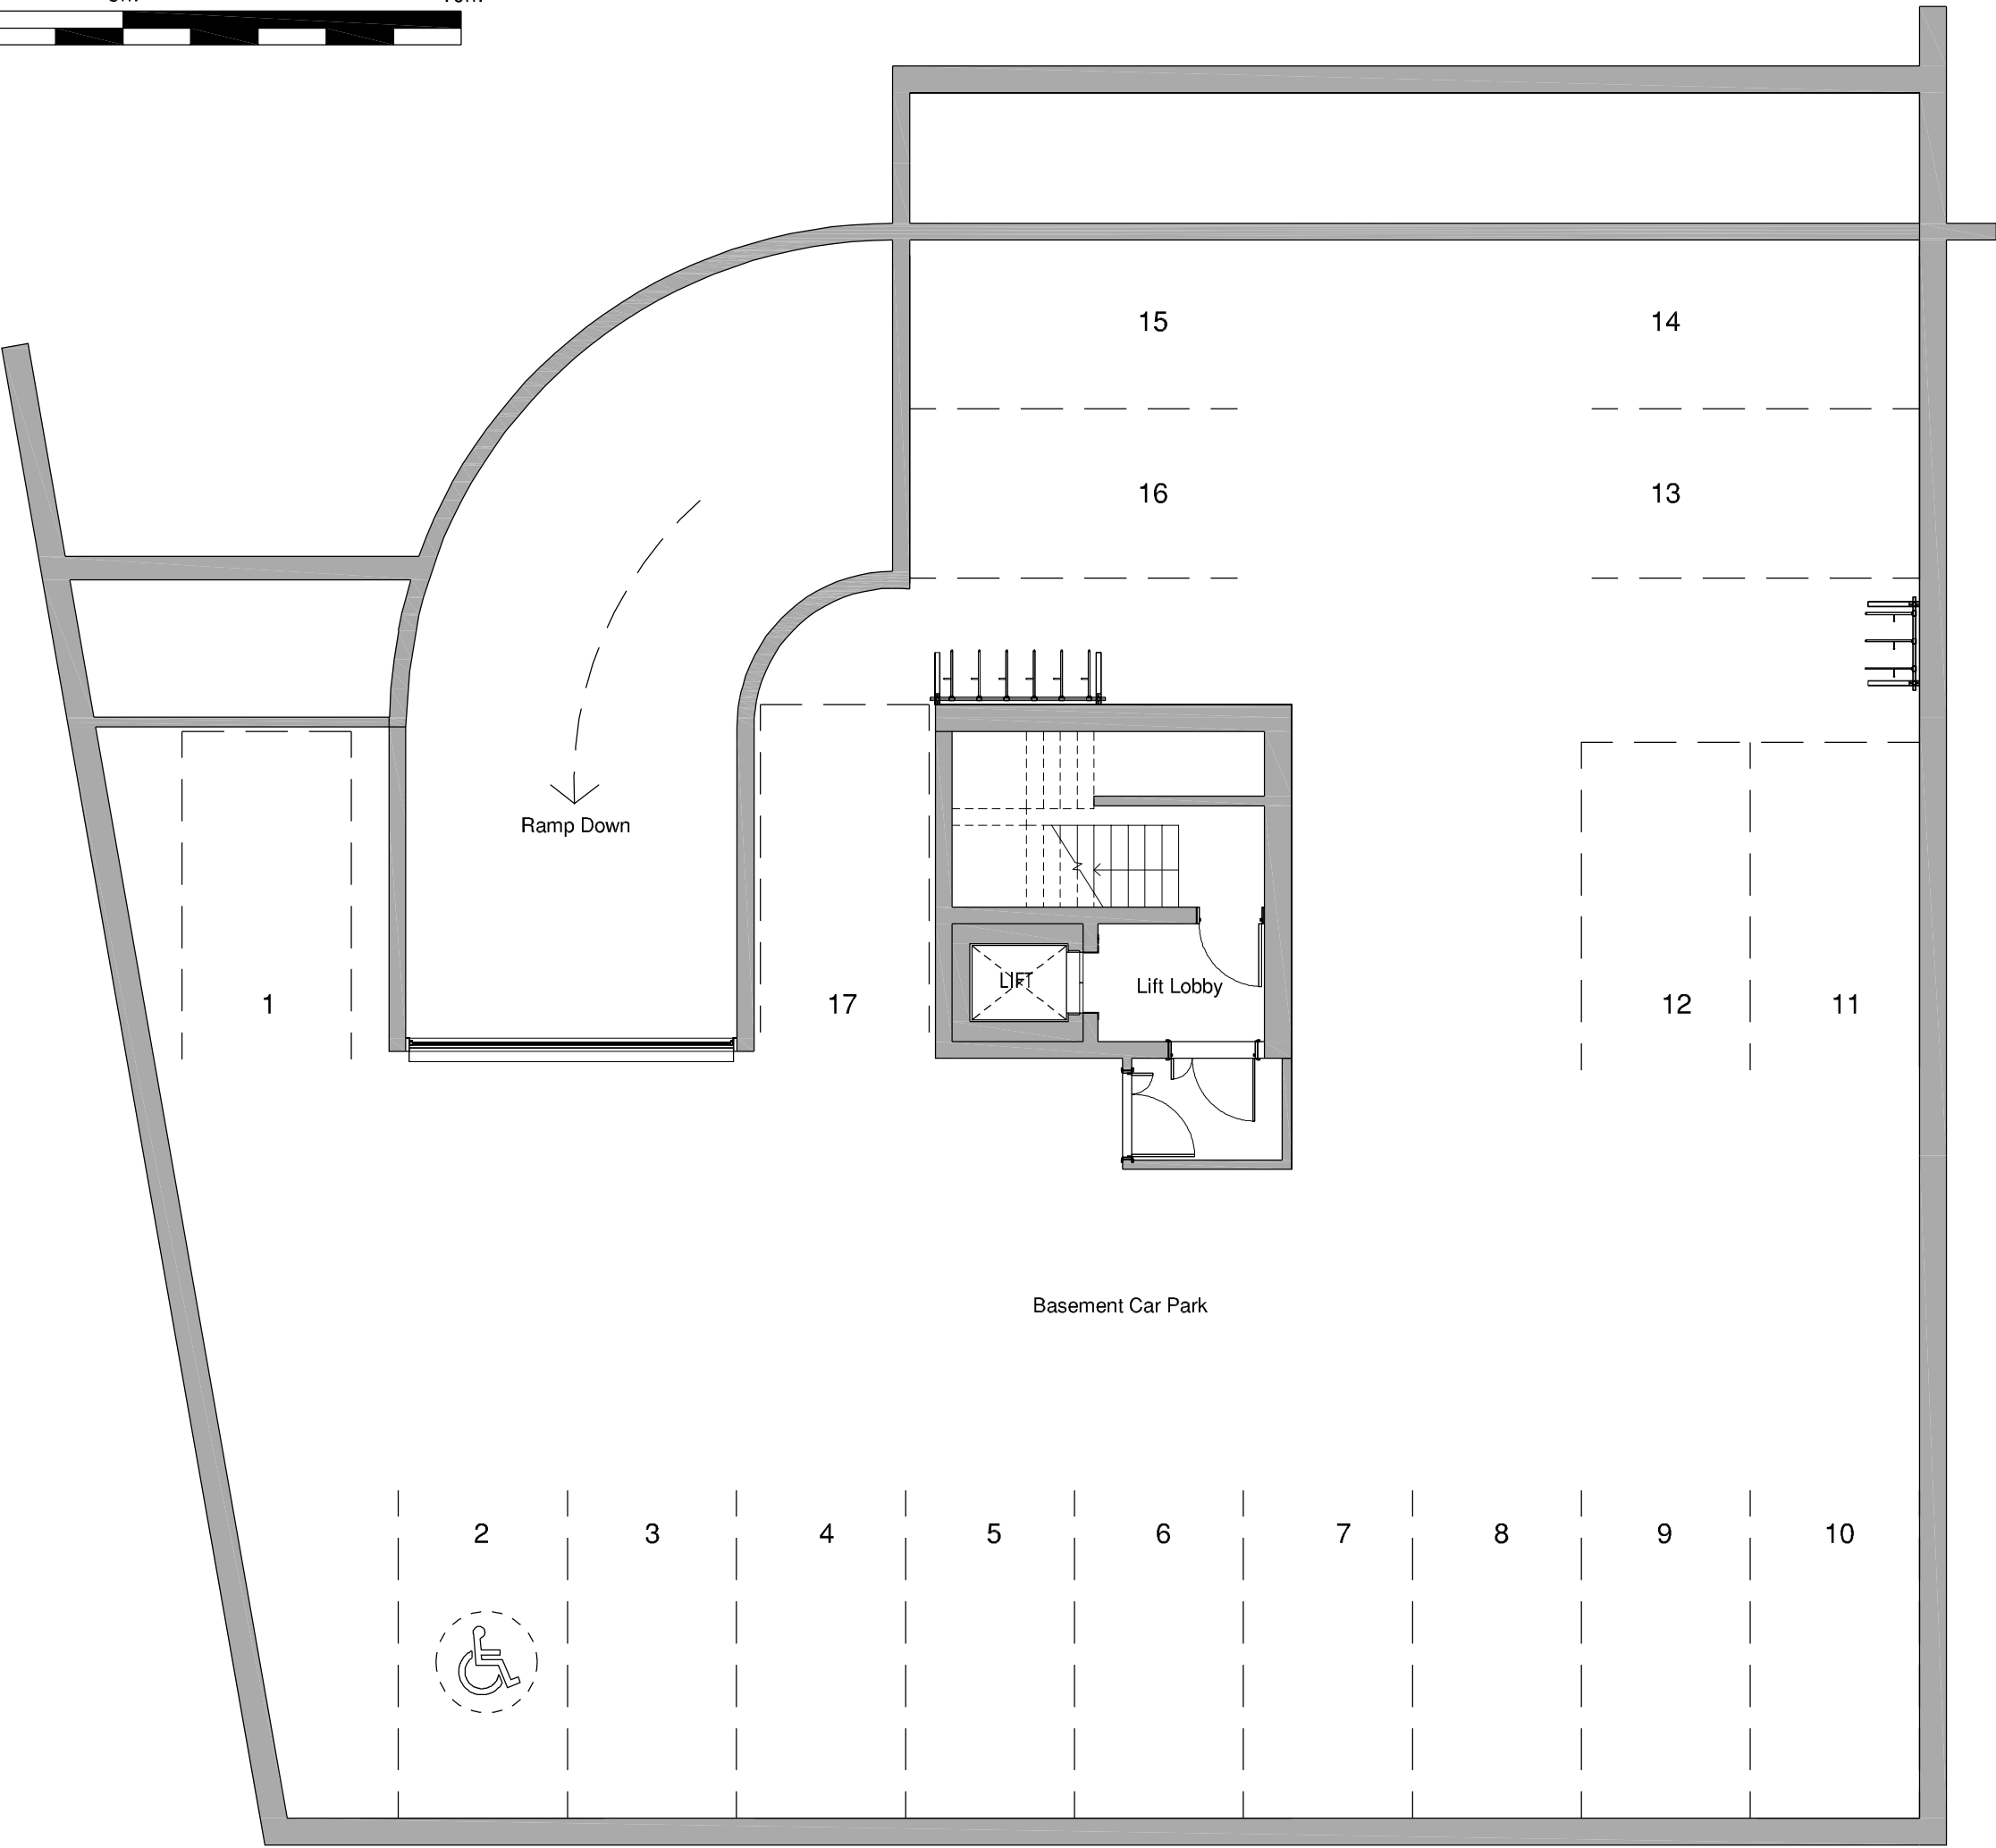

BASEMENT PLAN

 


GROUND FLOOR PLAN

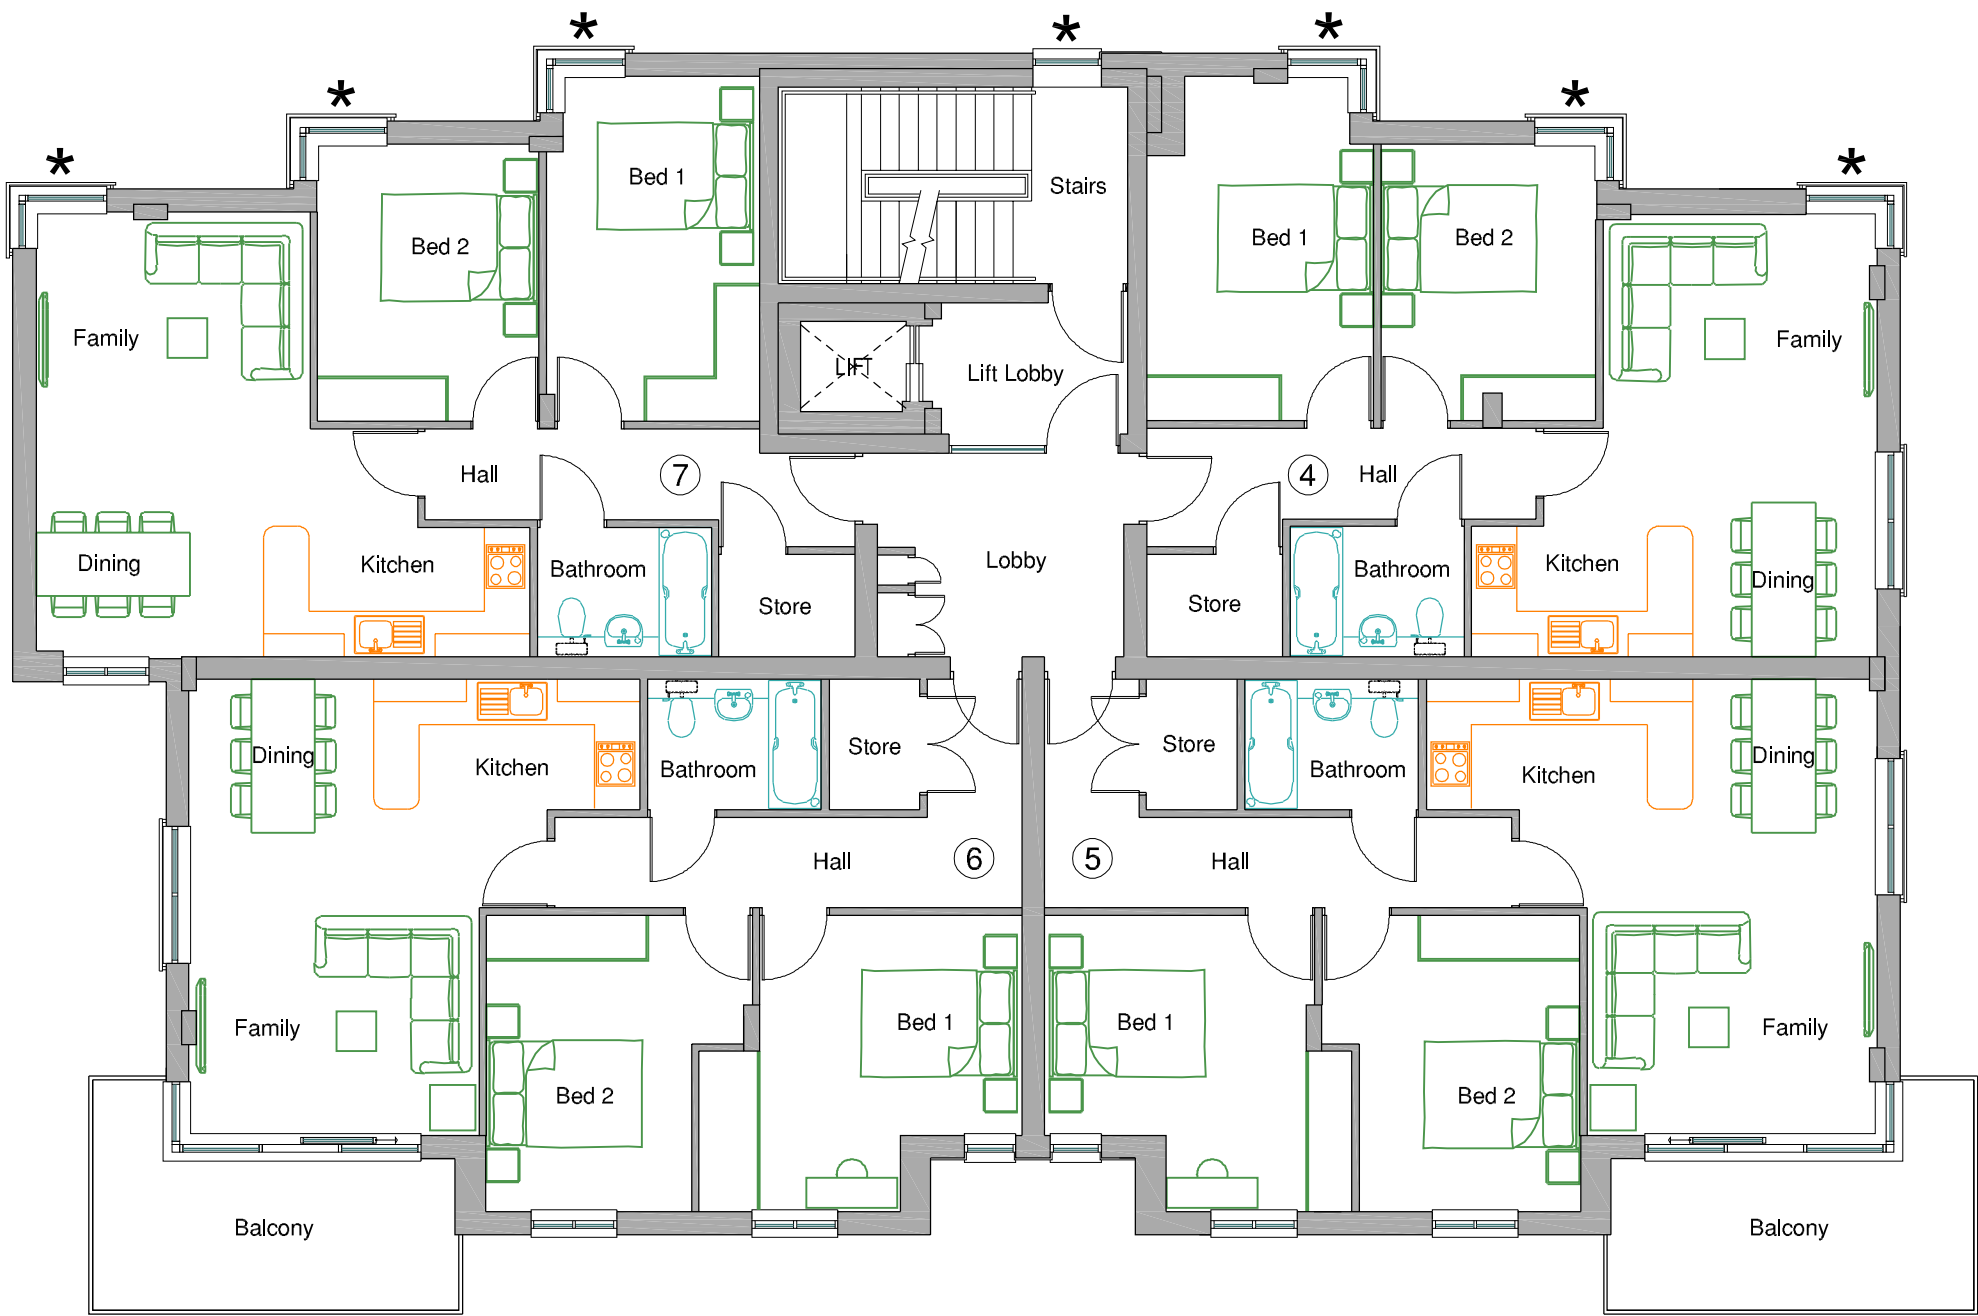

FIRST FLOOR PLAN

* Obscure glazed window

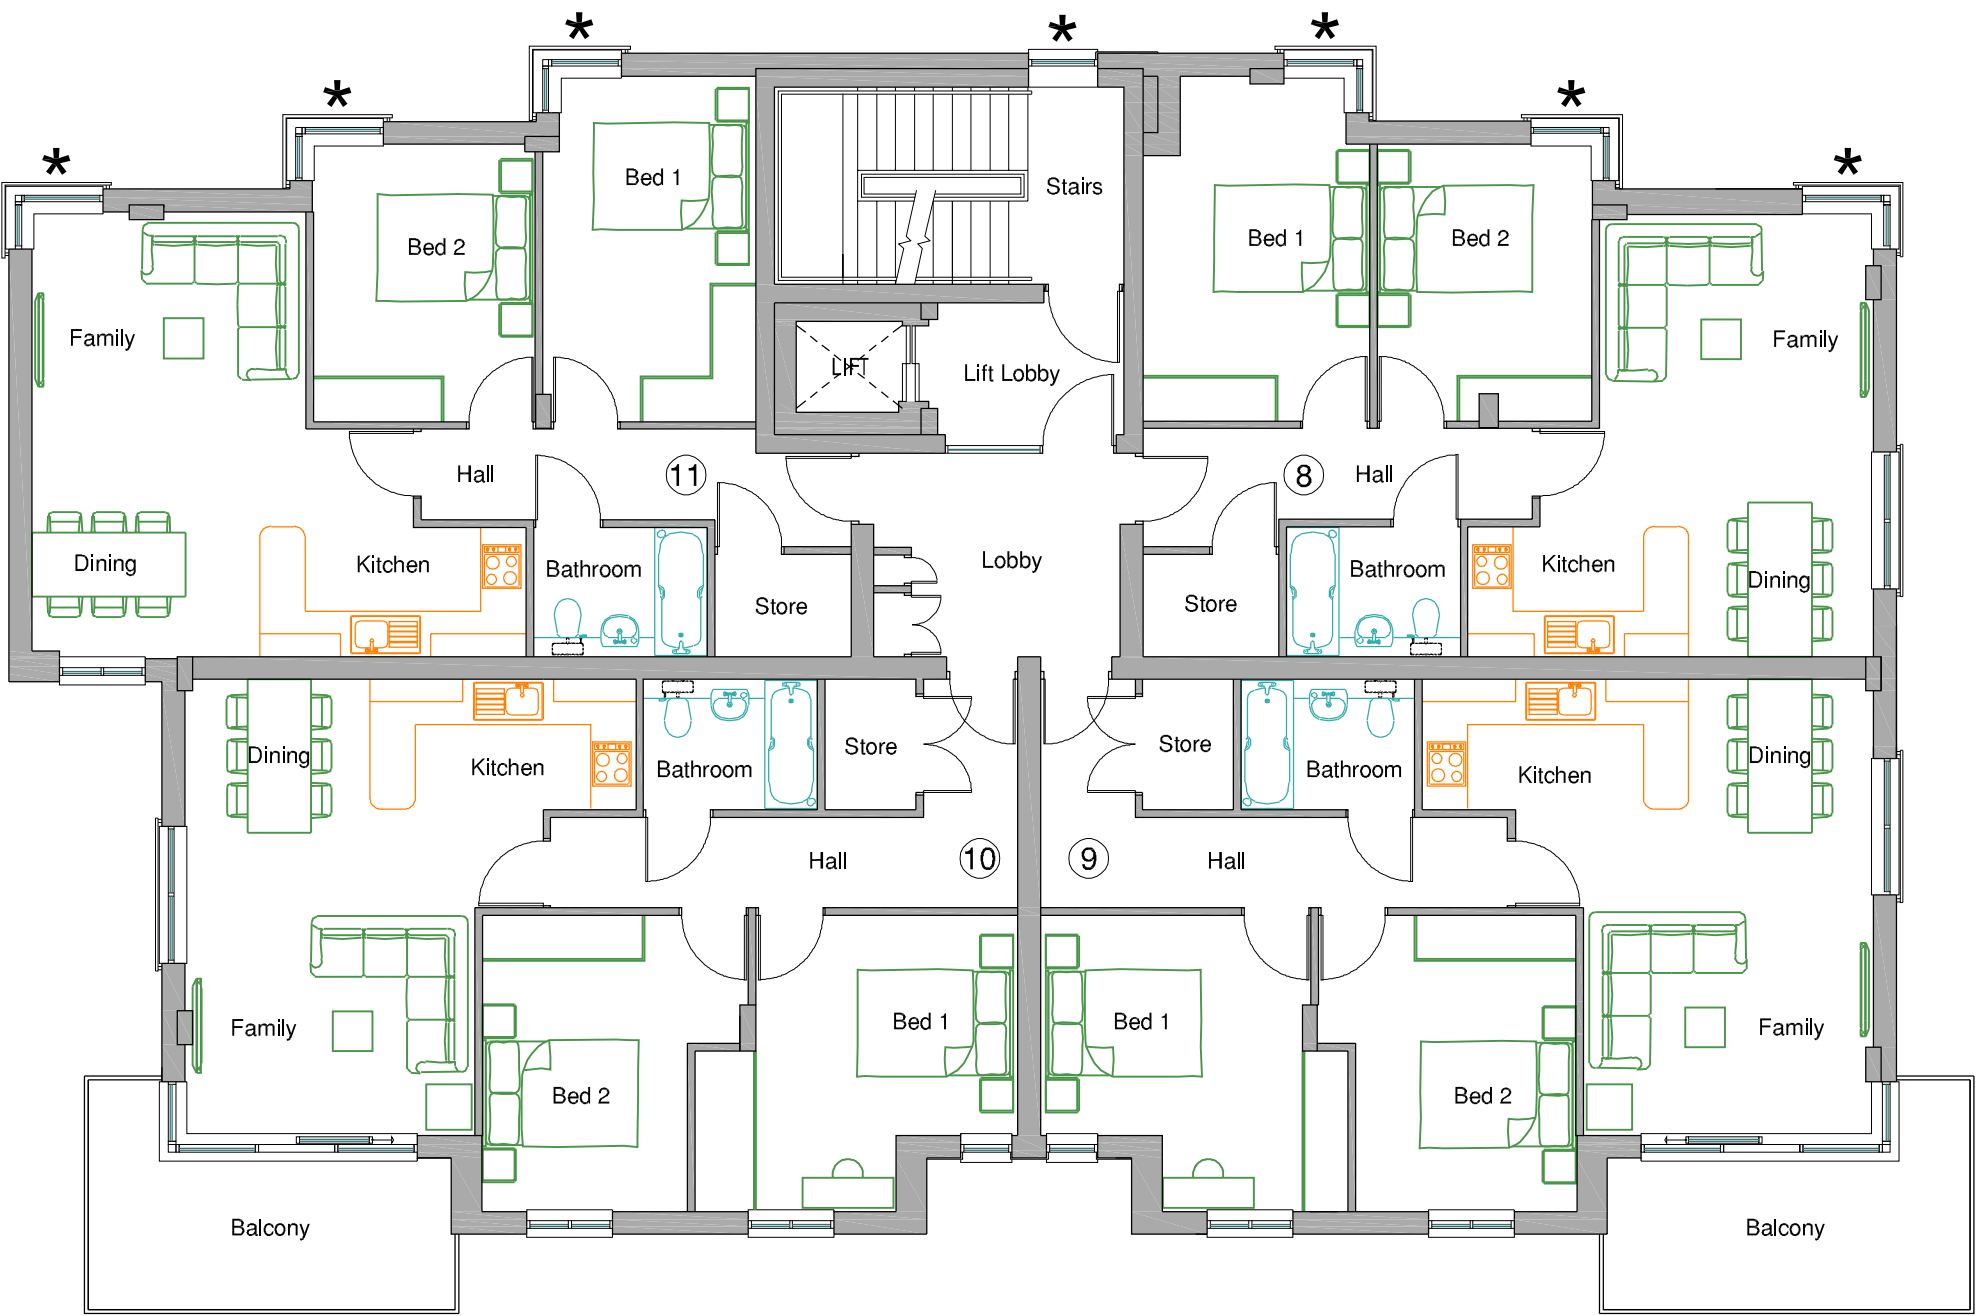

SECOND FLOOR PLAN

* Obscure glazed window

NOTE
THIS DRAWING IS THE COPYRIGHT OF AMASIA ARCHITECTS LTD AND MAY NOT BE COPIED, ALTERED OR REPRODUCED IN ANY FORM, OR PASSED TO A THIRD PARTY WITHOUT THE WRITTEN CONSENT OF AMASIA ARCHITECTS LTD. DIMENSIONS SHOULD BE CHECKED AND VERIFIED ON SITE AND ANY DISCREPANCIES SHOULD BE REPORTED TO THE ARCHITECT. USE FIGURED DIMENSIONS ONLY.
IF IN DOUBT ASK FOR CONFIRMATION.

REV.	DESCRIPTION		DRAWN	DATE
REVISIONS				
Issued for PROPOSALS				
SITE ADDRESS PARKSIDE HOUSE DESALIS ROAD UXBRIDGE UB10 0TG				
CLIENT ASH PROPERTIES LTD				
SCALE	SHEET SIZE	DRAWN	DATE	
I-100	A1	MC	OCT 2020	
DRAWING TITLE PROPOSED FLOOR PLANS				
DRAWING NUMBER AAL-20-196-P02		REVISION		



AMASIA
ARCHITECTS LTD

ALBURY ESTATE
LOWER BARN
WESTON FARM
ALBURY
SURREY
GU5 9BZ

T: 01483 205724

www.amasiaarchitects.com
enquiries@amasiaarchitects.com

Company Reg. No. 689033
VAT Reg. No. 946319110

