


NOTE
THIS DRAWING IS THE COPYRIGHT OF AMASIA ARCHITECTS LTD AND MAY NOT BE COPIED, ALTERED OR REPRODUCED IN ANY FORM, OR PASSED TO A THIRD PARTY WITHOUT THE WRITTEN CONSENT OF AMASIA ARCHITECTS LTD. DIMENSIONS SHOULD BE CHECKED AND VERIFIED ON SITE AND ANY DISCREPANCIES SHOULD BE REPORTED TO THE ARCHITECT. USE FIGURED DIMENSIONS ONLY.
IF IN DOUBT ASK FOR CONFIRMATION.

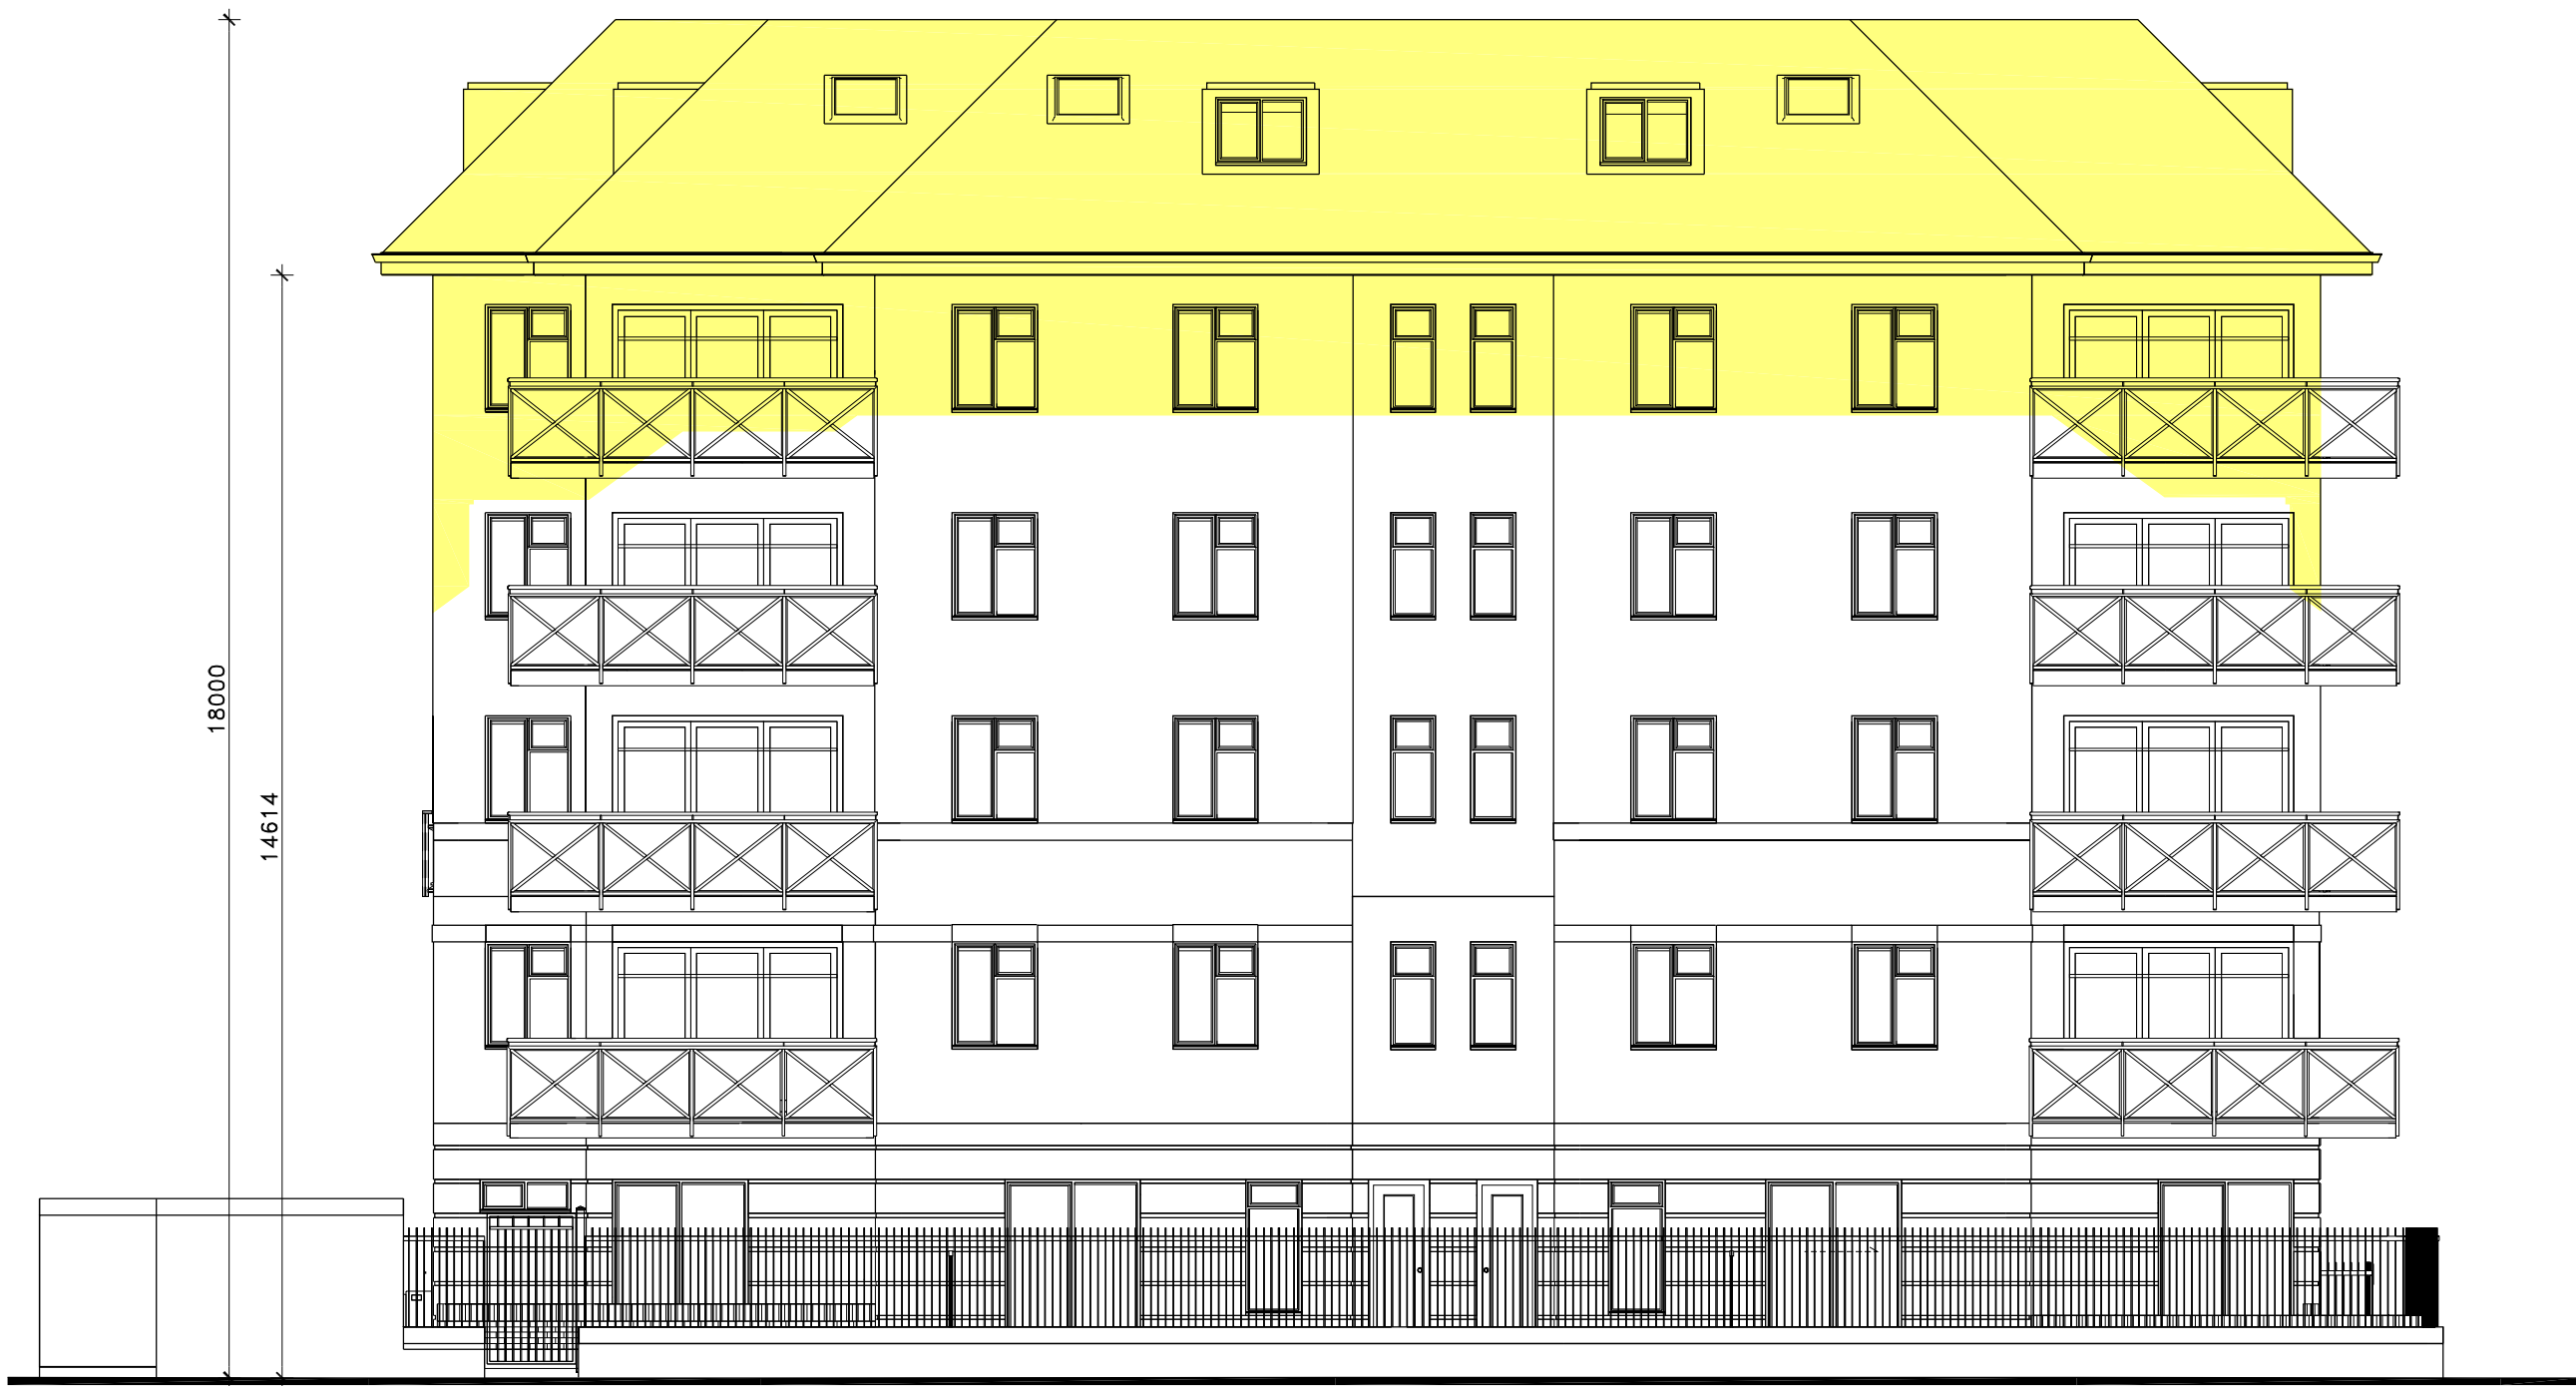

PROPOSED SOUTH ELEVATION



PROPOSED EAST ELEVATION



PROPOSED NORTH ELEVATION

ENTRANCE TO BASEMENT



PROPOSED WEST ELEVATION

KEY

- PROPOSED ADDITIONAL STOREYS
- EXISTING BUILDING

REV.	DESCRIPTION	DRAWN	DATE
REVISIONS			
Issued for:			
PROPOSALS			
SITE ADDRESS			
PARKSIDE HOUSE			
DESALIS ROAD			
UXBRIDGE			
UB10 0TG			
CLIENT			
ASH PROPERTIES LTD			
SCALE	SHEET SIZE	DRAWN	DATE
I-100	A1	MC	OCT 2020
DRAWING TITLE			
PROPOSED ELEVATIONS			
DRAWING NUMBER		REVISION	
AAL-20-196-P04			

AMASIA
ARCHITECTS LTD

ALBURY ESTATE
LOWER BARN
WESTON FARM
ALBURY
SURREY
GU5 9BZ

T: 01483 205724

www.amasiaarchitects.com
enquiries@amasiaarchitects.com

Company Reg. No. 6879033
VAT Reg. No. 946 3191 10