



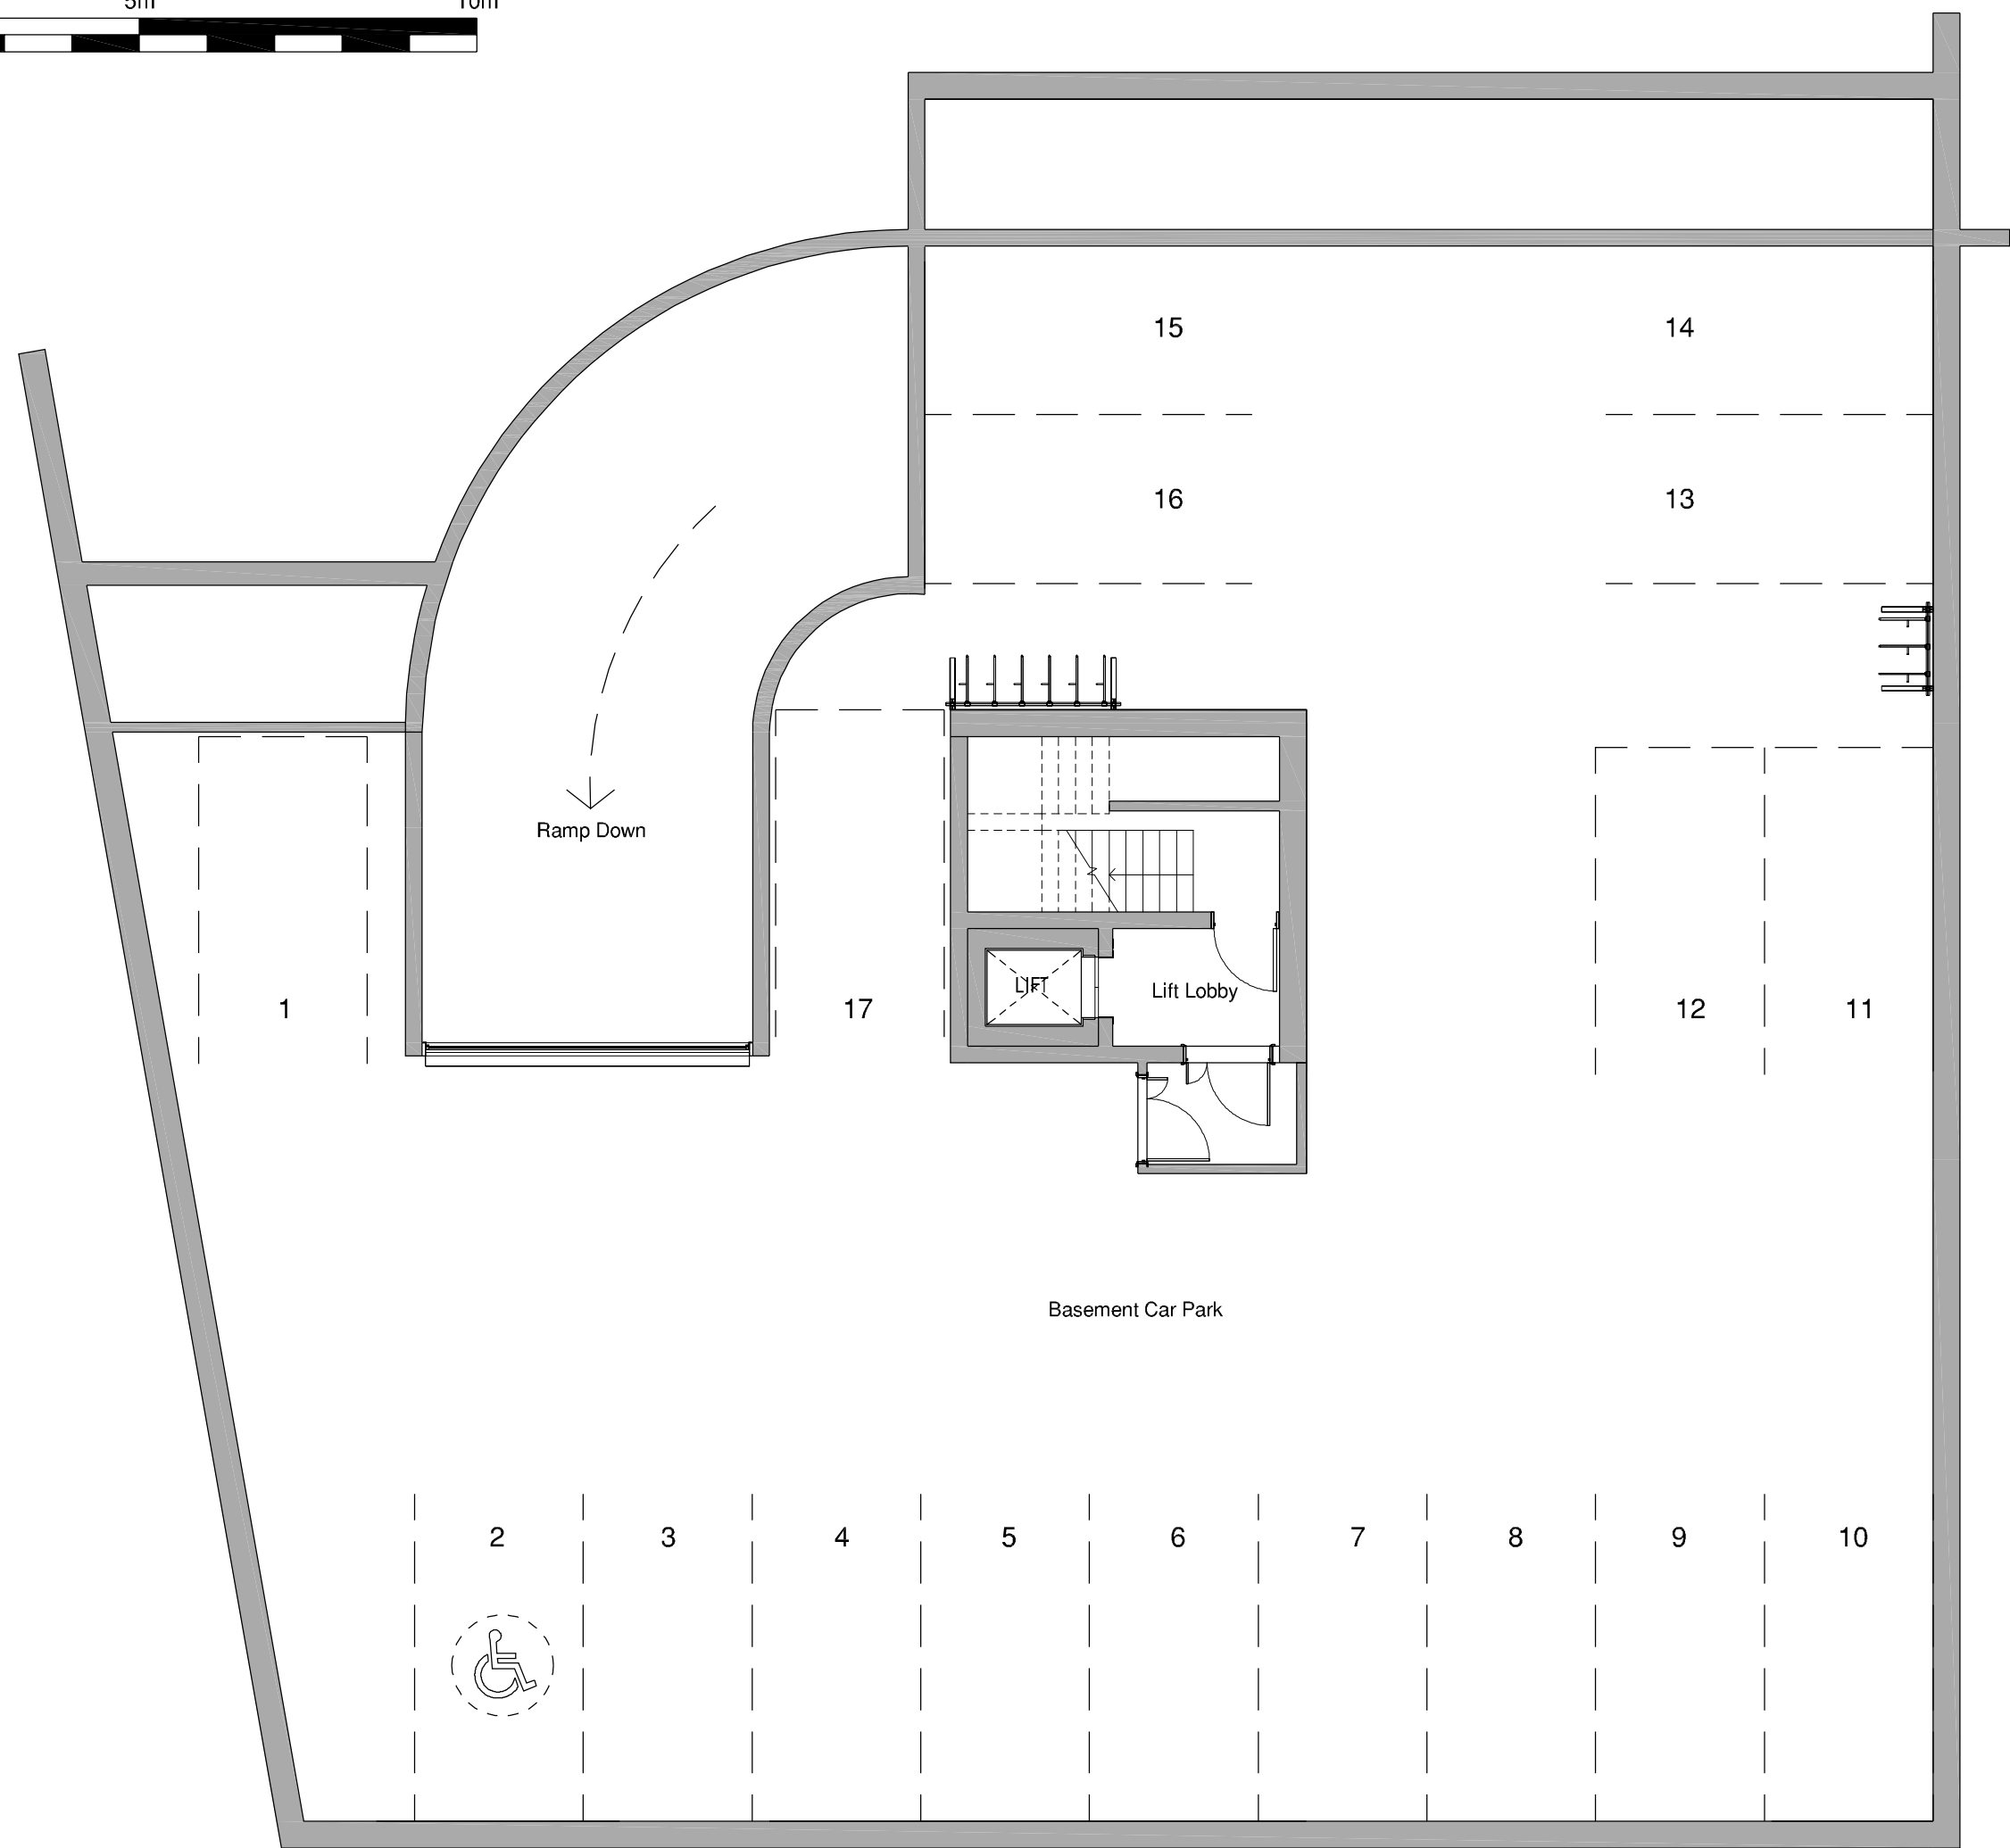


BASEMENT PLAN

 


FIRST FLOOR PLAN

* Obscure glazed window

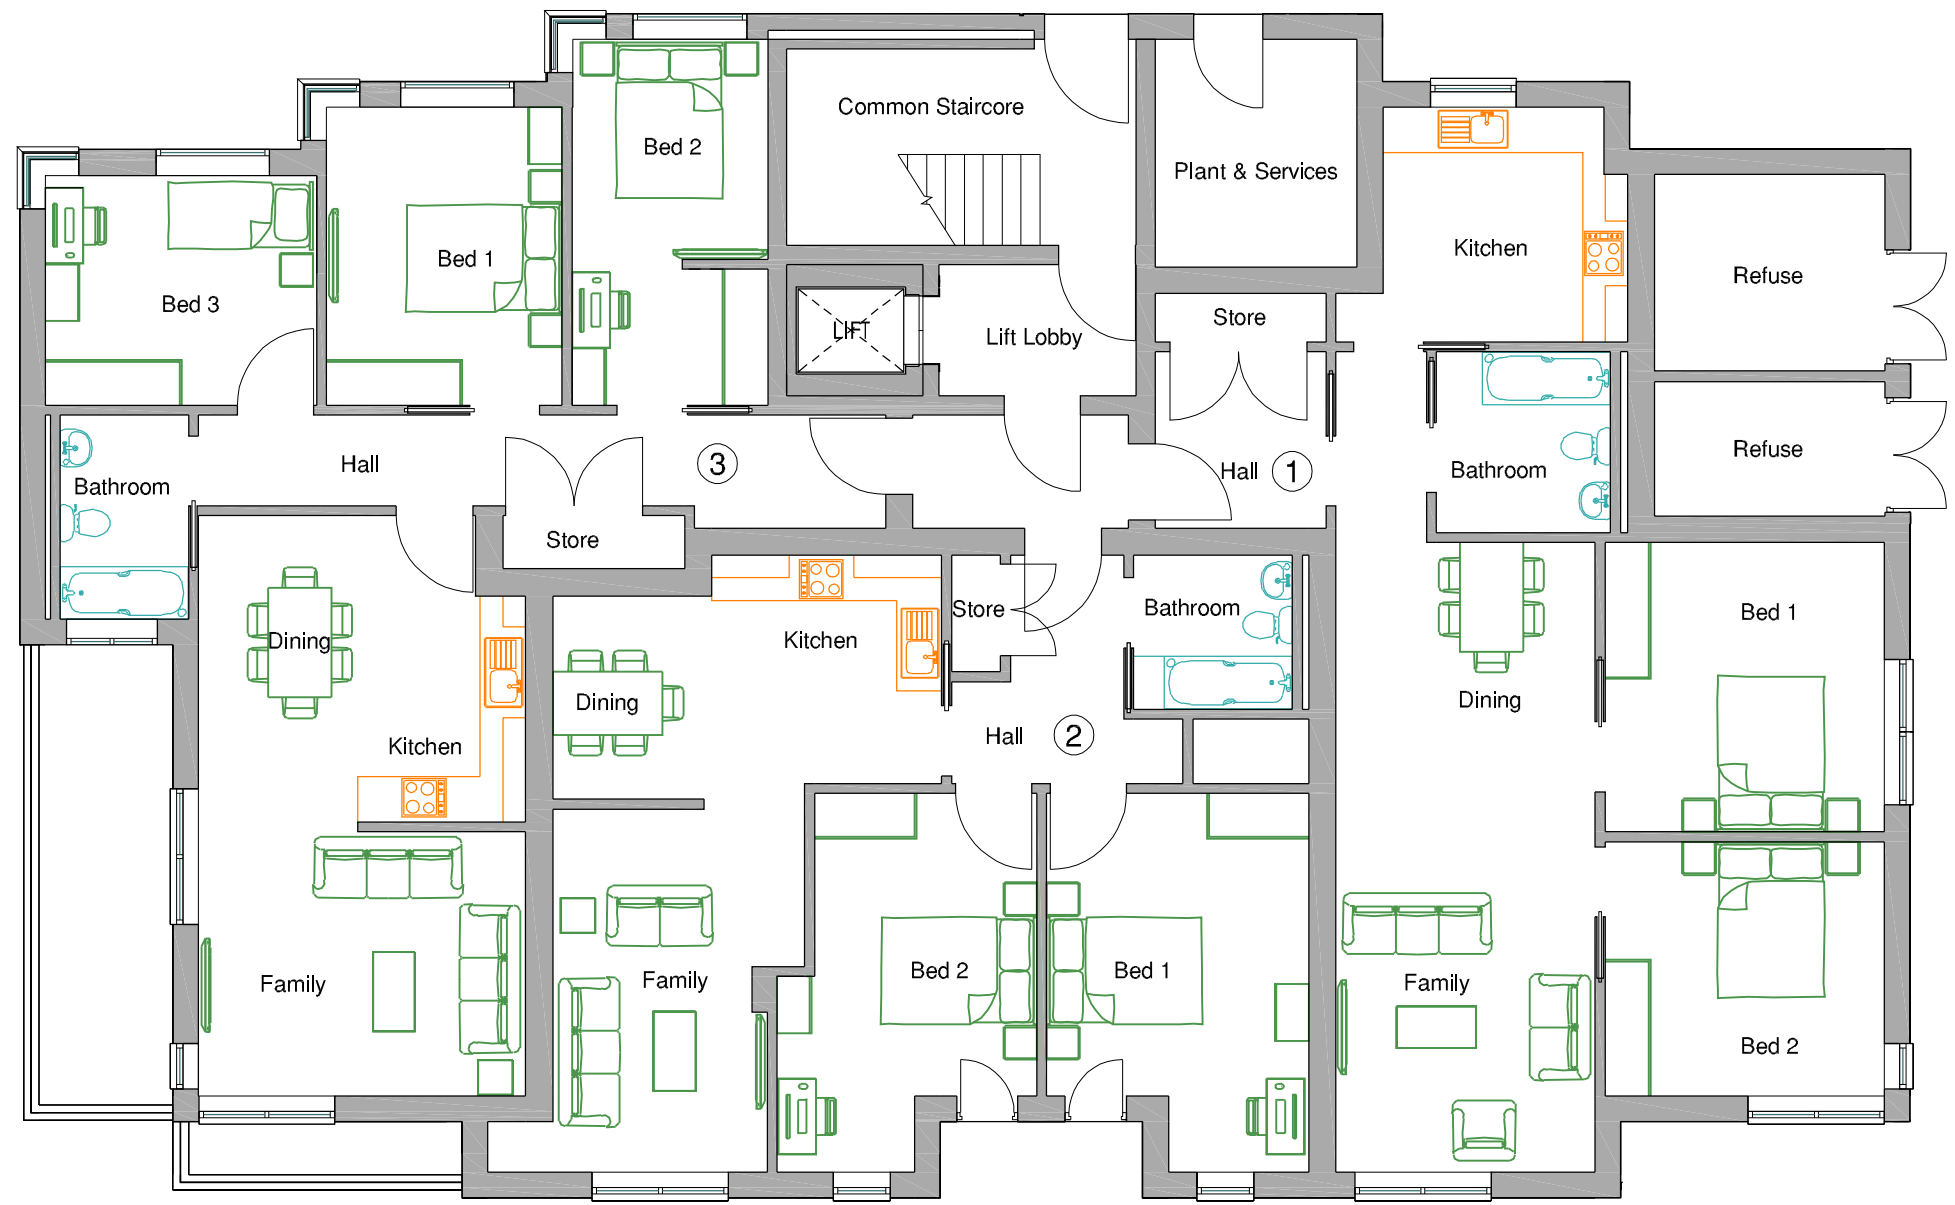

GROUND FLOOR PLAN

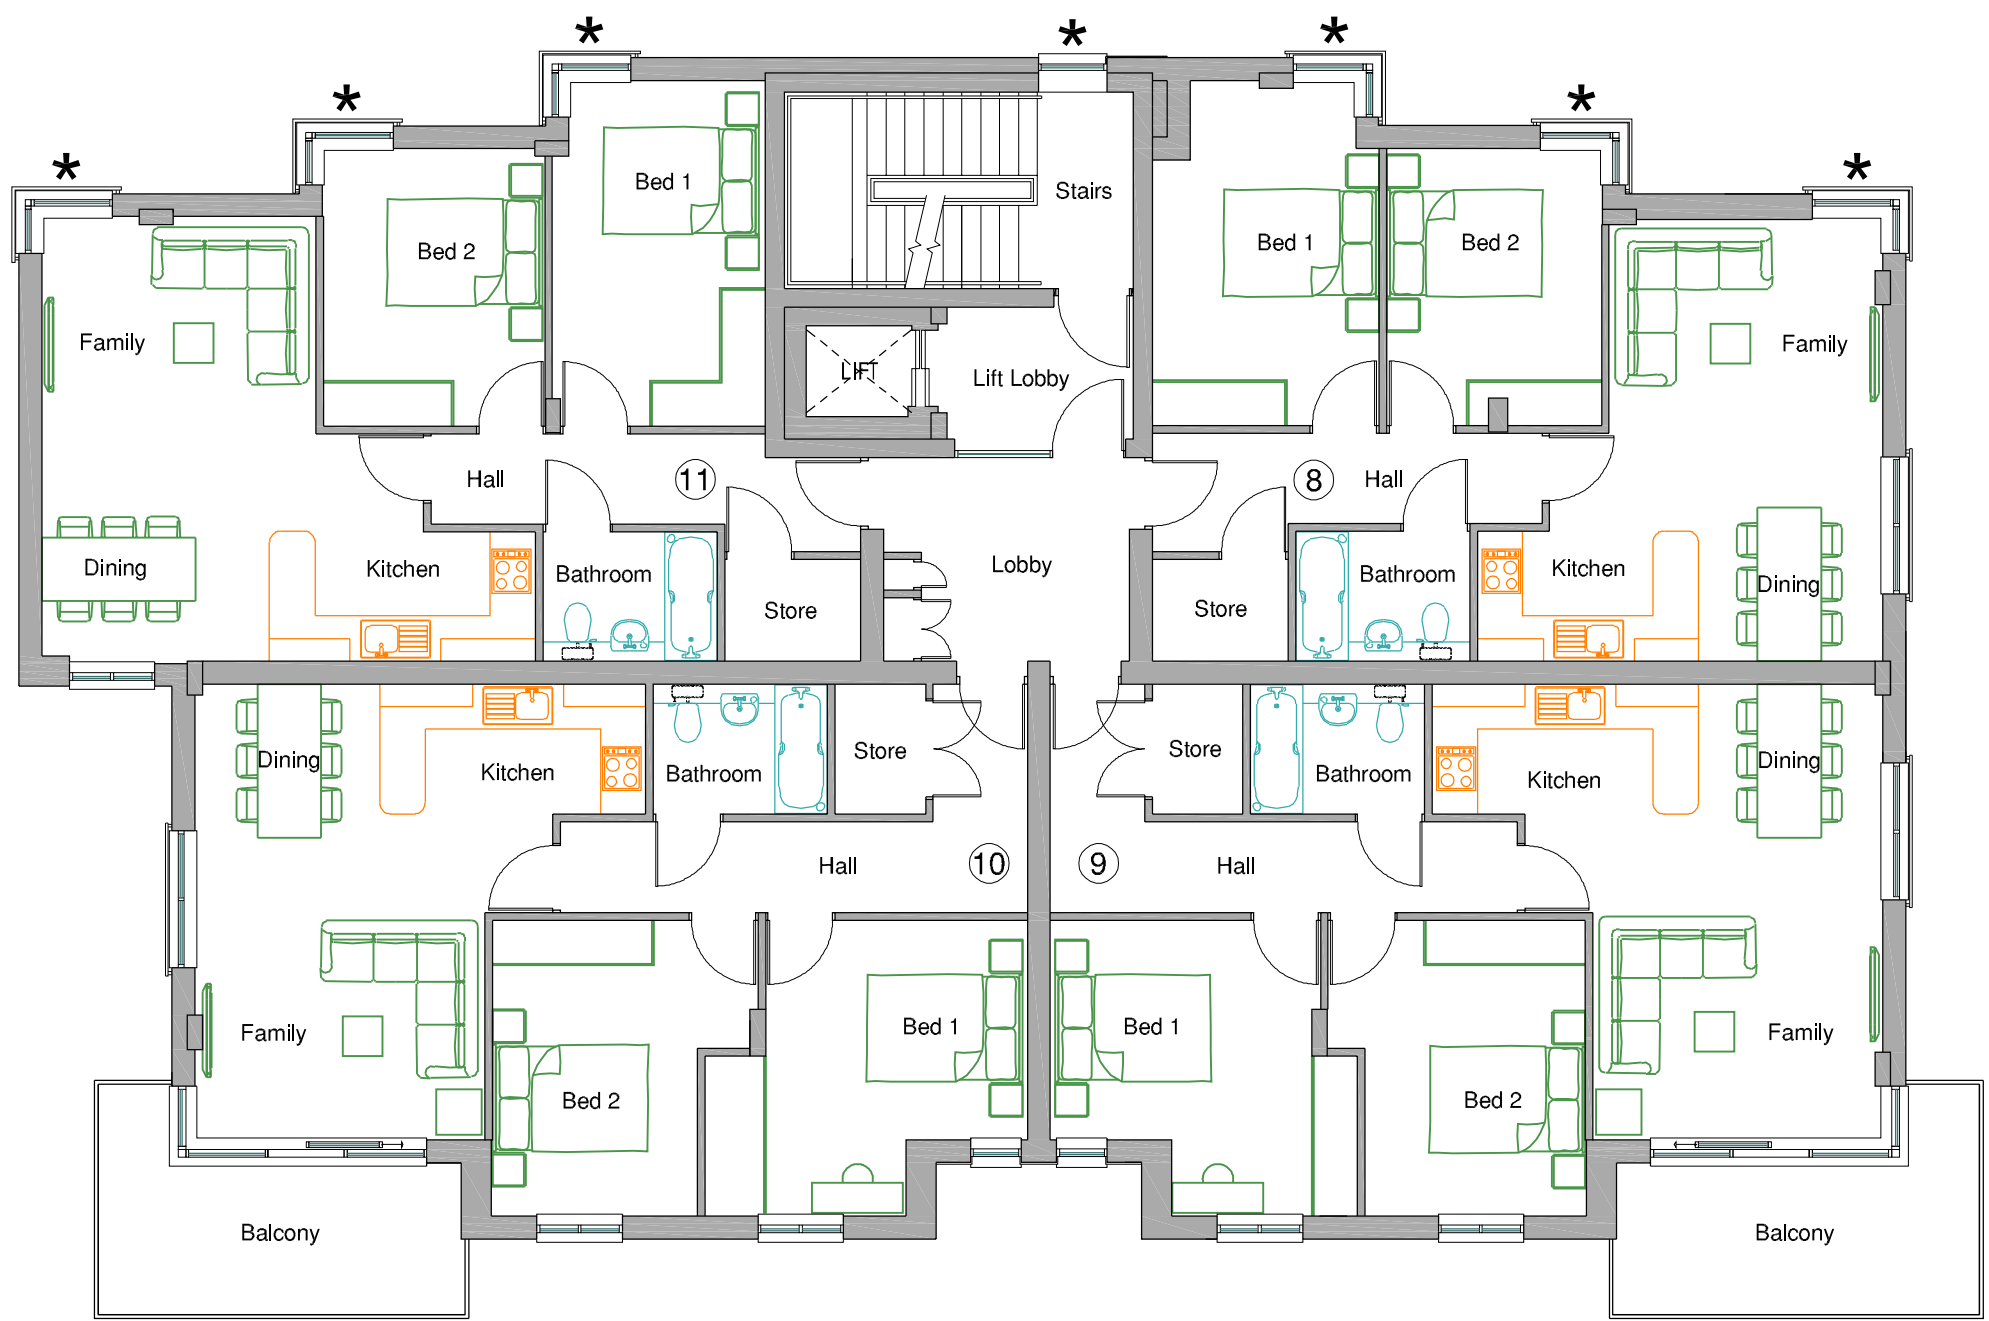

SECOND FLOOR PLAN

* Obscure glazed window

NOTE
THIS DRAWING IS THE COPYRIGHT OF AMASIA ARCHITECTS LTD AND MAY NOT BE COPIED, ALTERED OR REPRODUCED IN ANY FORM, OR PASSED TO A THIRD PARTY WITHOUT THE WRITTEN CONSENT OF AMASIA ARCHITECTS LTD. DIMENSIONS SHOULD BE CHECKED AND VERIFIED ON SITE AND ANY DISCREPANCIES SHOULD BE REPORTED TO THE ARCHITECT. USE FIGURED DIMENSIONS ONLY.
IF IN DOUBT ASK FOR CONFIRMATION.

REV.	DESCRIPTION	DRAWN	DATE
REVISIONS			
Issued for PROPOSALS			
SITE ADDRESS PARKSIDE HOUSE DESALIS ROAD UXBRIDGE UB10 0TG			
CLIENT ASH PROPERTIES LTD			
SCALES	SHEET SIZE	DRAWN	DATE
I-100	A1	MC	OCT 2020
DRAWING TITLE EXISTING FLOOR PLANS			
DRAWING NUMBER AAL-20-196-P06		REVISION	

AMASIA
ARCHITECTS LTD

ALBURY ESTATE
LOWER BARN
WESTON FARM
ALBURY
SURREY
GU5 9BZ
T: 01483 205724
www.amasiaarchitects.com
enquiries@amasiaarchitects.com
Company Reg. No. 689033
VAT Reg. No. 9463191 10