
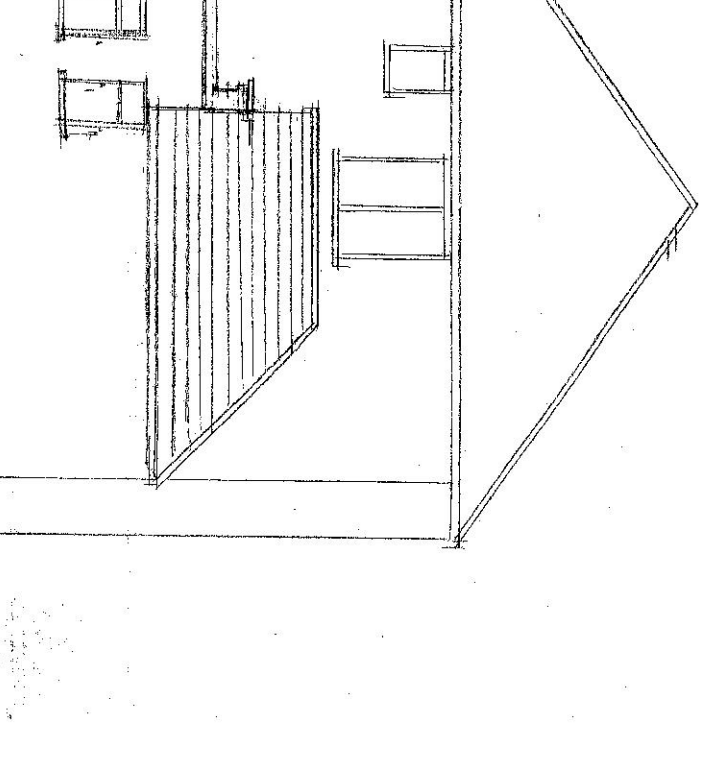
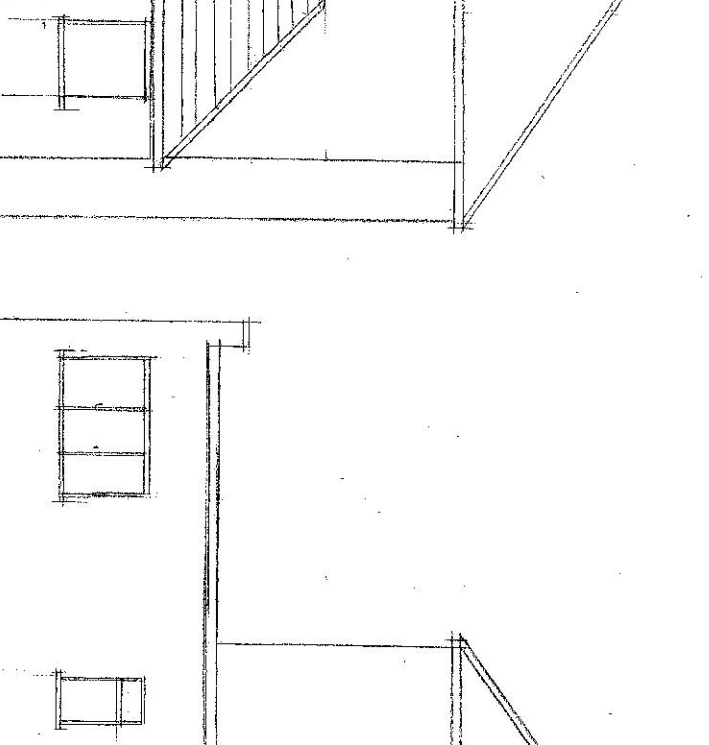
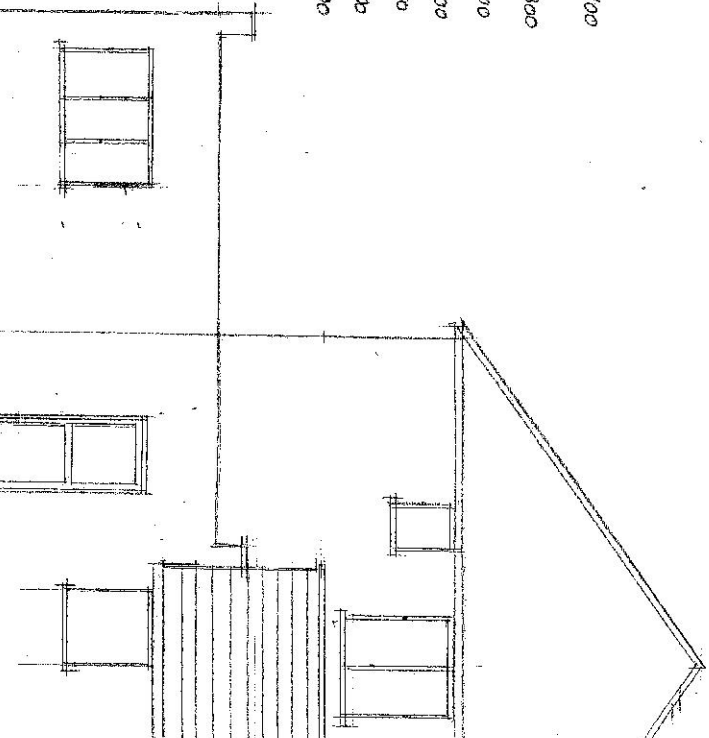
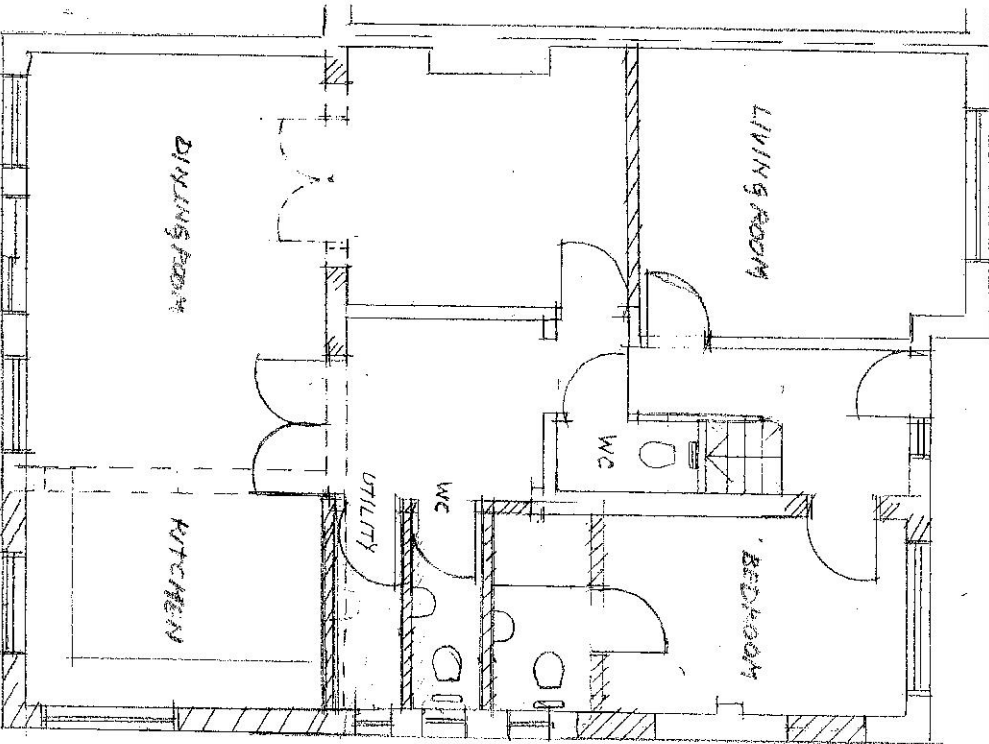
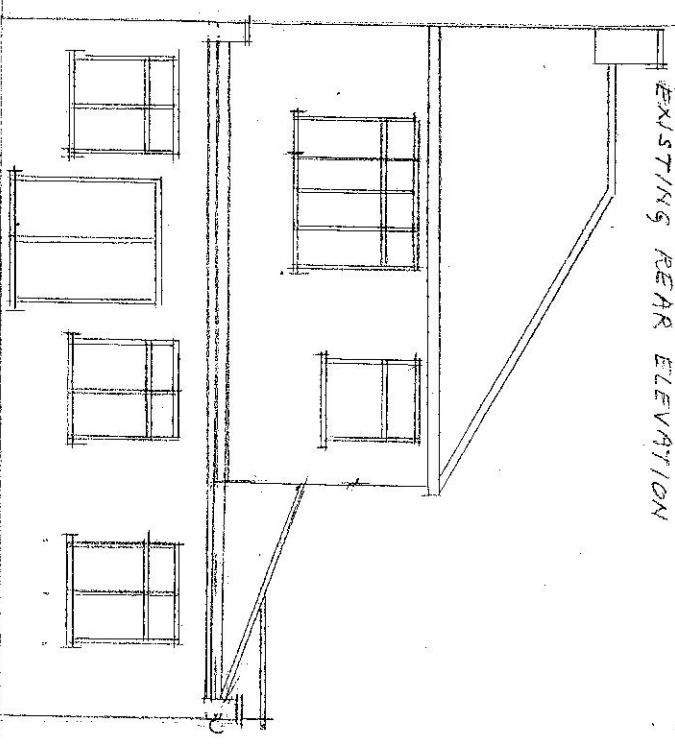
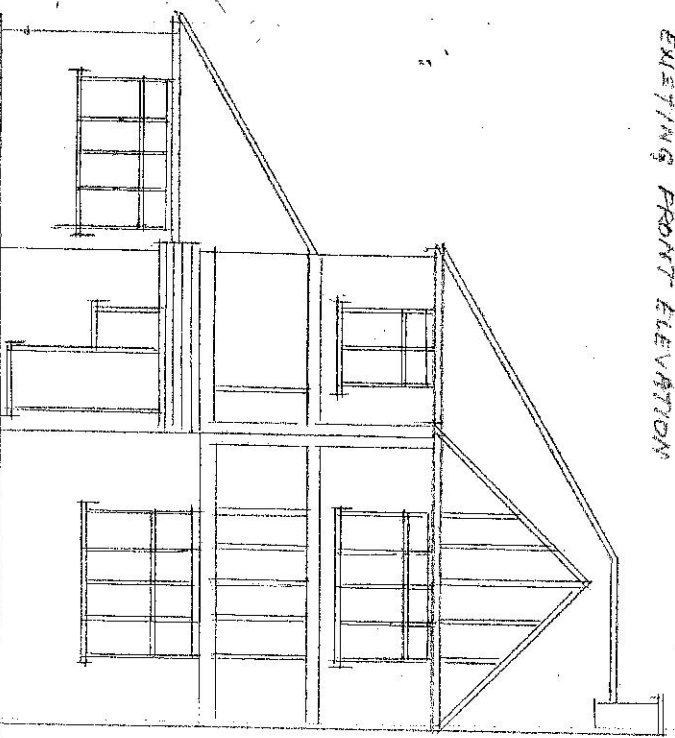
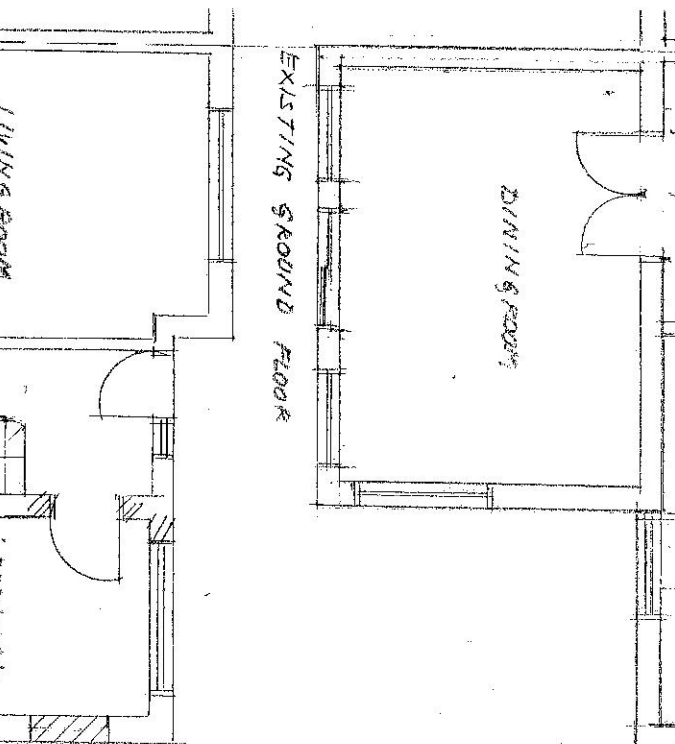
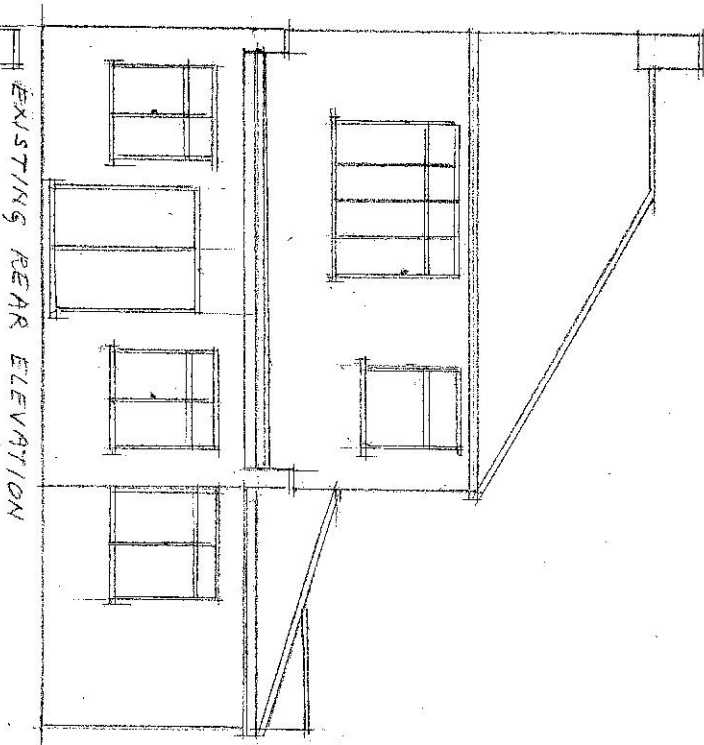
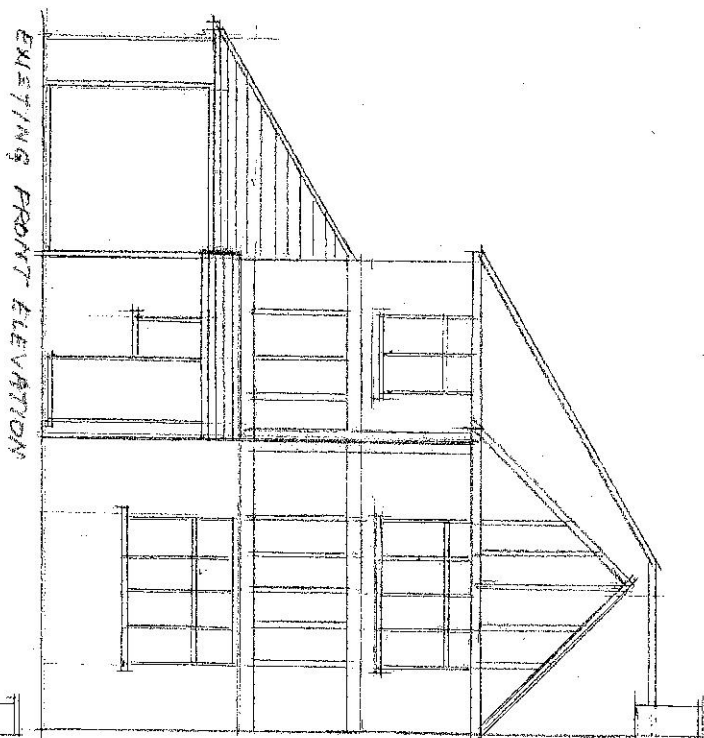


job no. 01/11		job title 4 DORSET WAY DRENDGE
drawing no. DPS 01	revision	PROPOSED REAR EXTENSION & GARAGE CONVERSION
scale 1:100	date 11/11	drawn K.S.
		checked
		EXISTING & PROPOSED FLOOR PLANS & ELEVATIONS

SPECIFICATION
 ROOF - warm deck flat roof to match exist
 WALLS - cavity constrn with ext public dash to
 match exist
 JOINERY - UPVC windows to match exist
 RAILINGS - UPVC Ramp & gutters to match exist

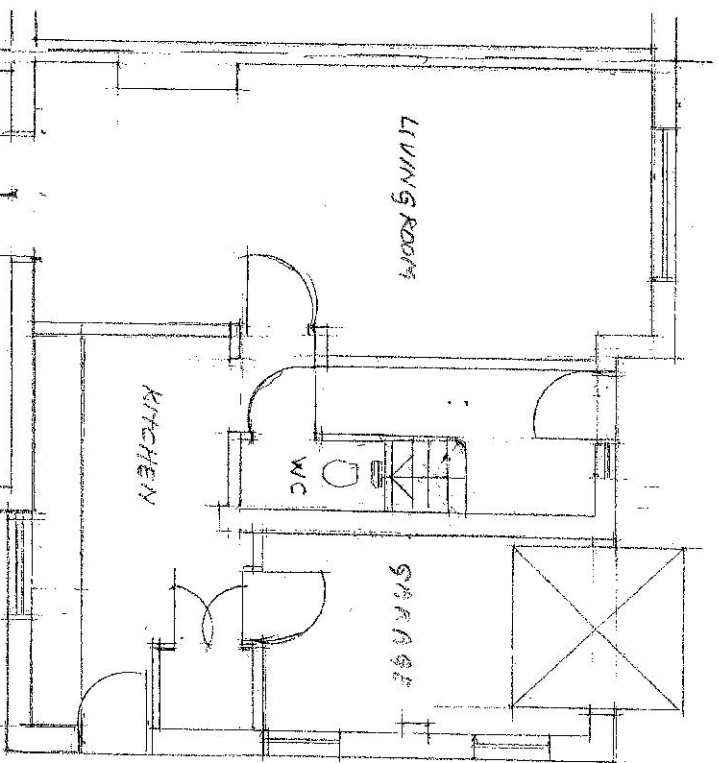

PROPOSED GROUND FLOOR

EXISTING SIDE ELEVATION

PROPOSED SIDE ELEVATION