



IMPORTANT NOTE
The specification is to be read in conjunction with the plans/section details, and other associated Structural details as may be provided.
Work is to be carried out to the Local Authority Planning and Building Regulations Approval, and the Codes of Practice and British Standards as necessary. All dimensions, levels, sizes, positions and locations of elements as indicated on drawings are to be verified by the appointed Contractor on site prior to engaging in works. Any discrepancies must be reported to the Architect/Supervisor/Engineer or responsible person/s immediately.
The Contractor is responsible for ensuring compliance with the CDM Regulations, and appropriate Health & Safety on site precautions.


The Client/Building Owner must obtain any necessary PARTY WALL AGREEMENTS, prior to engaging in the works on site.

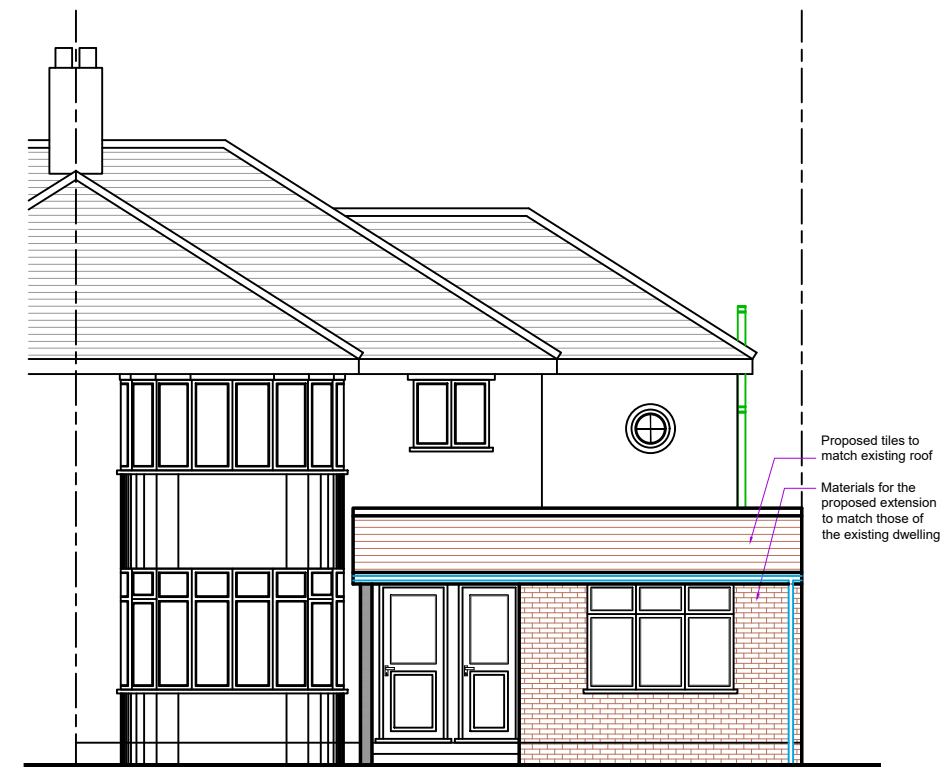


PROPOSED FRONT ELEVATION

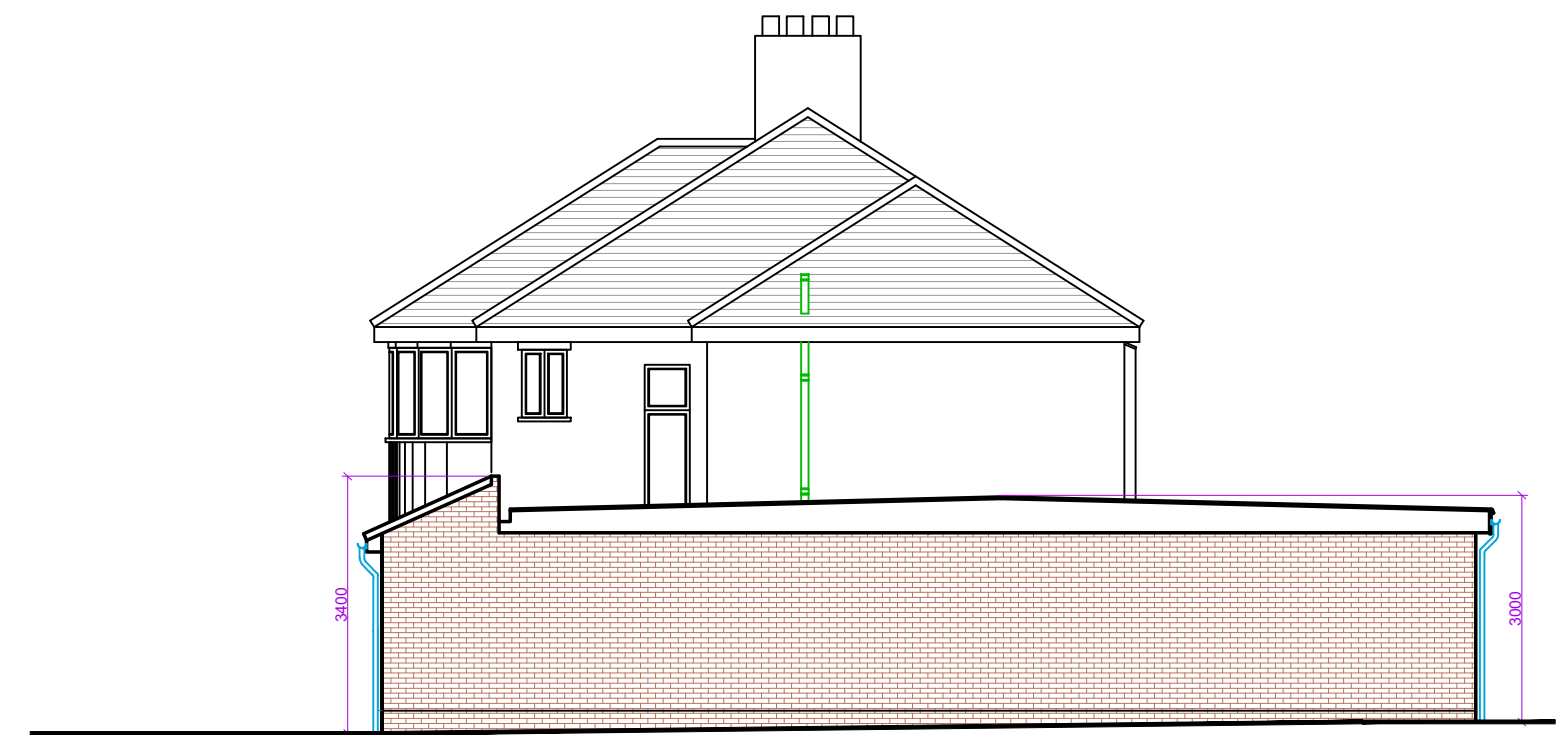


PROPOSED SIDE ELEVATION

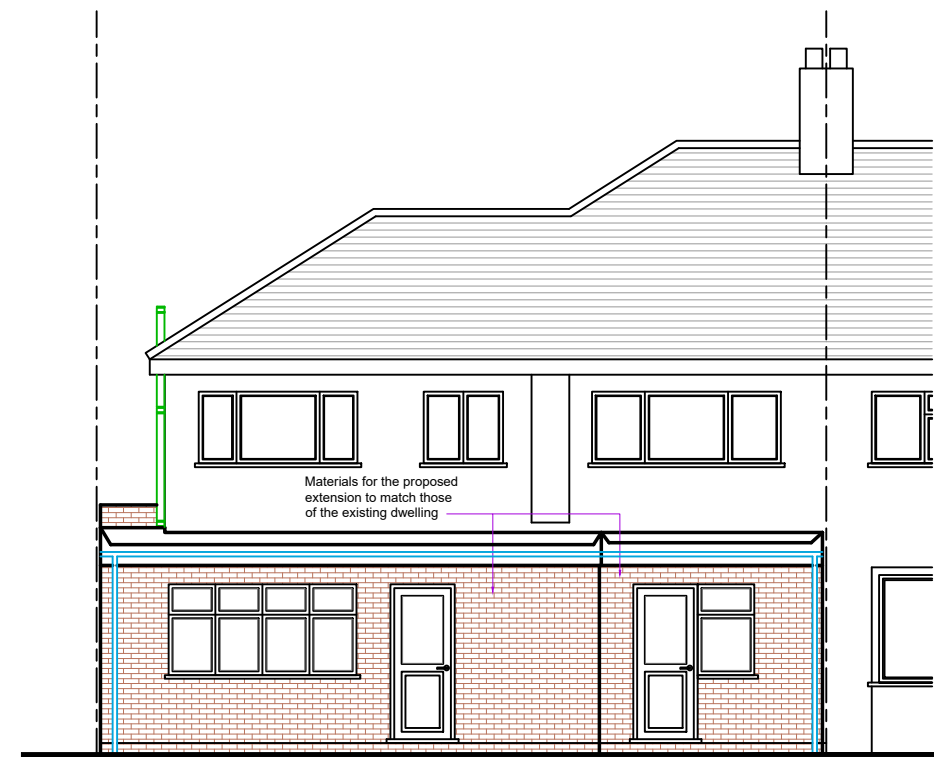

PROPOSED REAR ELEVATION

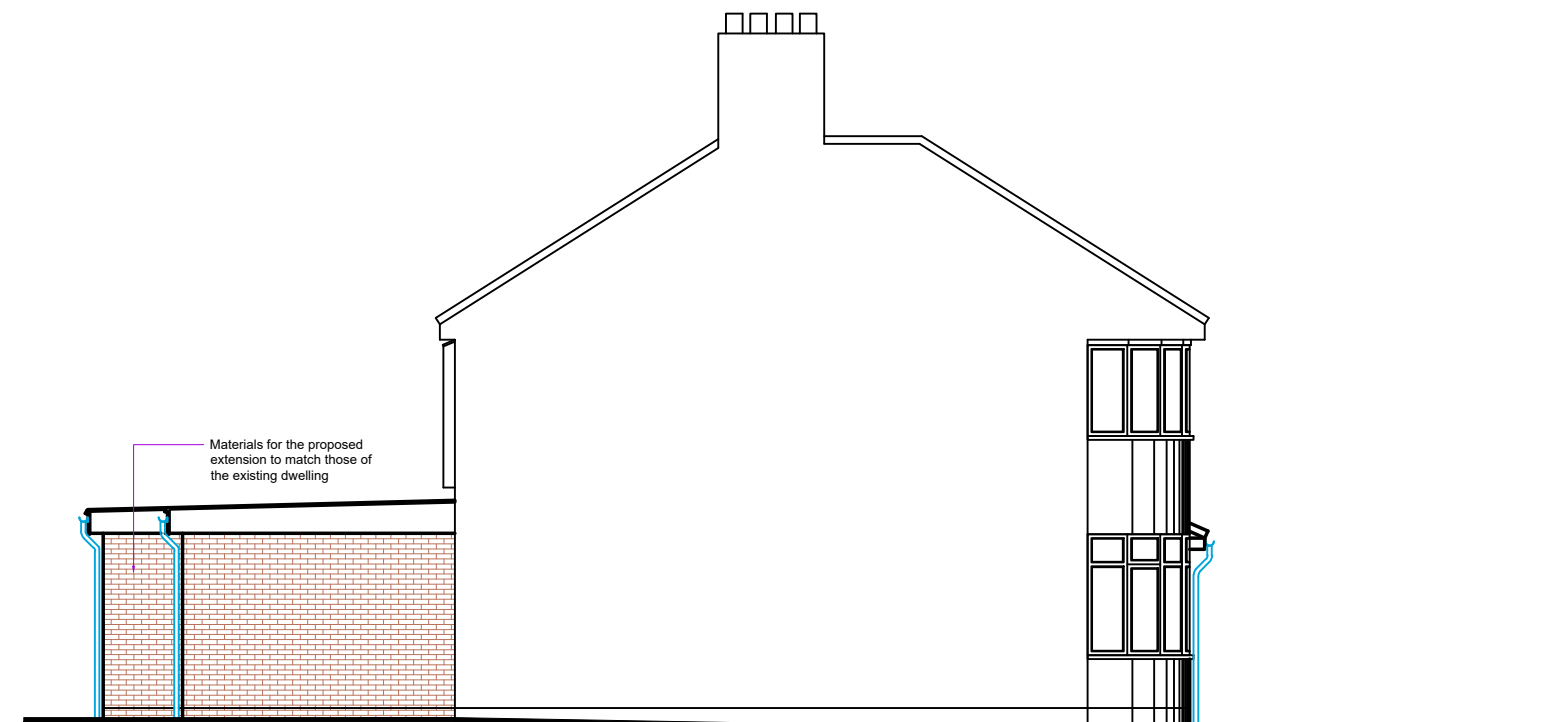

PROPOSED SIDE ELEVATION

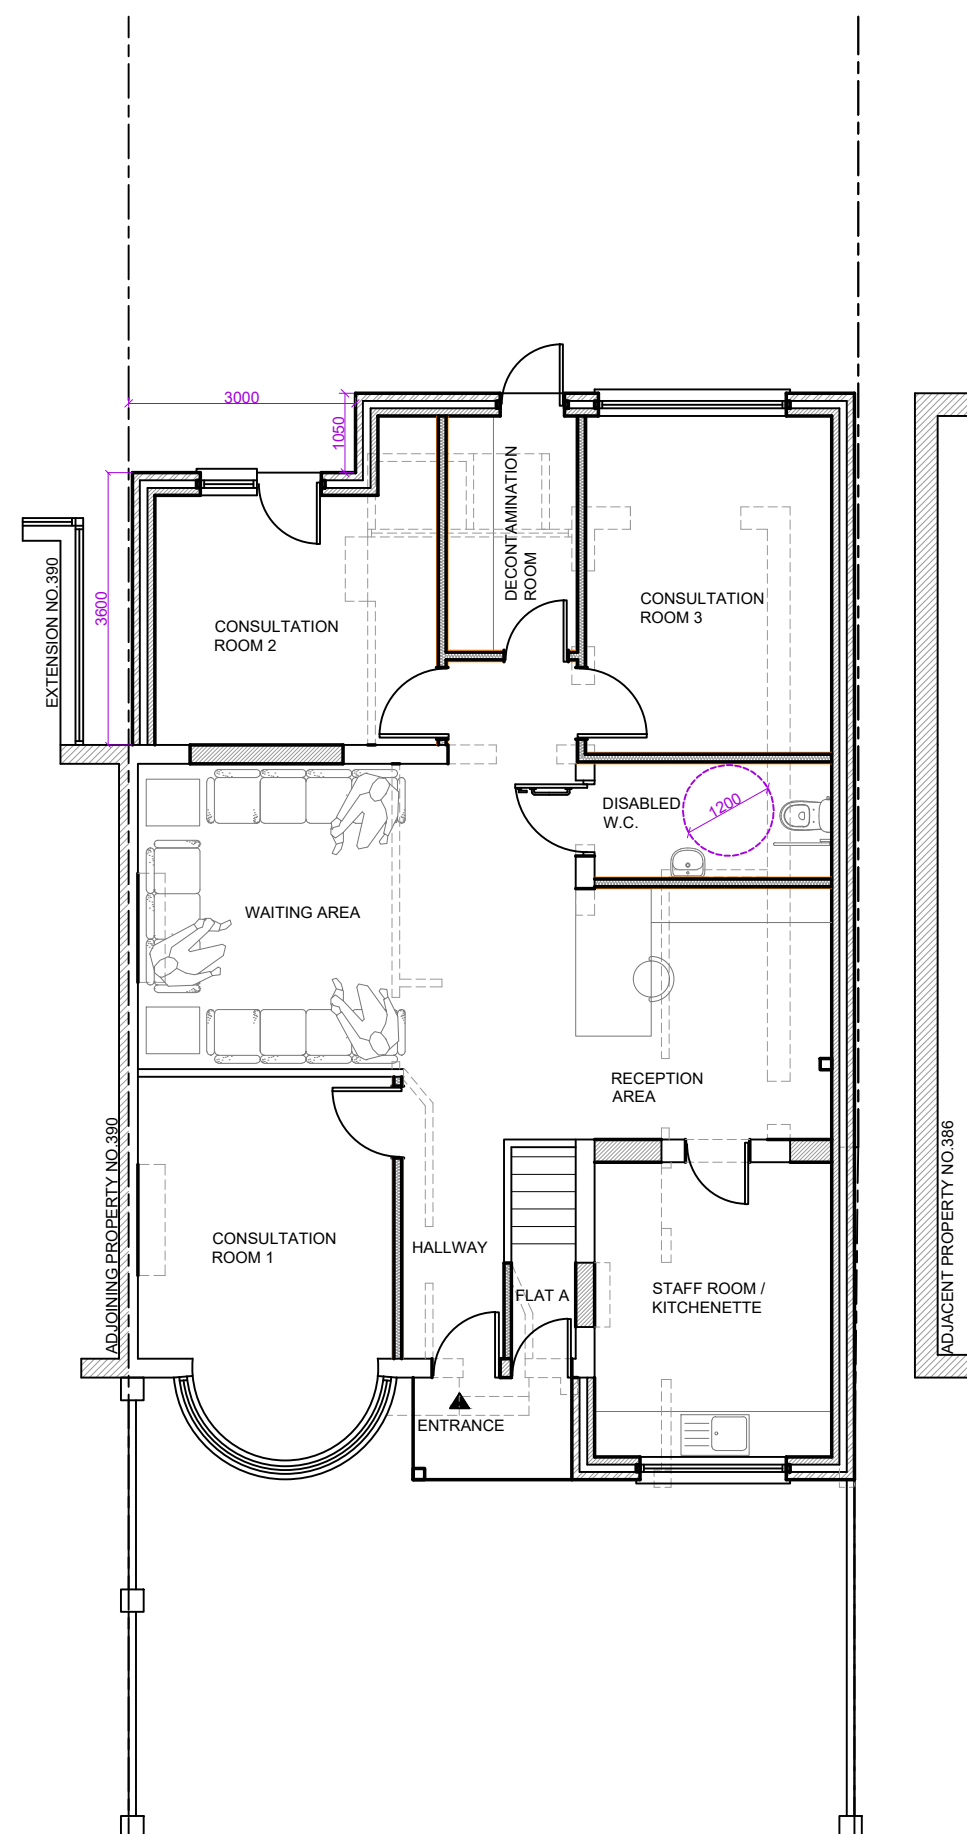

PROPOSED GROUND FLOOR PLAN



PROPOSED BLOCK PLAN 1:500)

Rev.	Date	Comment	
(1:50)	1m	2m	
(1:100)	1m	2m	3m
		4m	5m
		Copyright ©	
Chartered Architectural Technologist			
020 3875 2000 plans@kadbdesigns.co.uk www.kadbdesigns.co.uk			
Client:		DR R PATEL	
Site Address: 388 FIELD END ROAD RUISLIP HA4 9PG			
Project Title: SINGLE STORY FRONT, SIDE AND REAR EXTENSION TO GROUND FLOOR DENTAL PRACTICE.			
Status:		PLANNING	
Drawn: JS		Checked: JW	
Date: 20.02.2020		Scale: 1:100 @ A2	
Drawing Title: PROPOSED FLOOR PLAN, ELEVATIONS AND BLOCK PLAN			
Job No: FIER388		Drawing No: PL-02	
		Rev:	