


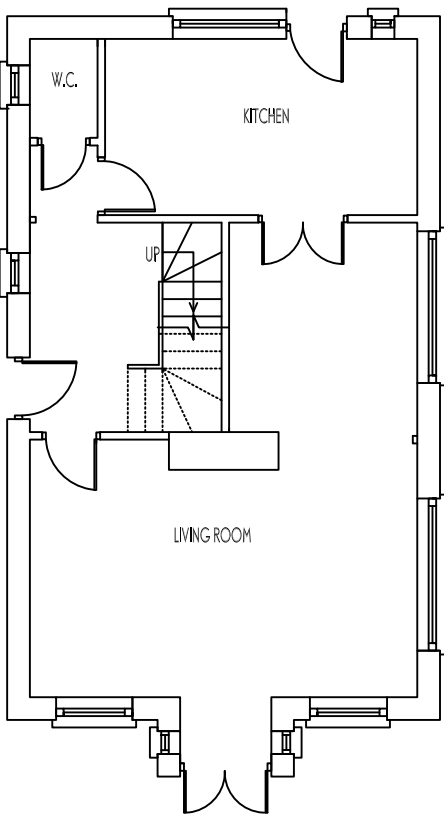


 


EXISTING GROUND FLOOR PLAN 1:100

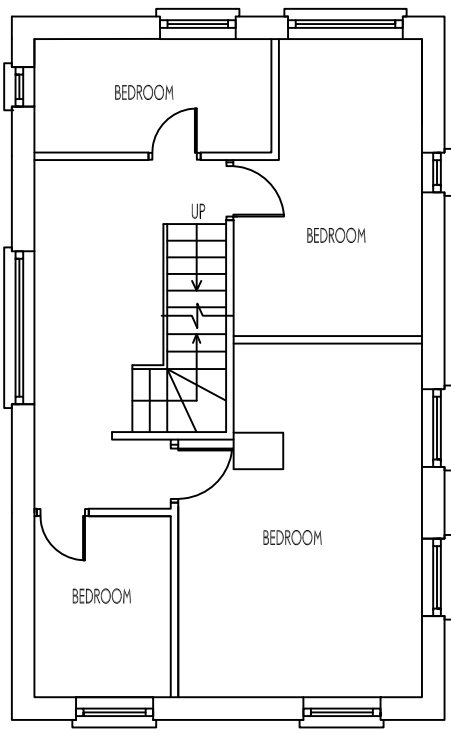


EXISTING FIRST FLOOR PLAN 1:100

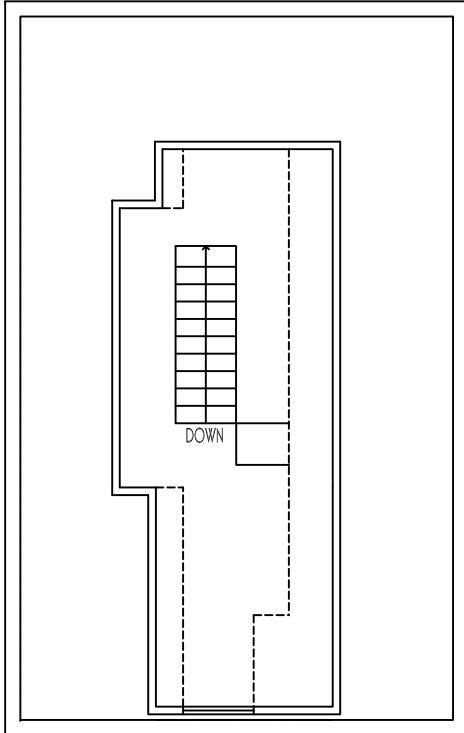


EXISTING SECOND FLOOR PLAN 1:100

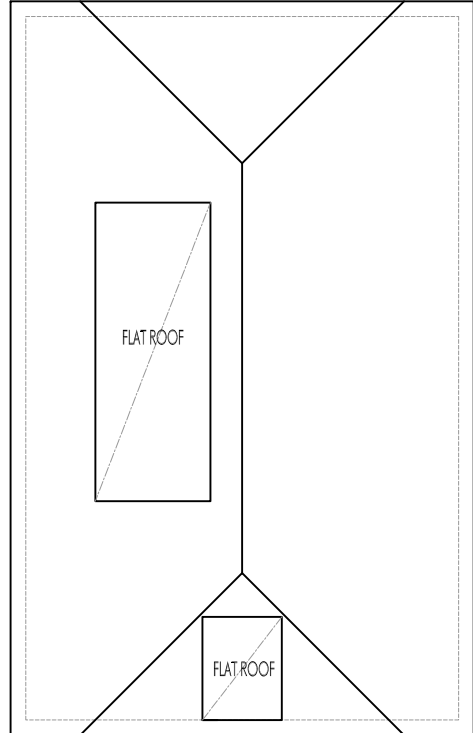


EXISTING ROOF PLAN 1:100

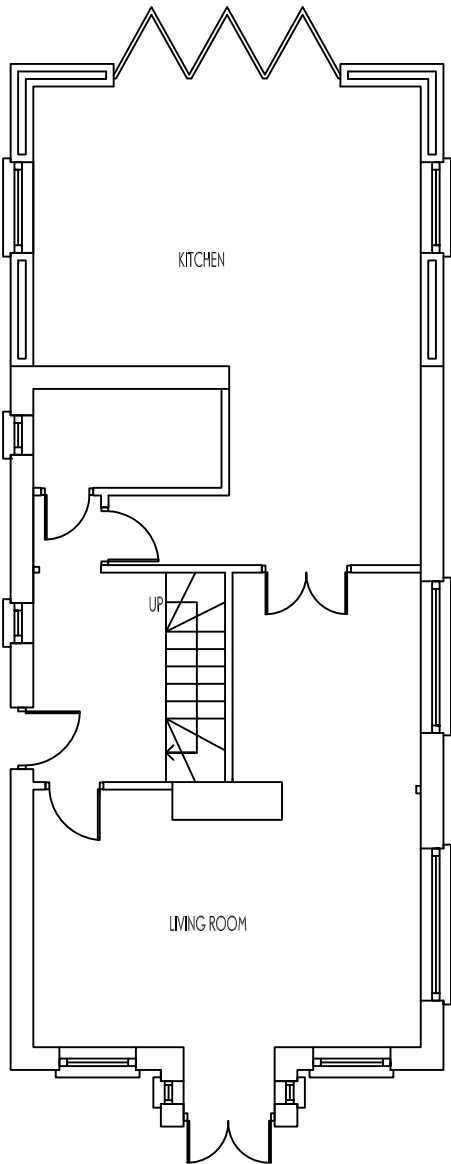


PROPOSED GROUND FLOOR PLAN 1:100

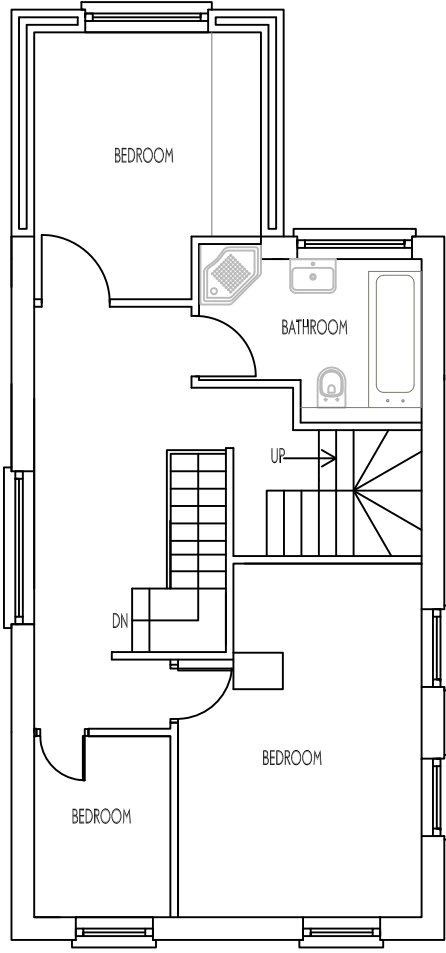

PROPOSED FIRST FLOOR PLAN 1:100

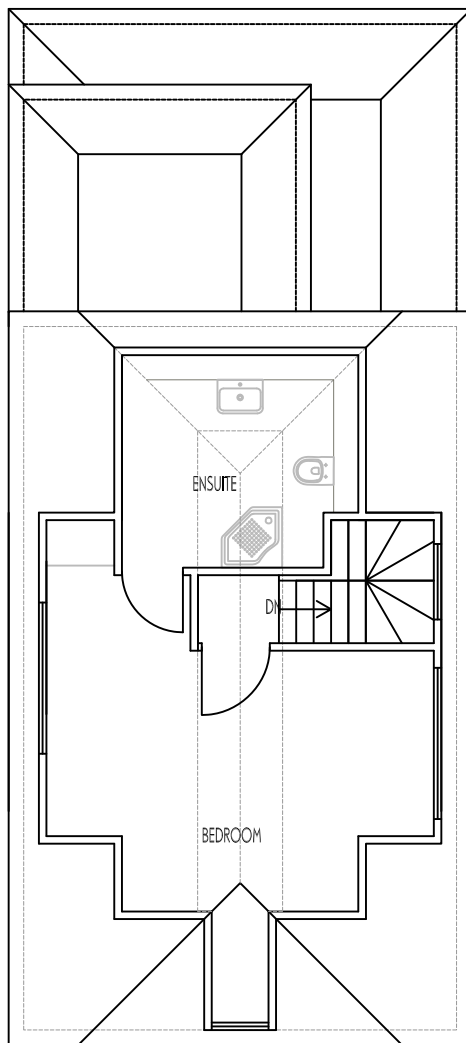

PROPOSED SECOND FLOOR PLAN 1:100

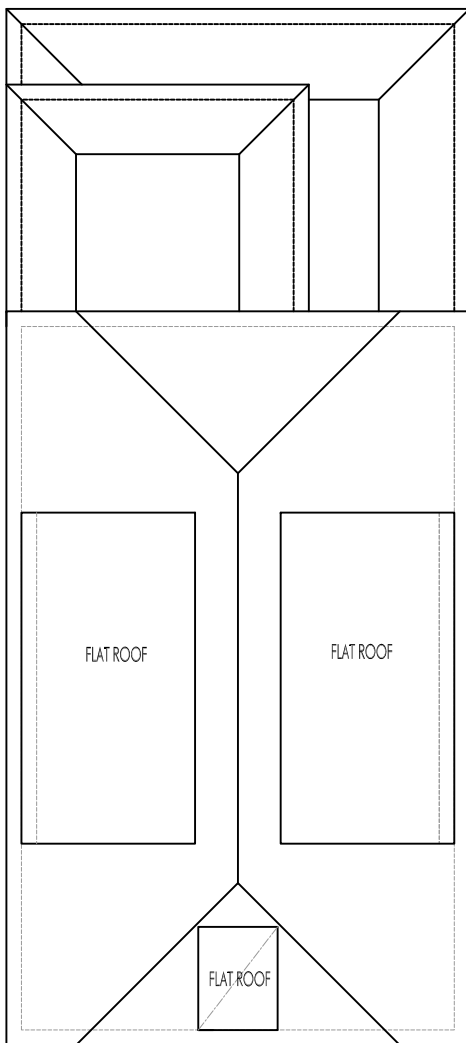


PROPOSED ROOF PLAN 1:100



SITE PLAN 1:500



EXISTING FRONT ELEVATION 1:100

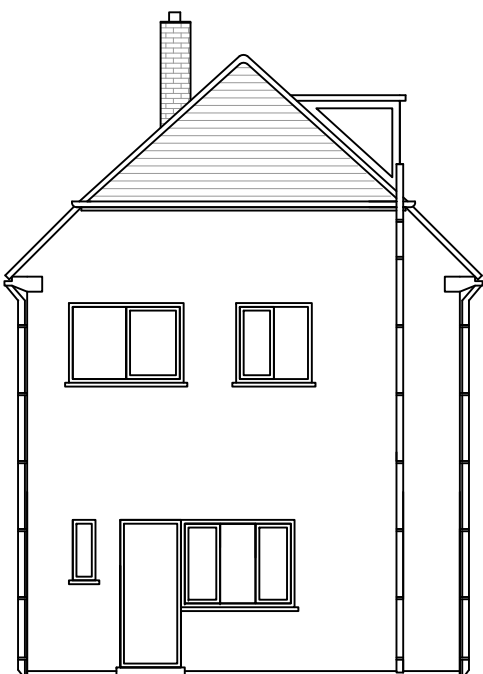

EXISTING REAR ELEVATION 1:100




EXISTING SIDE ELEVATION 1:100




EXISTING SIDE ELEVATION 1:100



LOCATION PLAN 1:1250

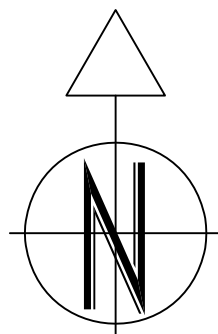


PROPOSED FRONT ELEVATION 1:100

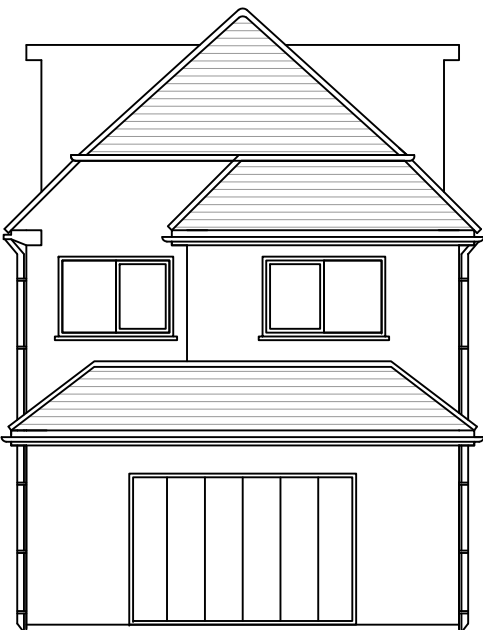

PROPOSED REAR ELEVATION 1:100



PROPOSED SIDE ELEVATION 1:100

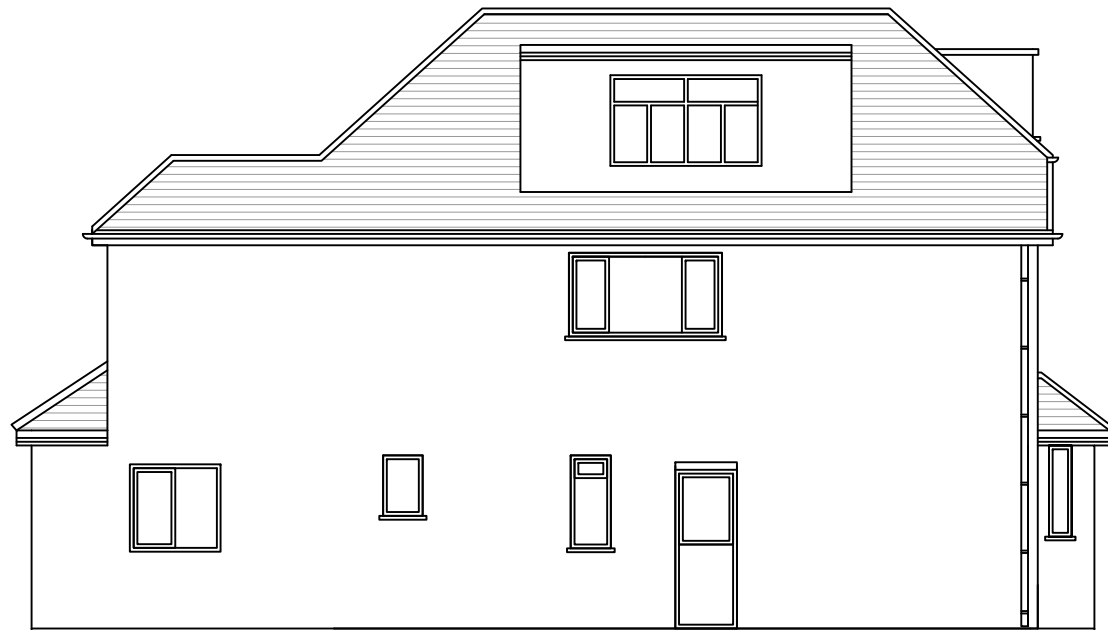

TOTAL INCREASE OF DORMER 6.1785m²





THE PILARS
SLADE OAK LANE,
GERRARDS CROSS
BUCKINGHAMSHIRE, SL9 0QE
TEL: 01895 832 560
FAX: 01895 832 600
EMAIL: INFO@LANDMARK-GROUP.CO.UK



RTPI
Chartered Town Planners



CIOB
THE CHARTERED INSTITUTE OF BUILDING



IN PARTNERSHIP WITH
LABC

CLIENT / JOB ADDRESS
NILES
128 HOLYLAKE CRESCENT
ICKENHAM
UB10 8JH

DRAWING TITLE / DESCRIPTION
SIDE DORMERS TO LOFT SPACE

SUBMISSION / REF
PLANNING

DRAWING NO. AG/AC/128/18 LOFT	SCALE: 1:100 / 500 / 1250 DRAWN BY: AC / SG DATE: 13/07/2018 CHECKED BY: HM
----------------------------------	--

REVISION	DESCRIPTION	DRAWN BY	DATE

NOTE: All measurements to be checked on site and not scaled from this drawing. Any discrepancies to be reported to Landmark Designs Ltd. Party wall (etc) act 1996 to be agreed with adjoining neighbours prior to all work to the satisfaction of local authority inspector. No deviation from these drawings what so ever unless agreed in writing with Landmark Designs Ltd.

DISCLAIMER:
THESE ARE THE PLANNING DRAWINGS AND SHOULD NOT BE USED FOR STRUCTURAL CALCULATIONS OR ANY ENGINEERING PURPOSE.

IMPORTANT NOTE:
ALL GUTTERS, FOUNDATIONS AND DOWNPIPES TO REMAIN WITHIN THE BOUNDARY LINES OF THE SUBJECT PROPERTY
ALL PLANS ARE SUBJECT TO FULL PLANS APPROVAL BY BUILDING CONTROL, NOT BUILDING NOTICE.