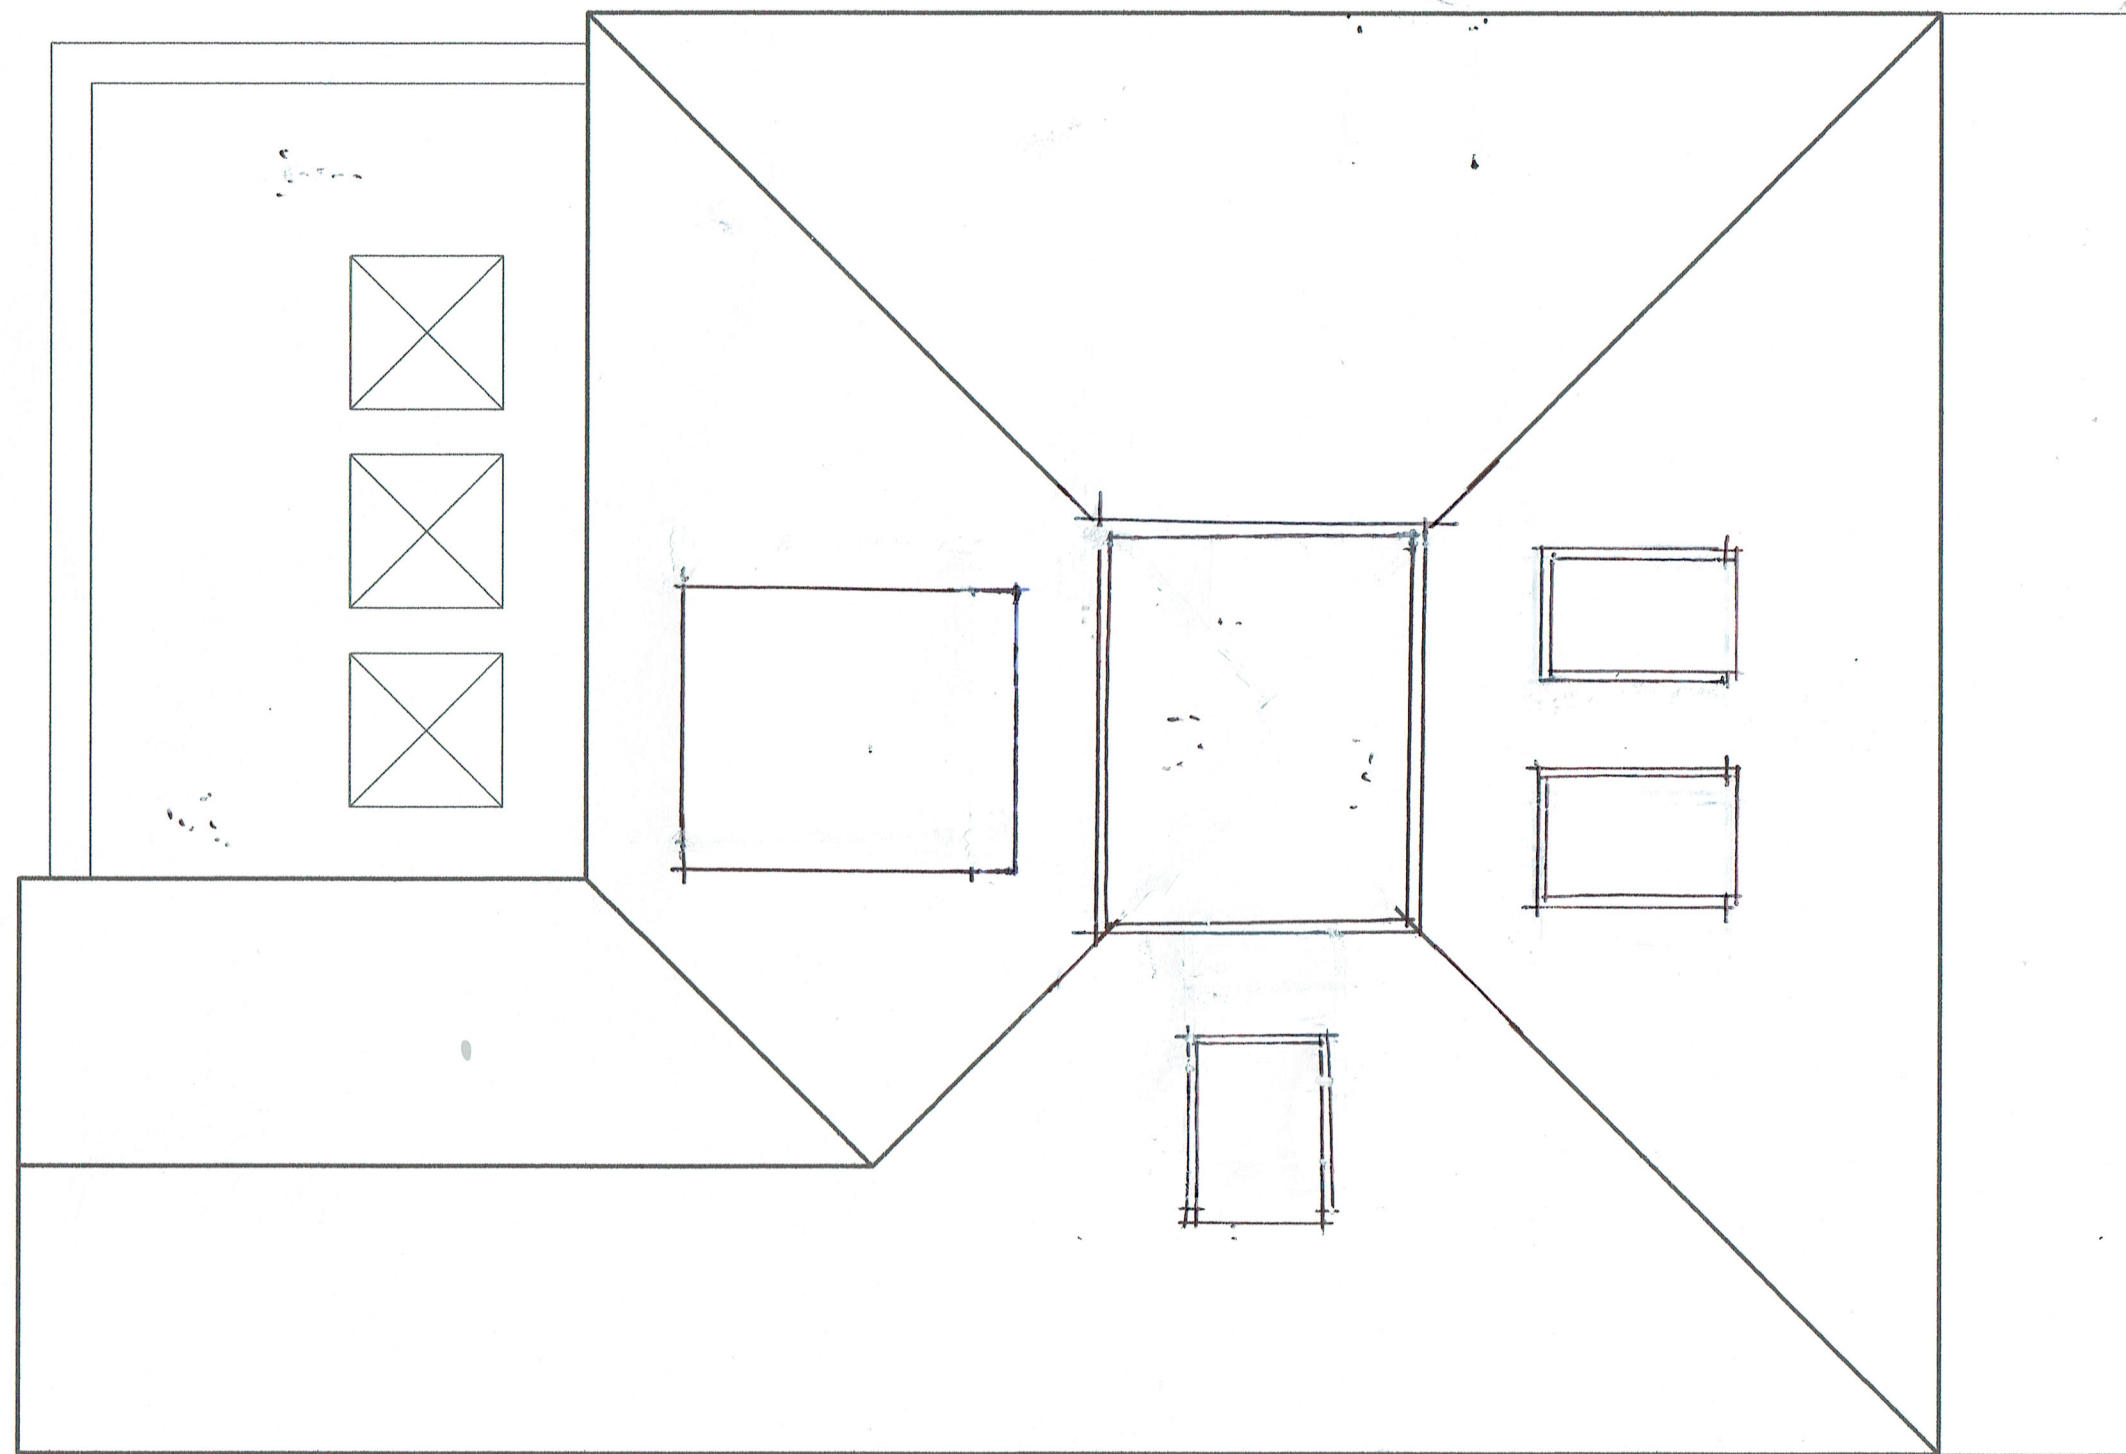
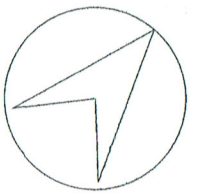


AHA
Architect

Tel: +44 (0)7831 818296
alexanderhobbs@hotmail.com
4 Heads Mews London W11 2QL
ALEXANDER HOBBS ASSOCIATES

NOTES:

No scaled dimensions to be taken from this drawing.
All dimensions to be site checked

Client:

AYESHA SIDDIKA

Job Title:

59 Mellow Lane- East, London UB4 8ES

Scale
1.50@A3

Date
Oct 2016

Drawing title
Roof Plan Proposed

Drg. No.
DNUM 16/09/14

Rev.

B