


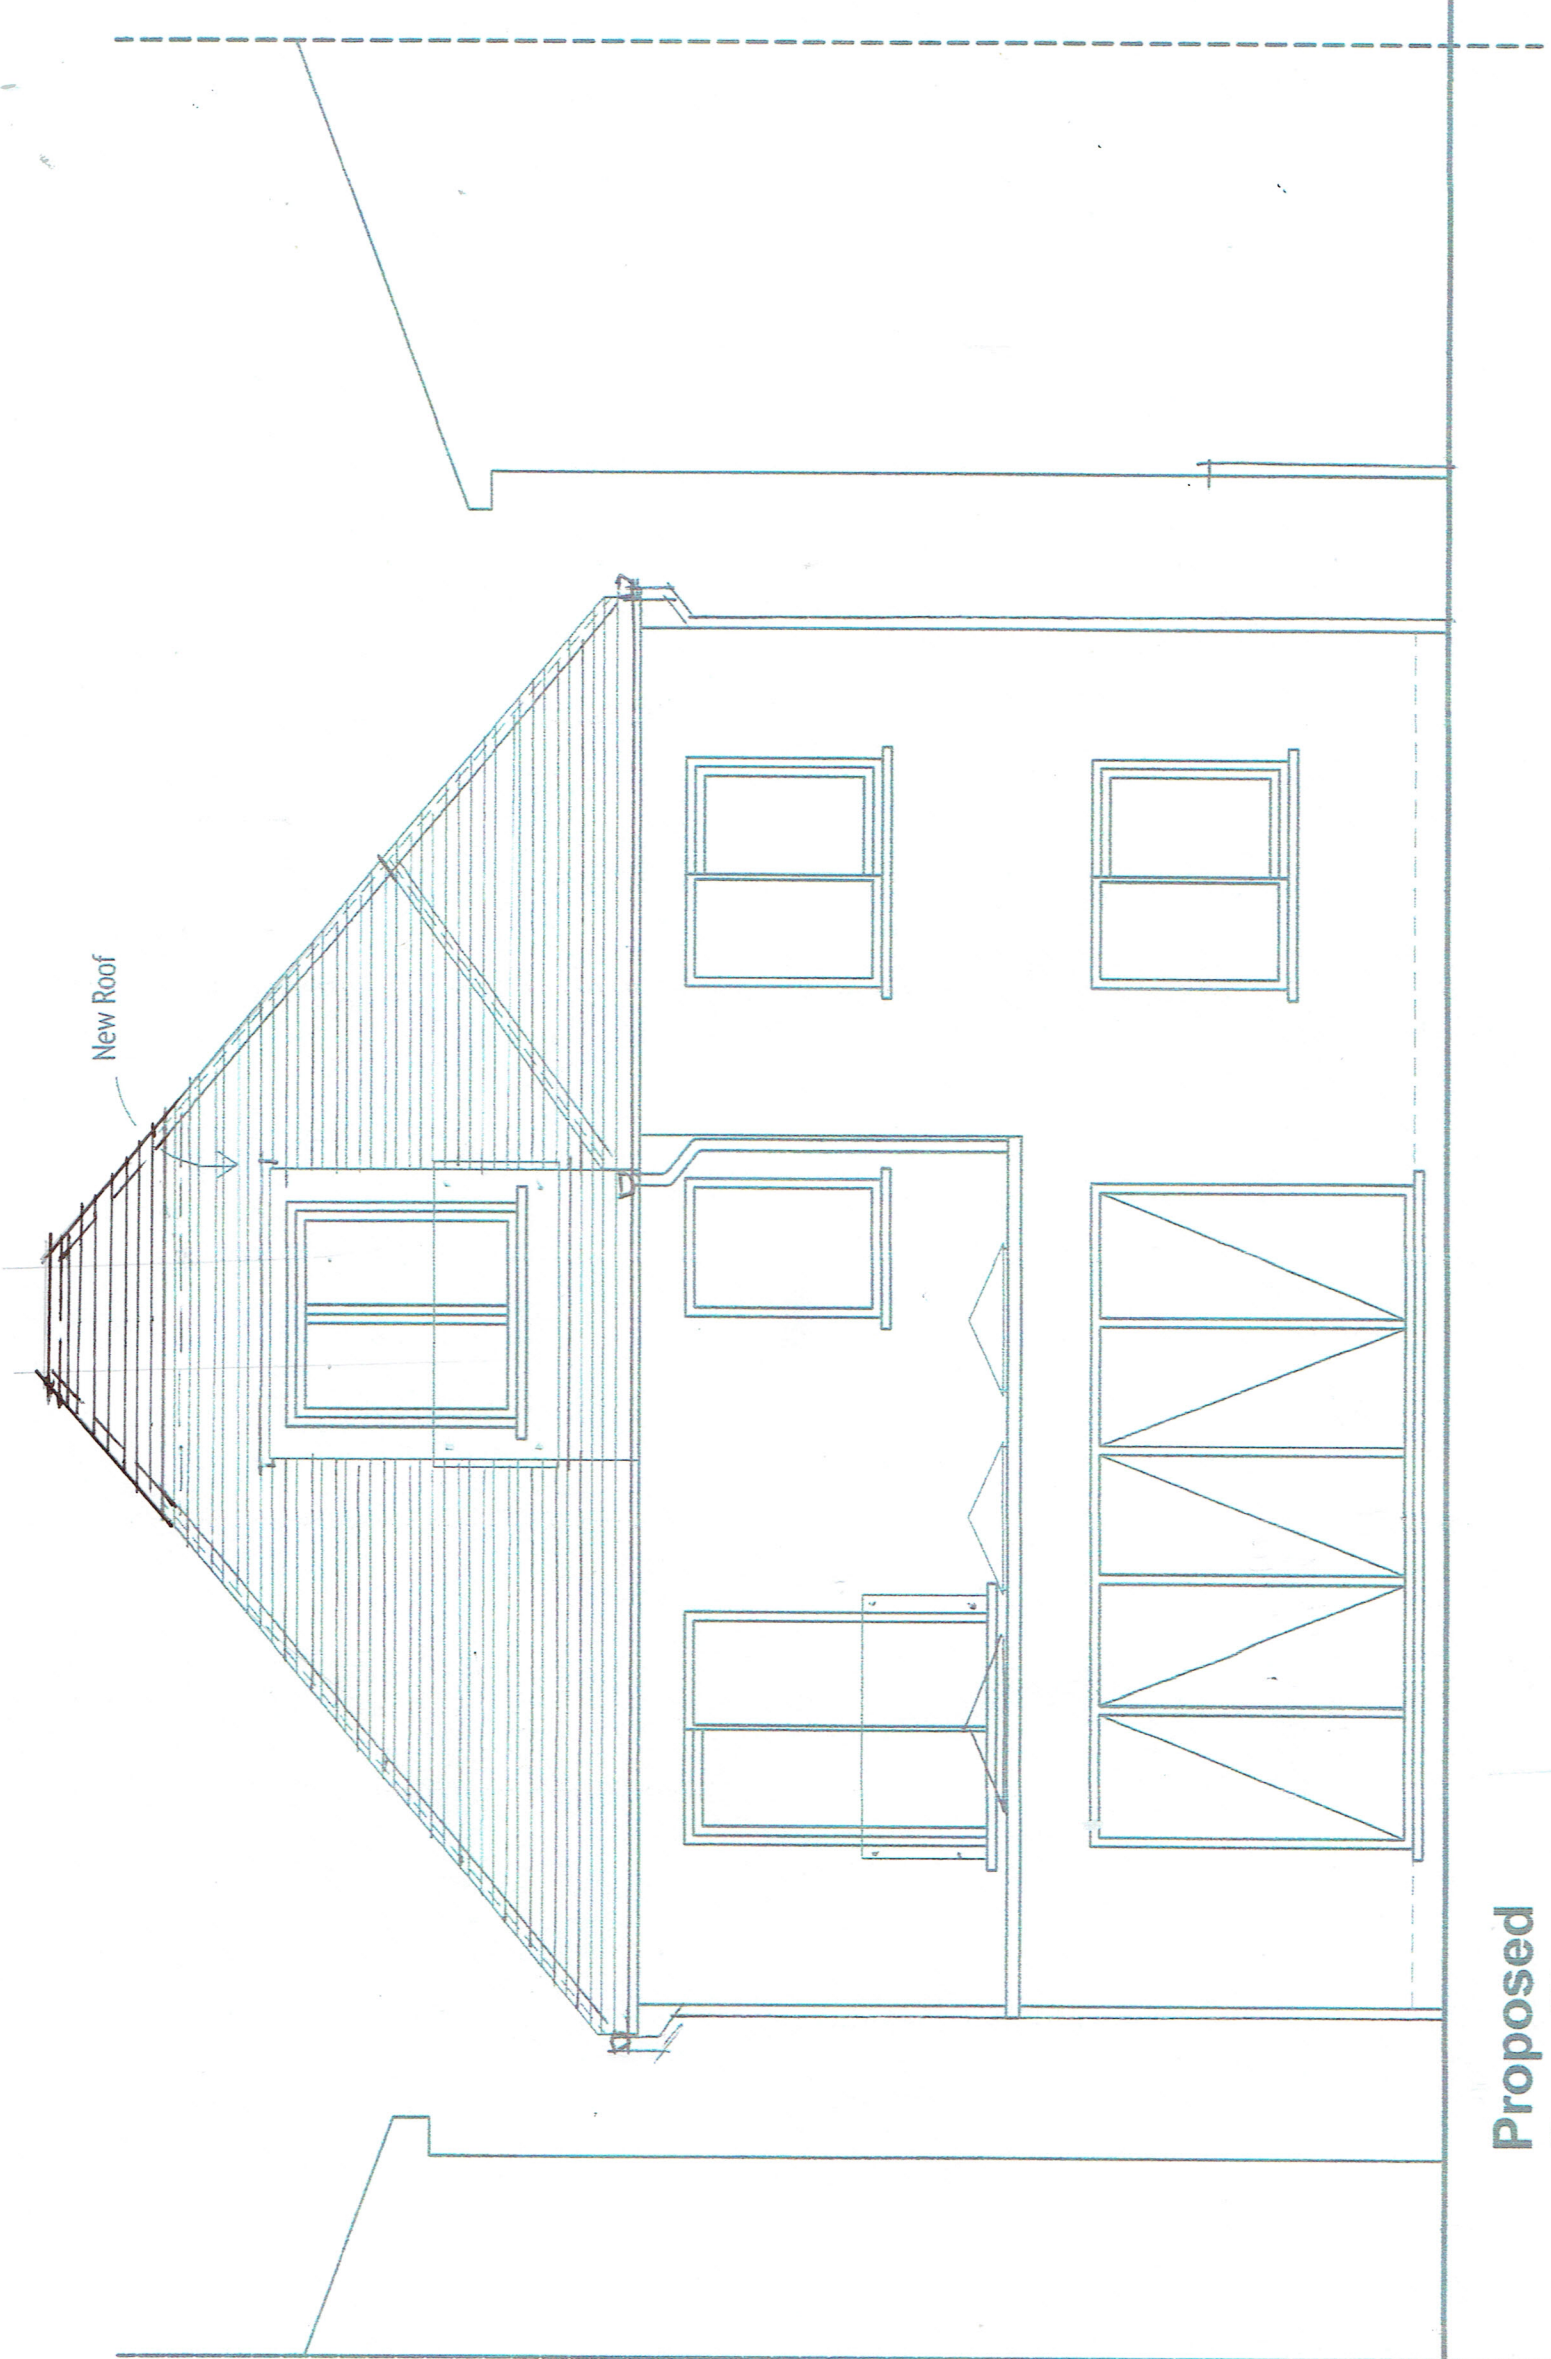


**Proposed
Rear Elevation**



AHA Architect Tel: +44 (0)7831 818296 alexanderhobbs@hotmail.com 4 Heads Mews London W11 2QL ALEXANDER HOBBS ASSOCIATES		NOTES: <i>CW 9/01/17</i>		Client: AYESHA SIDDIKA		Scale 1.50@A3	Drawing title Proposed Rear Elevation	Rev. C
Job Title: 59 Mellow Lane- East, London UB4 8ES		Date Oct 2016		Drg. No. 16/09/09				

Extension Roof

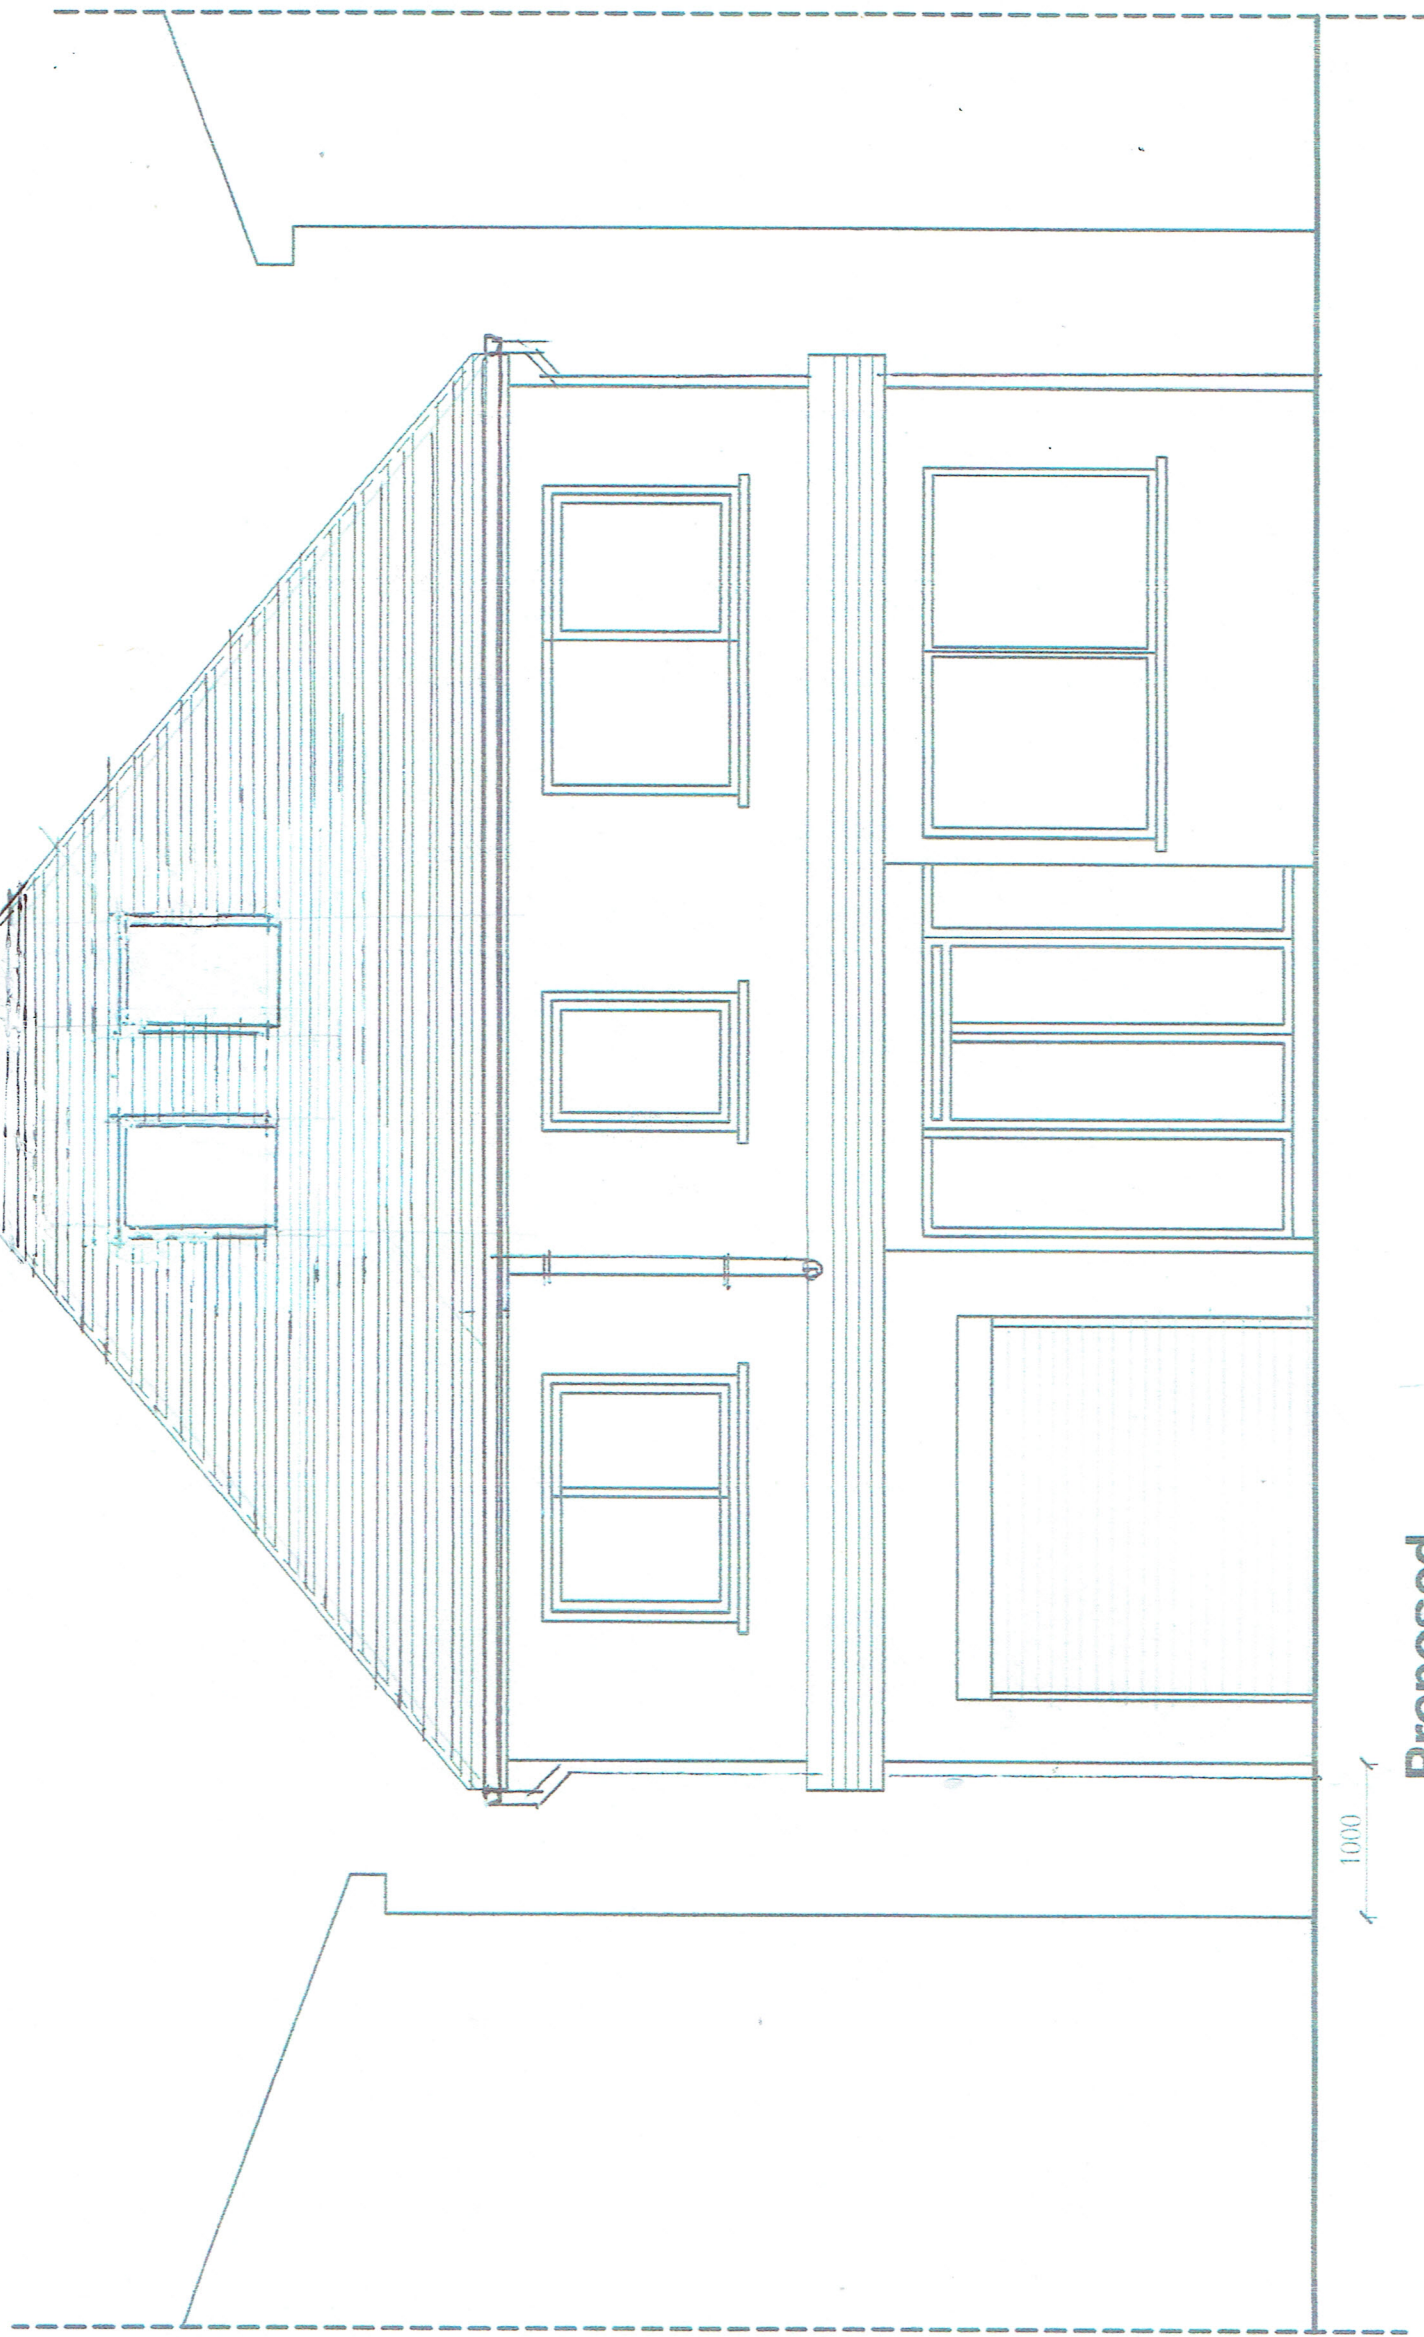

Proposed Front Elevation

AHA
Architect
Tel: +44 (0)7831 818296
alexanderhobbs@hotmail.com
4 Heads Mews London W11 2QL
ALEXANDER HOBBS ASSOCIATES

NOTES:

W.C. 9/10/17

No scaled dimensions to be taken from this drawing
All dimensions to be site checked

Client:
AYESHA SIDDIKA

Job Title:
59 Mellow Lane- East, London UB4 8ES


Scale
1.50@A3

Date
Oct 2016

Drawing title
Proposed Front Elevation

Drg. No.
16/09/10

Rev.
G

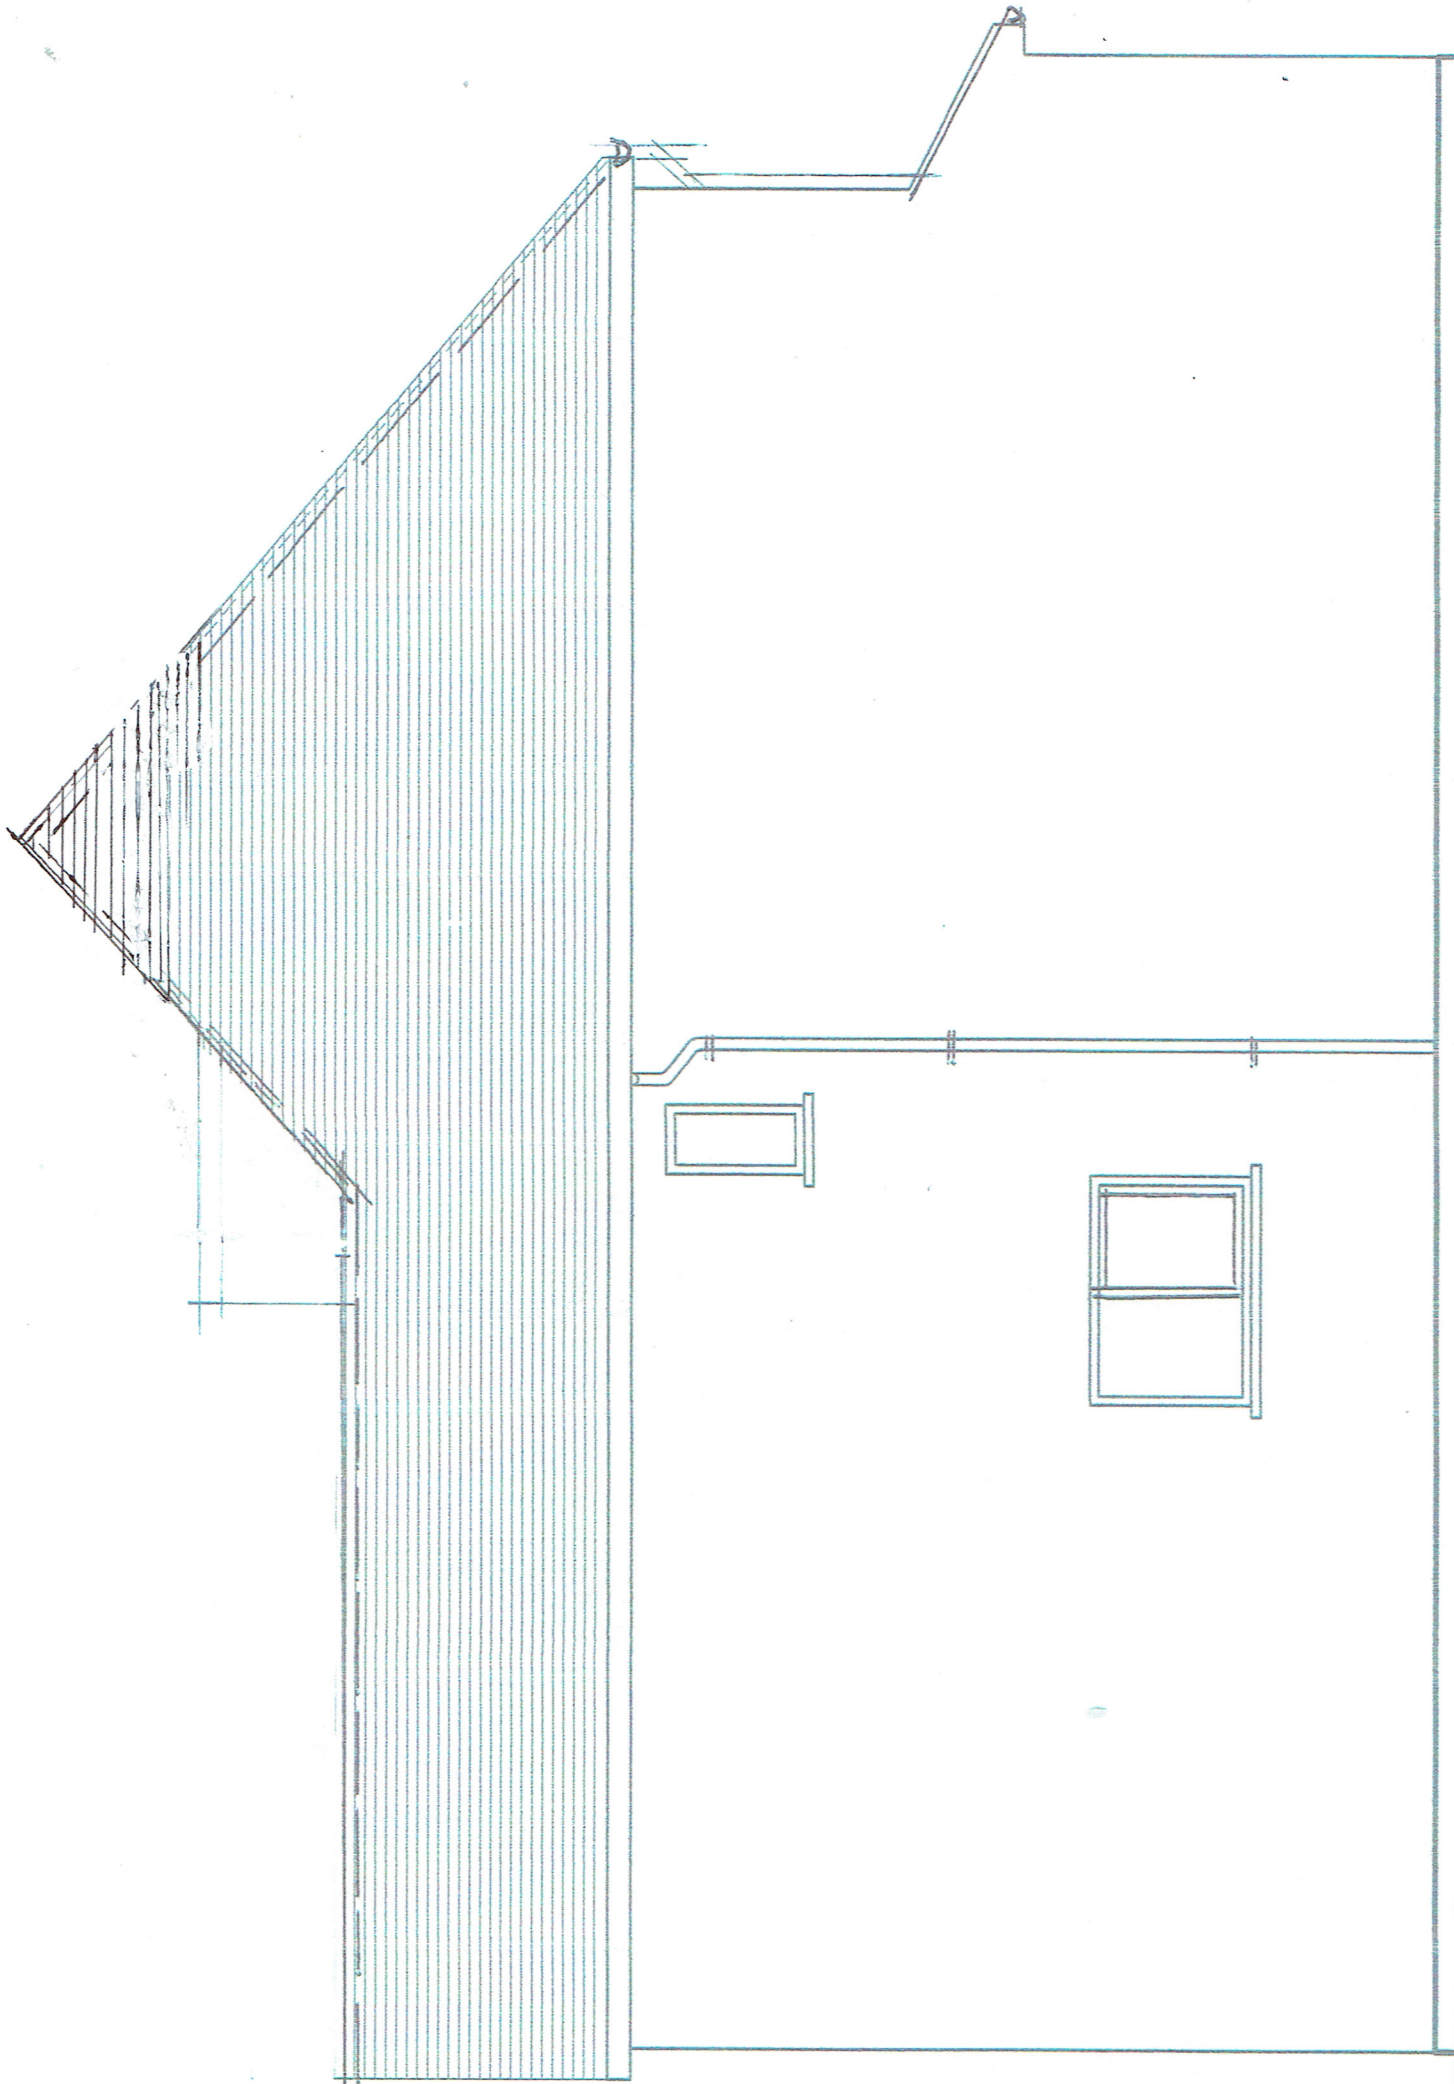

Side Elevation East



NOTES:

WU 9/01/17

AHA

Architect

Tel: +44 (0)7831 818296

alexanderhobbs@hotmail.com

4 Heads Mews London W11 2QL

ALEXANDER HOBBS ASSOCIATES

Client:
AYESHA SIDDIKA

Job Title:

59 Mellow Lane- East, London UB4 8ES

Scale
1.50@A3

Date
Oct 2016

Drawing title
Elevation Side


Proposed

Drg No.

16/09/13

Rev.

C

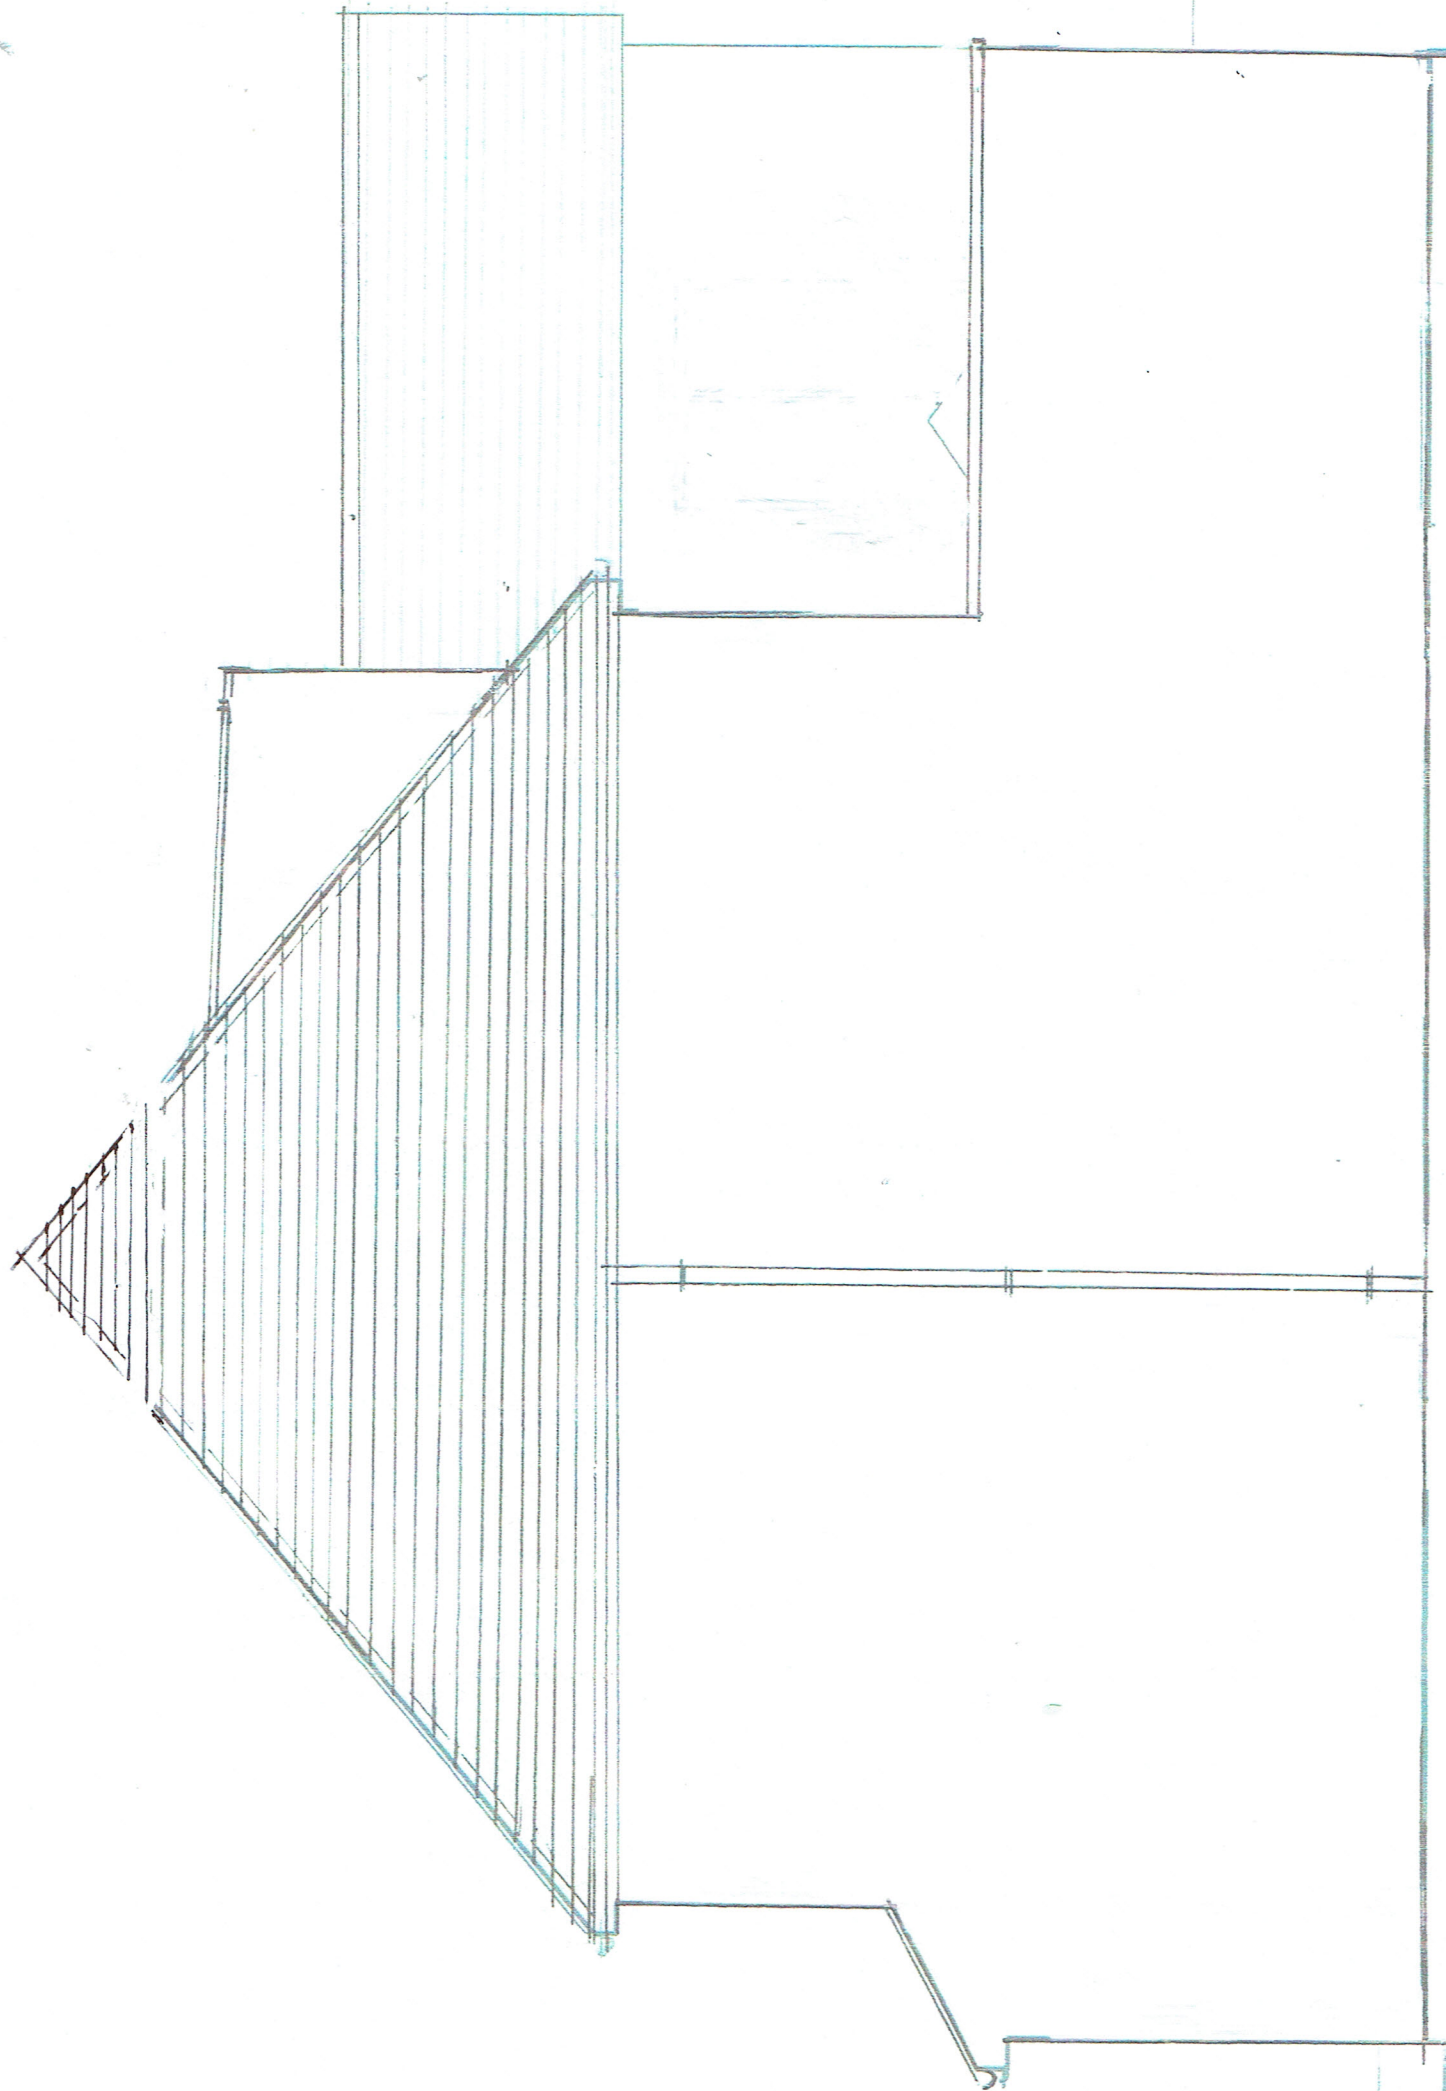

Proposed Side Elevation West



NOTES:

ic1 toilet / window removed
a/o 1/17 ev.

No scaled dimensions to be taken from this drawing
All dimensions to be site checked

AHA
Architect
Tel: +44 (0)7831 818296
alexanderhobbs@hotmail.com
4 Heads Mews London W11 2QL
ALEXANDER HOBBS ASSOCIATES

Client:
AYESHA SIDDIKA

Job Title:
59 Mellow Lane - East, London UB4 8ES

Scale
1.50@A3

Date
Oct 2016

Drawing title

**Proposed
Side Elevation**

Org. No.
DNUM

16/09/15

Rev.
C