



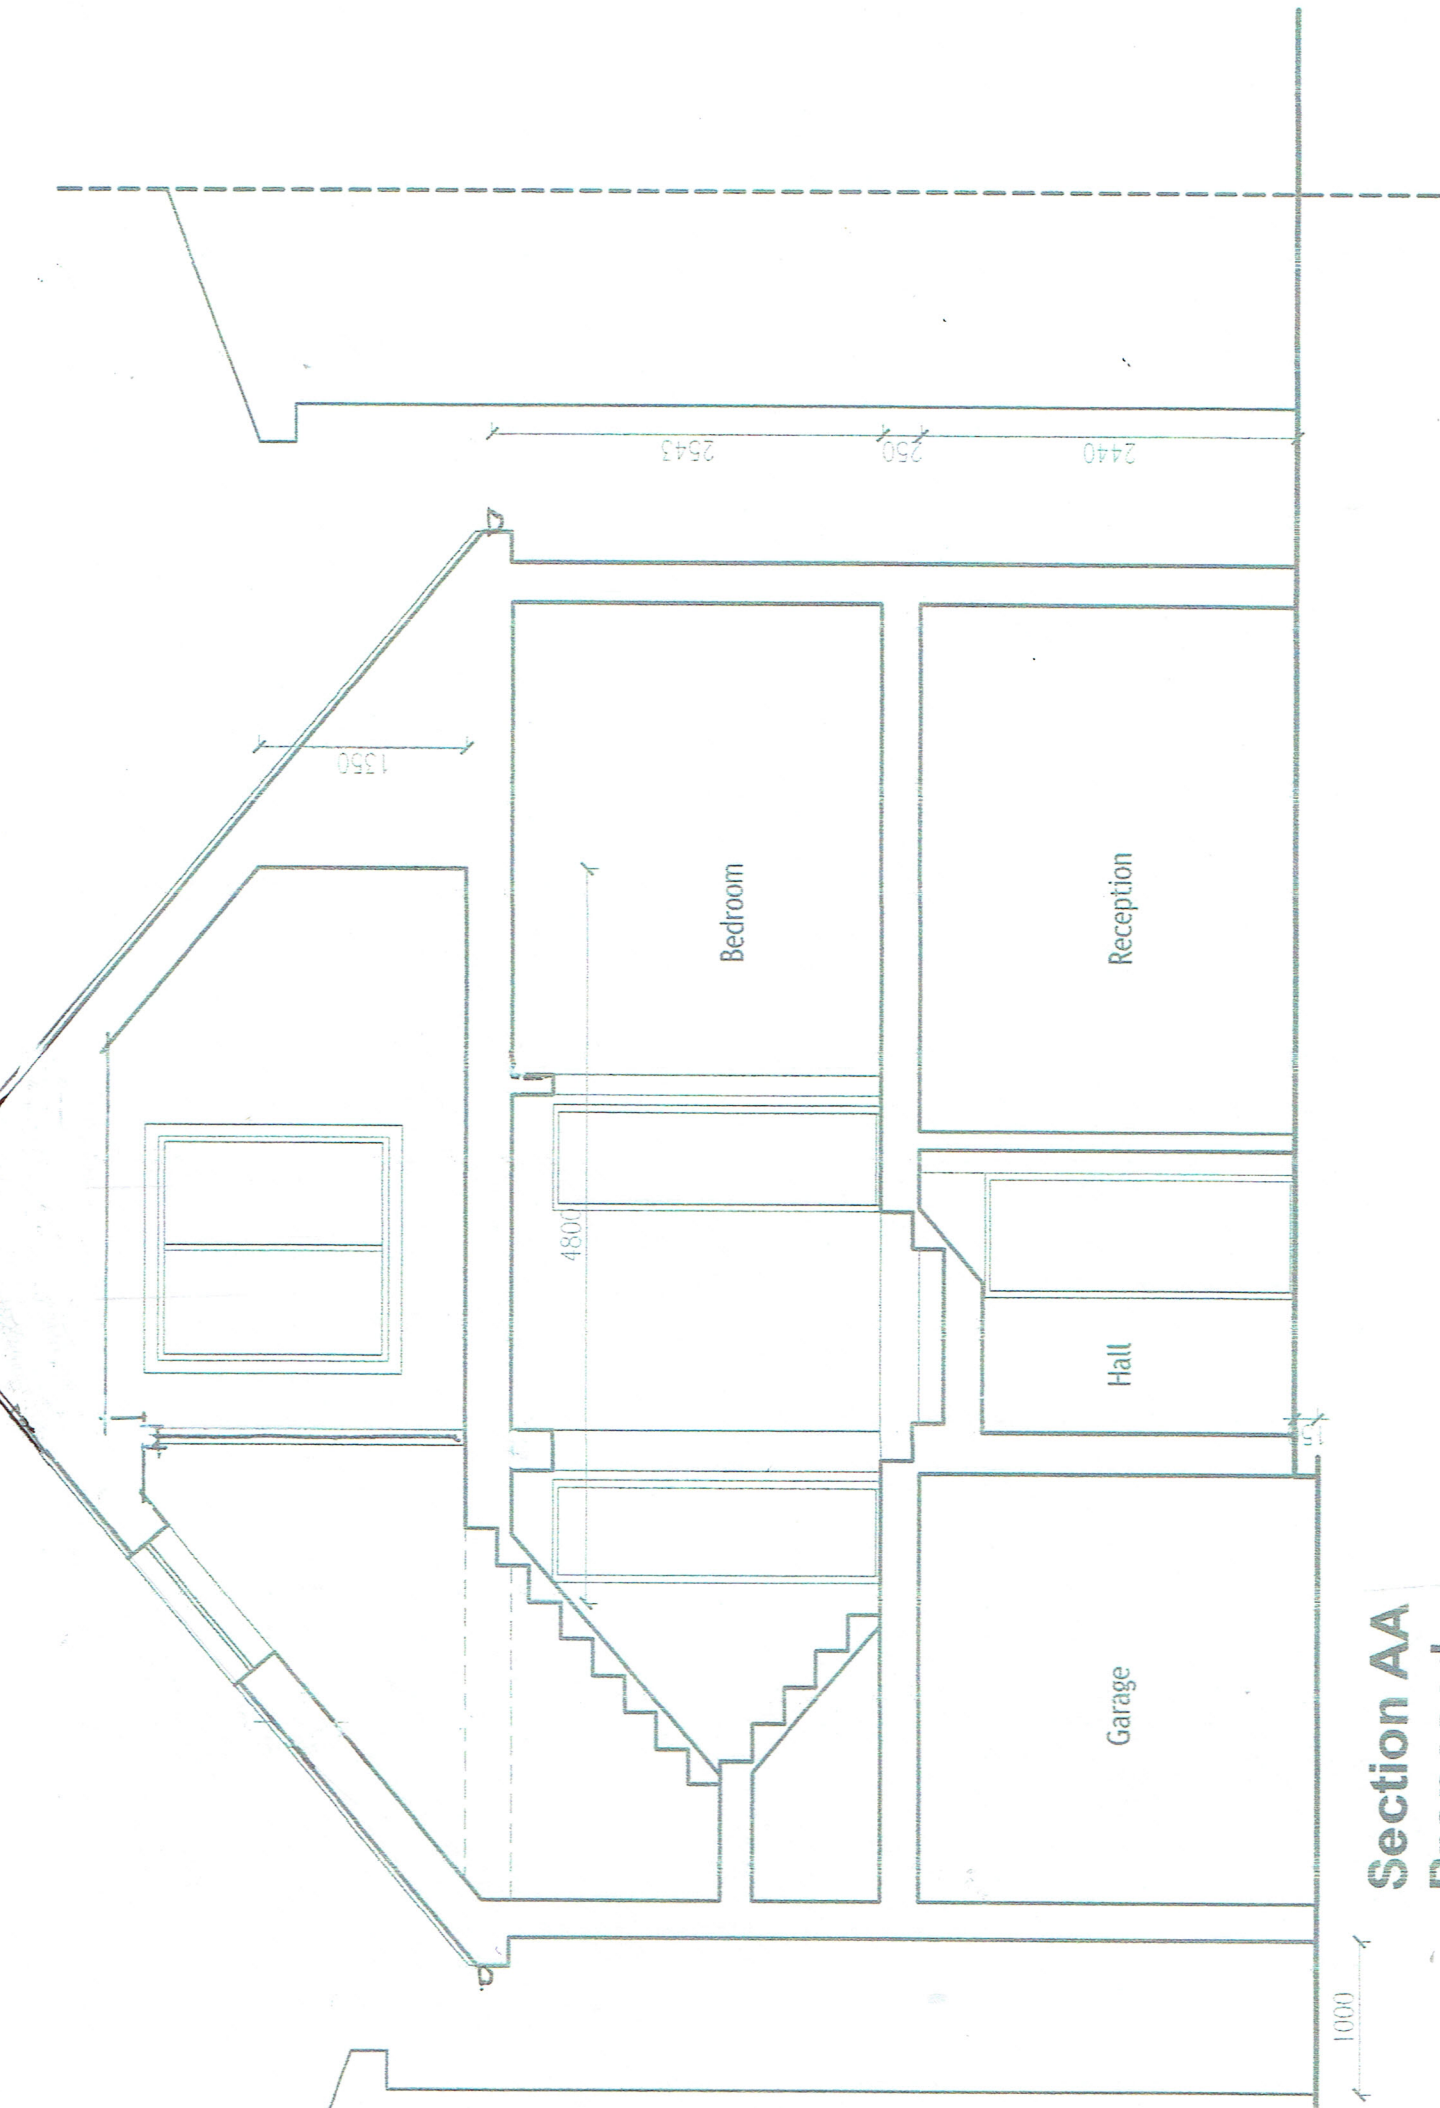

**Section AA
Proposed**





AHA Architect Tel: +44 (0)7831 818296 alexanderhobbs@hotmail.com 4 Heads Mews London W11 2QL ALEXANDER HOBBS ASSOCIATES	NOTES: 12/11/11 No scaled dimensions to be taken from this drawing All dimensions to be site checked	Client: AYESHA SIDDIKA Job Title: 59 Mellow Lane- London, UB4 8ES	Scale 1.50@A3 Date Oct 2016	Drawing title Section A-A' Proposed Drg. No. 16/09/11	Rev. C
---	---	---	--	---	------------------

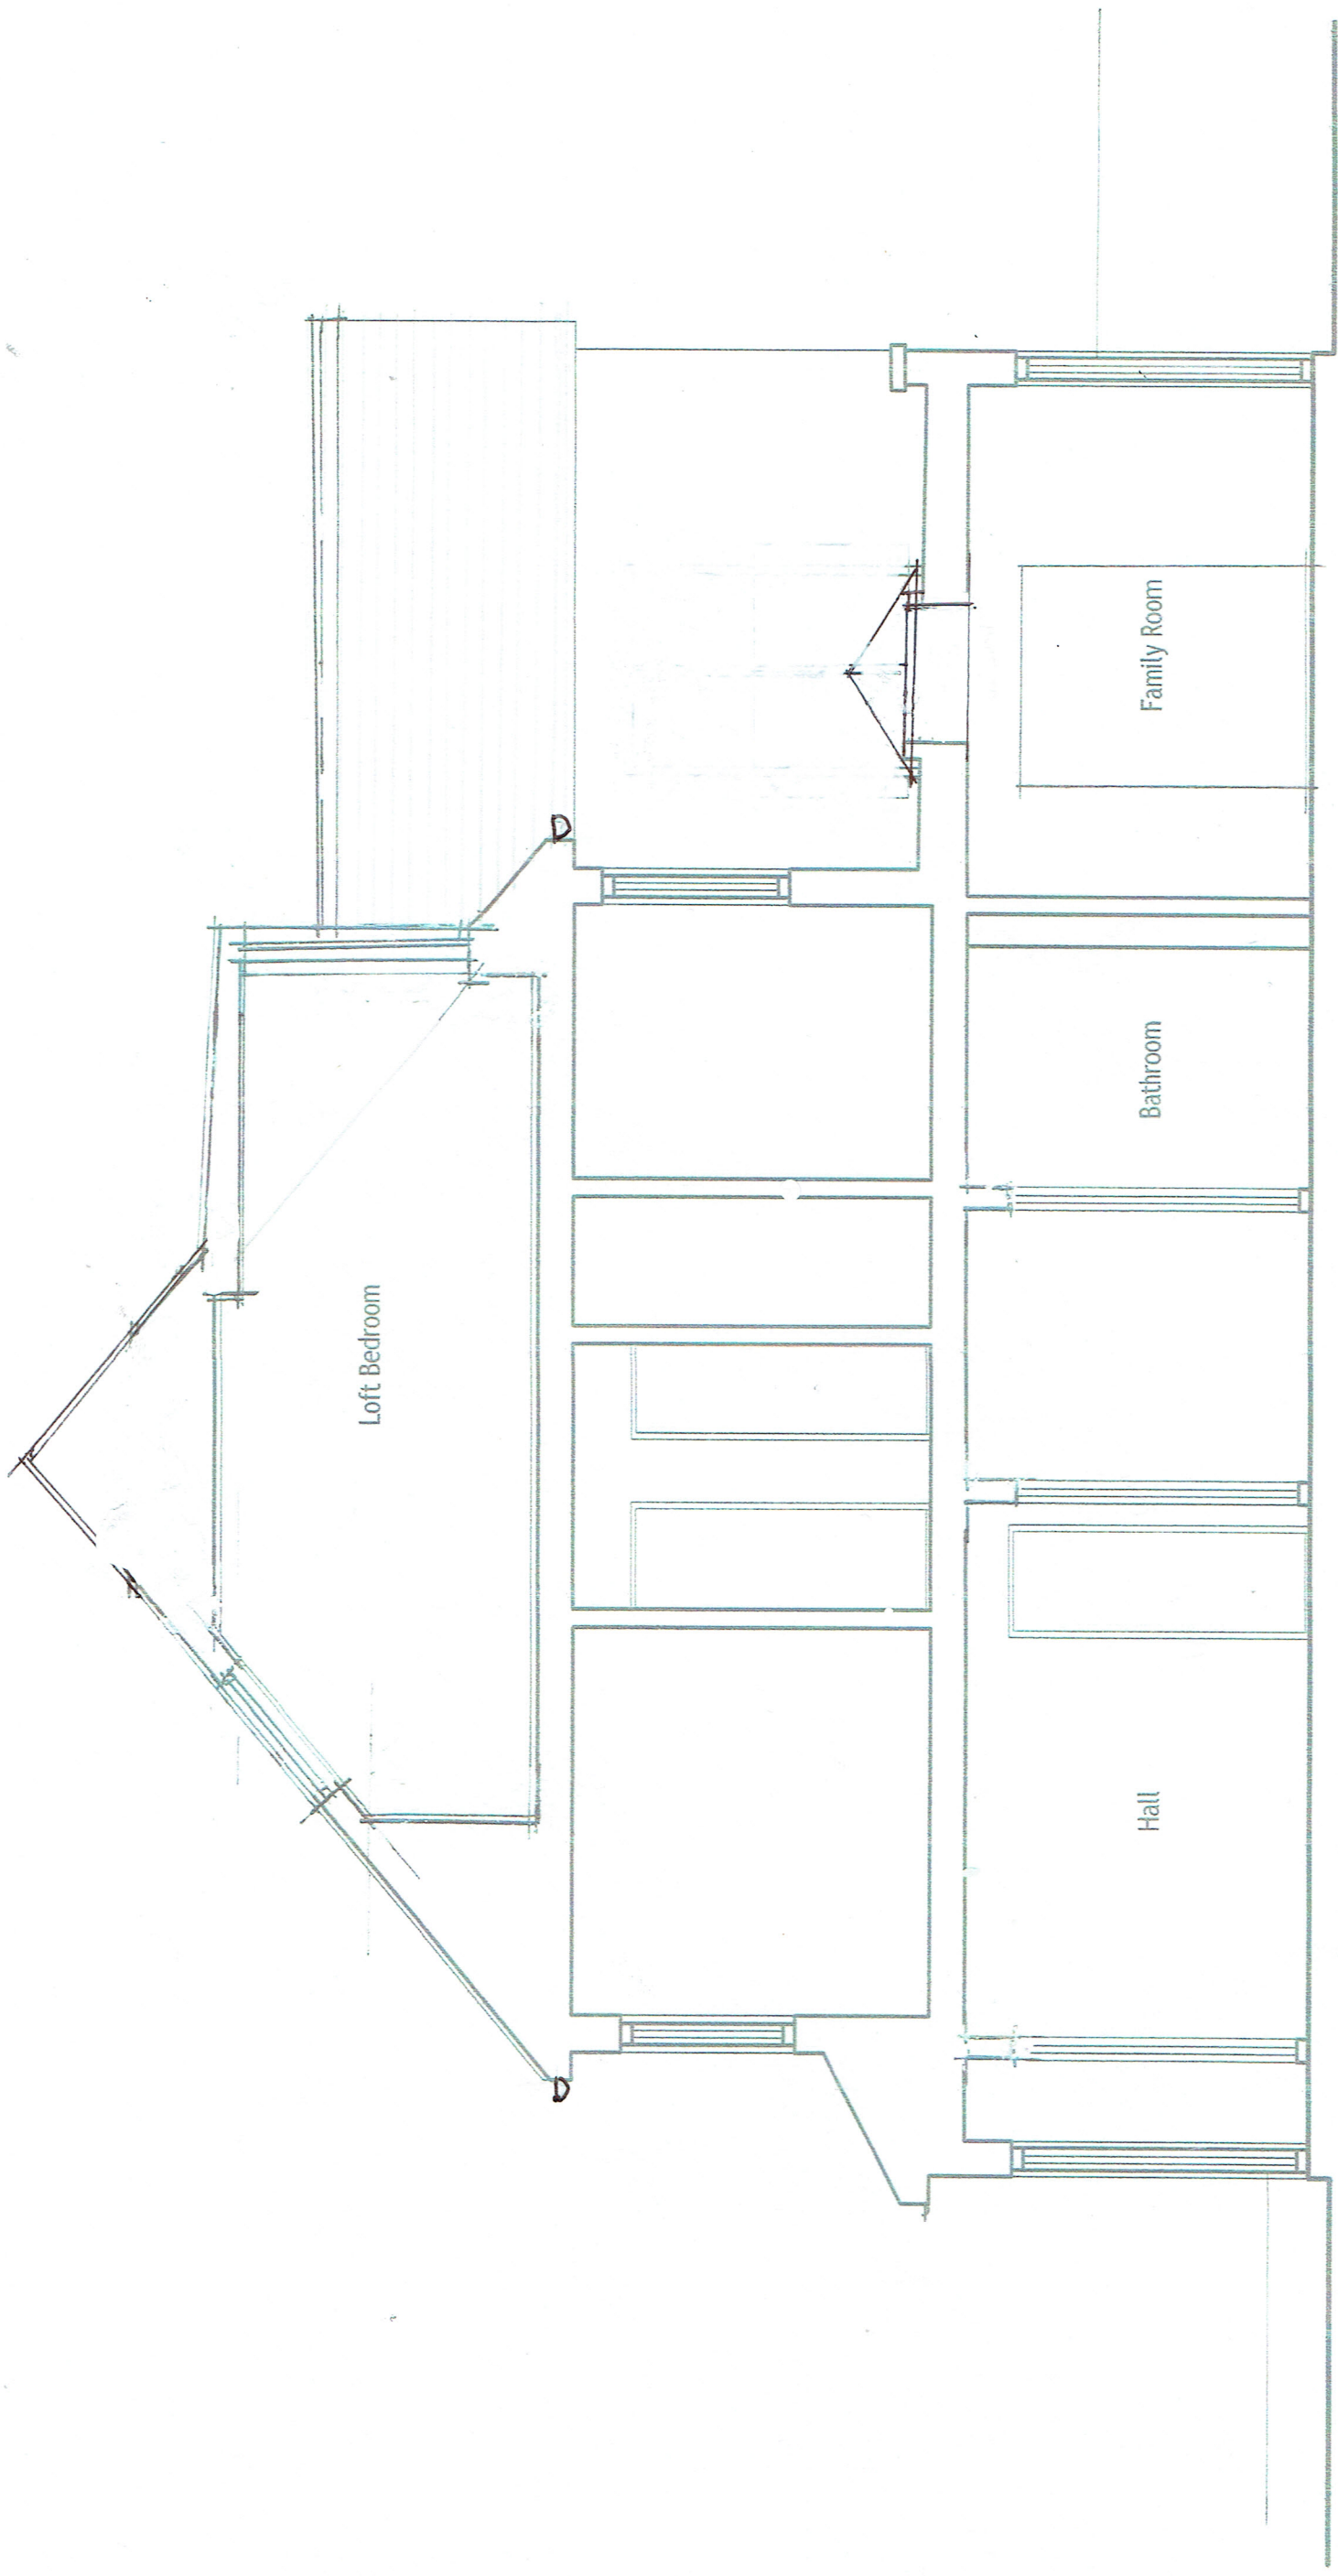

**Section BB
Proposed**



 Alexander Hobbs Associates 4 Heads Mews London W11 2QL alexanderhobbs@hotmail.com Tel: +44 (0)7831 818296	NOTES: 1/1: Detail window drawn 9/10/17	Client: AYESHA SIDDIKA		Job Title: 59 Mellow Lane- East, London UB4 8ES	
		Scale: 1.50@A3	Drawing title: Section B-B' Proposed	Date: Oct 2016	Rev. C

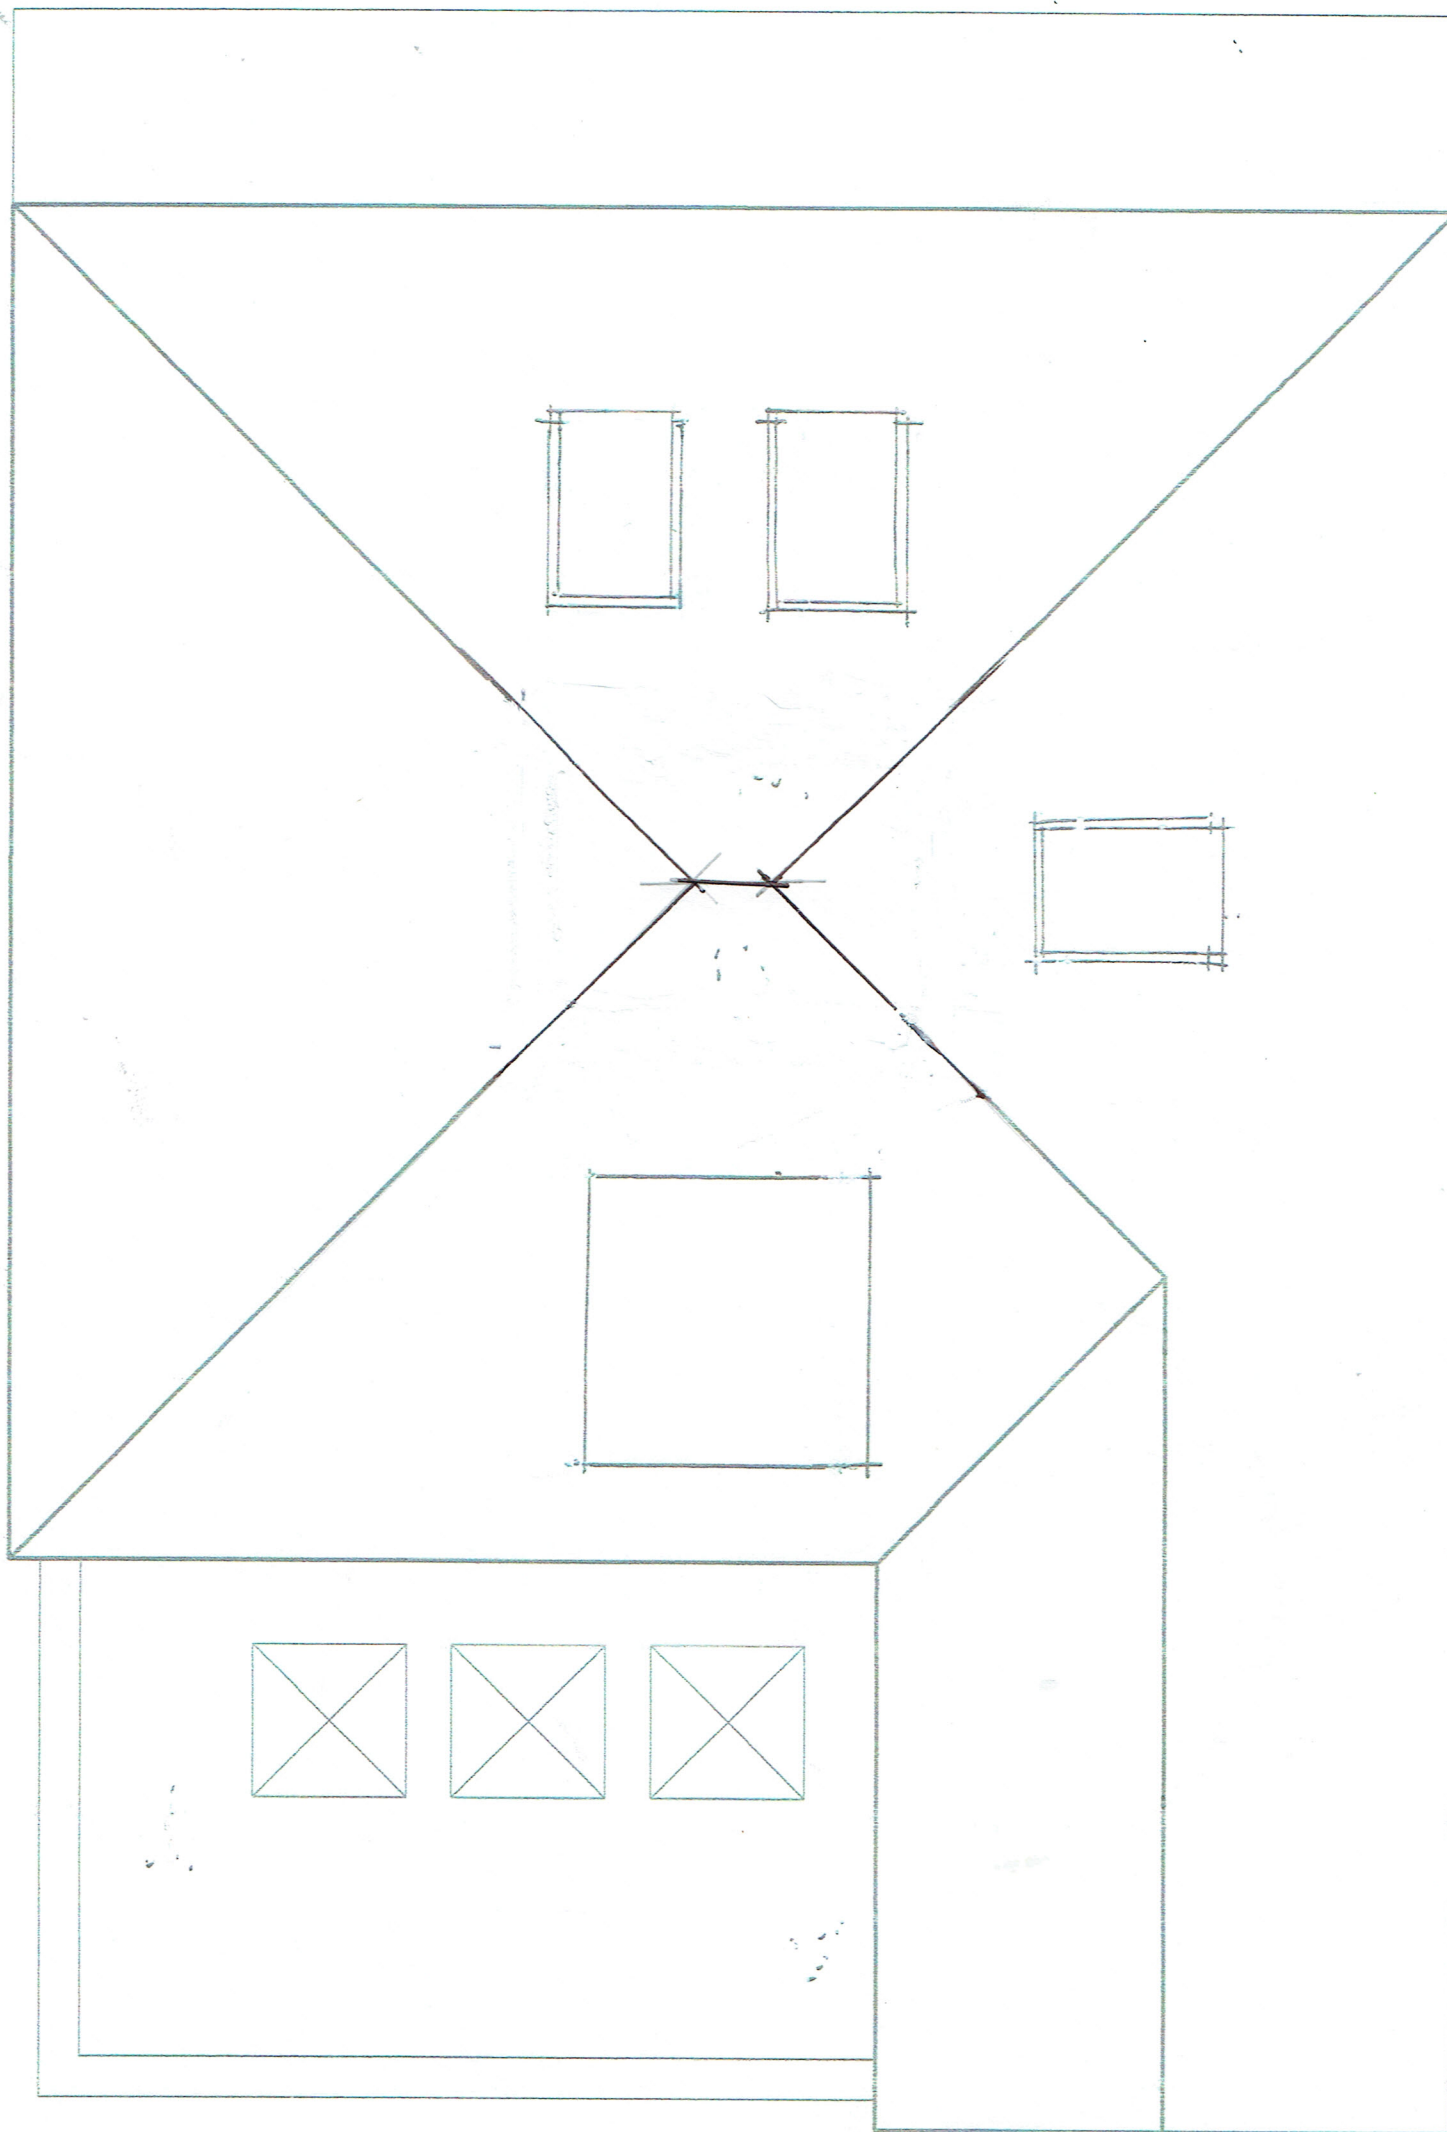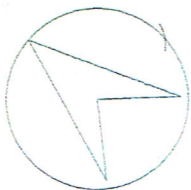

AHA Architect Tel: +44 (0)7831 818296 alexanderhobbs@hotmail.com 4 Heads Mews London W11 2QL ALEXANDER HOBBS ASSOCIATES	NOTES: 1. C/W 9/10/17. No scaled dimensions to be taken from this drawing All dimensions to be site checked		Client: AYESHA SIDDIKA		Scale 1.50@A3	Drawing title Roof Plan Proposed	Rev. C
	Job Title: 59 Mellow Lane- East, London UB4 8ES		Date Oct 2016	Drg. No. DNUM	Date 16/09/14		