
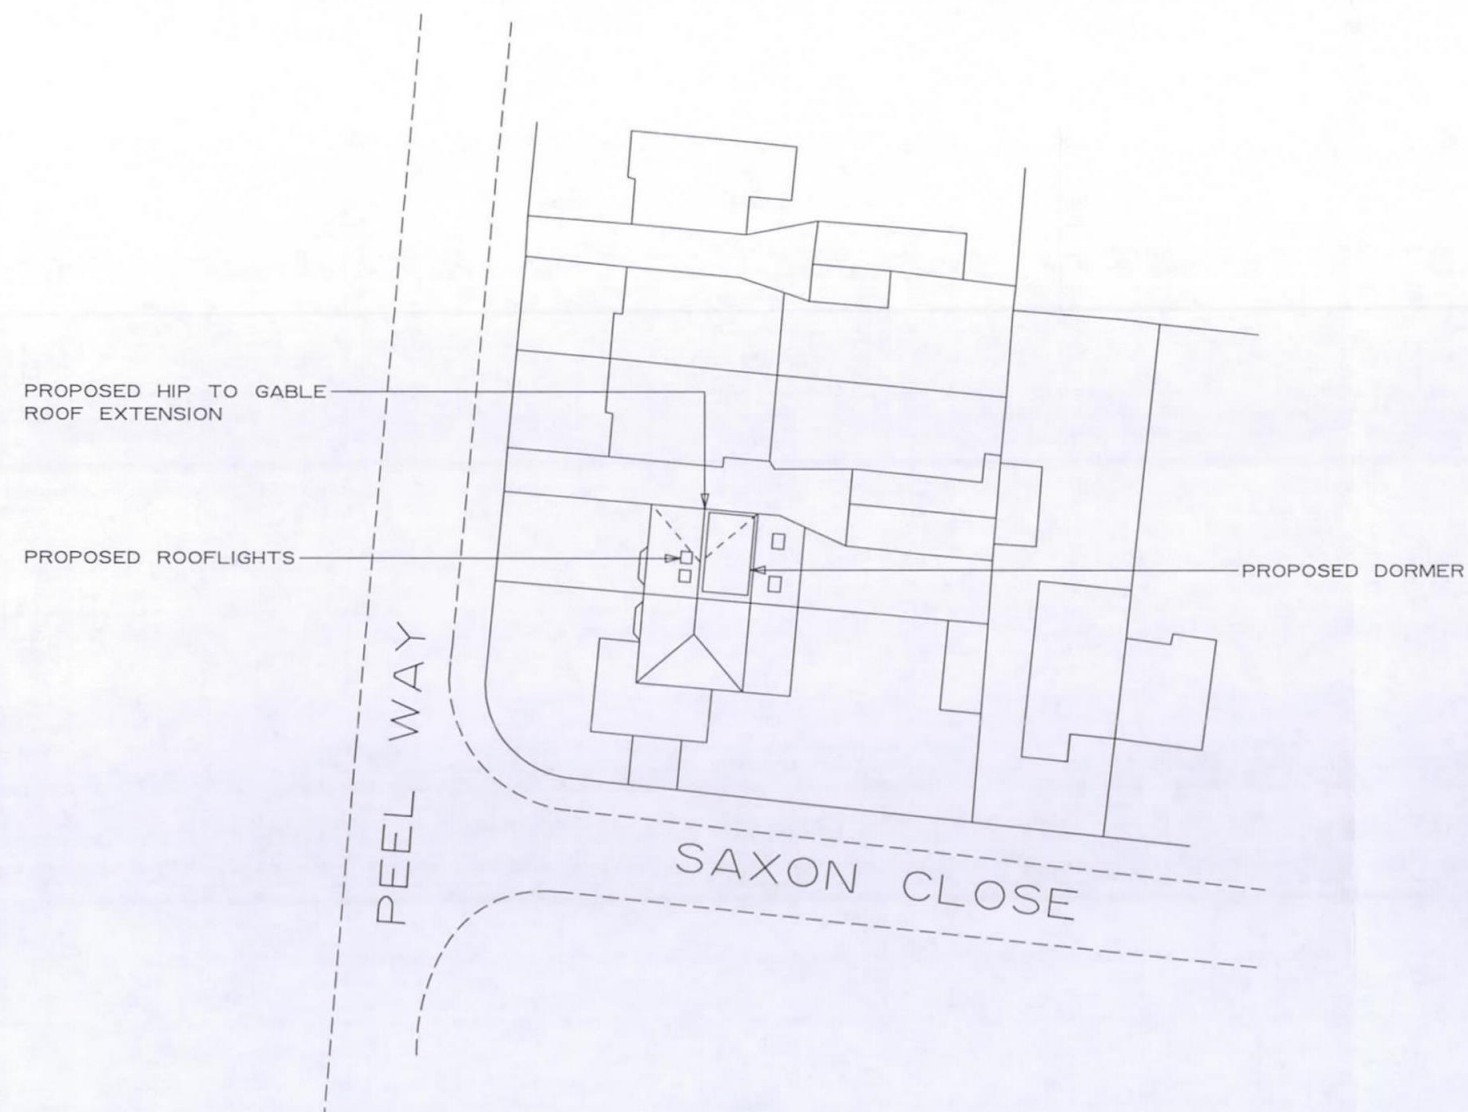
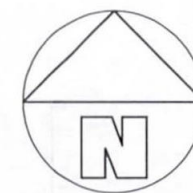


SITE PLAN

SCALE 1:500

 

Ordnance Survey (c) Crown Copyright 2020. All rights reserved. Licence number 100022432

LOCATION PLAN

SCALE 1:1250

CLIVE BALDWIN *Building Design*

Clarks Barn, Bassetsbury Lane, High Wycombe, Bucks. HP11 1QX.
Telephone: 01494 448349

29 PEEL WAY
HILLINGDON

Proposed loft conversion

Scale: 1:500 @ A3

Date: FEBRUARY 2020

2005/P02

Scale this drawing for Planning purposes only.
All dimensions are to be checked on site and any discrepancies reported.