






EXISTING FRONT ELEVATION

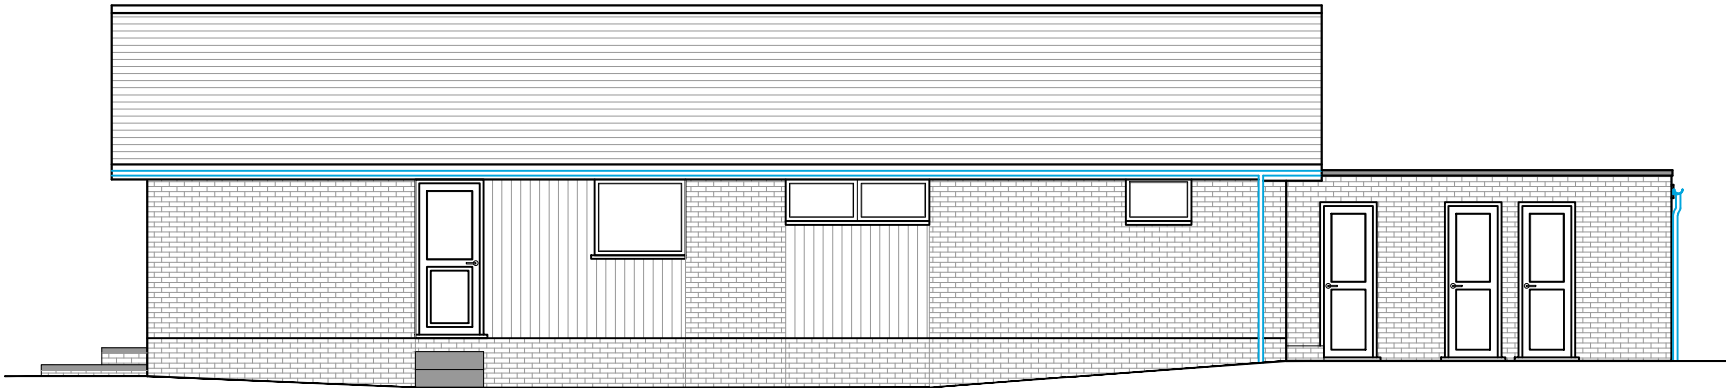


EXISTING SIDE ELEVATION

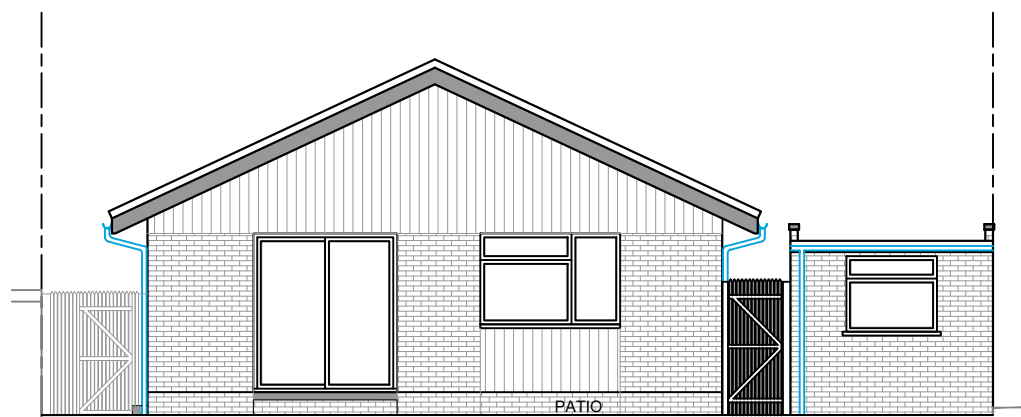


EXISTING REAR ELEVATION

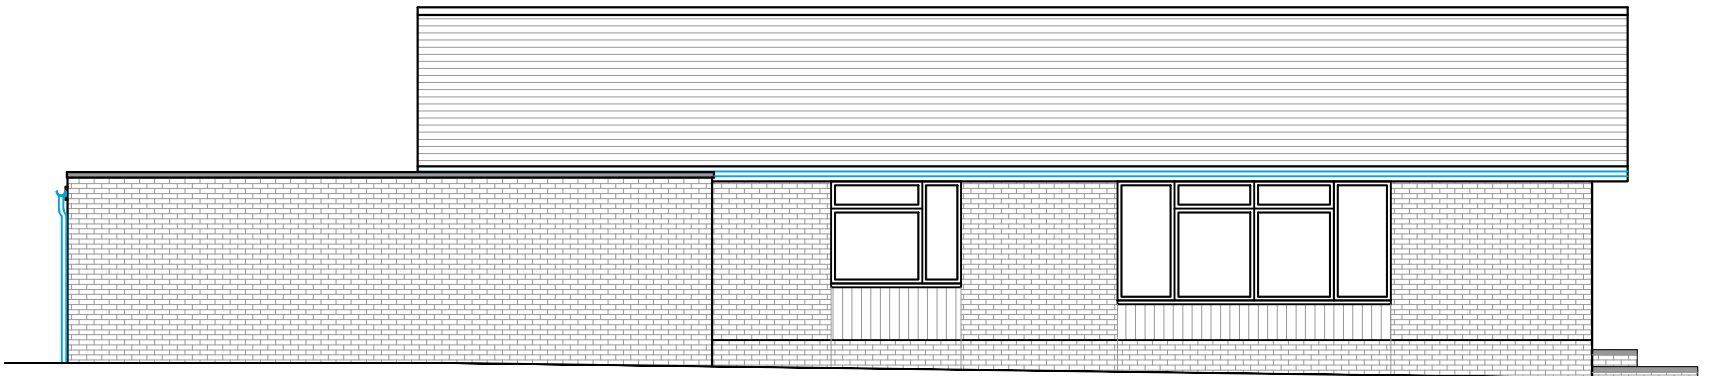

EXISTING SIDE ELEVATION

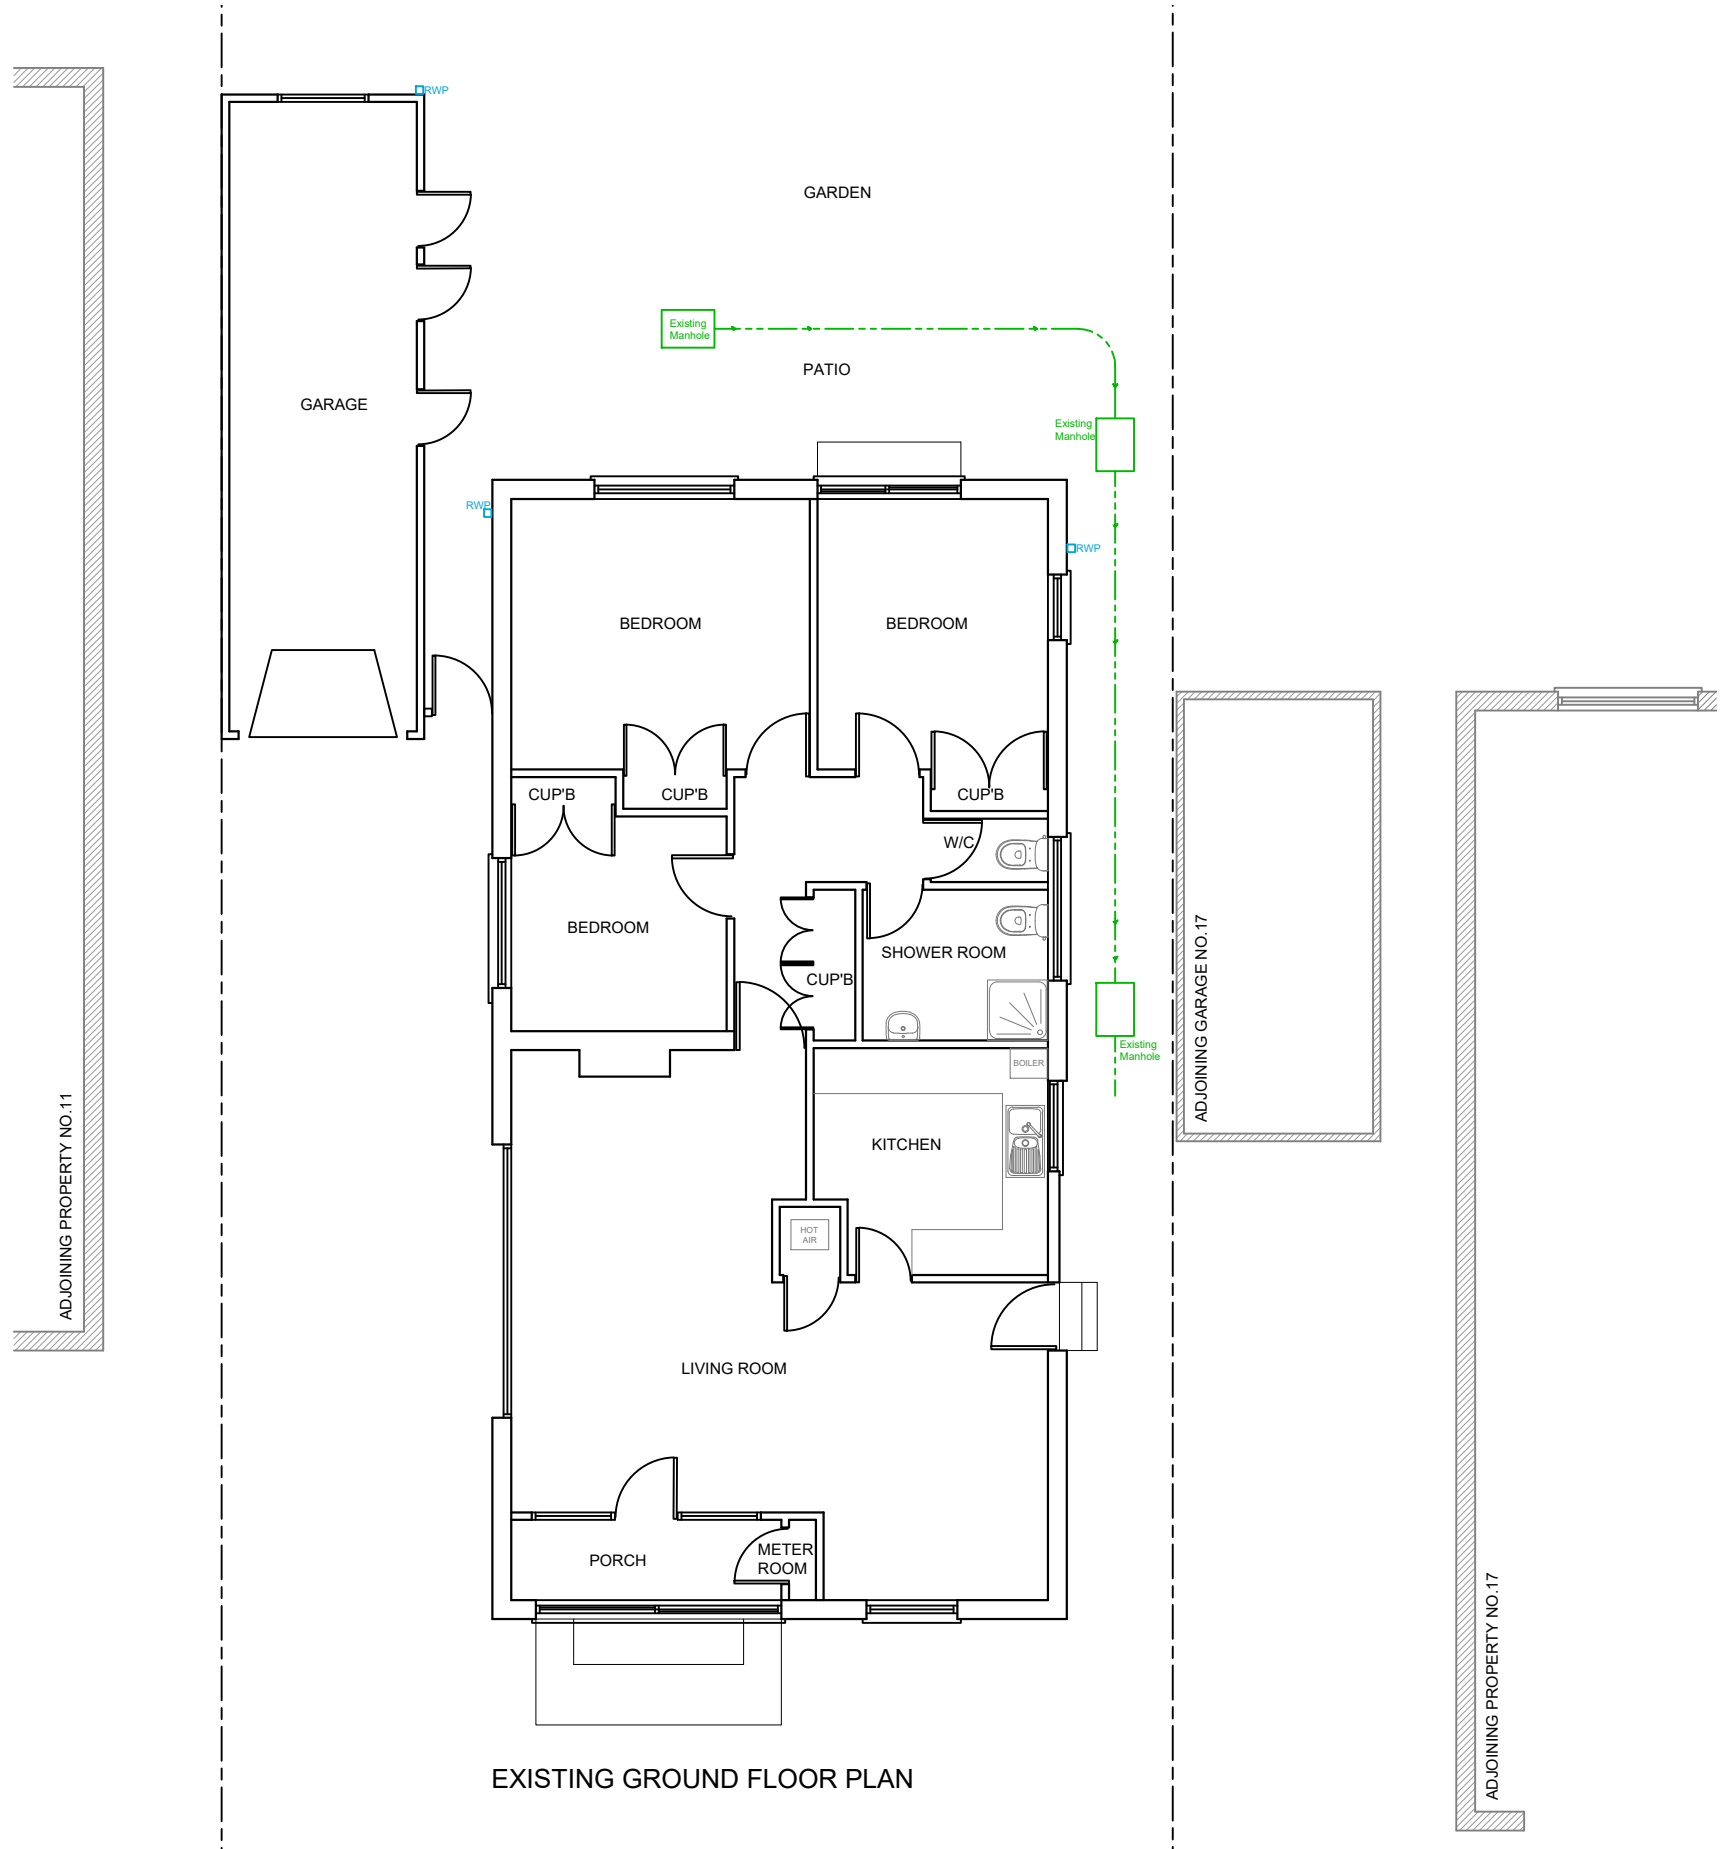

EXISTING GROUND FLOOR PLAN

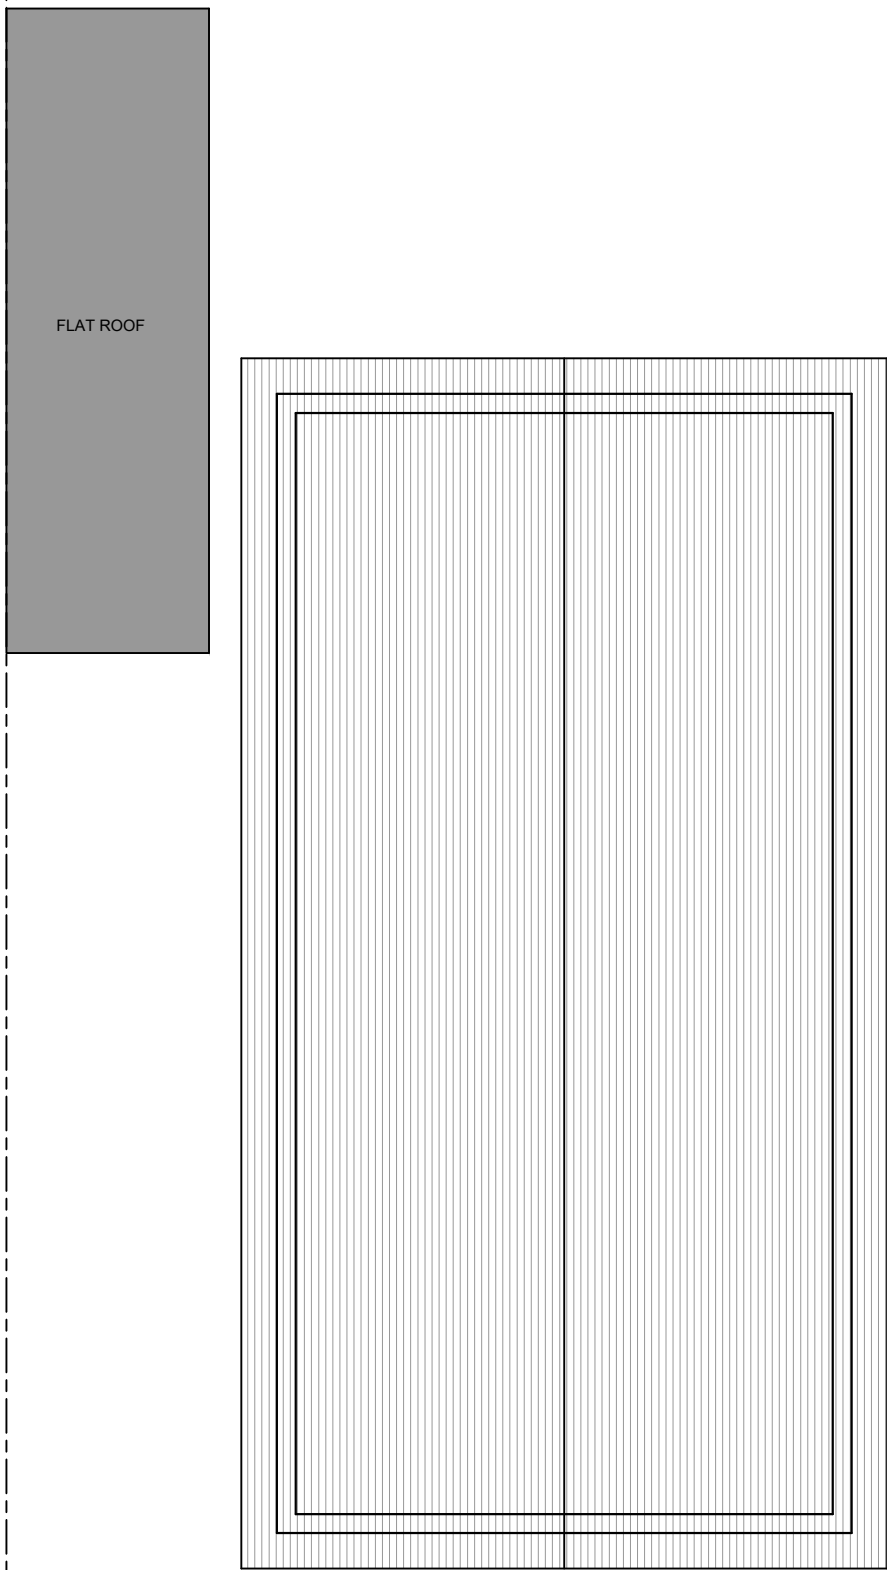

EXISTING ROOF PLAN



SITE PLAN
SCALE 1:1250

IMPORTANT NOTE
The specification is to be read in conjunction with the plans/section details, and other associated Structural details as may be provided.
All work is to be carried out to the Local Authority Planning and Building Regulations Approval, and the Codes of Practice and British Standards as necessary.
All dimensions, levels, sizes, positions and locations of particulars as indicated on drawings are to be verified by the appointed Contractor on site prior to engaging in works. Any discrepancies must be reported to the Architect/Surveyor/Engineer or responsible person/s immediately.
The Contractor is responsible for ensuring compliance with the CDM Regulations, and appropriate Health & Safety on site precautions.
The Client/Building Owner must obtain any necessary PARTY WALL AGREEMENTS, prior to engaging in the works on site.

Rev.	Date	Comment			
1:50		1m	2m		
1:100	1m	2m	3m	4m	5m
			Copyright ©		
Chartered Architectural Technologist					
020 3875 2000 plans@kdbdesigns.co.uk www.kdbdesigns.co.uk					
Client: MR N DABASIA					
Site Address: 15 CURZON PLACE PINNER HA5 2TQ					
Project Title: SINGLE STOREY SIDE AND REAR EXTENSION AND INTERNAL ALTERATIONS					
Status: PLANNING					
Drawn: SB		Checked: KB			
Date: 19.01.2019		Scale: 1:100 @ A2			
Drawing Title: EXISTING FLOOR PLANS, ELEVATIONS AND SITE PLAN					
Job No: CURP15		Drawing No: PL- 01		Rev:	