



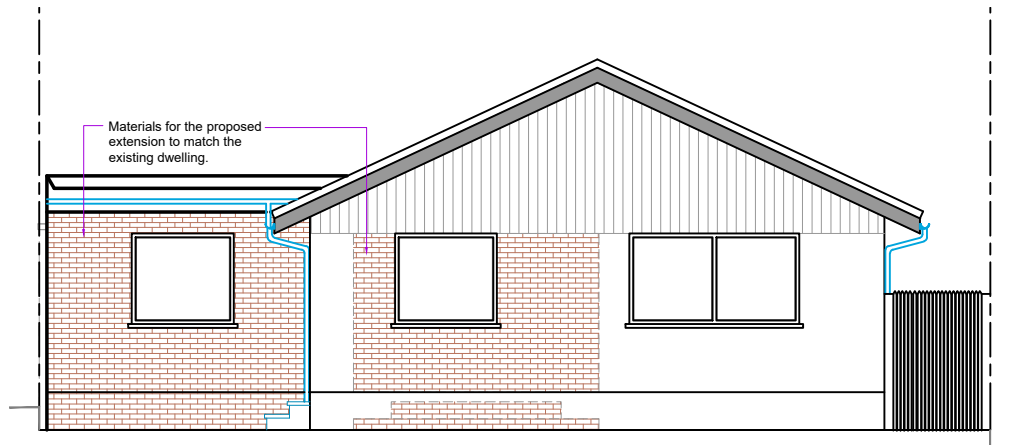


PROPOSED FRONT ELEVATION

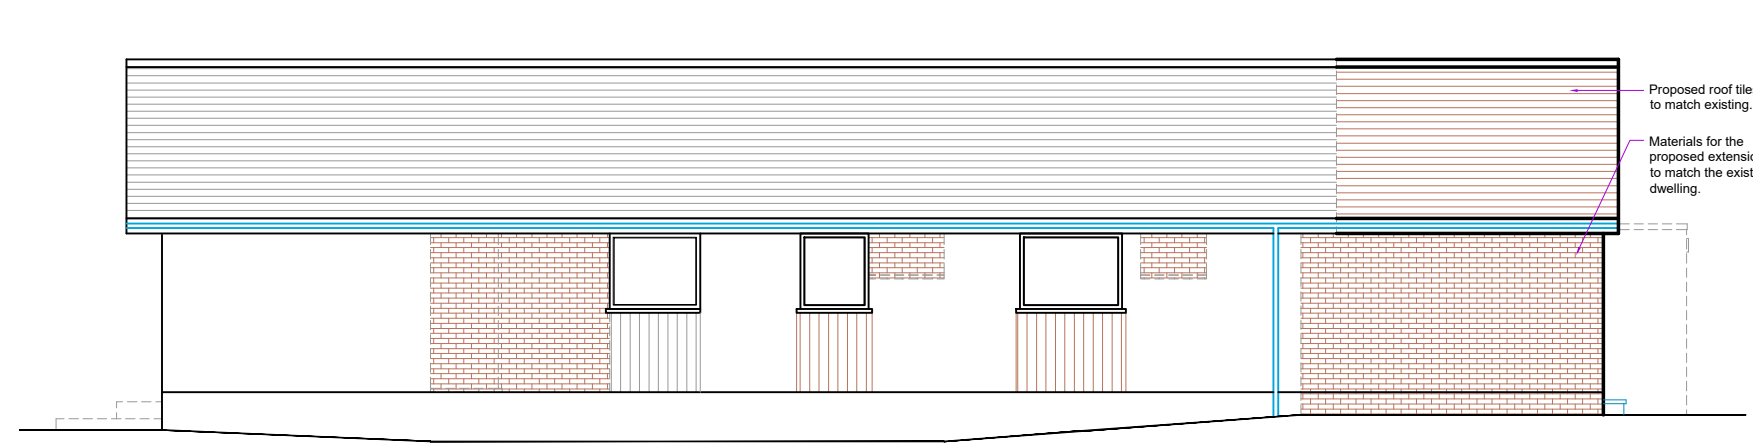


PROPOSED SIDE ELEVATION




PROPOSED FRONT ELEVATION - 3D VIEW

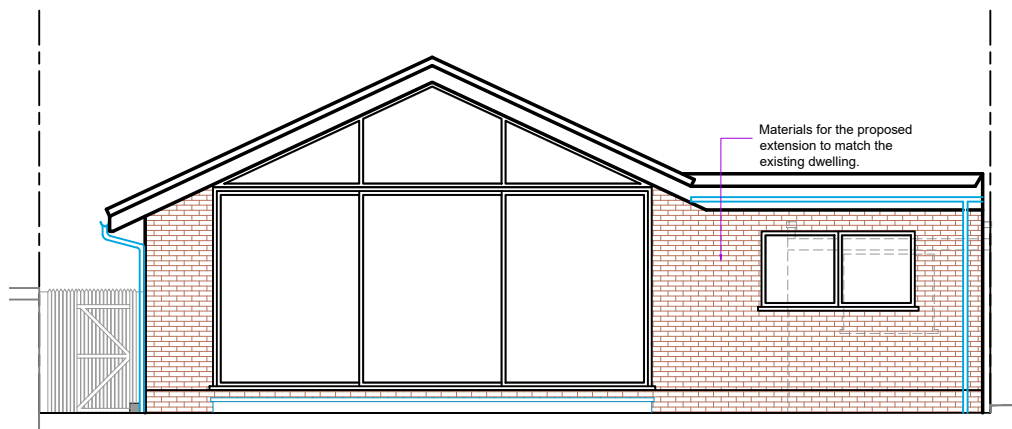


PROPOSED REAR ELEVATION

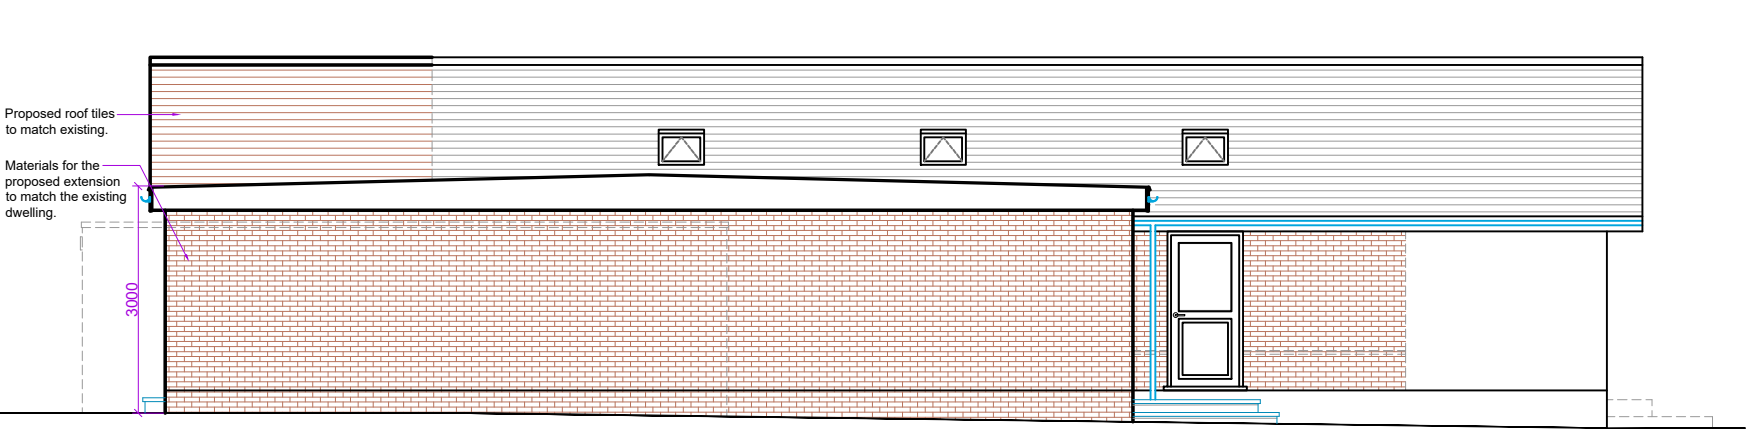

PROPOSED SIDE ELEVATION

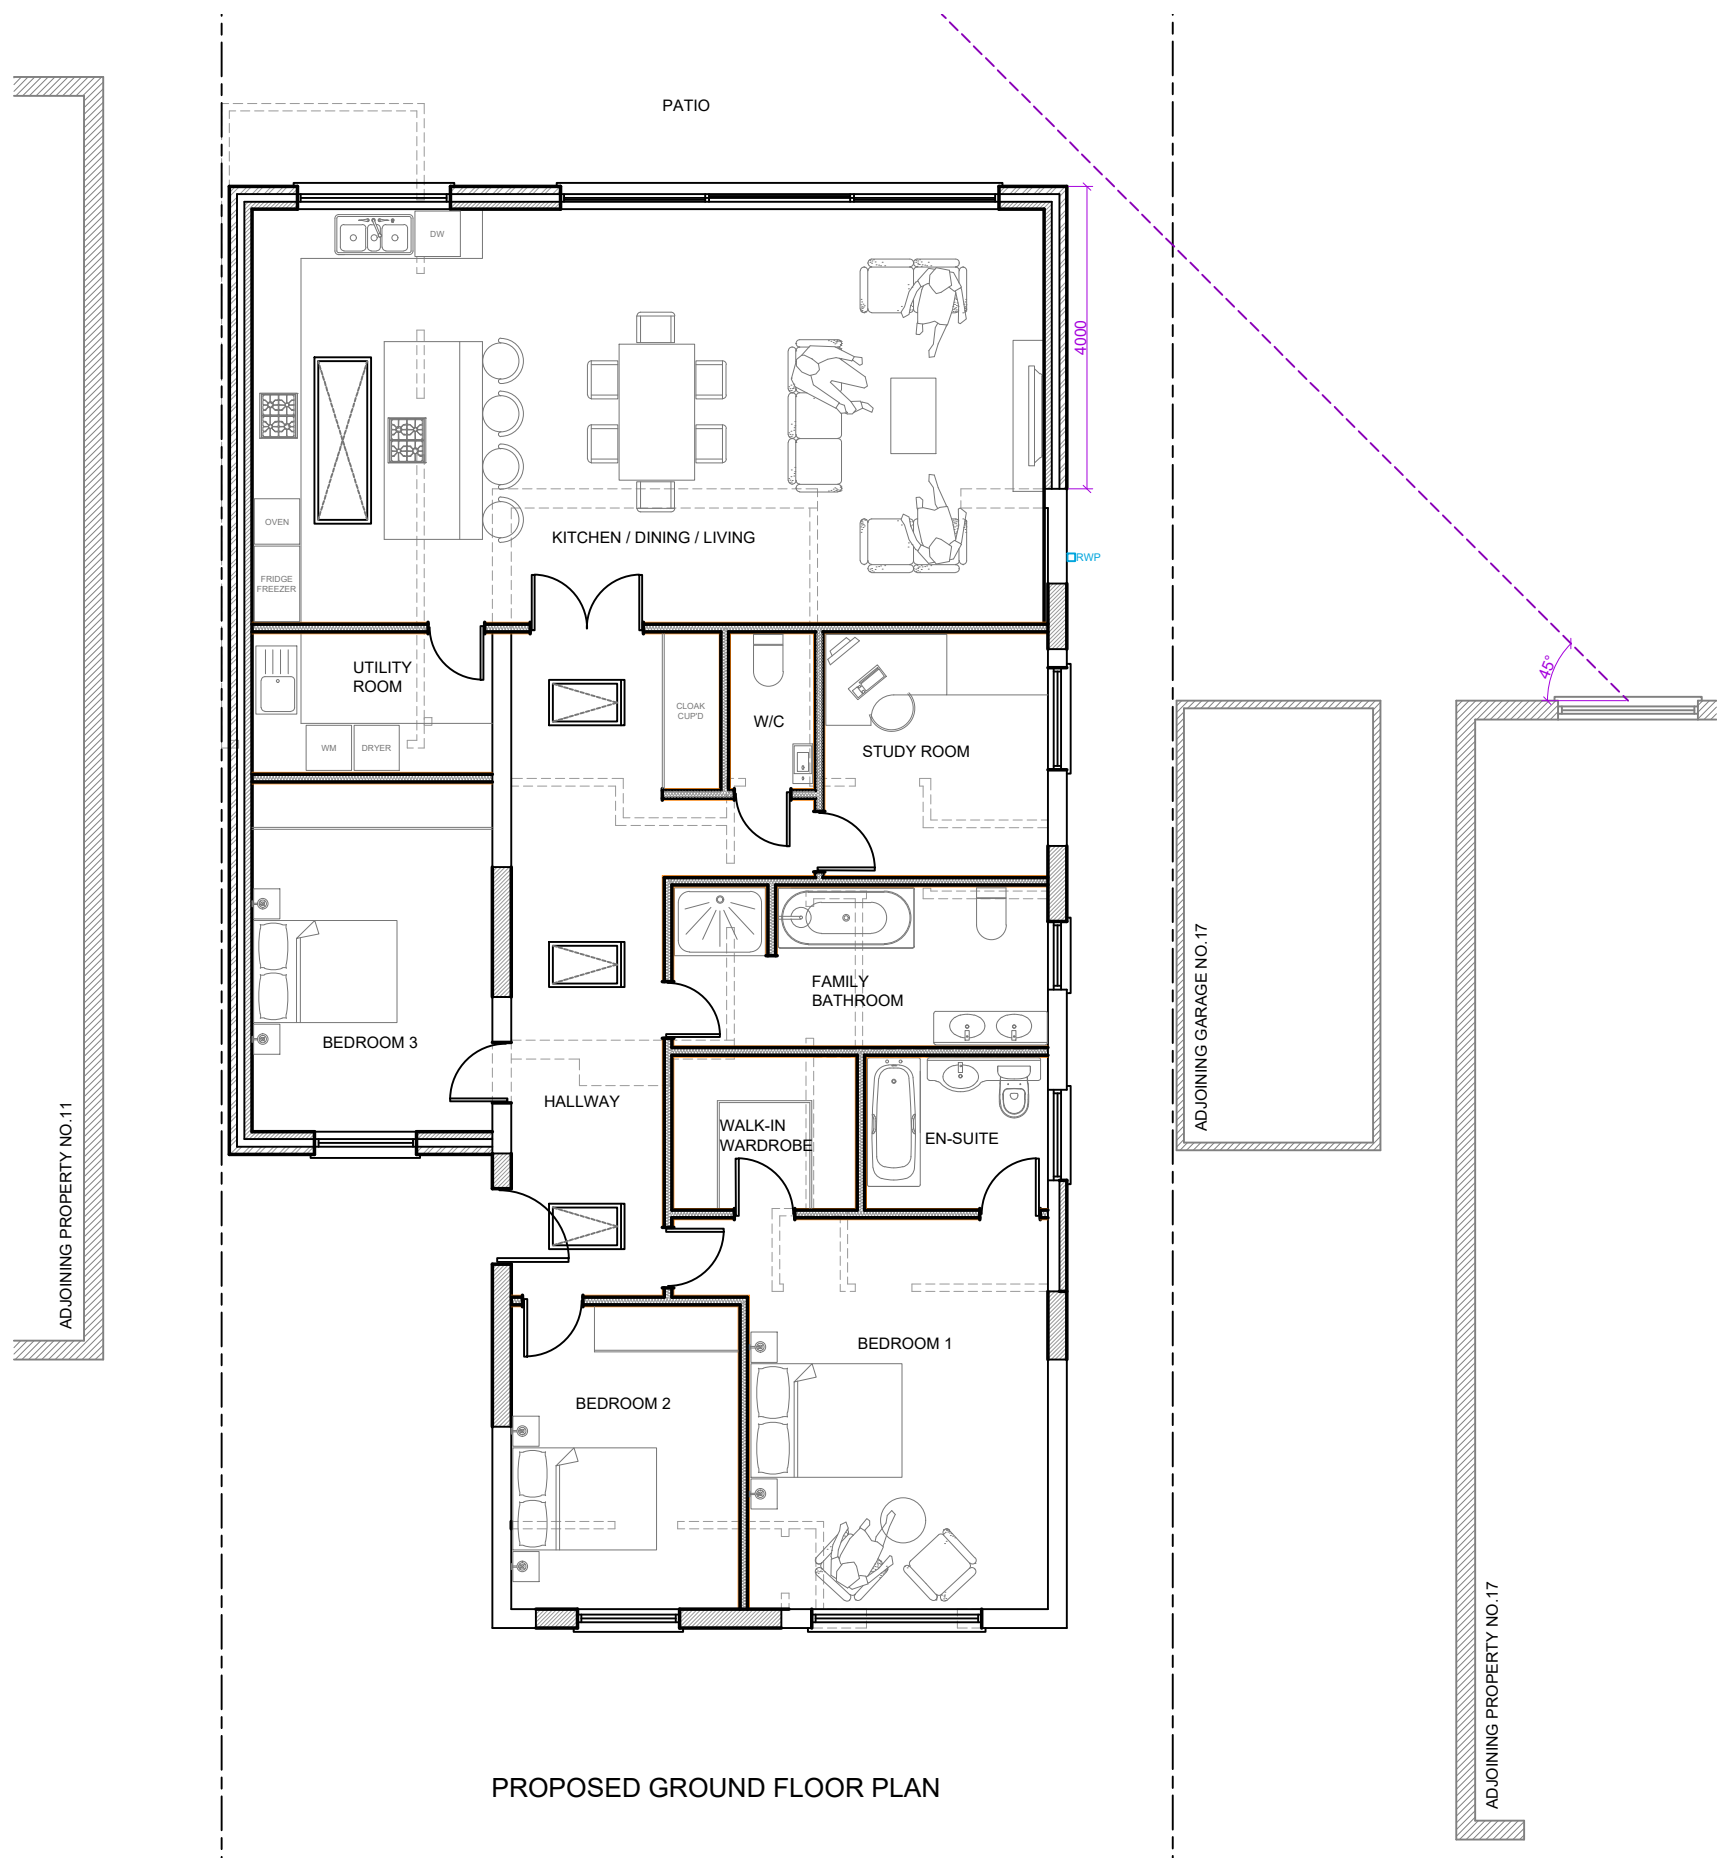

PROPOSED GROUND FLOOR PLAN

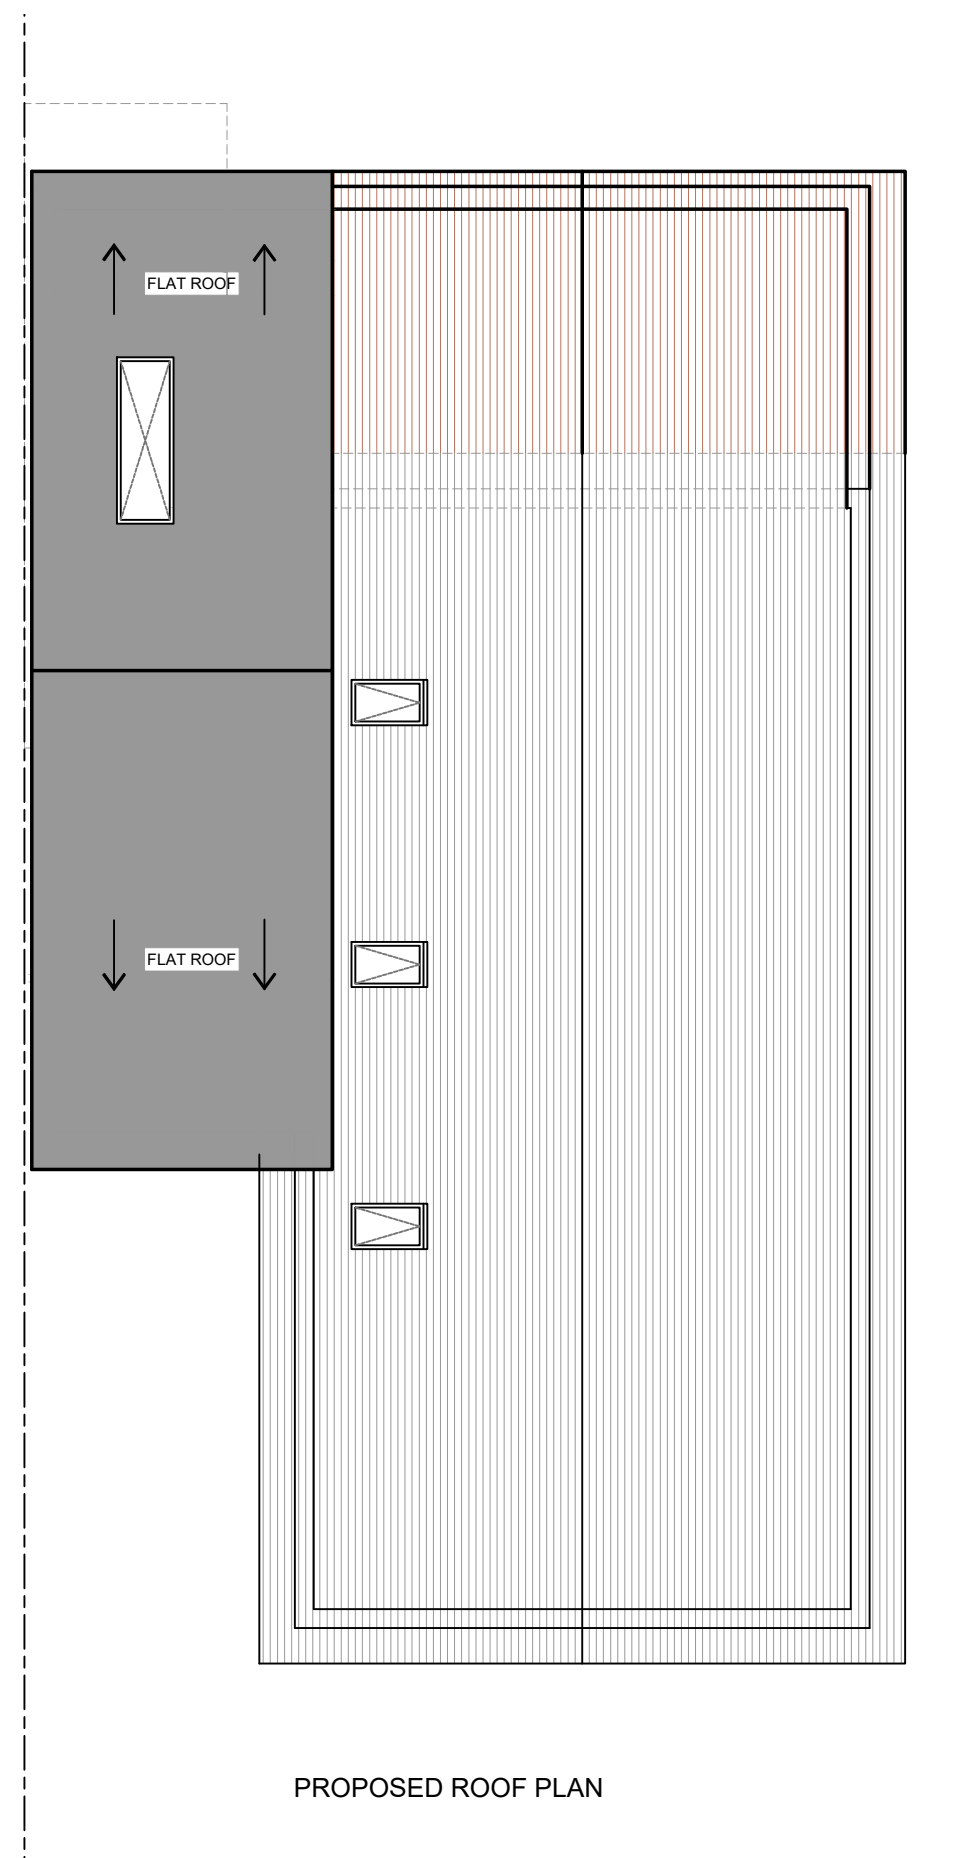

PROPOSED ROOF PLAN



PROPOSED REAR ELEVATION - 3D VIEW

|   |      |                              |    |      |    |
|---|------|------------------------------|----|------|----|
|   |      |                              |    |      |    |
|   |      |                              |    |      |    |
| Rev.   | Date | Comment                      |    |      |    |
| (1:50)   |      | 1m                           | 2m |      |    |
| (1:100)   |      | 1m                           | 2m | 3m   | 4m |
|   |      |                              |    | 5m   |    |
| <div><p>Copyright ©</p><p>Chartered Architectural Technologist</p><p>020 3875 2000<br/>plans@kdbdesigns.co.uk<br/>www.kdbdesigns.co.uk</p></div> |      |                              |    |      |    |
| Client:   |      | MR N DABASIA                 |    |      |    |
| Site Address: 15 CURZON PLACE<br>PINNER<br>HA5 2TQ   |      |                              |    |      |    |
| Project Title: SINGLE STOREY SIDE AND<br>REAR EXTENSION AND<br>INTERNAL ALTERATIONS   |      |                              |    |      |    |
| Status: PLANNING   |      |                              |    |      |    |
| Drawn: SB   |      | Checked: KB                  |    |      |    |
| Date: 19.01.2019   |      | Scale: 1:100 @ A2            |    |      |    |
| Drawing Title:<br><br>PROPOSED FLOOR PLANS,<br>ELEVATIONS AND 3D VIEWS   |      |                              |    |      |    |
| Job No:<br><b>CURP15</b>   |      | Drawing No:<br><b>PL- 02</b> |    | Rev: |    |