




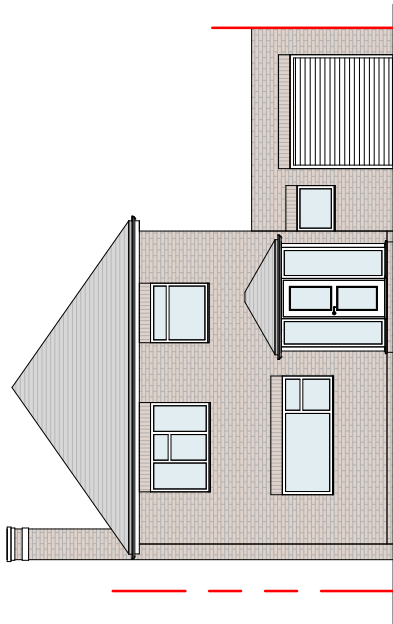

Existing Front Elevation
1 : 100

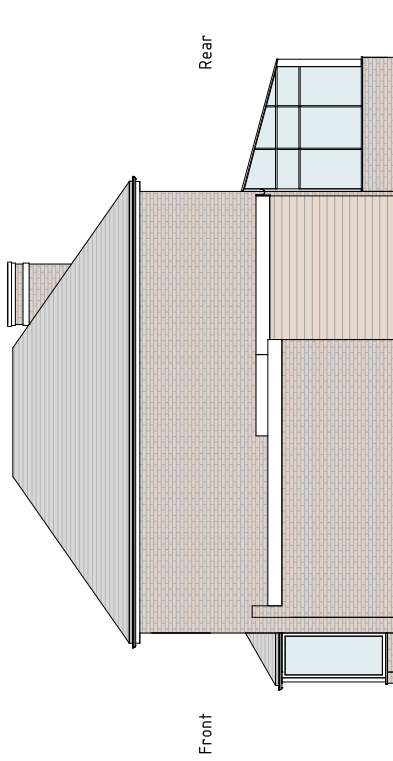

Existing Side Elevation
1 : 100

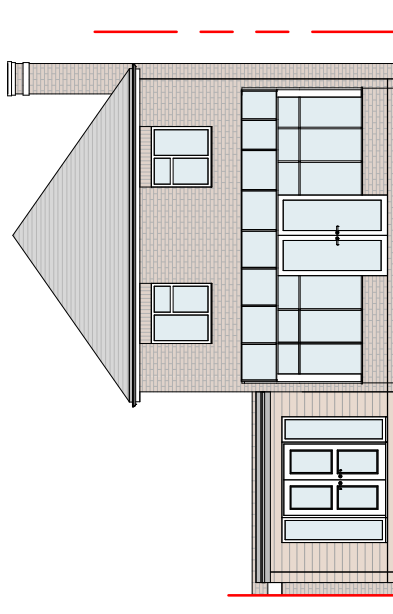

Existing Rear Elevation
1 : 100

Purpose: Planning	Description	Sheet Name	Project No:	Sheet No:	Contact info:
Scale: 1 : 100 @A3 Date: Feb 2022	Proposed development at 33 the Avenue, UB8 3AD	Existing Elevations	21364	PL03	e-mail: info@divi-design.co.uk tel: 0203 468 2828 web: www.divi-design.co.uk Kemp House, 152 City Road London, EC1V 2NX