



All work to comply with
current building regulations
and codes of practice

Do not scale from drawings
all dimensions to be checked
on site before the start of
any work


Proposed External Finish Materials to
Match Existing External Finish
Materials

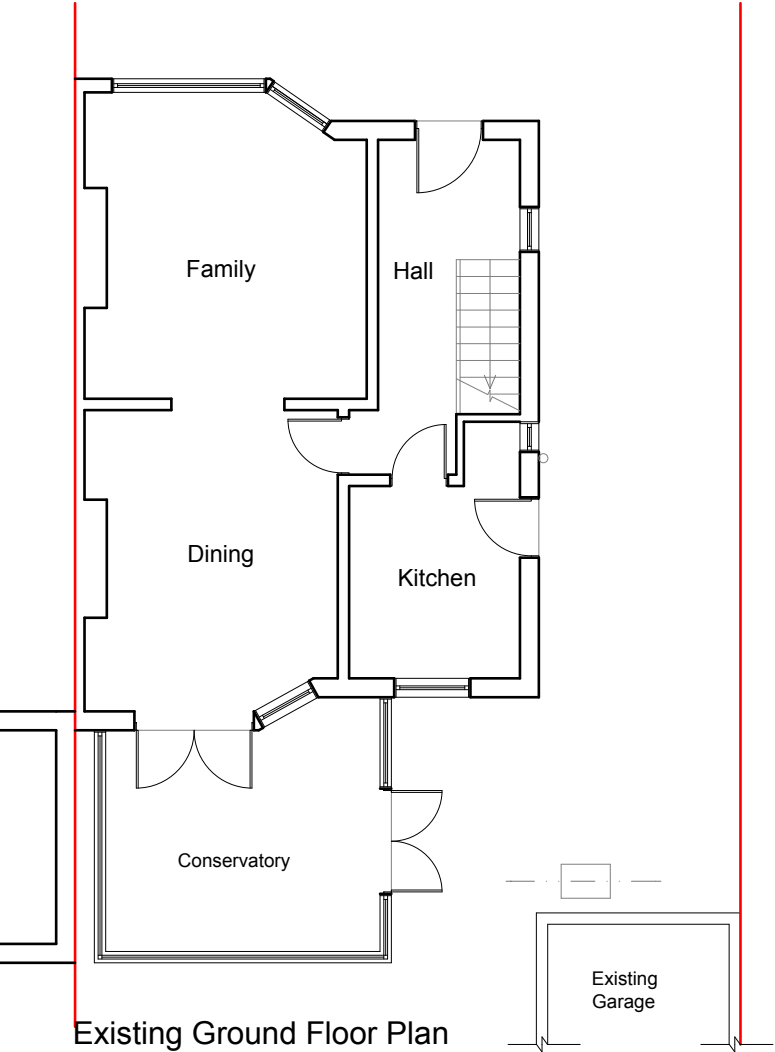

Existing Ground Floor Plan
Scale 1:100

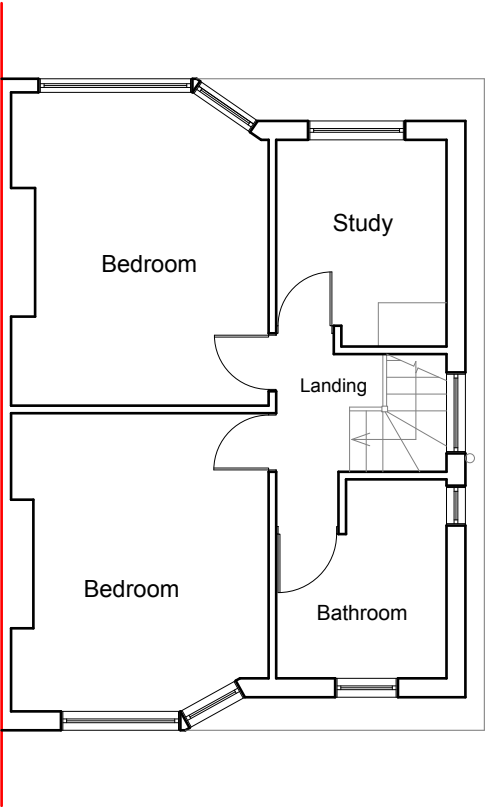


Existing First Floor Plan
Scale 1:100

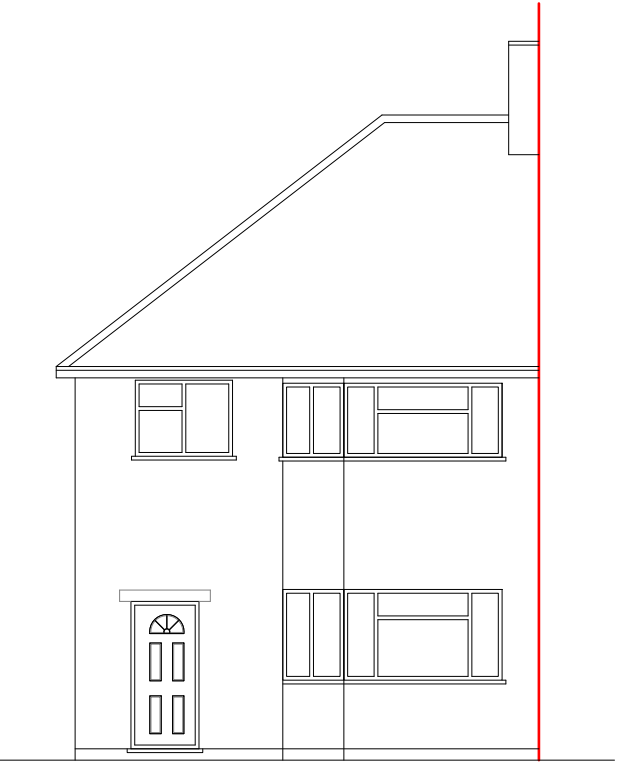


Existing Front Elevation
Scale:1:100



Existing Side Elevation
Scale:1:100

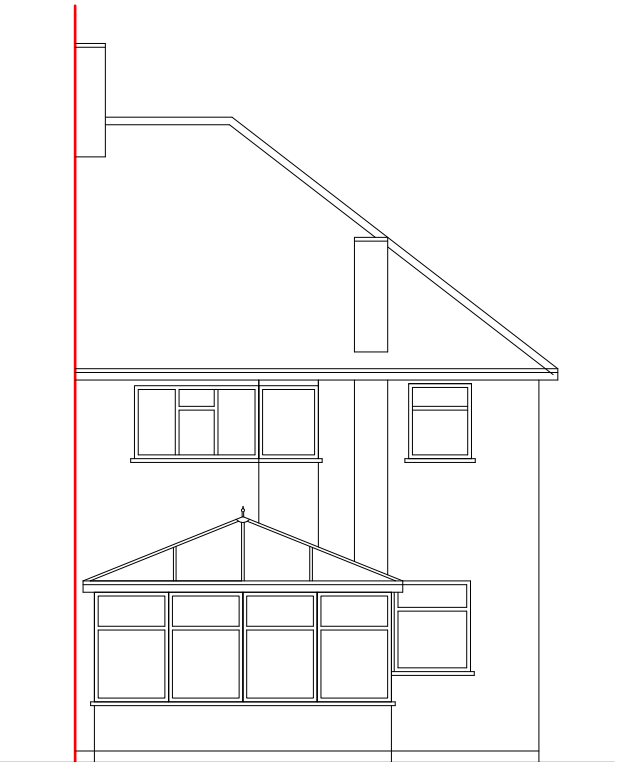

Existing Rear Elevation
Scale:1:100

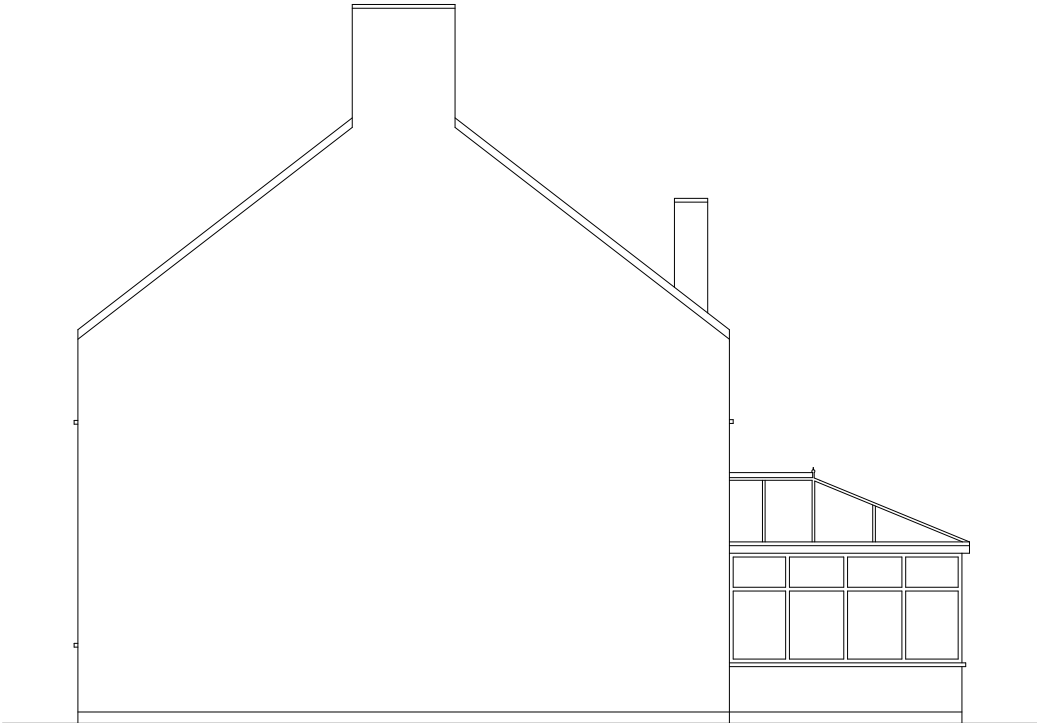

Existing Side Elevation
Scale:1:100

1:100




	Project:	Title:	Scale: 1:100 @ A3
	43 Boldmere Road Pinner HA5 1PL	Existing Floor Plans Existing Elevations	Date: 07 2017
			Drawing No.: 3226 - 01/MT
			Revision
239 Western Road, Southall, Middx, UB2 5HS Tel: 020 8571 1369 info@multicreation.co.uk			

All work to comply with current building regulations and codes of practice

Do not scale from drawings
all dimensions to be checked on site before the start of any work


Proposed External Finish
Materials to Match Existing
External Finish Materials

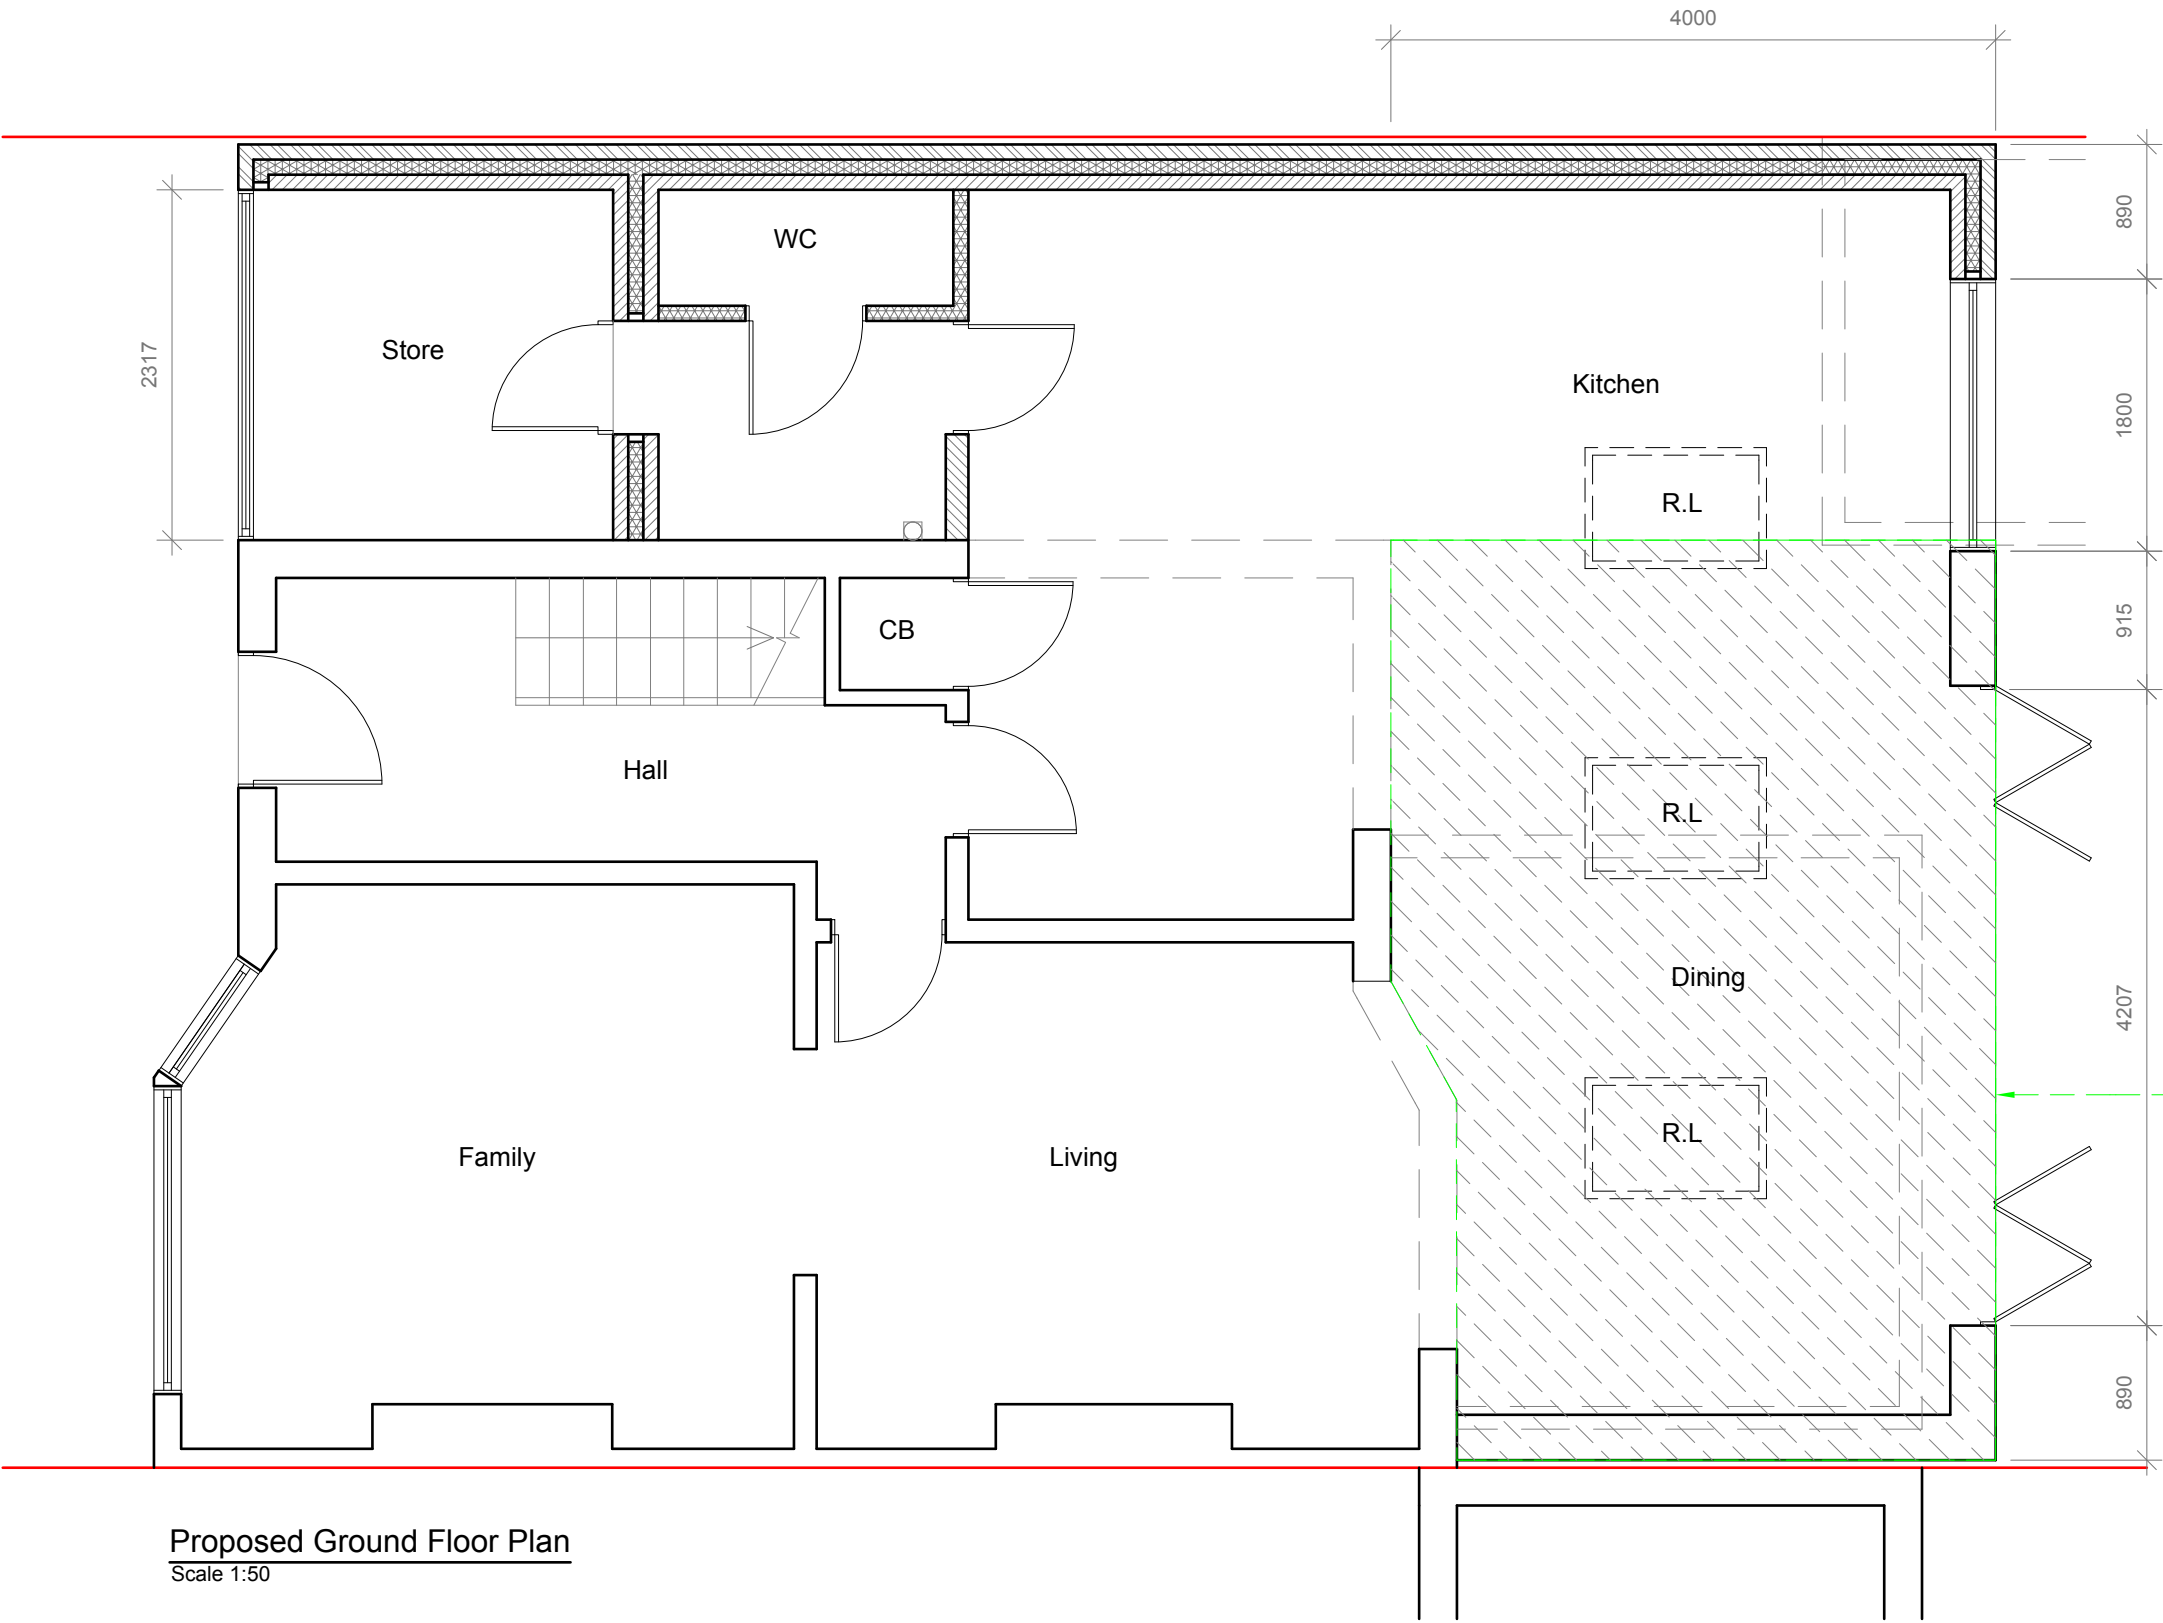

Approved By Prior Approval
App Ref No :
15729/APP/2017/2928
Date: 20/09/2017

1:50

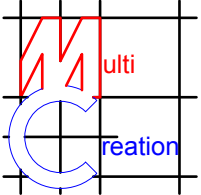

	Project:	Title:	Scale: 1:50 @ A3
	43 Boldmere Road Pinner HA5 1PL	Proposed Ground Floor Plan	Date: 07 2017
			Drawing No.: 3226 - 05/MT
			Revision
239 Western Road, Southall, Middx, UB2 5HS Tel: 020 8571 1369 info@multicreation.co.uk			

All work to comply with
current building regulations
and codes of practice

Do not scale from drawings
all dimensions to be checked
on site before the start of
any work


Proposed External Finish
Materials to Match Existing
External Finish Materials




Proposed Front Elevation
Scale:1:100




Proposed Side Elevation
Scale:1:100

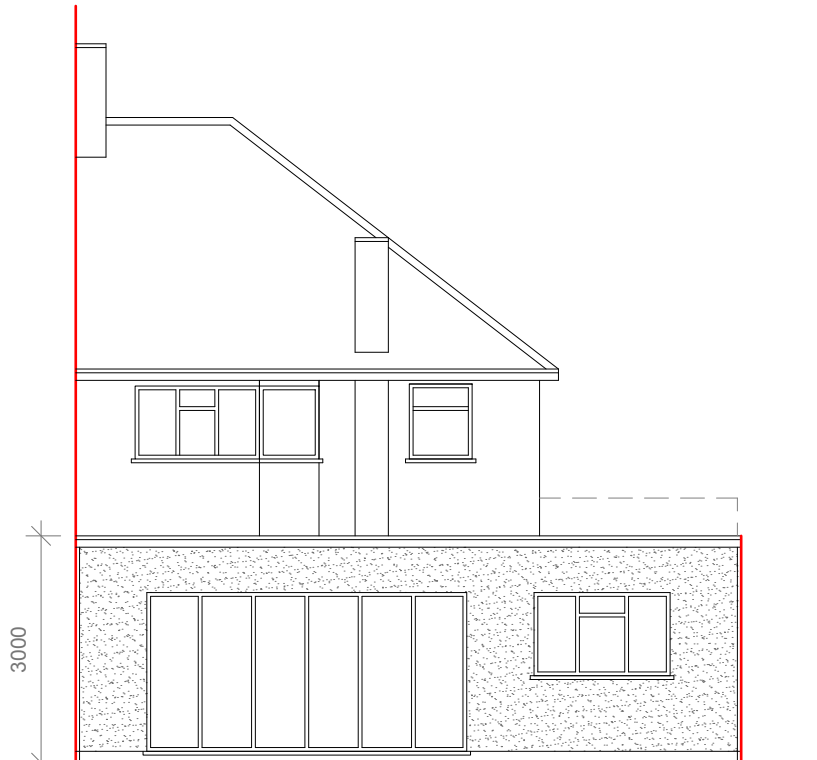


Proposed Rear Elevation
Scale:1:100

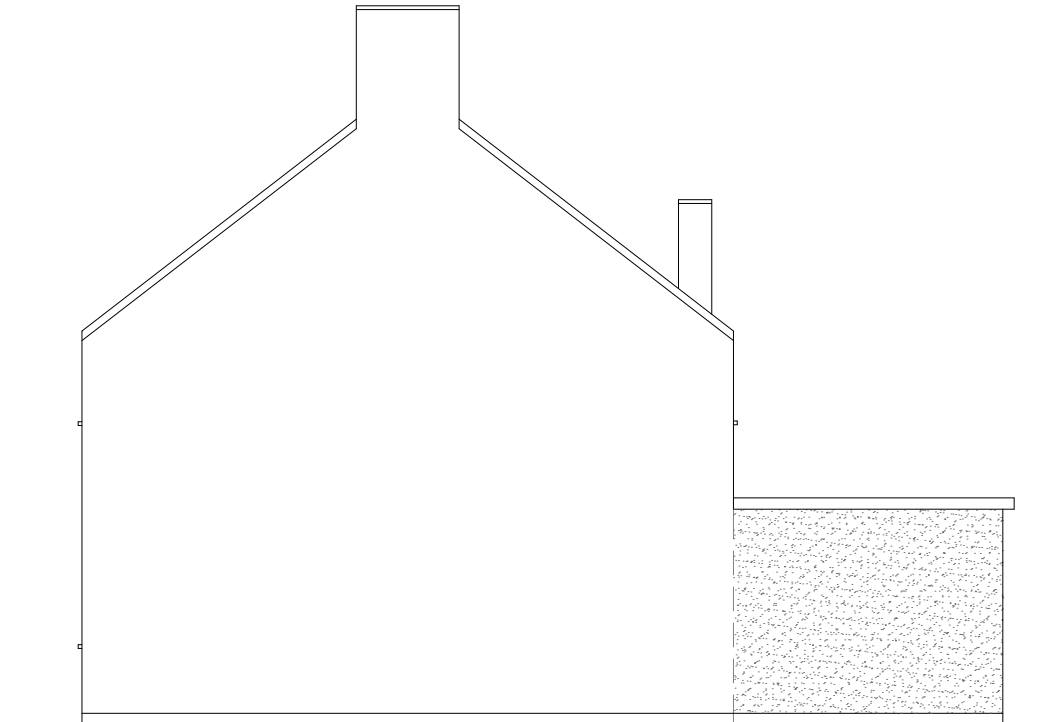

Proposed Side Elevation
Scale:1:100

 

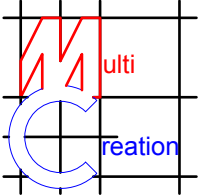	Project:	Title:	Scale: 1:100 @ A3
	43 Boldmere Road Pinner HA5 1PL	Proposed Elevations	Date: 07 2017
			Drawing No.: 3226 - 06/MT
			Revision
239 Western Road, Southall, Middx, UB2 5HS Tel: 020 8571 1369 info@multicreation.co.uk			