

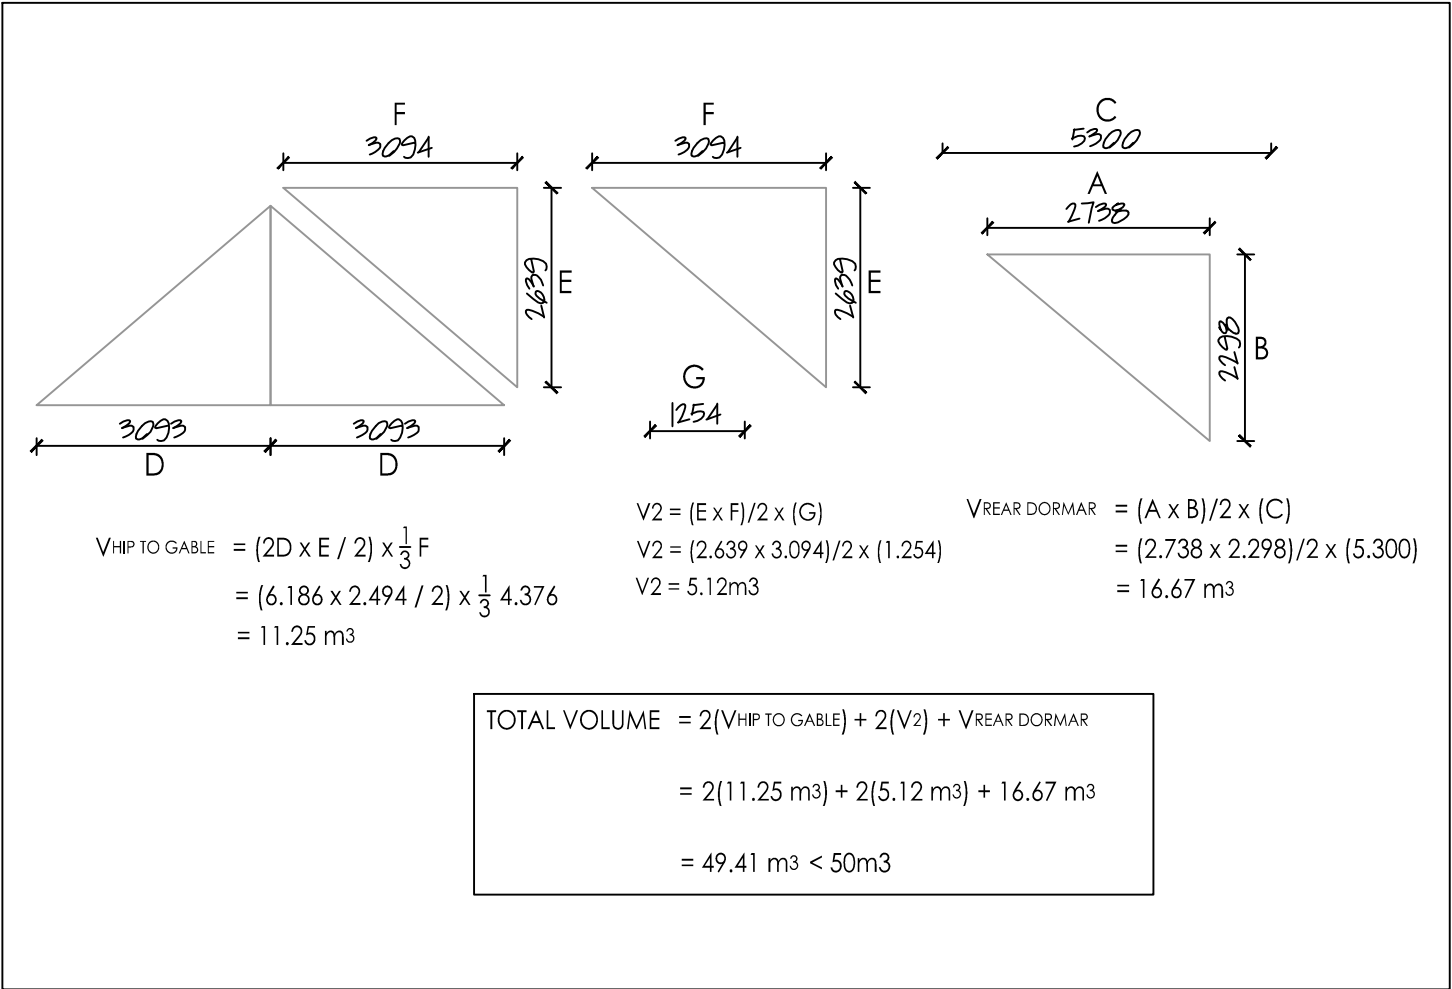
 


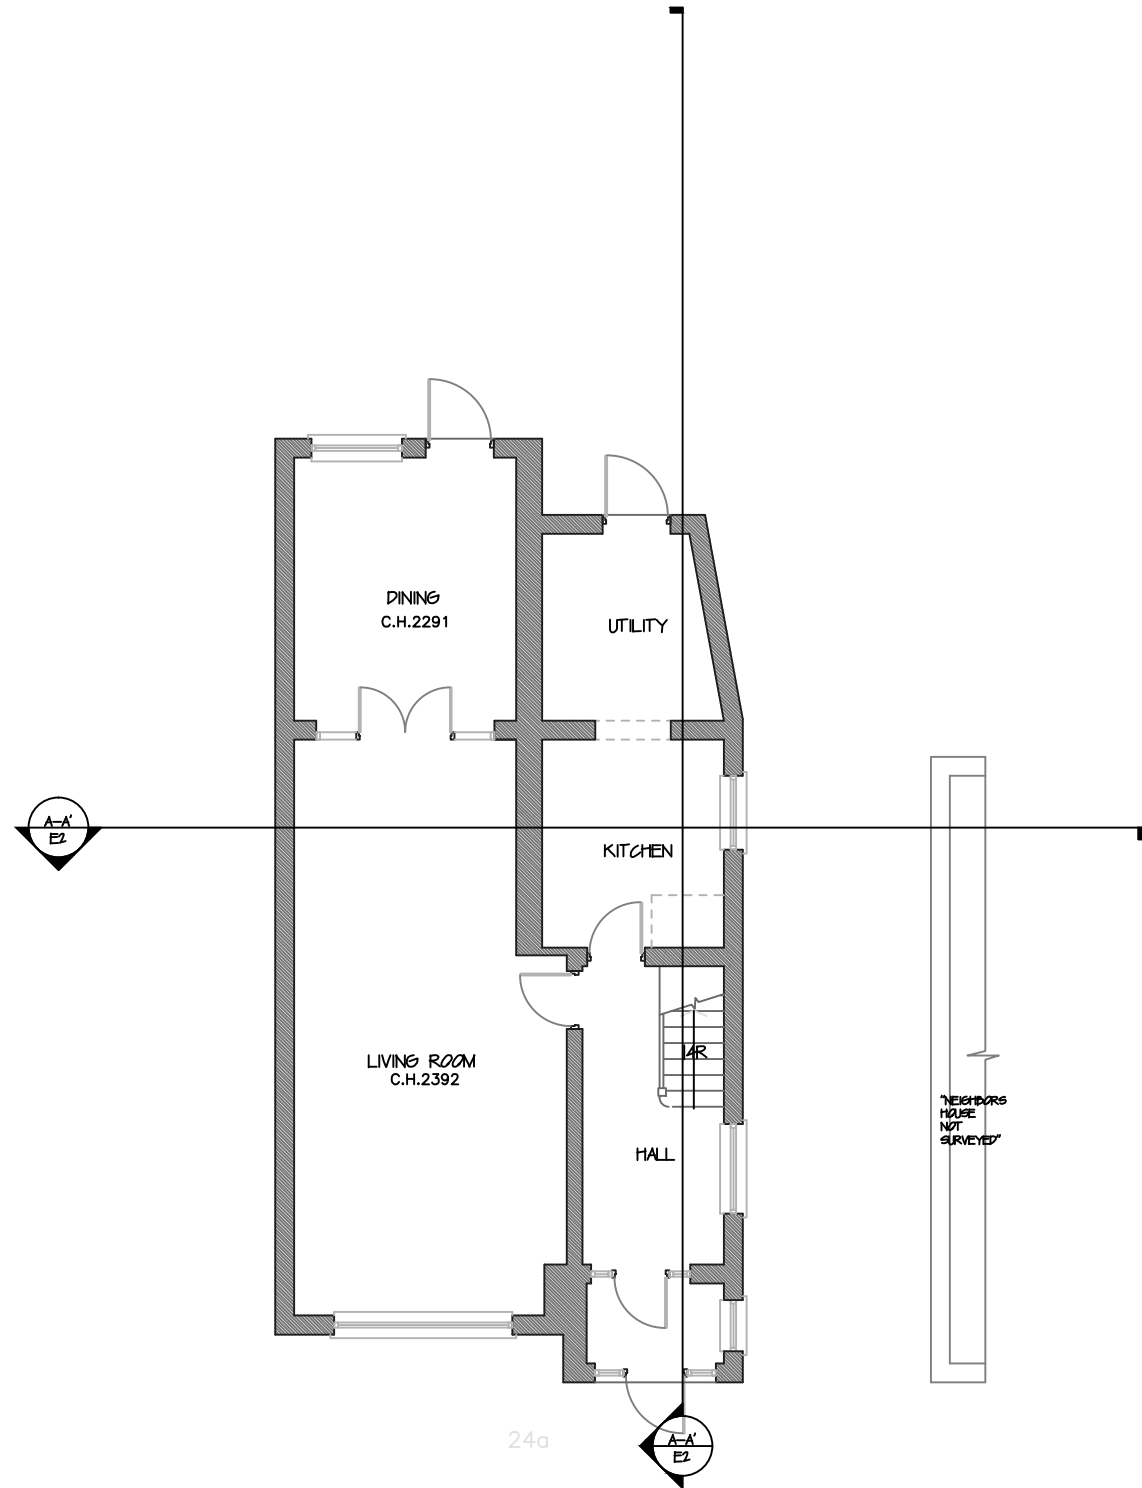


Volume Calculation

 

Existing Ground Floor Plan

1:100

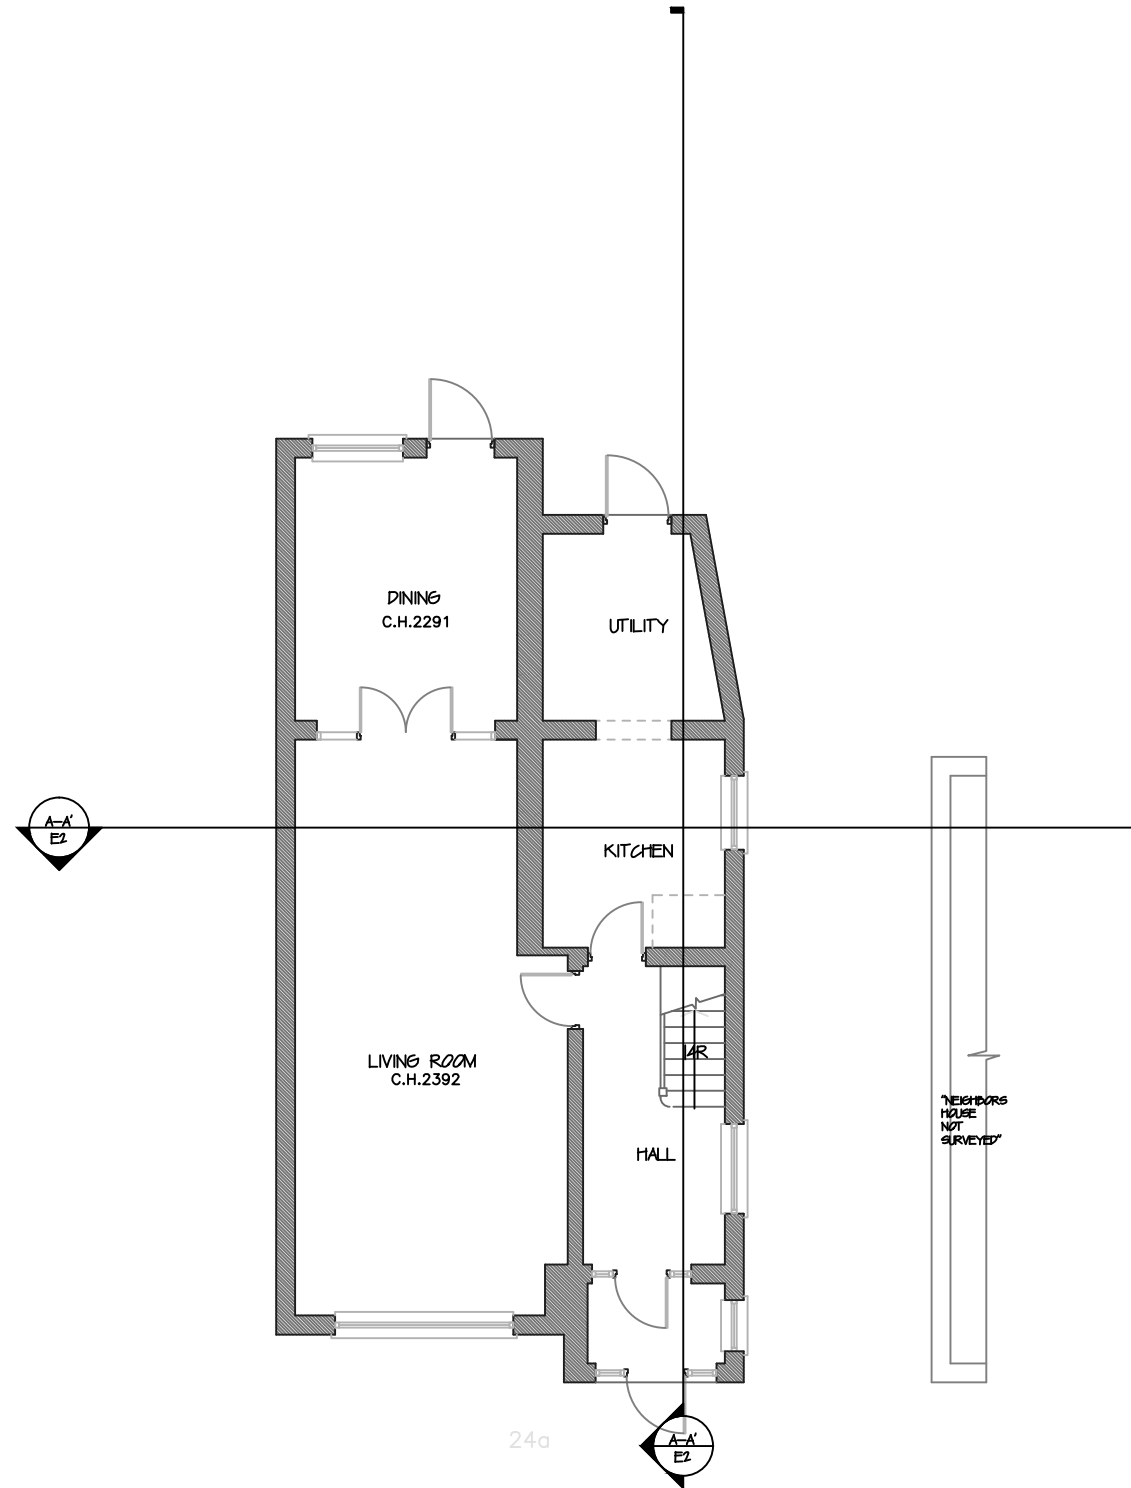

Proposed Ground Floor Plan

1:100

All works to be carried out in accordance with current building regulations and as per signed contract. All dimensions / levels to be checked and verified on site before commencing any work and any discrepancies to be reported to the office immediately. This drawing to be read in conjunction with contract documents, project working drawings, specification, all consultants / specialist drawings, details and specification. All materials to be used in the construction of the external surfaces of the new works shall match those in the existing building.

CLIENT:

Mrs K Patel

DRAWING TITLE:

Ground Floor Plan

JOB TITLE:

Loft Conversion

JOB REF / ADDRESS:

24a Park Road Hayes Middlesex UB4 8JN

SCALE:

1/100 @ A3
1/50 @ A3

DATE:

February 22

PP Ref:

PP-

JOB NO:

KP 2140

PHASE:

Permitted




DRAWING NO:

02

DRAWN BY:

REVISION:

B

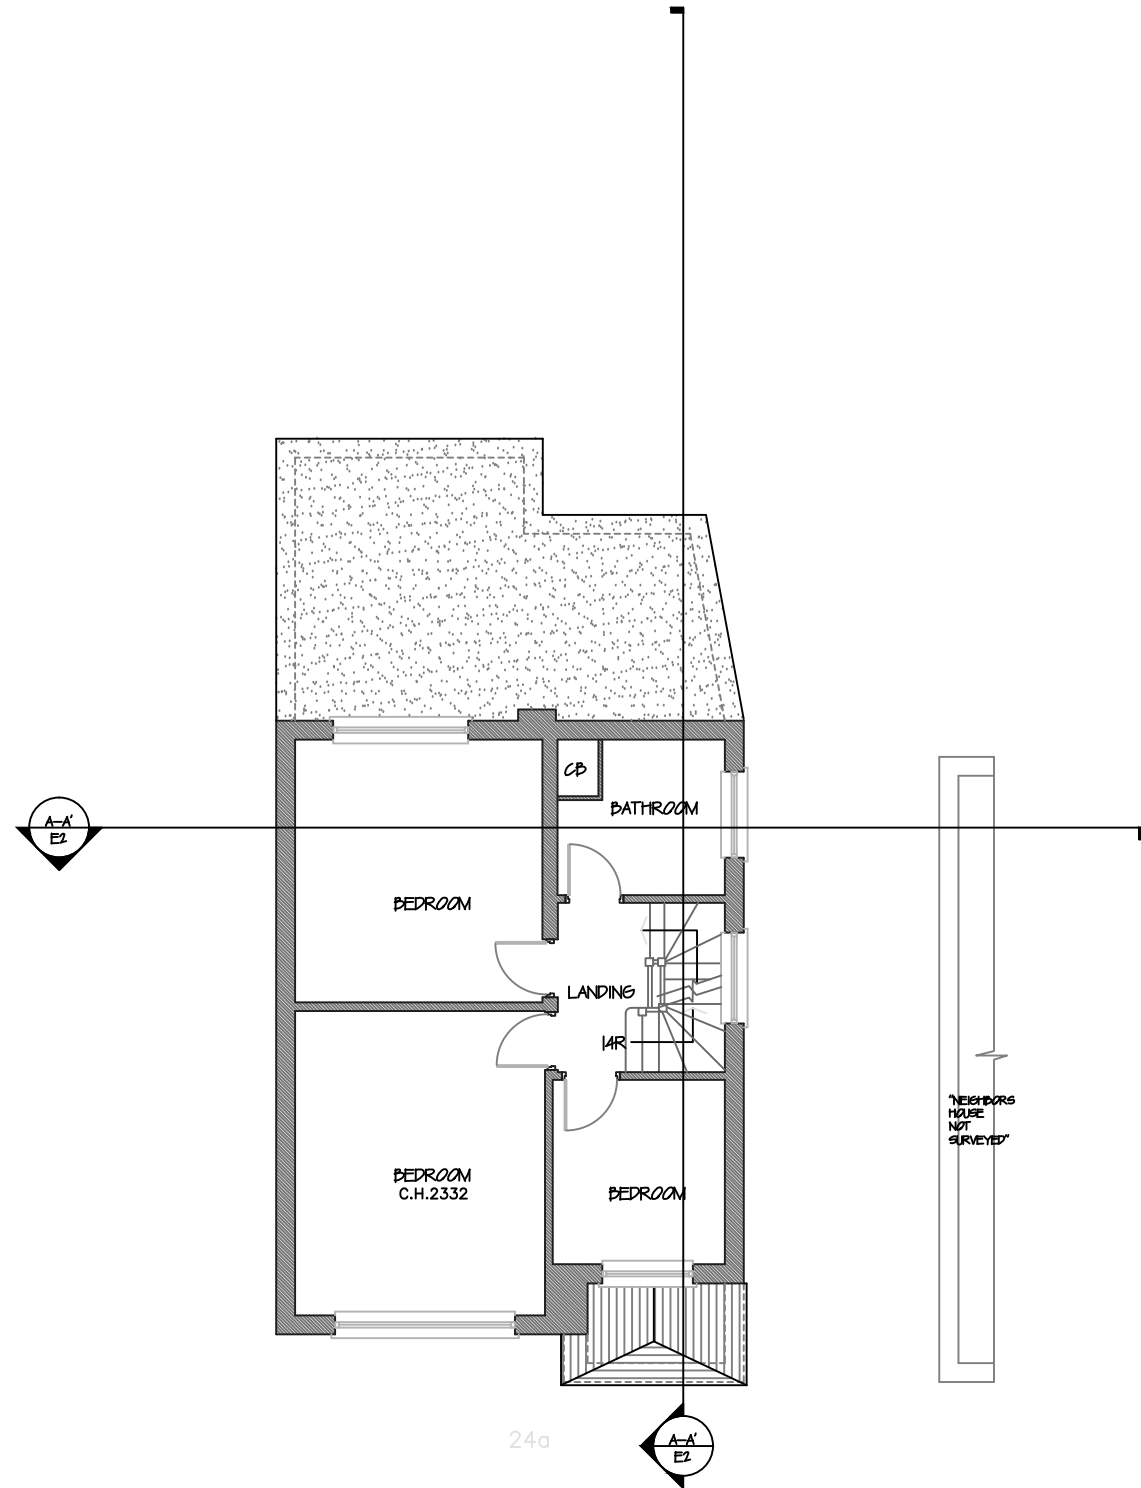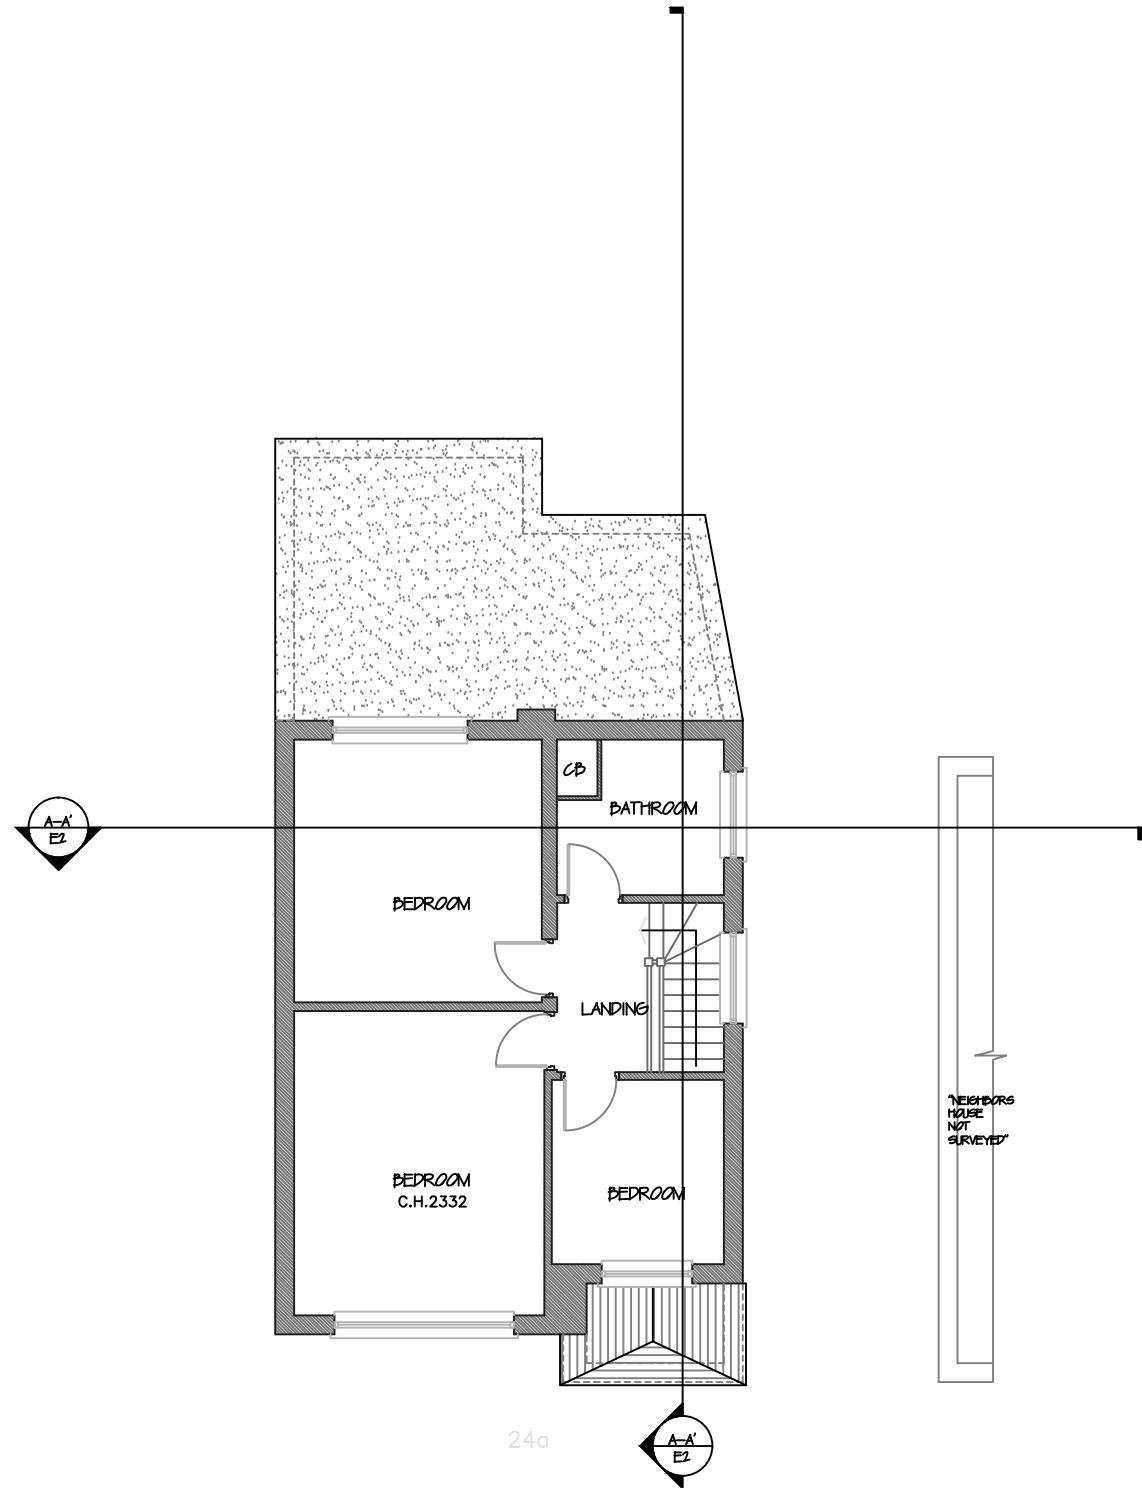 

Existing First Floor Plan

1:100

Proposed First Floor Plan

1:100

All works to be carried out in accordance with current building regulations and as per signed contract. All dimensions / levels to be checked and verified on site before commencing any work and any discrepancies to be reported to the office immediately. This drawing to be read in conjunction with contract documents, project working drawings, specification, all consultants / specialist drawings, details and specification. All materials to be used in the construction of the external surfaces of the new works shall match those in the existing building.

CLIENT:
Mrs K Patel
DRAWING TITLE:
First Floor Plan


JOB TITLE:
Loft Conversion
JOB REF / ADDRESS:
24a Park Road Hayes Middlesex UB4 8JN

SCALE: 1/100 @ A3
1/50 @ A3
DATE: February 22

PP Ref: PP-
JOB NO: KP 2140


PHASE: Permitted
DRAWING NO: 03

DRAWN BY: ---
REVISION: B

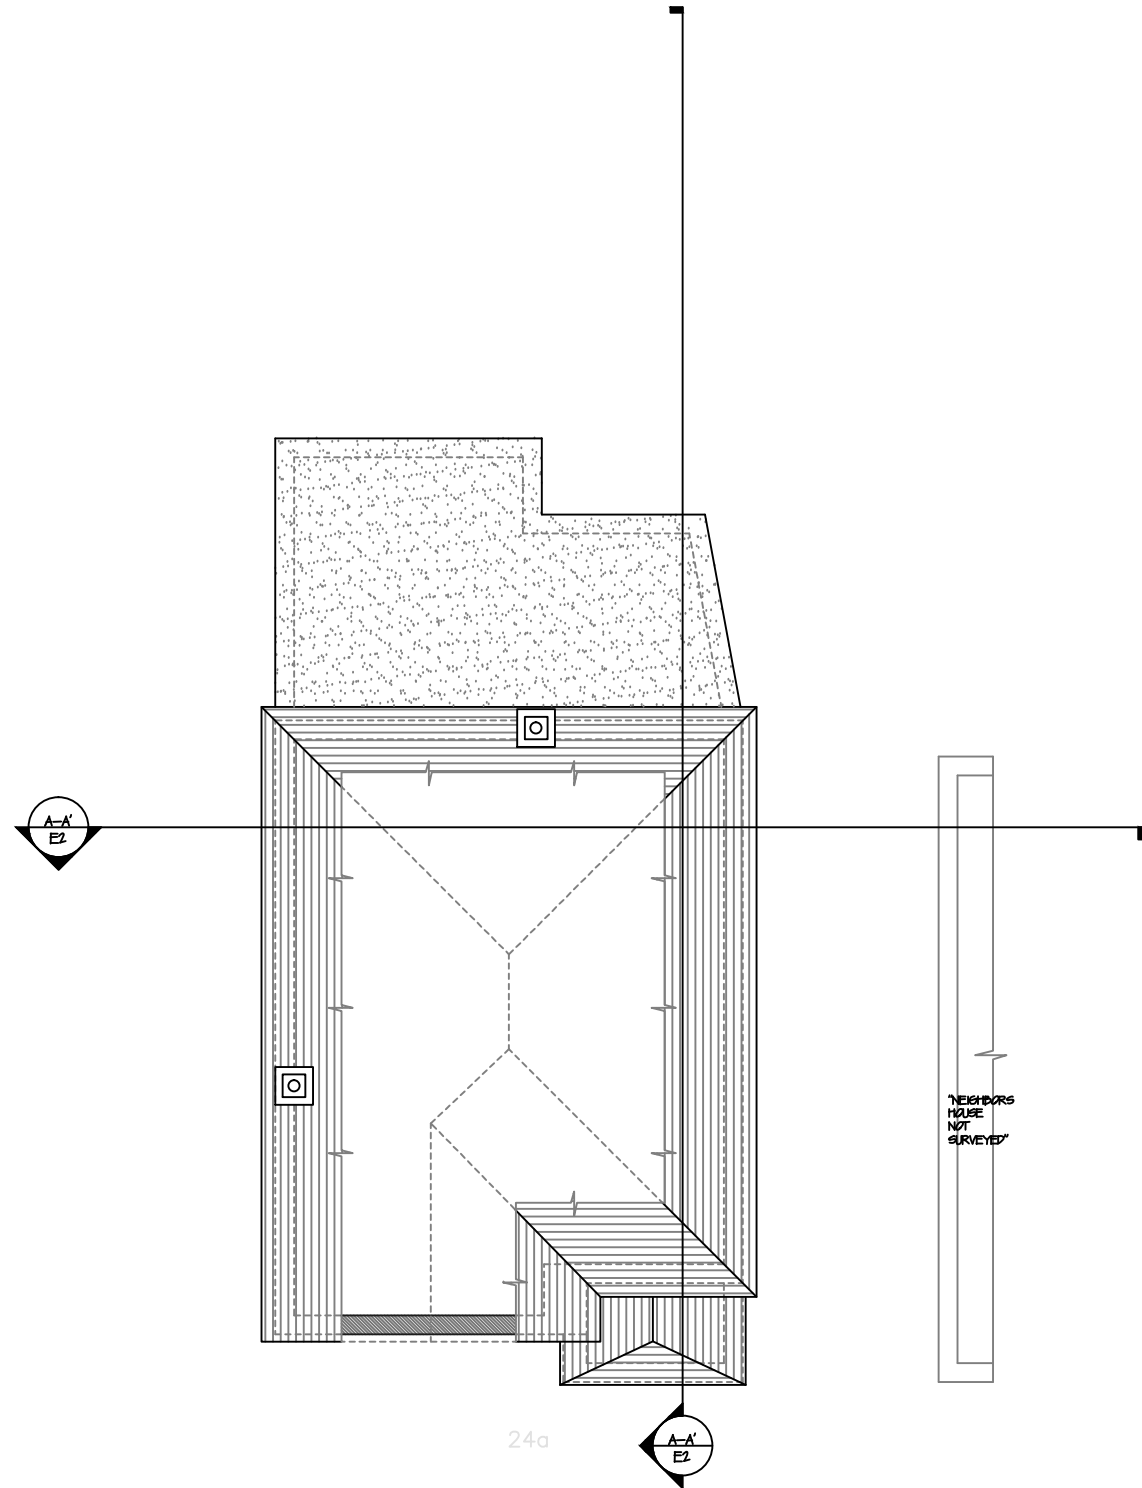

Existing Loft Floor Plan

1:100

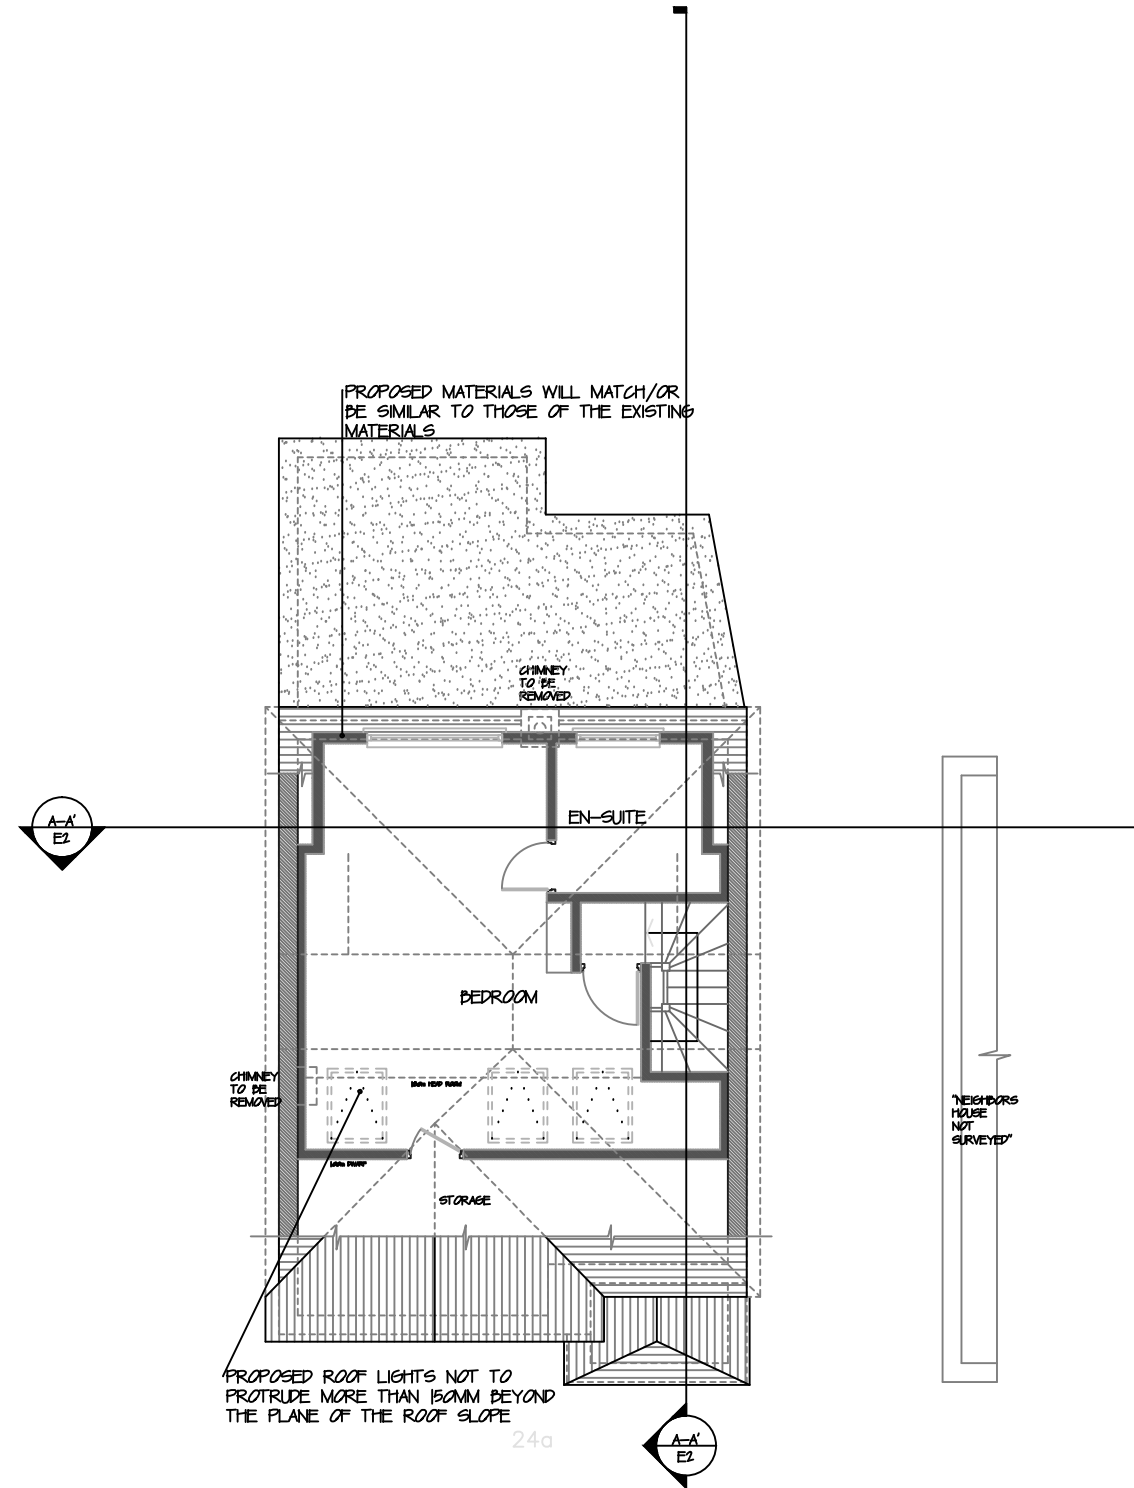

Proposed Loft Floor Plan

1:100

All works to be carried out in accordance with current building regulations and as per signed contract. All dimensions / levels to be checked and verified on site before commencing any work and any discrepancies to be reported to the office immediately. This drawing to be read in conjunction with contract documents, project working drawings, specification, all consultants / specialist drawings, details and specification. All materials to be used in the construction of the external surfaces of the new works shall match those in the existing building.

CLIENT:
Mrs K Patel
DRAWING TITLE:
Loft Plan

JOB TITLE:
Loft Conversion
JOB REF / ADDRESS:
24a Park Road Hayes Middlesex UB4 8JN

SCALE: DATE:
1/100 @ A3 February 22
1/50 @ A3

PP Ref:
PP-
JOB NO:
KP 2140



PHASE:
Permitted
DRAWING NO:
04

DRAWN BY:

REVISION:
B


© The material produced by the Designer is copyrighted under UK & international law and is solely for the use of the Designer and those of which are explicitly authorised; in no case can this material be used by any other party, without prior written consent. All rights reserved.

• External drawings specifications are not part of the contract unless otherwise stated and/or agreed.

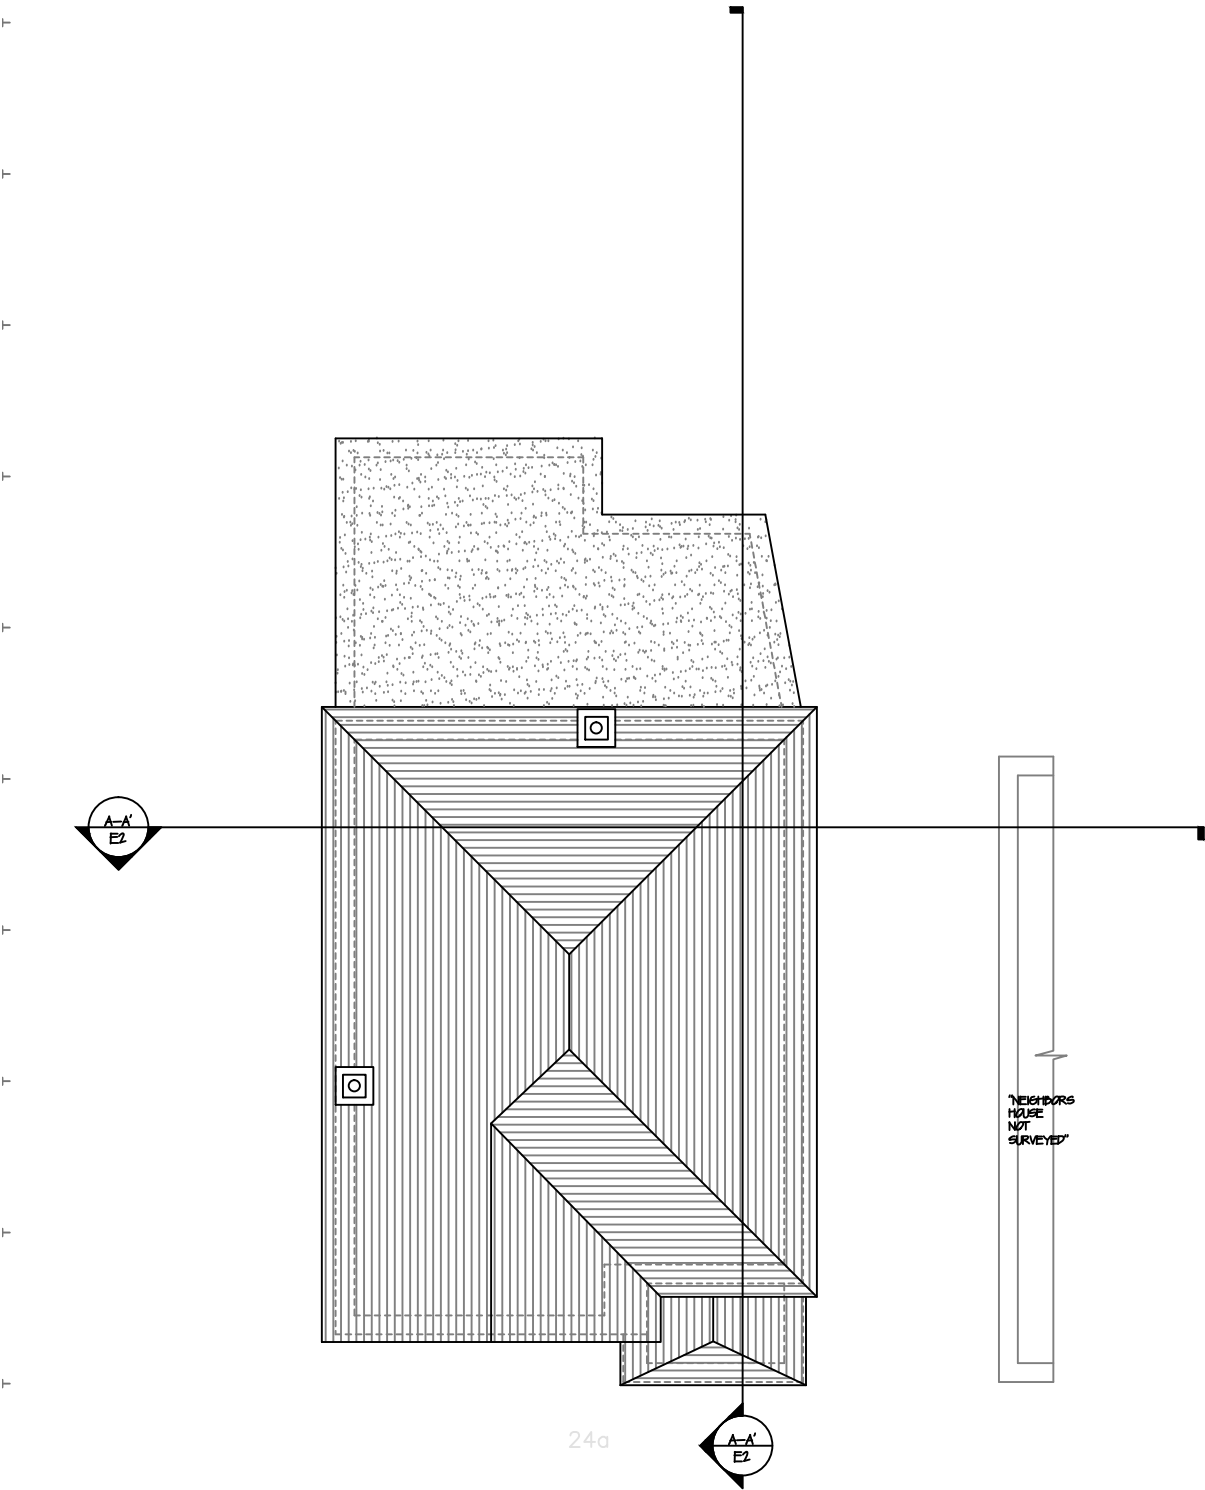 

Existing Roof Plan

1:100

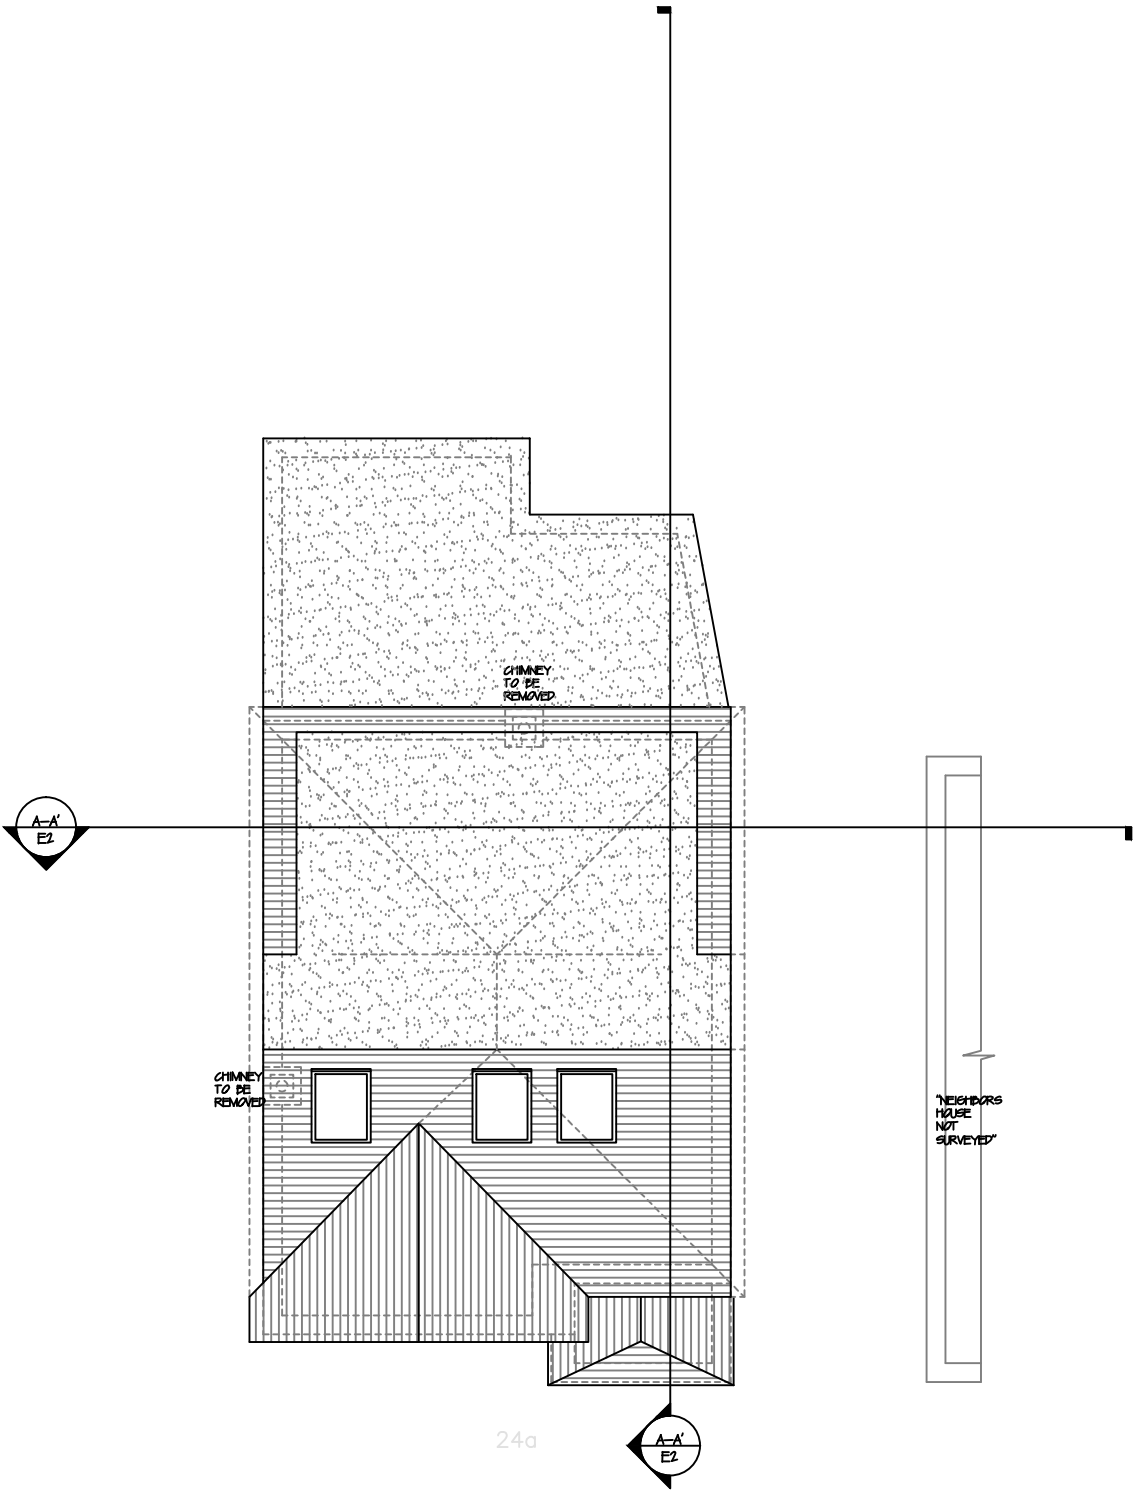

Proposed Roof Plan

1:100

All works to be carried out in accordance with current building regulations and as per signed contract. All dimensions / levels to be checked and verified on site before commencing any work and any discrepancies to be reported to the office immediately. This drawing to be read in conjunction with contract documents, project working drawings, specification, all consultants / specialist drawings, details and specification. All materials to be used in the construction of the external surfaces of the new works shall match those in the existing building.

CLIENT:
Mrs K Patel
DRAWING TITLE:
Roof Plan

JOB TITLE:
Loft Conversion
JOB REF / ADDRESS:
24a Park Road Hayes Middlesex UB4 8JN



SCALE: 1/100 @ A3
1/50 @ A3
DATE: February 22

PP Ref:
PP-
JOB NO:
KP 2140

PHASE:
Permitted
DRAWING NO:
05

DRAWN BY:

REVISION:
B

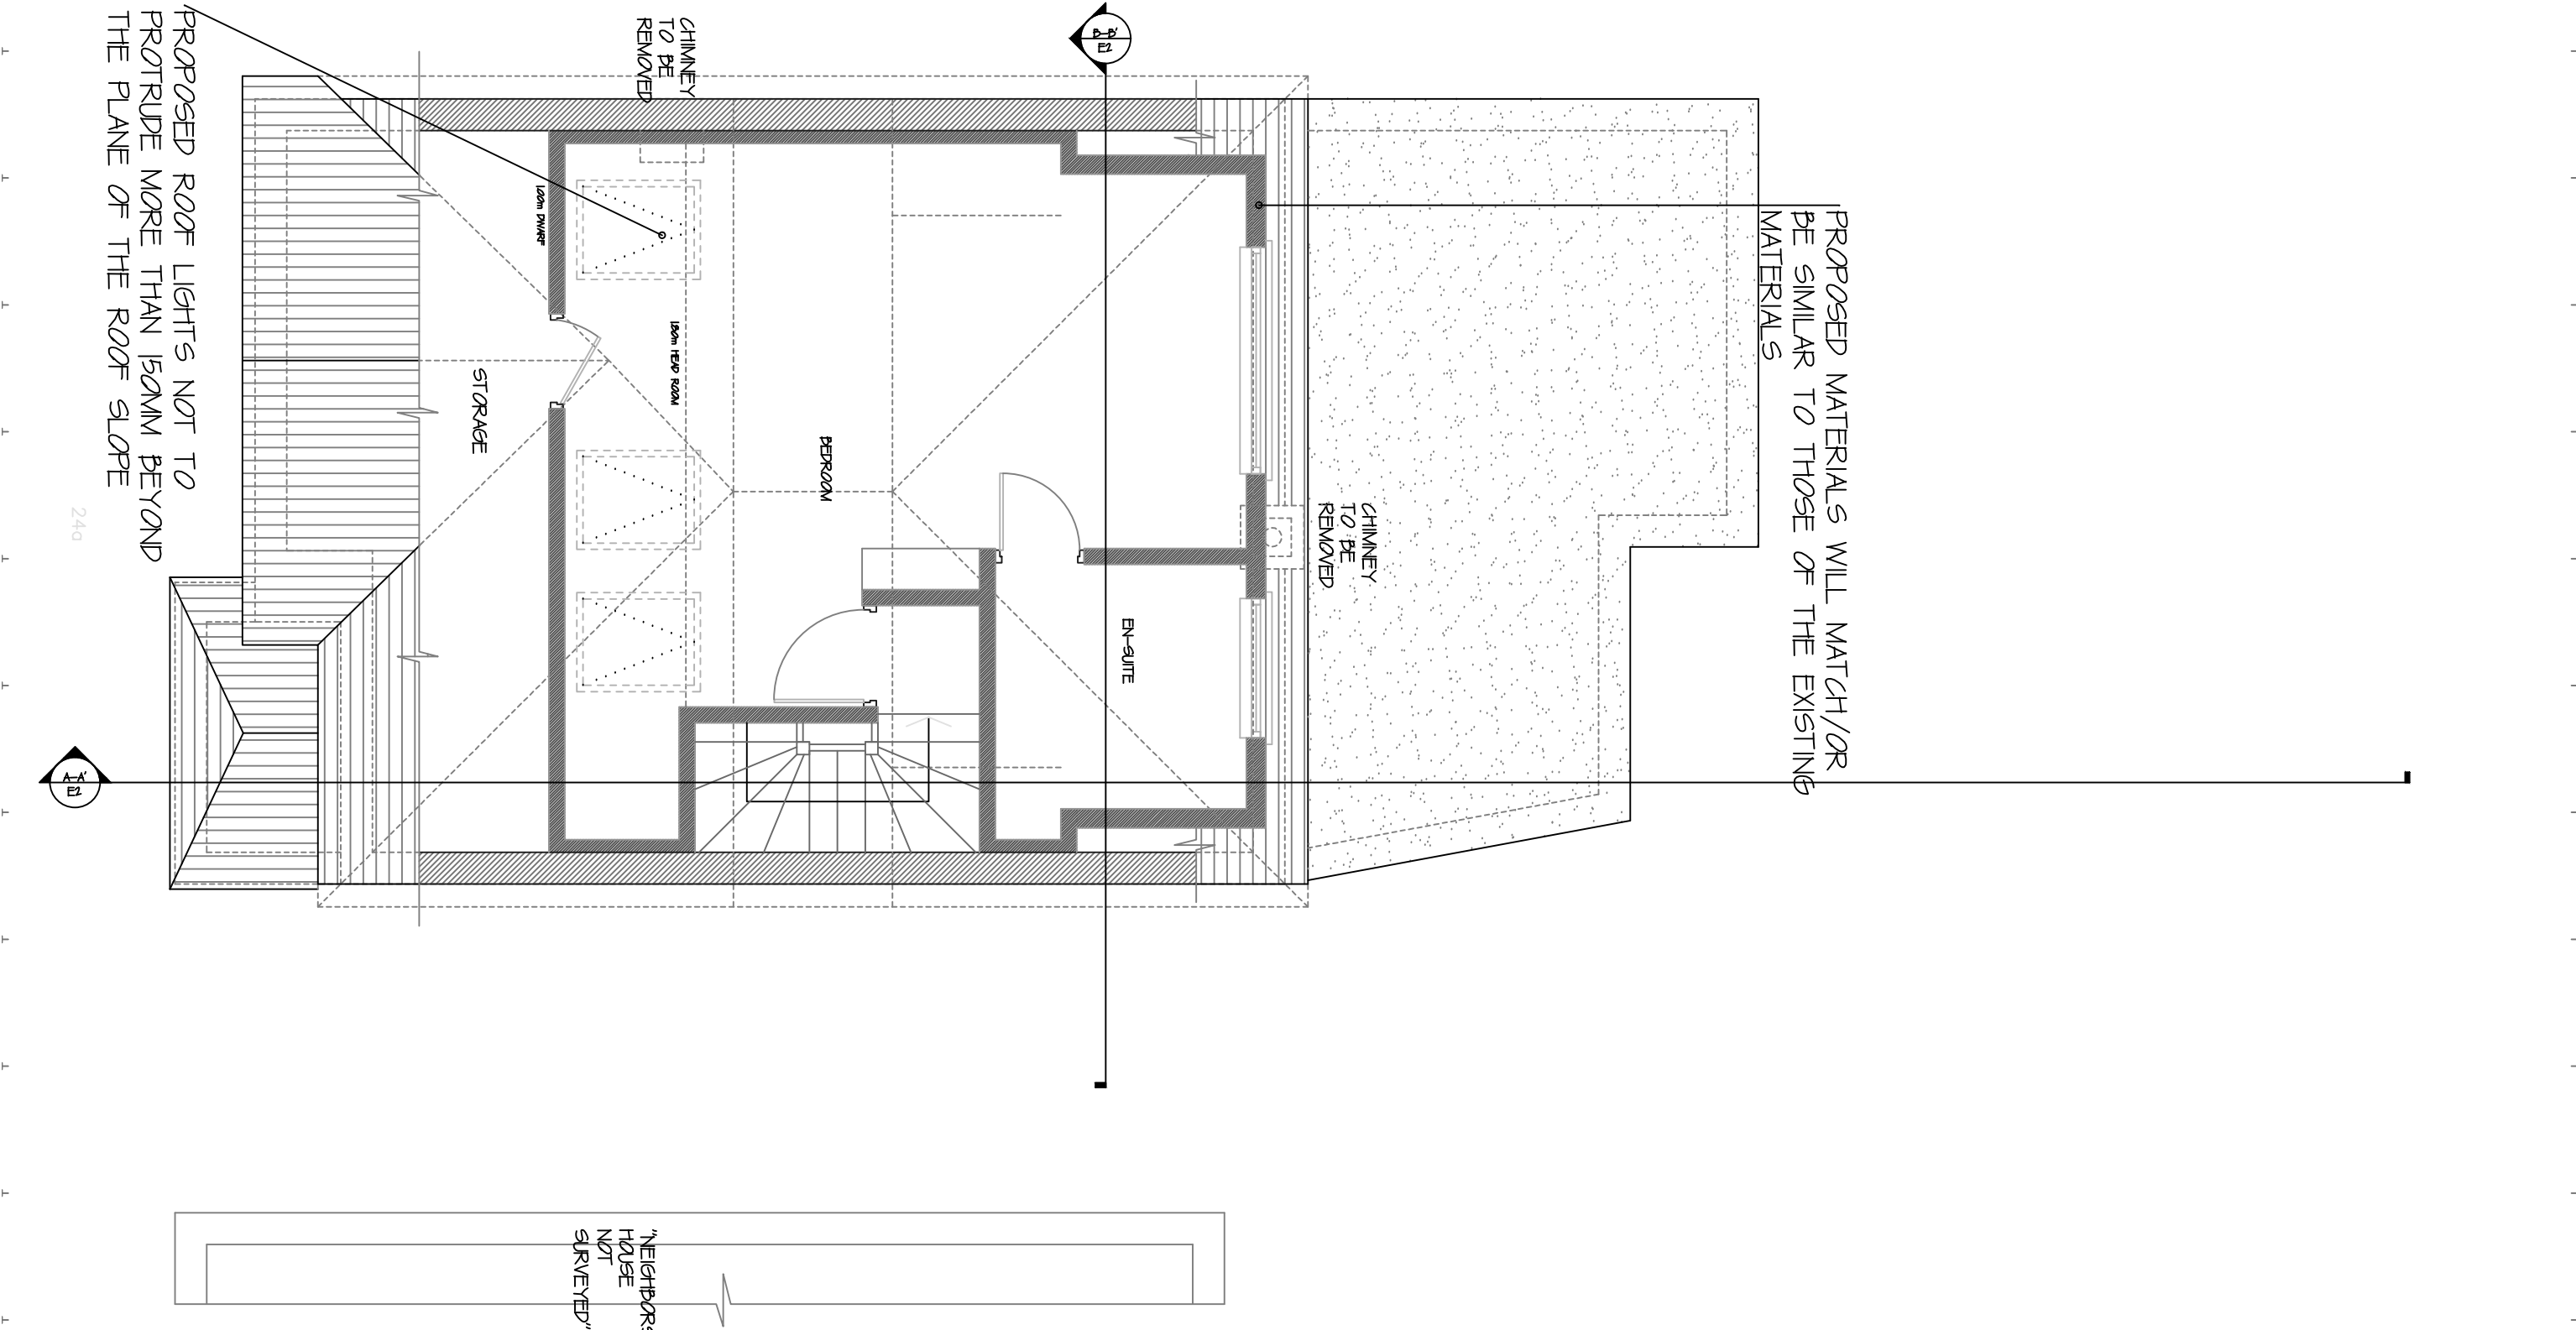 

Proposed Ground Extension

1:50

All works to be carried out in accordance with current building regulations and as per signed contract. All dimensions / levels to be checked and verified on site before commencing any work and any discrepancies to be reported to the office immediately. This drawing to be read in conjunction with contract documents, project working drawings, specification, all consultants / specialist drawings, details and specification. All materials to be used in the construction of the external surfaces of the new works shall match those in the existing building.

CLIENT:

Mrs K Patel

DRAWING TITLE:

Proposed Loft Floor

JOB TITLE:

Loft Conversion

JOB REF / ADDRESS:

24a Park Road Hayes Middlesex UB4 8JN

SCALE:

1/100 @ A3
1/50 @ A3

DATE:

February 22

PP Ref:

PP-

JOB NO:

KP 2140

PHASE:

Permitted


DRAWING NO:

06

DRAWN BY:

REVISION:


B

 

24a

Existing Front Elevation

1:100

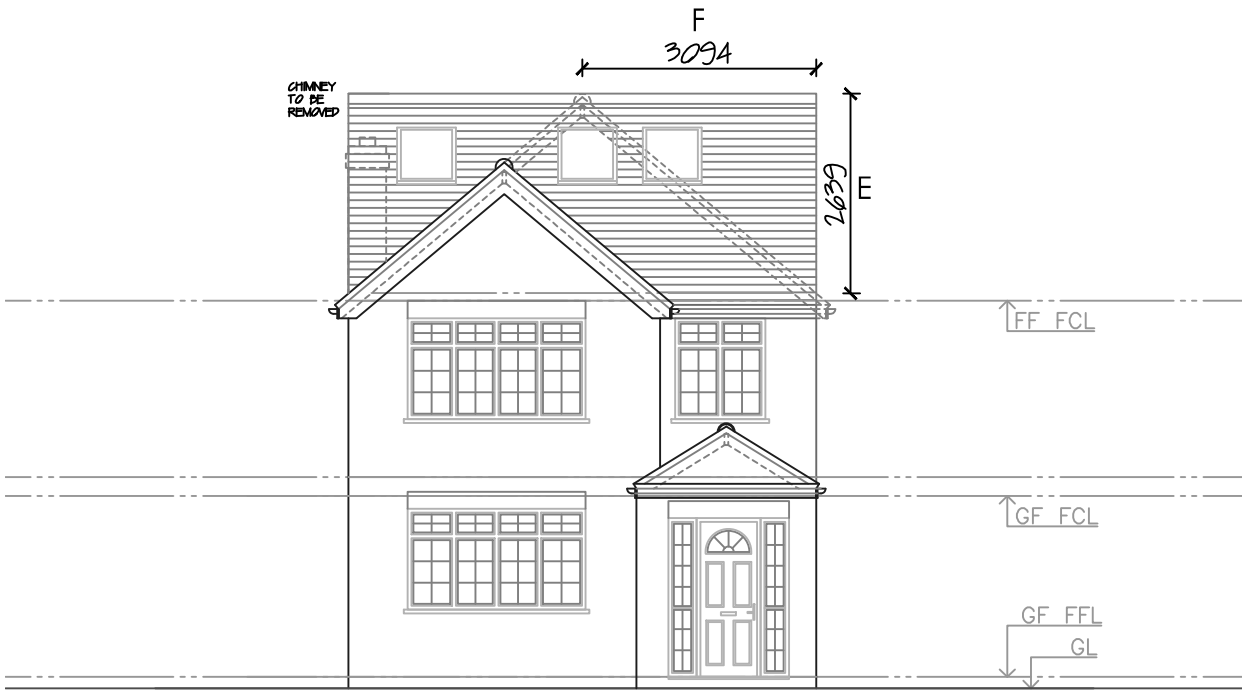

24a

Proposed Front Elevation

1:100

All works to be carried out in accordance with current building regulations and as per signed contract. All dimensions / levels to be checked and verified on site before commencing any work and any discrepancies to be reported to the office immediately. This drawing to be read in conjunction with contract documents, project working drawings, specification, all consultants / specialist drawings, details and specification. All materials to be used in the construction of the external surfaces of the new works shall match those in the existing building.

CLIENT:
Mrs K Patel
DRAWING TITLE:
Front Elevations

JOB TITLE:
Loft Conversion
JOB REF / ADDRESS:
24a Park Road Hayes Middlesex UB4 8JN


SCALE: 1/100 @ A3
1/50 @ A3
DATE: February 22

PP Ref: PP-
JOB NO: KP 2140

PHASE: Permitted
DRAWING NO: 07


DRAWN BY: ----
REVISION: B



 

Existing Side Elevation

1:100

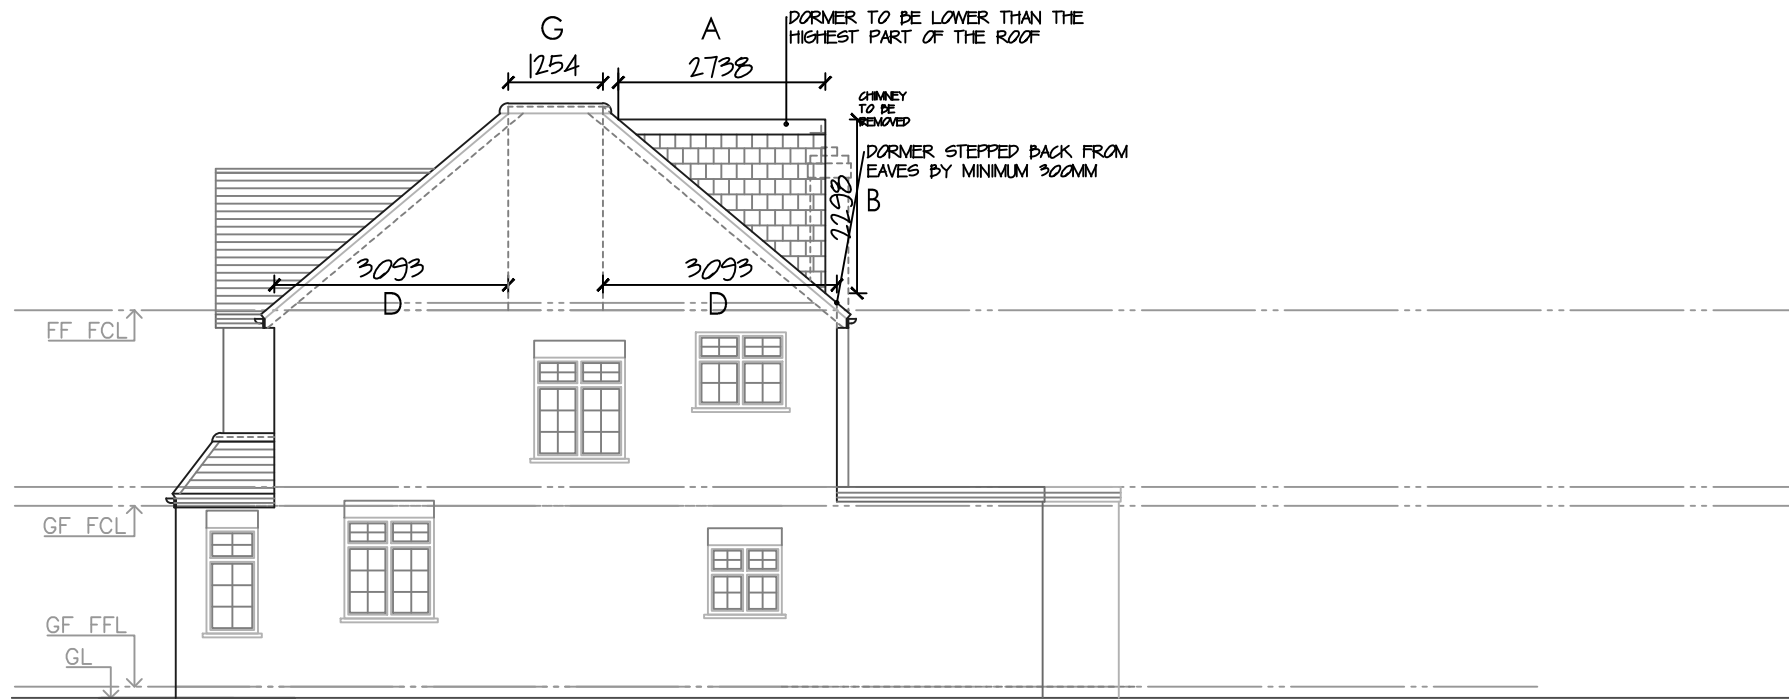

Proposed Side Elevation

1:100

All works to be carried out in accordance with current building regulations and as per signed contract. All dimensions / levels to be checked and verified on site before commencing any work and any discrepancies to be reported to the office immediately. This drawing to be read in conjunction with contract documents, project working drawings, specification, all consultants / specialist drawings, details and specification. All materials to be used in the construction of the external surfaces of the new works shall match those in the existing building.

CLIENT:
Mrs K Patel
DRAWING TITLE:
Side Elevation



JOB TITLE:
Loft Conversion
JOB REF / ADDRESS:
24a Park Road Hayes Middlesex UB4 8JN

SCALE: 1/100 @ A3
1/50 @ A3
DATE: February 22

PP Ref: PP-
JOB NO: KP 2140


PHASE: Permitted
DRAWING NO: 09

DRAWN BY: ----
REVISION: B

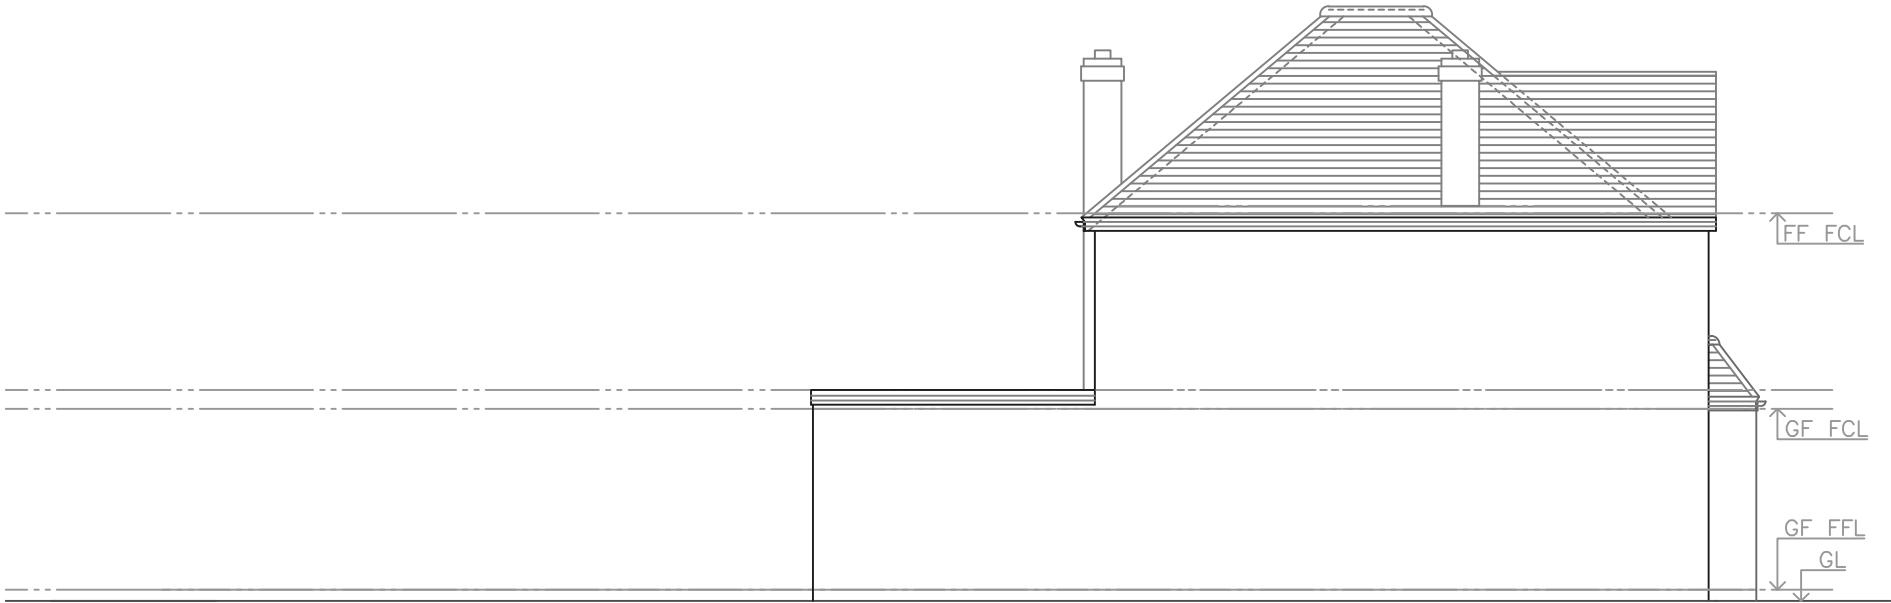 

Existing Side Elevation

1:100

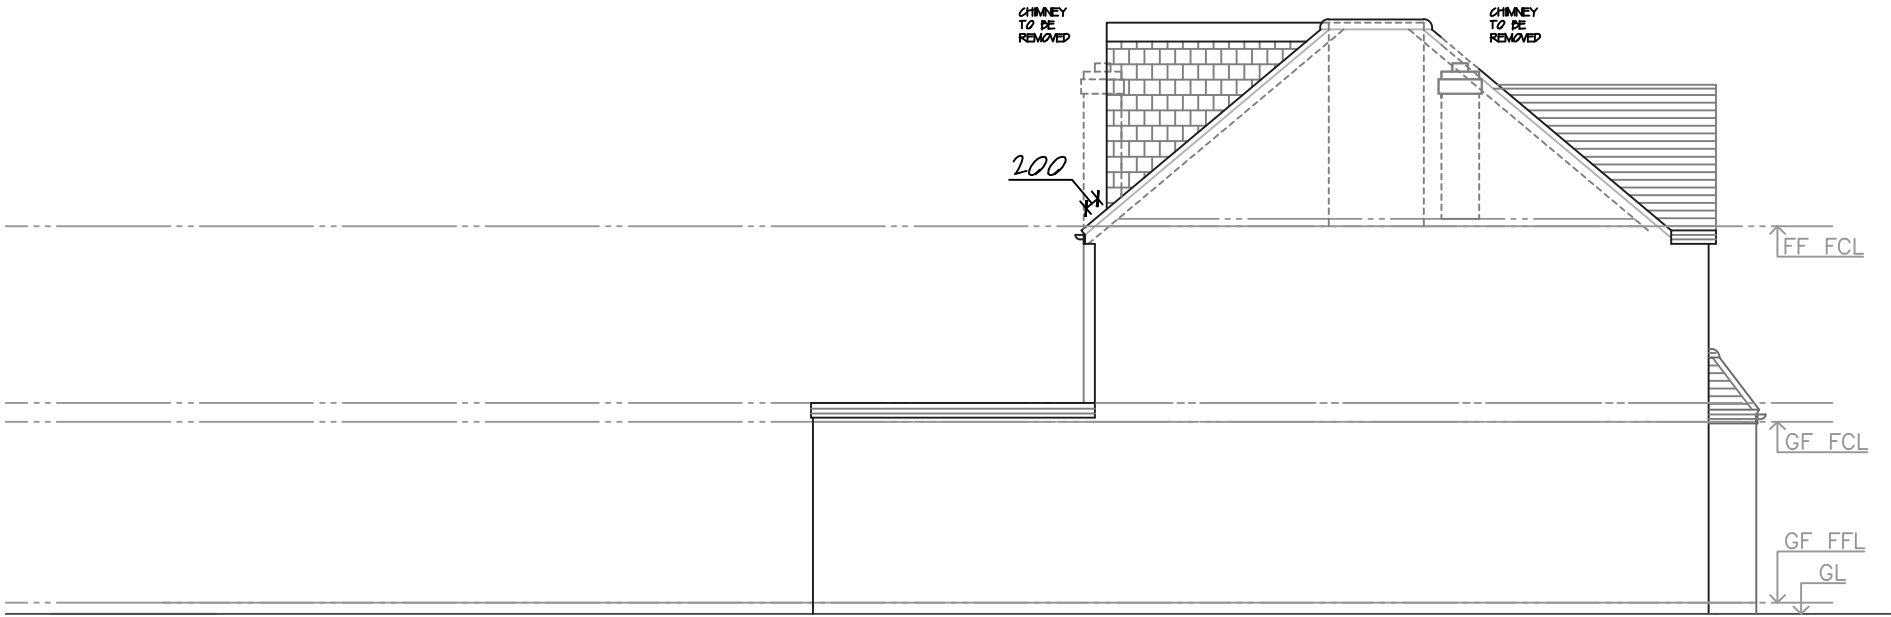

Proposed Side Elevation

1:100

All works to be carried out in accordance with current building regulations and as per signed contract. All dimensions / levels to be checked and verified on site before commencing any work and any discrepancies to be reported to the office immediately. This drawing to be read in conjunction with contract documents, project working drawings, specification, all consultants / specialist drawings, details and specification. All materials to be used in the construction of the external surfaces of the new works shall match those in the existing building.

CLIENT:

Mrs K Patel

DRAWING TITLE:

Side Elevation (2)

JOB TITLE:

Loft Conversion

JOB REF / ADDRESS:

24a Park Road Hayes Middlesex UB4 8JN

SCALE:

1/100 @ A3
1/50 @ A3

DATE:

February 22

PP Ref:

PP-

JOB NO:

KP 2140

PHASE:

Permitted



DRAWING NO:

10

DRAWN BY:


REVISION:

B

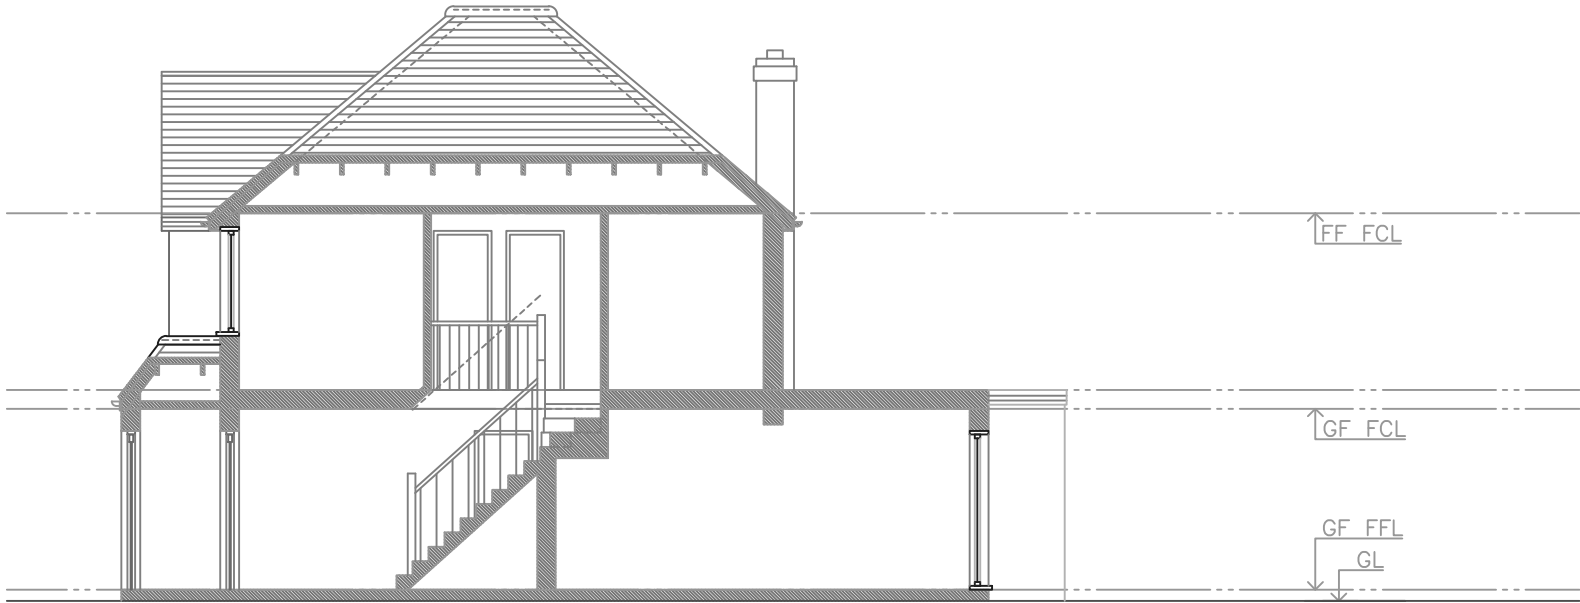 

Existing Section A-A

1:100

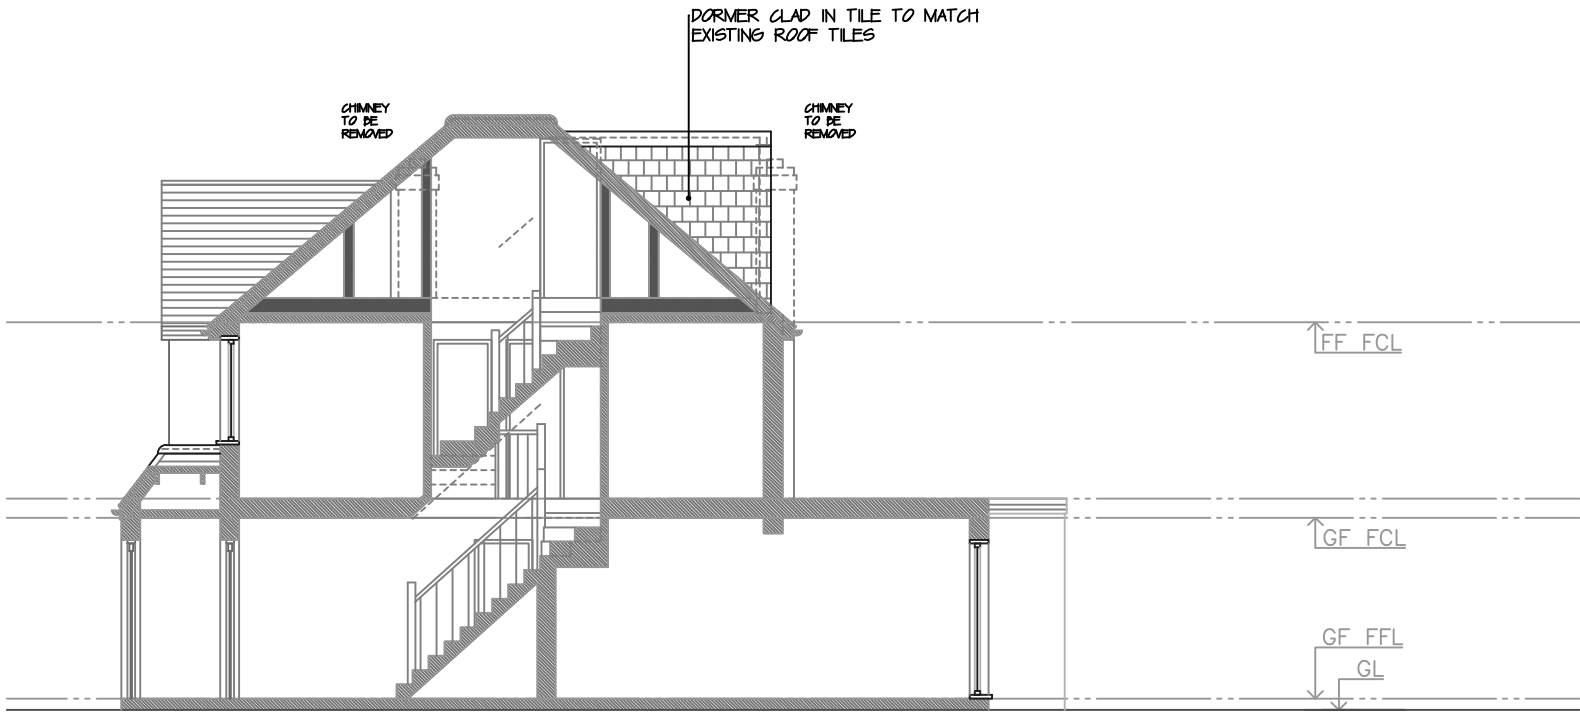

Proposed Section A-A

1:100

All works to be carried out in accordance with current building regulations and as per signed contract. All dimensions / levels to be checked and verified on site before commencing any work and any discrepancies to be reported to the office immediately. This drawing to be read in conjunction with contract documents, project working drawings, specification, all consultants / specialist drawings, details and specification. All materials to be used in the construction of the external surfaces of the new works shall match those in the existing building.

CLIENT:
Mrs K Patel

DRAWING TITLE:
Section A-A

JOB TITLE:
Loft Conversion

JOB REF / ADDRESS:
24a Park Road Hayes Middlesex UB4 8JN

SCALE: 1/100 @ A3
1/50 @ A3

DATE: February 22

PP Ref: PP-

JOB NO: KP 2140

PHASE: Permitted



DRAWING NO: 11

DRAWN BY: ----

REVISION: B


© The material produced by the Designer is copyrighted under UK & international law and is solely for the use of the Designer and those of which are explicitly authorised; in no case can this material be used by any other party, without prior written consent. All rights reserved.

• External drawings specifications are not part of the contract unless otherwise stated and/or agreed.

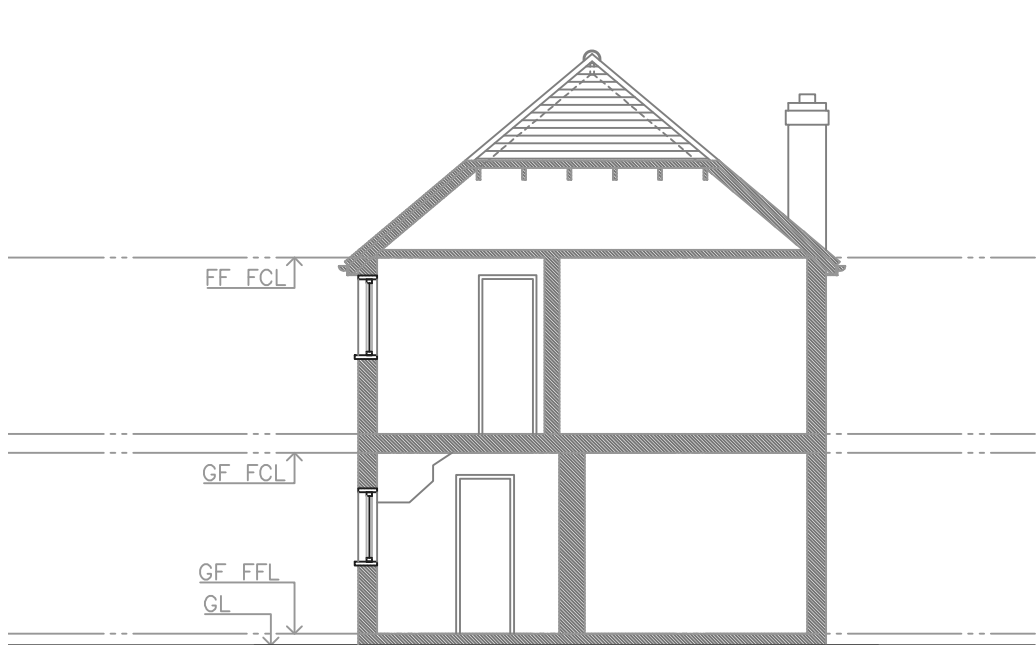 

Existing Section B-B

1:100

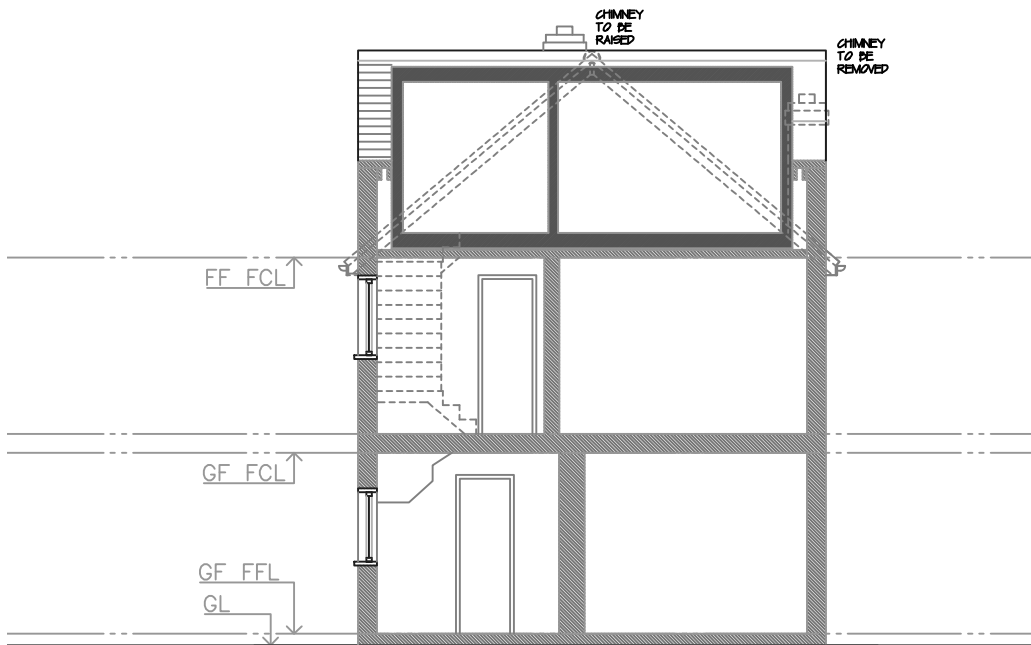

Proposed Section B-B

1:100

All works to be carried out in accordance with current building regulations and as per signed contract. All dimensions / levels to be checked and verified on site before commencing any work and any discrepancies to be reported to the office immediately. This drawing to be read in conjunction with contract documents, project working drawings, specification, all consultants / specialist drawings, details and specification. All materials to be used in the construction of the external surfaces of the new works shall match those in the existing building.

CLIENT:
Mrs K Patel
DRAWING TITLE:
Section B-B

JOB TITLE:
Loft Conversion
JOB REF / ADDRESS:
24a Park Road Hayes Middlesex UB4 8JN

SCALE: 1/100 @ A3
1/50 @ A3
DATE: February 22

PP Ref: PP-
JOB NO: KP 2140

PHASE: Permitted
DRAWING NO: 12

DRAWN BY: ----
REVISION: B