

NOTES

1. All dimensions are to be checked on site prior to the commencement of work and any discrepancy is to be reported to the construction manager before construction.
2. All work is to comply with current Building Regulations and allied legislation.
3. All contractors and sub-contractors must ensure that they have the latest issue of this drawing and details before the commencement of work on site.
4. All materials are to be used and installed in strict compliance with the relevant manufacturers instructions and recommendations.
5. All works on site, managed and implemented as a result of the designs indicated on this drawing, are to be given full consideration for compliance with the Health and Safety (COP) Regulations in respect of design and implementation on site and no works are to be undertaken if it is considered that compliance with the Building Regulations cannot be achieved.
6. All dimensions shown in millimeters.
7. Footprint of buildings shown at 1.0m above ground level.



EXISTING REAR ELEVATION  
SCALE 1:100



EXISTING SIDE ELEVATION  
SCALE 1:100




EXISTING FRONT ELEVATION  
SCALE 1:100




EXISTING SIDE ELEVATION  
SCALE 1:100



EXISTING GROUND FLOOR PLAN  
SCALE 1:100

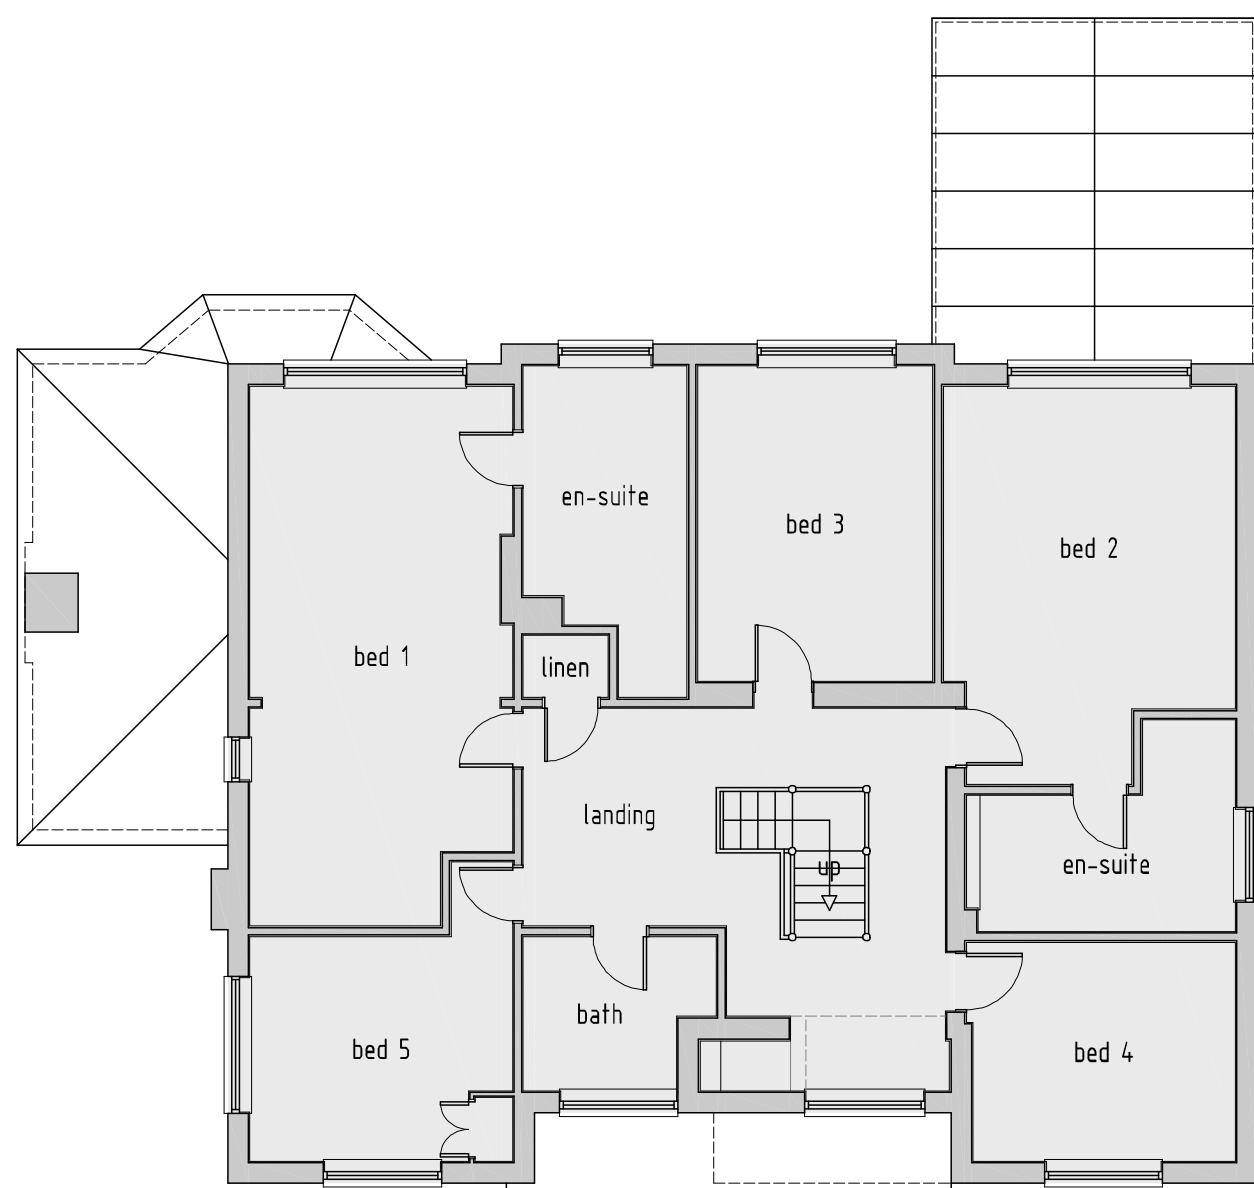

EXISTING FIRST FLOOR PLAN  
SCALE 1:100

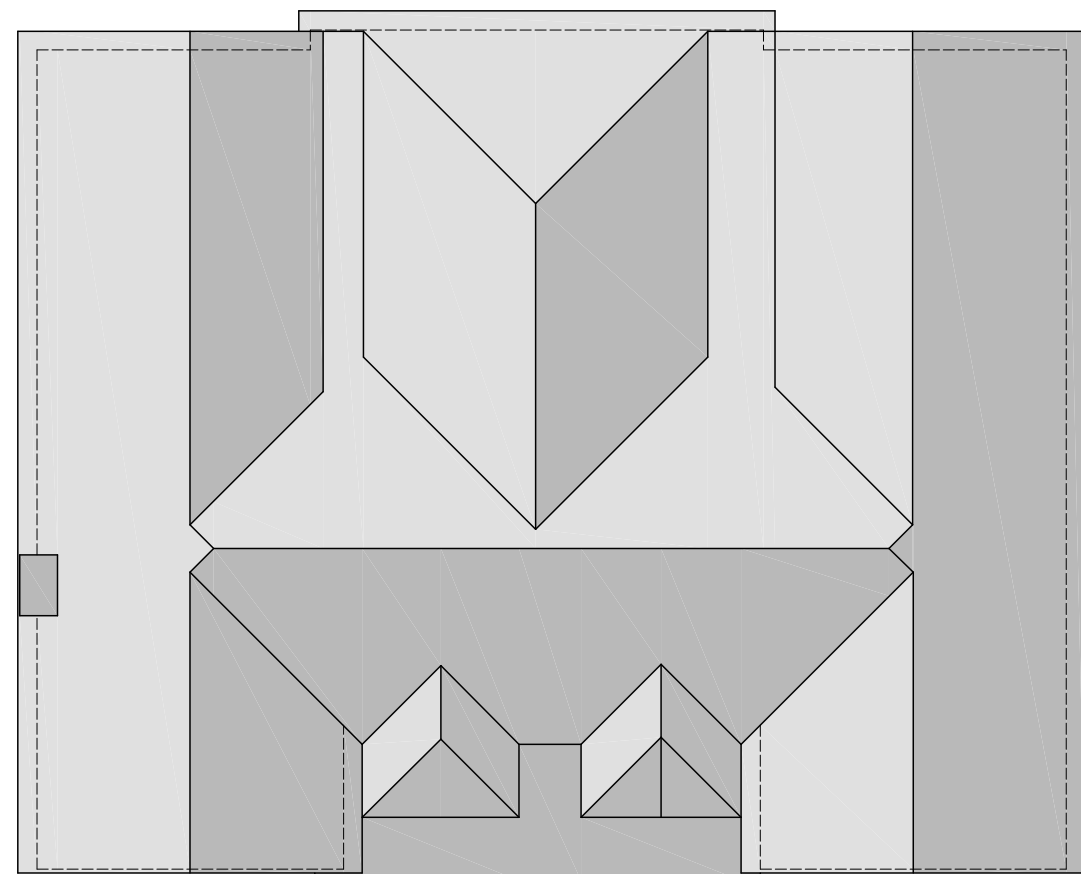

EXISTING ROOF PLAN  
SCALE 1:100



GIA: 293m<sup>2</sup>

| rev:        | date:                                                          | description: |                      |
|-------------|----------------------------------------------------------------|--------------|----------------------|
| scale:      | 1 : 100                                                        | A1           | date: 17 / 09 / 2020 |
| drawing no: | 1356 / P / 2                                                   | drawn:       | TF                   |
| drawing:    | HOUSEHOLDER APPLICATION<br>EXISTING FLOOR PLANS AND ELEVATIONS |              |                      |
| project:    | 114 COPSE WOOD WAY,<br>NORTHWOOD, HA6 2UB                      |              |                      |
| client:     | MR AND MRS POPAT                                               |              |                      |



DUSEK DESIGN ASSOCIATES LTD  
ARCHITECTURE + PLANNING

01895 831 103  
info@dusek.co.uk  
www.dusek.co.uk

print history: Thursday, 17 September, 2020 13:05:23

HOUSEHOLDERS DESIGN: 114 COPSE WOOD WAY (10/20/20) - 1304g