



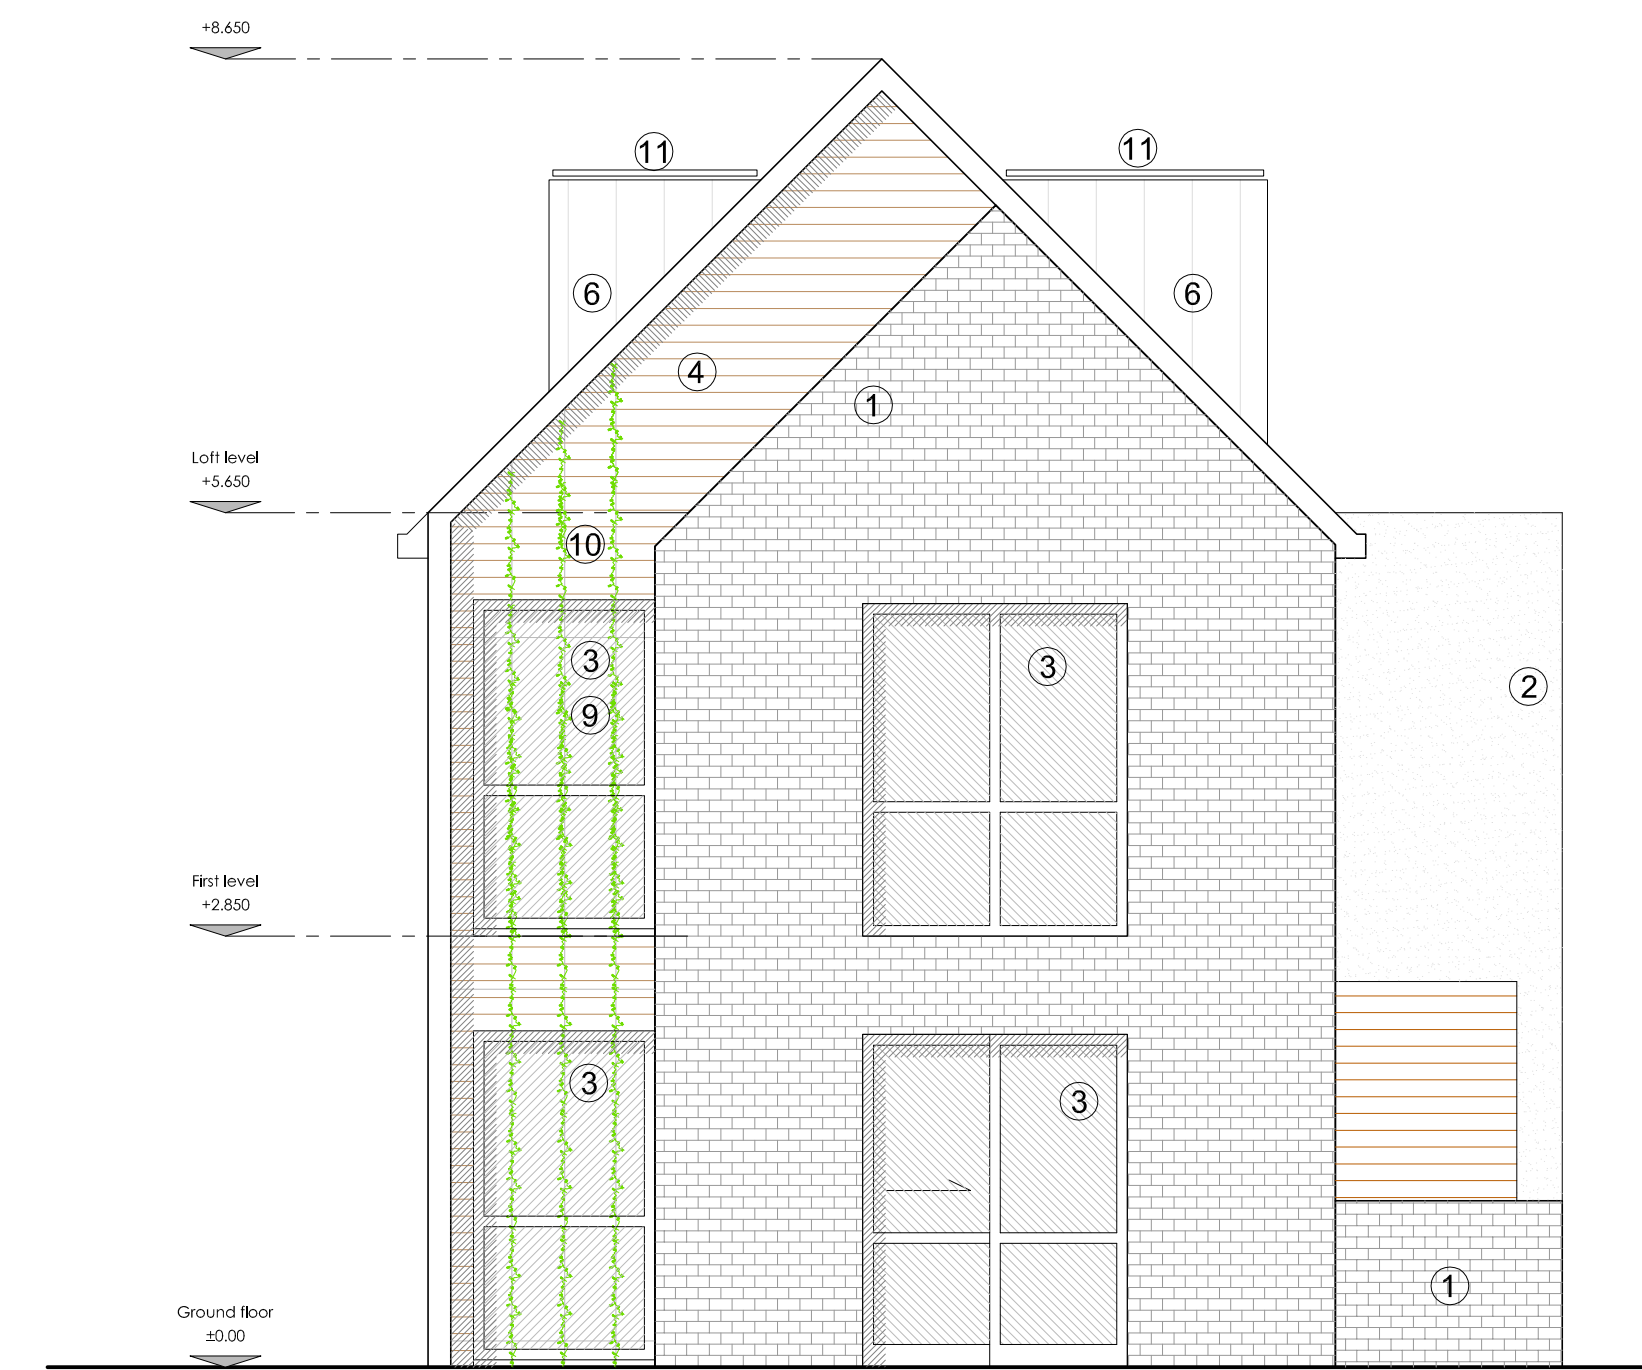

North Elevation
House type 1

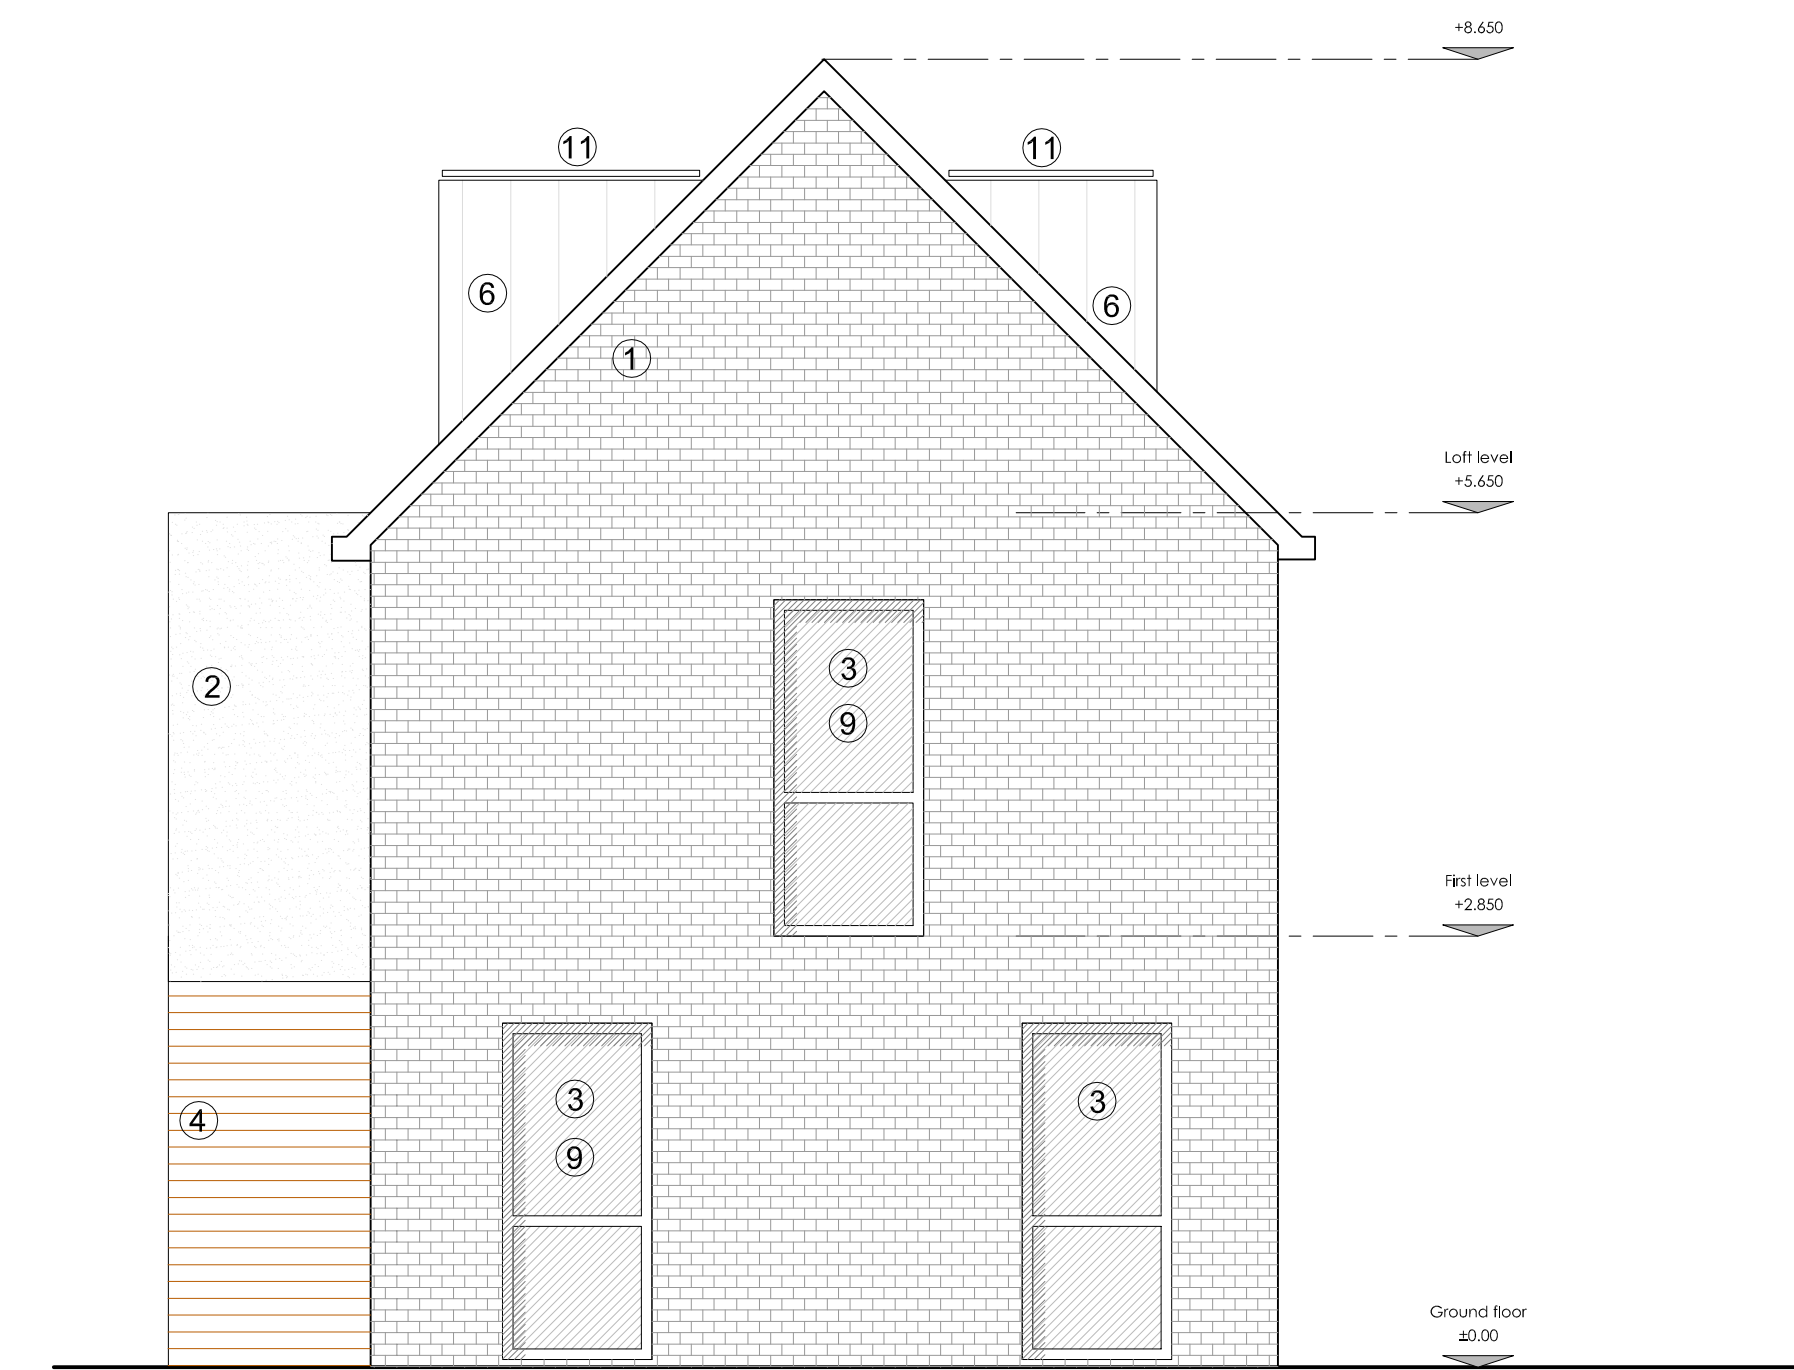

South Elevation
House type 1




Site Key plan
1:500


- General Notes:
1. Copyright of this drawing remains the sole property of Cooley Architects unless otherwise assigned in writing.
 2. Do not scale from this drawing, figured dimensions are to be worked in all cases with any discrepancies reported to the Architect prior to commencement of any work.
 3. Setting-out is based on outline survey only. All dimensions to be checked on site prior to construction/ordering.
 4. All dimensions are to edge/centre of structural element of wall or to grid-line, unless noted. If unclear consult Cooley Architects.

Material Schedule

- ① Facing Brick
- ② White render
- ③ Dark Grey Aluminium PC Glazing system to match roof colour
- ④ Timber cladding to be horizontal timber Western Red Cedar boards
- ⑤ Glass Balustrade Balcony
- ⑥ Metal roof
- ⑦ Timber Entrance Door
- ⑧ Square section metal RWP/Gutter - Colour to match the roof
- ⑨ Opaque window panel
- ⑩ Living Wall with Hedera climbing plant
- ⑪ PV Panles
- ⑫ Rooflight

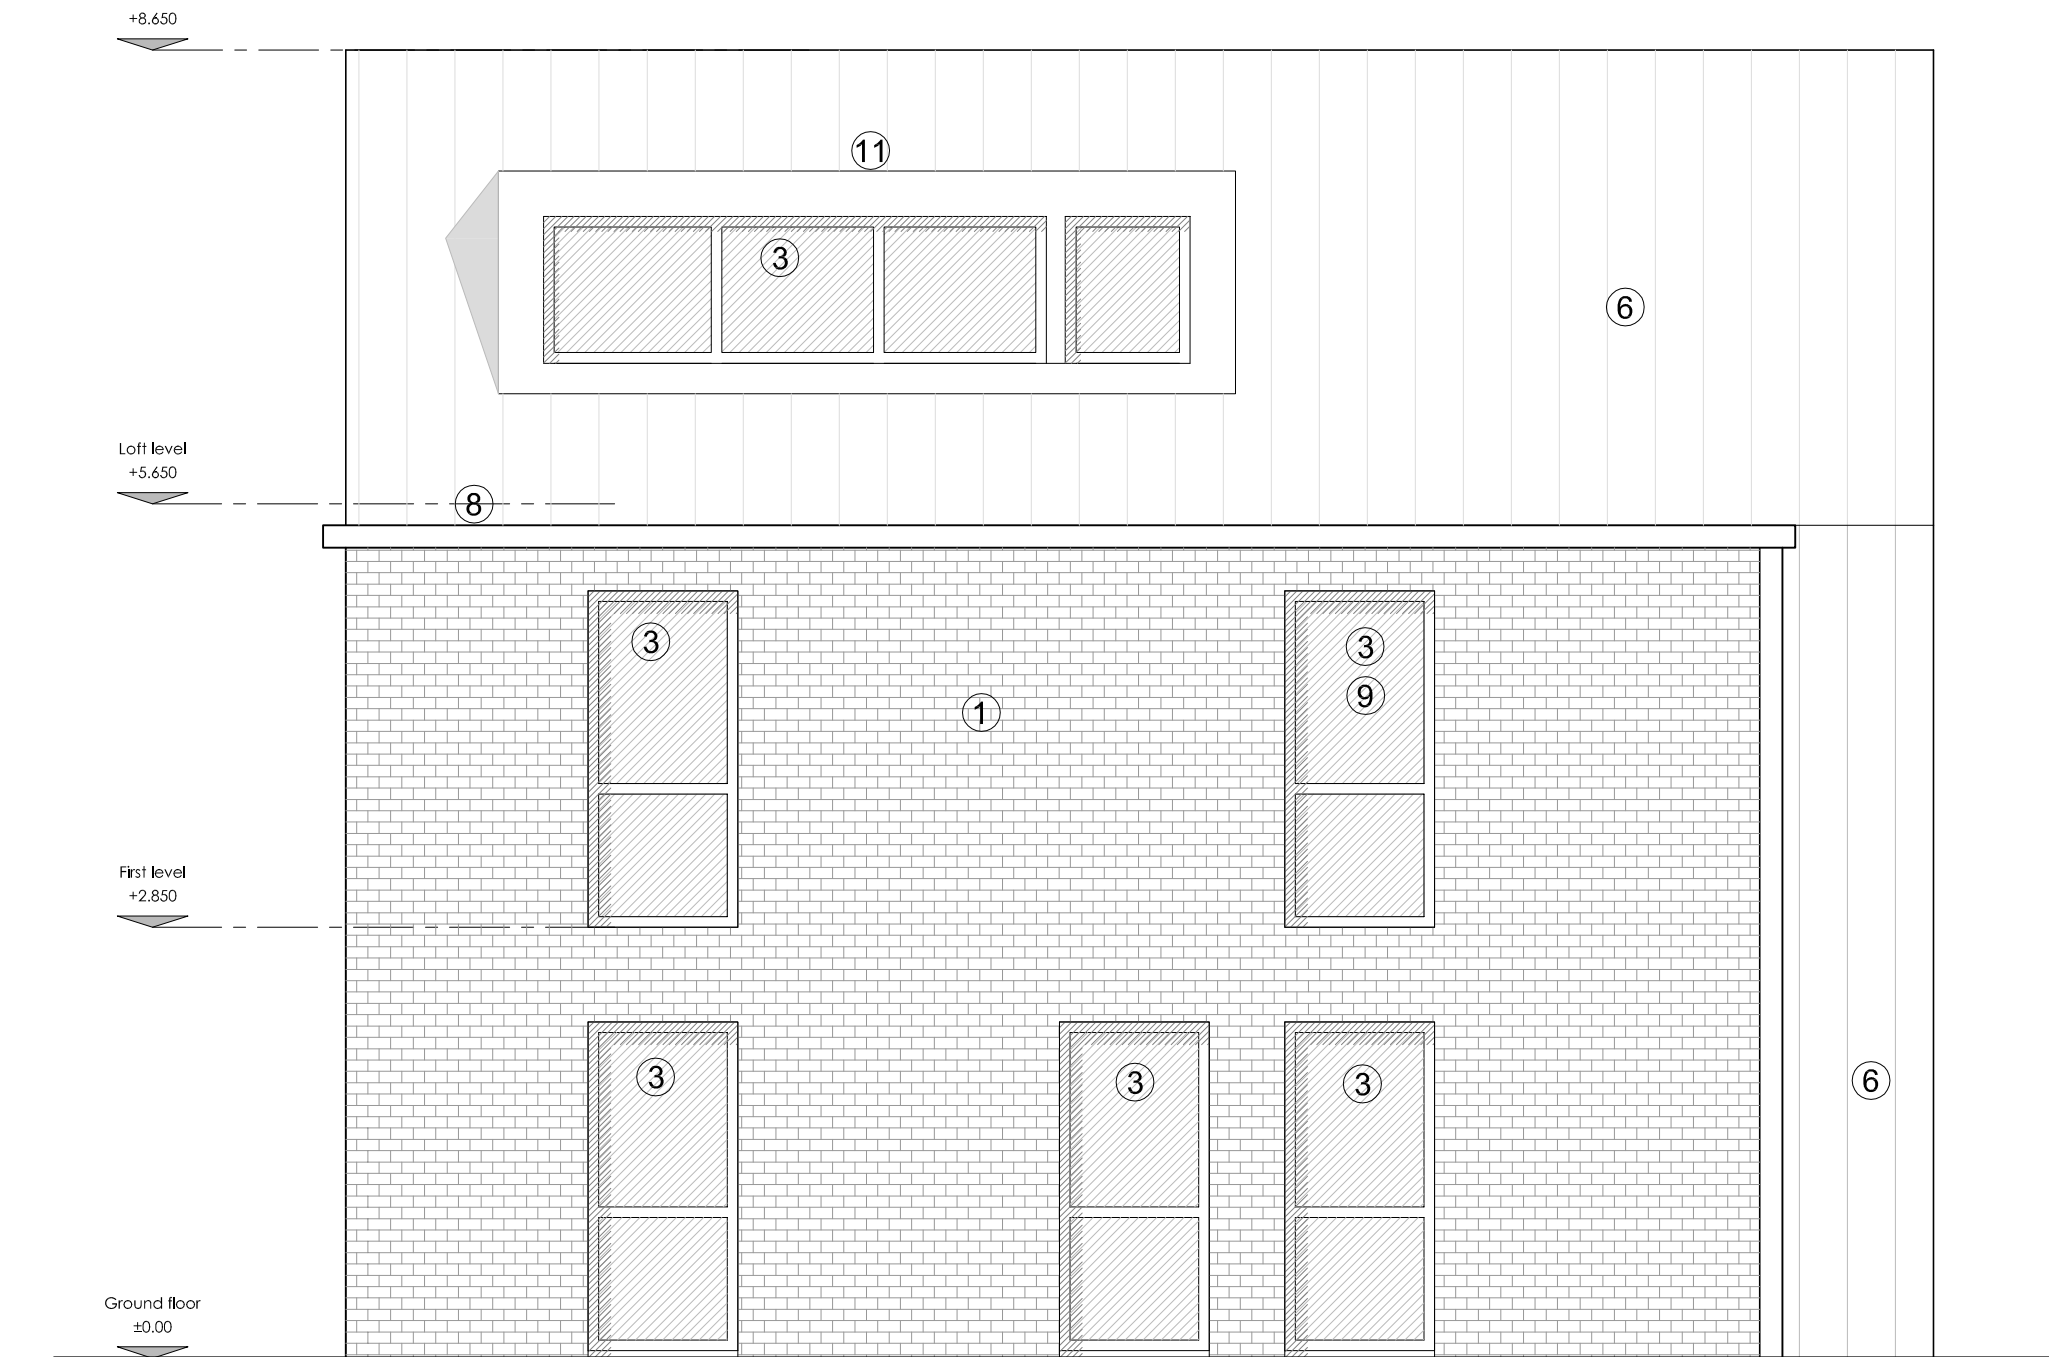

East Elevation
House type 1

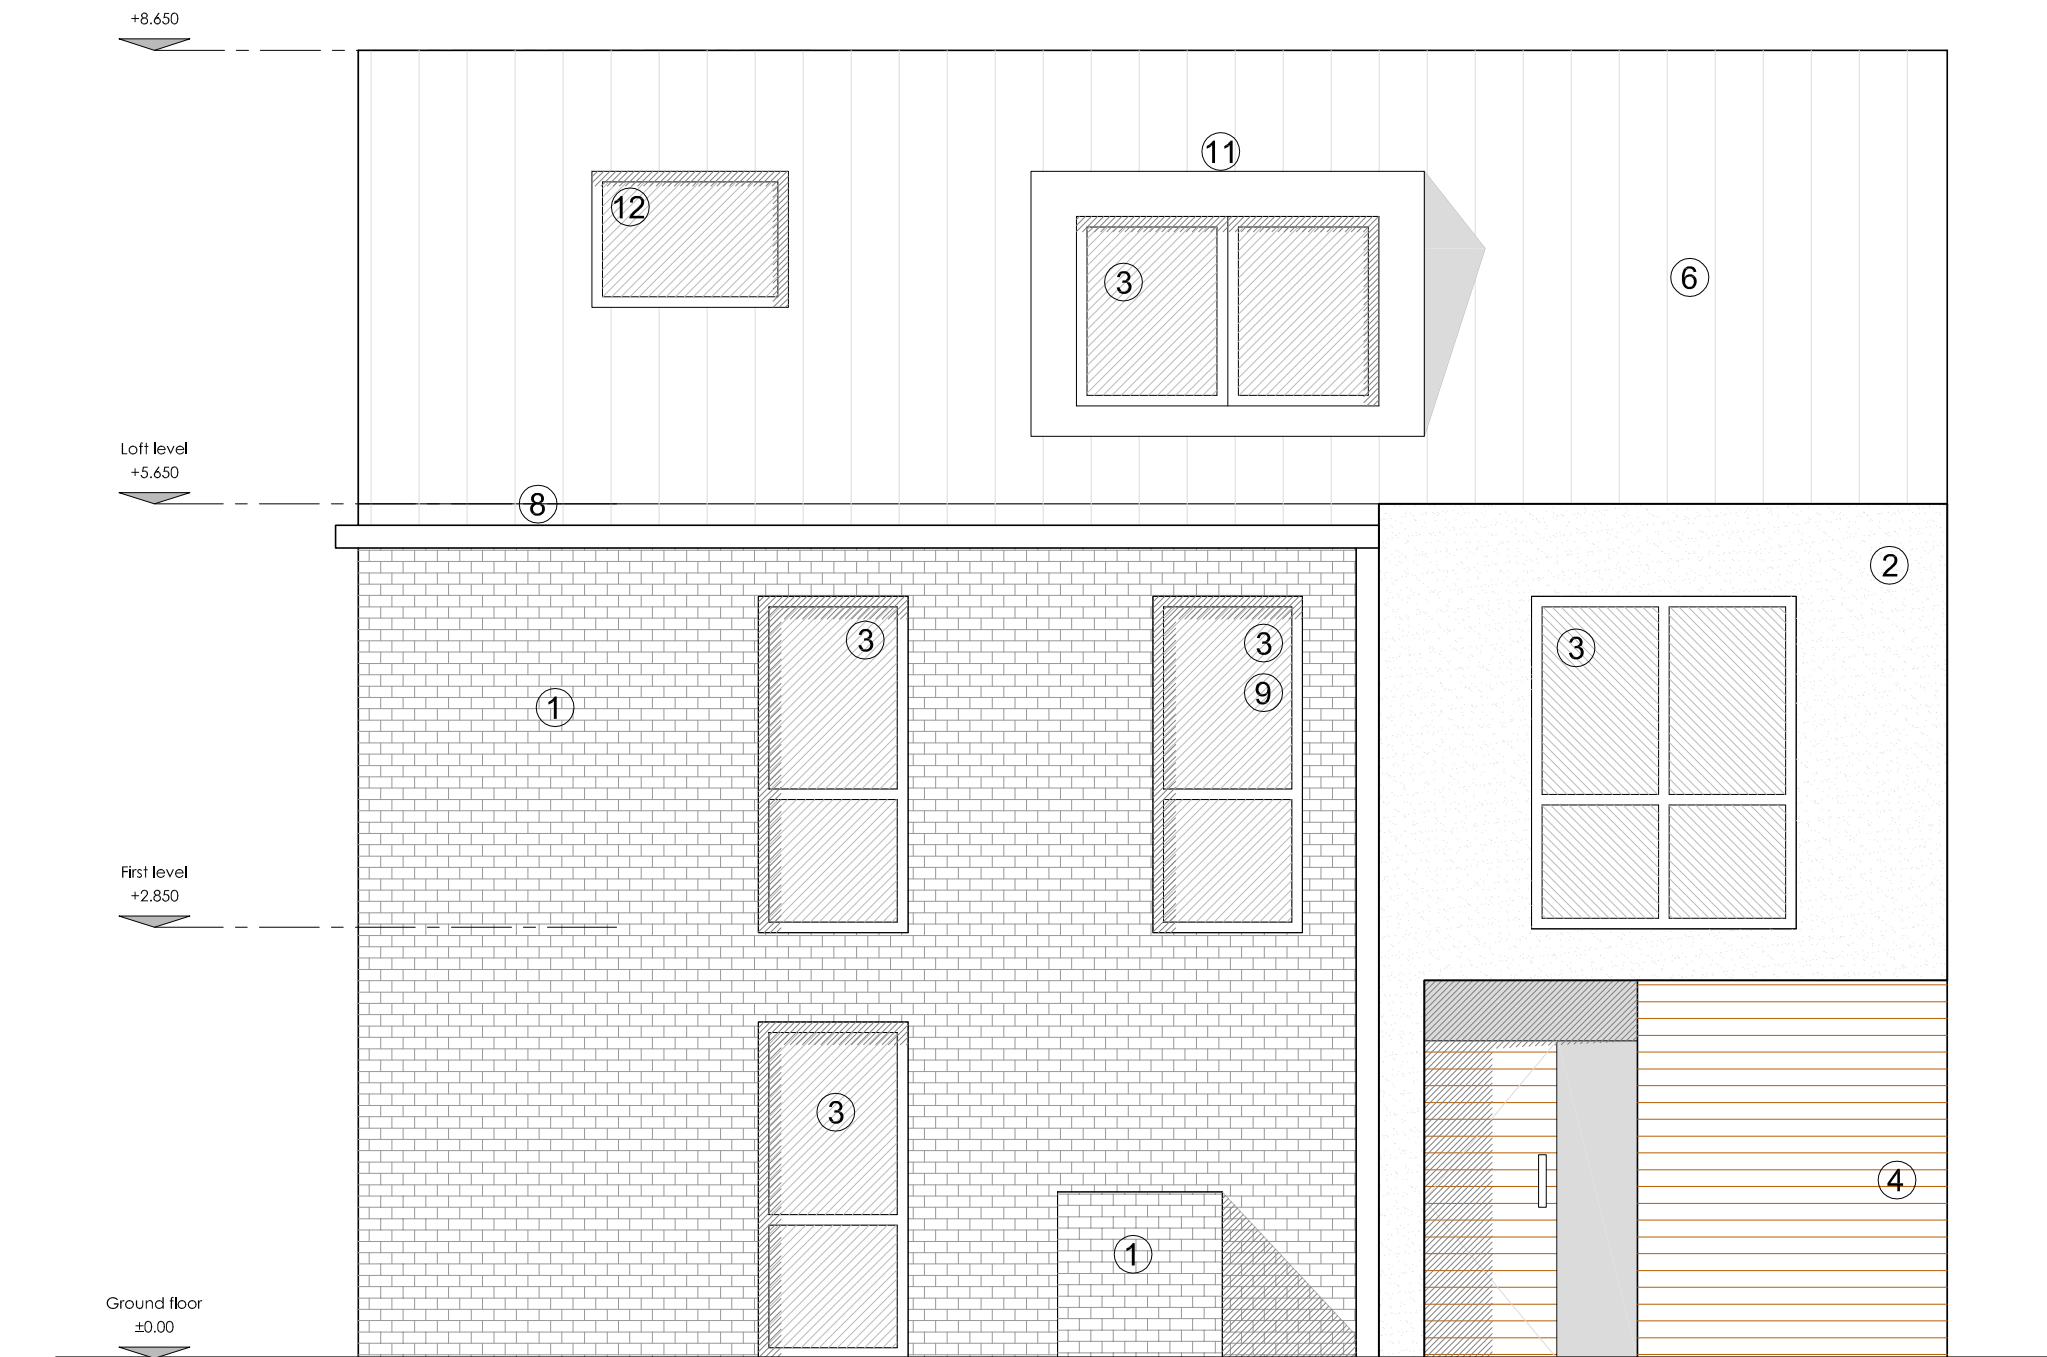

West Elevation
House type 1



11 PV panels



10 Living wall
Hedera Climbing plant



1 Brick work
Slate Blue Smooth 2232 Ibstock



4 Timber Cladding
British Red Cedar



6 Metal Roof
Colour RAL 7016
Colour RAL 1504010

Scale: 1:50
0 50 100 300cm

REV	BY	DESCRIPTION	DATE
A	EK	Updated the brick type	05.09.14

Cooley | Architects

Studio 201 16 Baldwins Gardens London EC1N 7RJ
t: 020 3176 4481 www.cooleyarchitects.com

CLIENT
Tony How & Kevin Usher
PROJECT

37 St John's Road
Uxbridge

DRAWING TITLE

House Type 1 Materials

DRAWN BY	DATE	CHECKED
JD		
SCALE	SIZE	STATUS
1:50	A1	Planning

DRAWING No	REV
740	A

- 150