


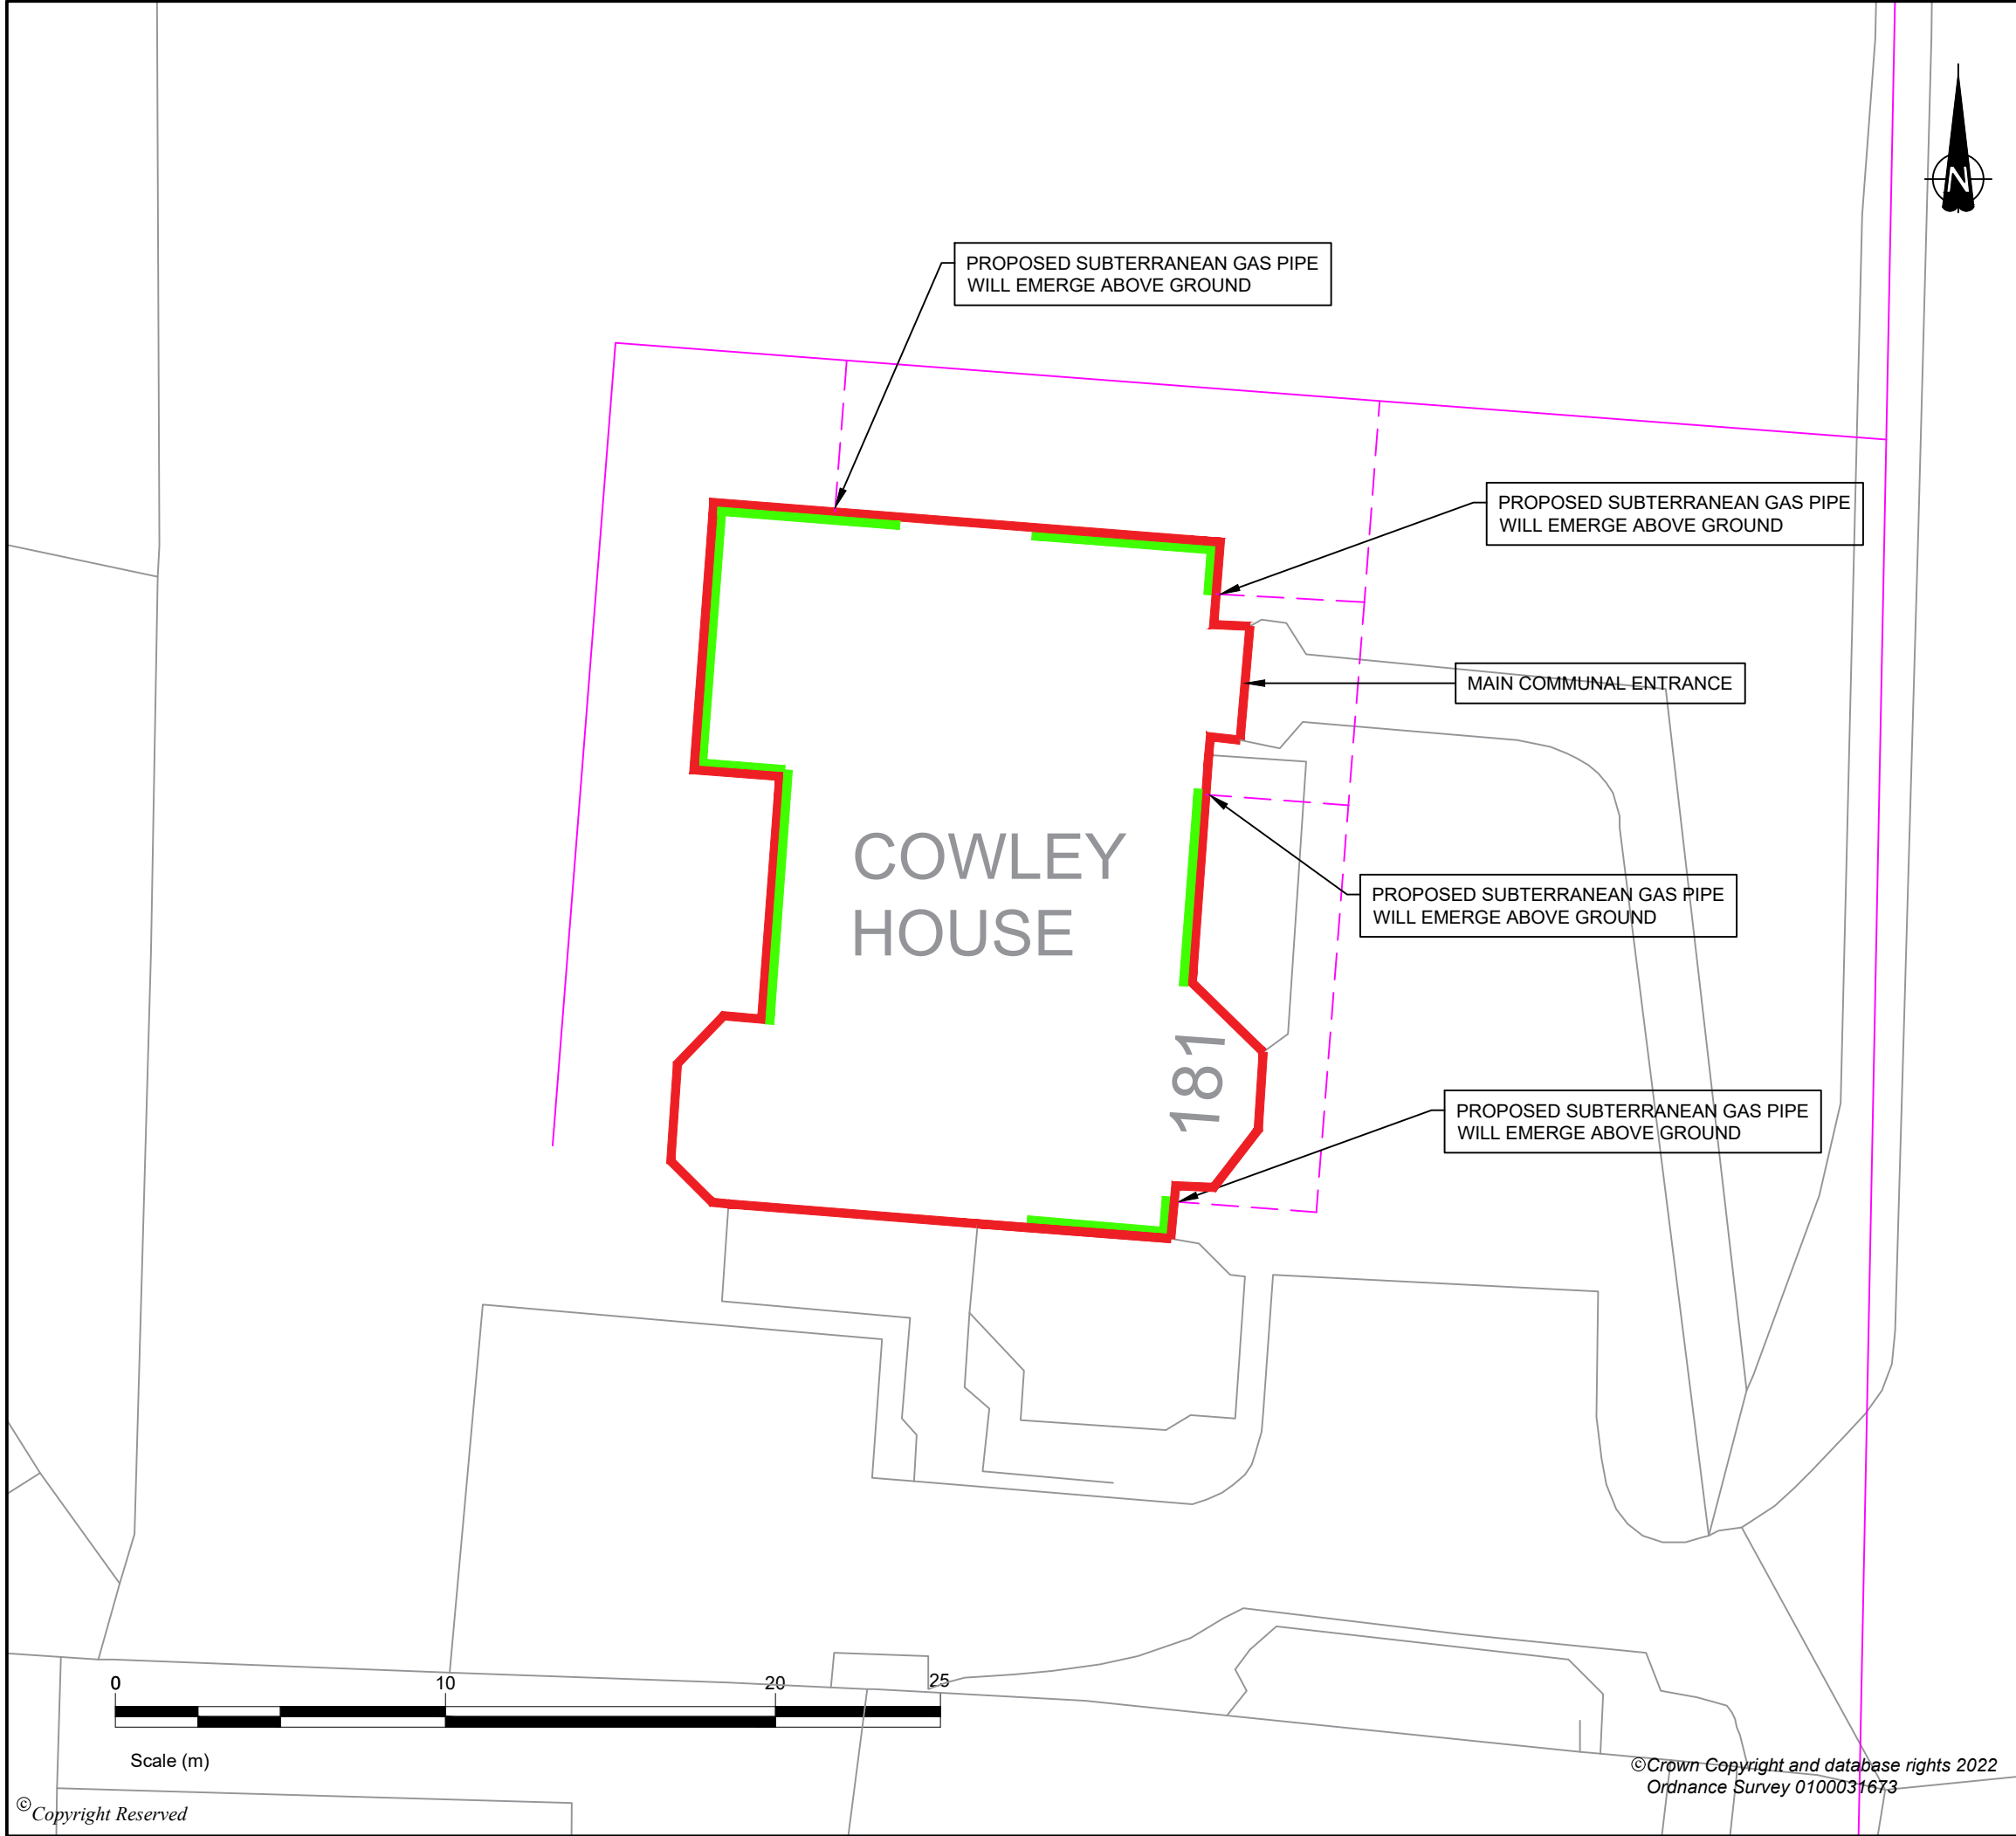

KEY

- SITE BOUNDARY
- EXISTING SUBTERRANEAN GAS MAINS
- EXTENT OF NEW SUBTERRANEAN GAS CONNECTION (SHOWN FOR CONTEXT - COVERED BY PD RIGHT)
- BUILDING ELEVATIONS SUBJECT TO EXTERNAL GAS PIPE APPARATUS INSTALLATIONS

P0	PRELIMINARY ISSUE	25-01-22	DR		
REVISION	DETAILS	DATE	DRN	CHKD	APP'D
CLIENT					
CADENT GAS LIMITED					
PROJECT					
COWLEY HOUSE					
DRAWING TITLE					
PROPOSED SITE PLAN					
DRG No.		CA12470-003		REV	
				B	
DRG SIZE		SCALE		DATE	
A3		1:200		23-02-22	
DRAWN BY		CHECKED BY		APPROVED BY	
LK		SJ		CB	
STOKE ON TRENT TEL 01782 276700 WWW.WARDELL-ARMSTRONG.COM ☐ BIRMINGHAM ☐ BOLTON ☐ CARDIFF ☐ CARLISLE ☐ EDINBURGH ☐ GLASGOW ☐ LONDON ☐ MANCHESTER ☐ NEWCASTLE UPON TYNE ☐ SHEFFIELD					