




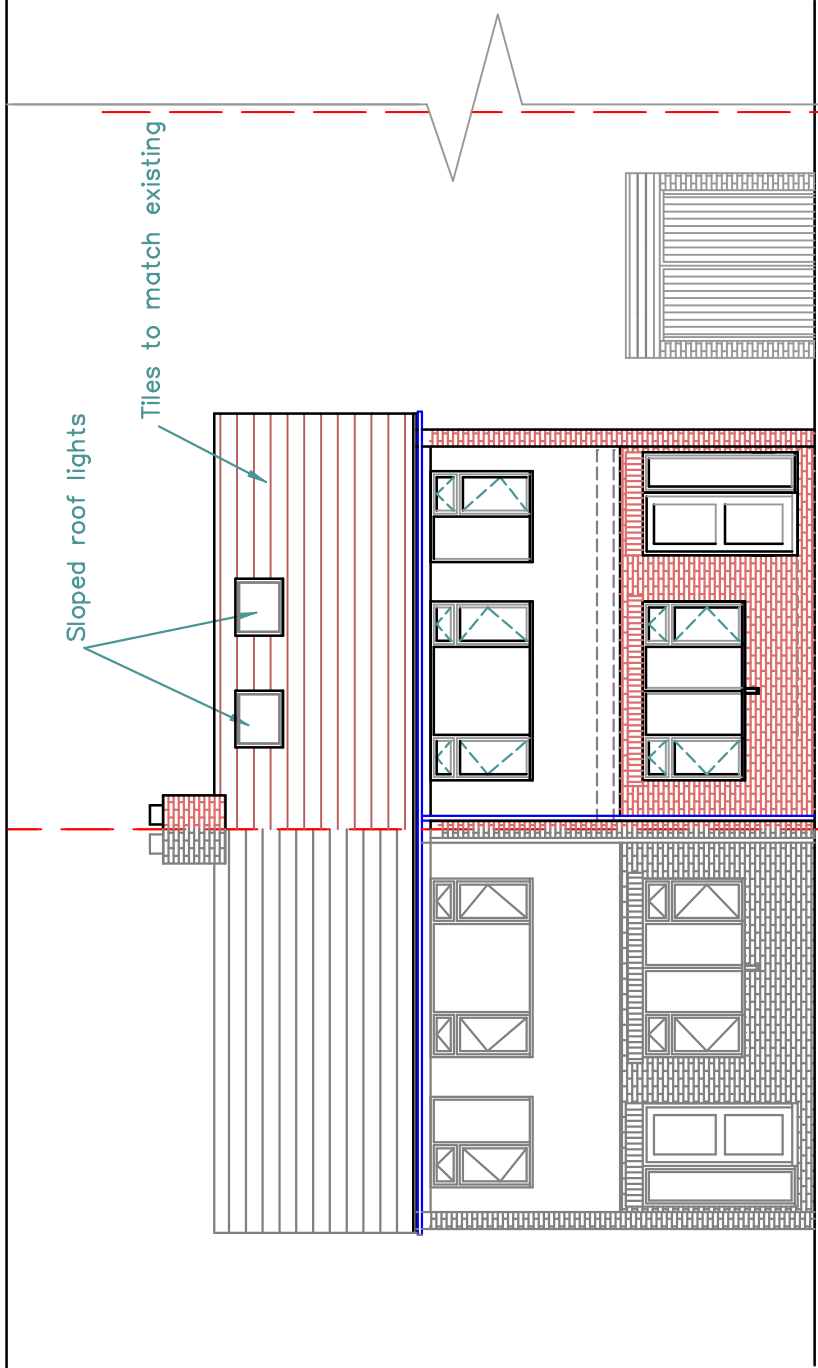


FRONT ELEVATION

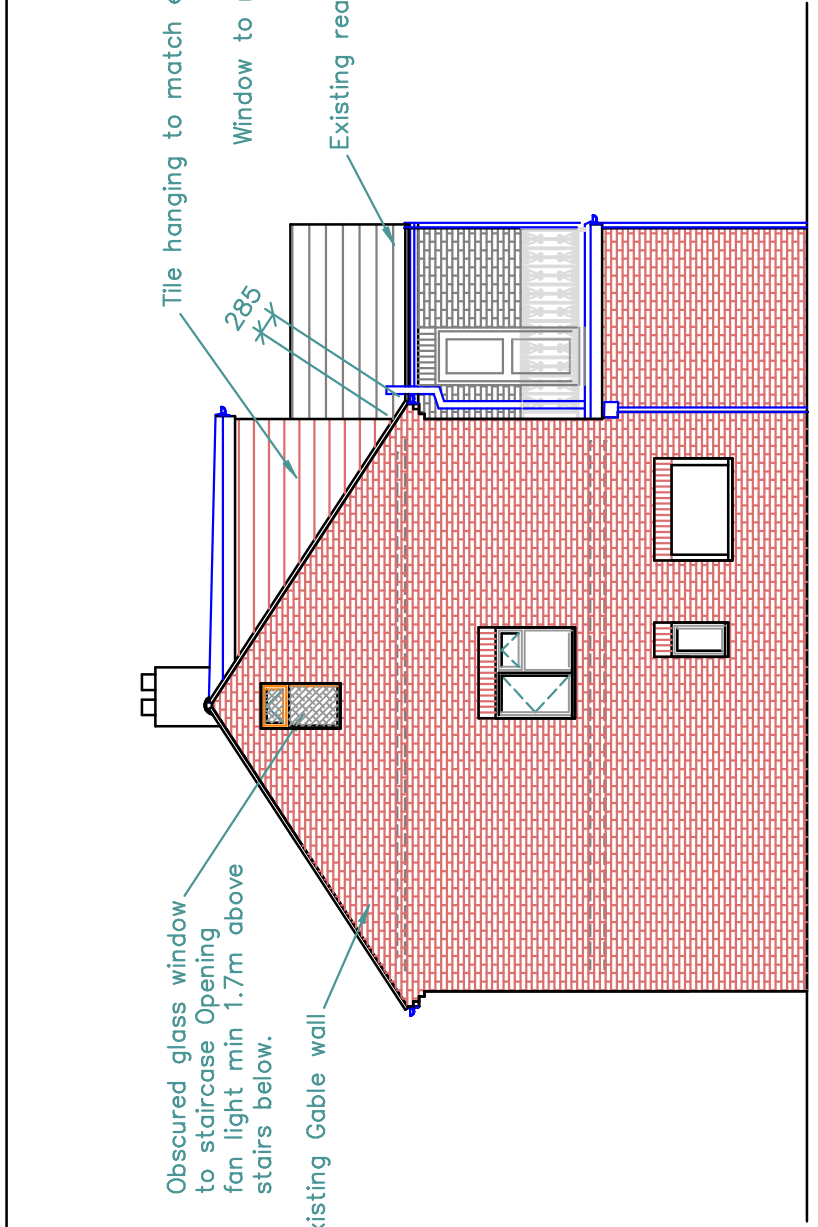


SIDE ELEVATION

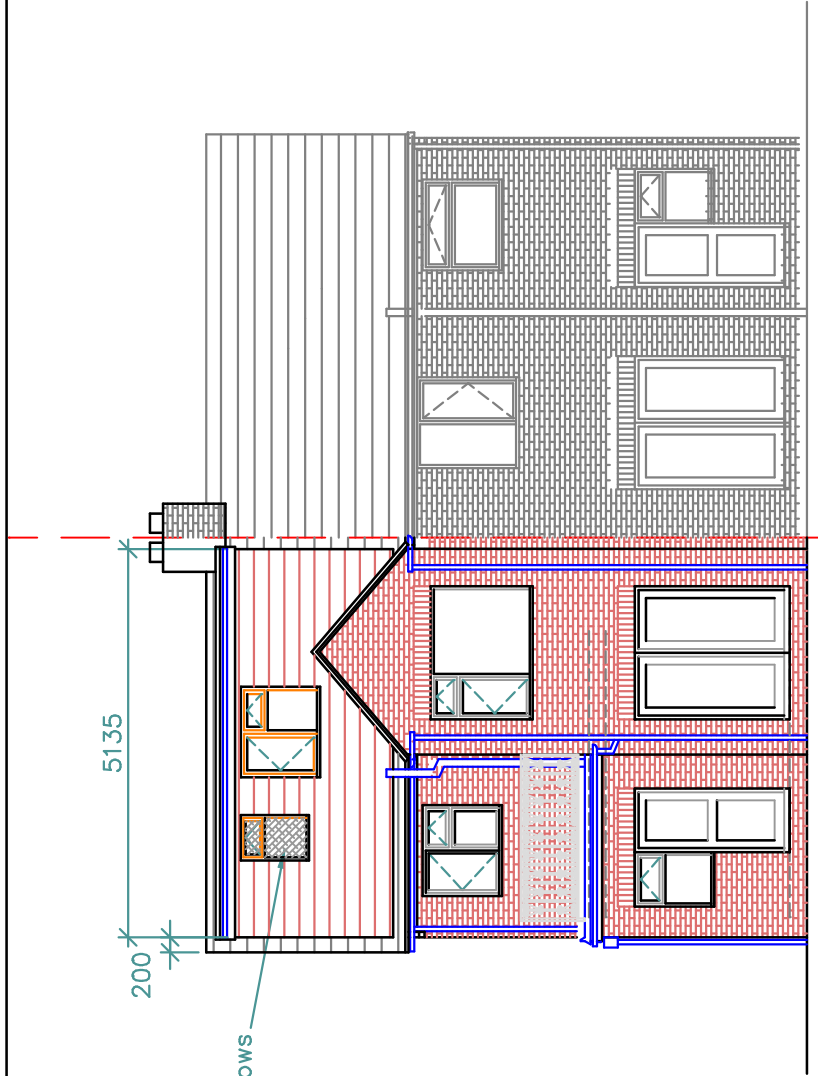


REAR ELEVATION

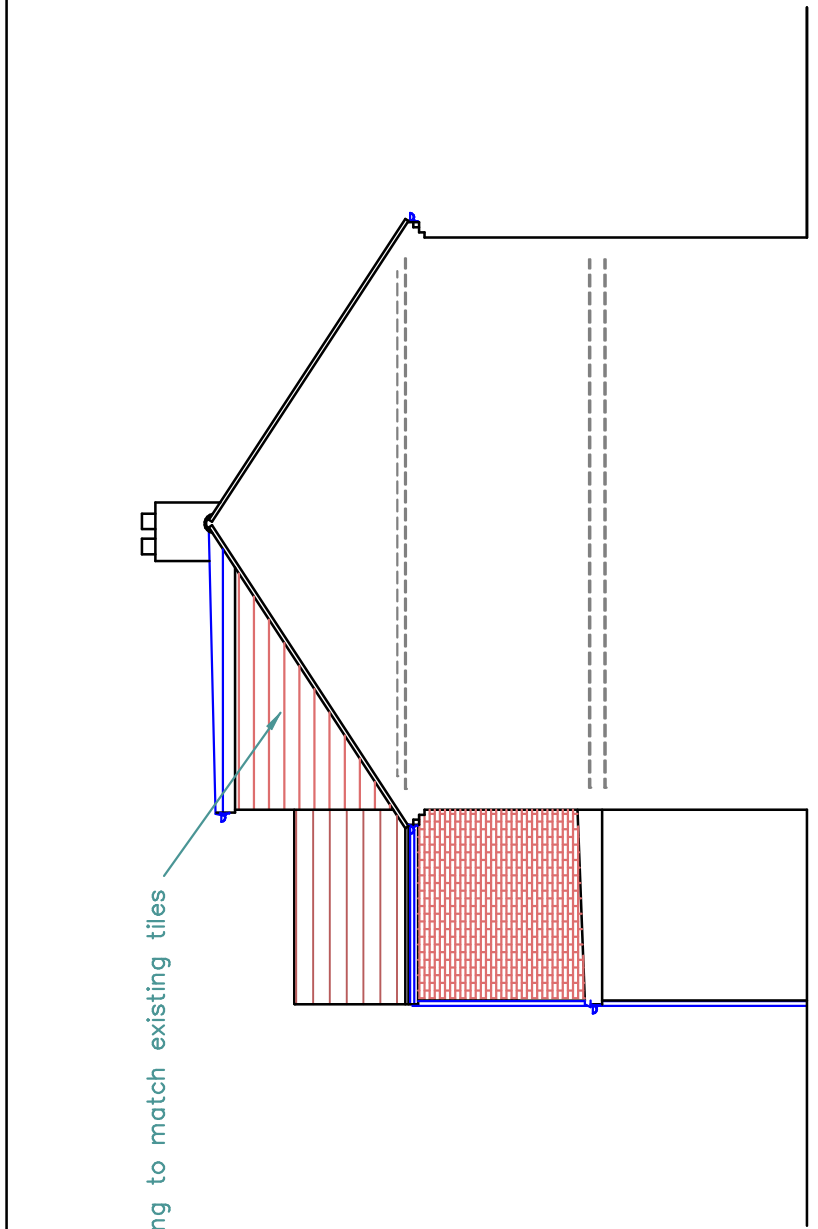


PARTY SIDE ELEVATION

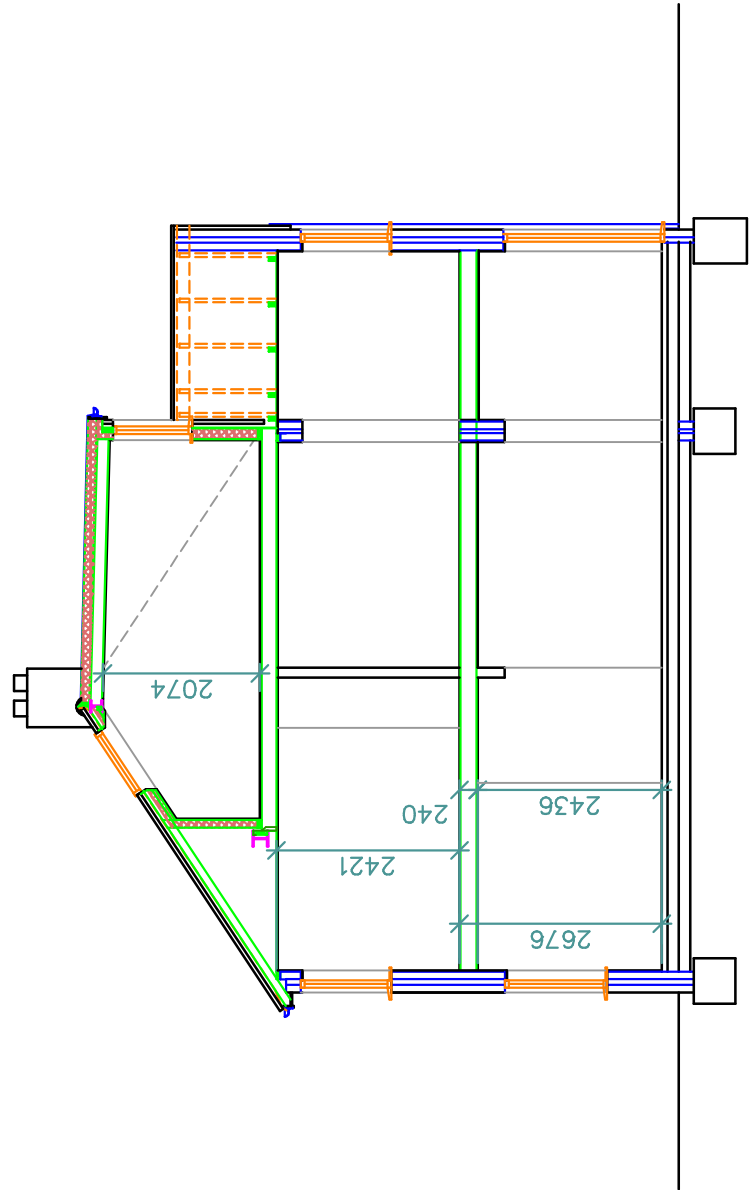


SECTION A-A

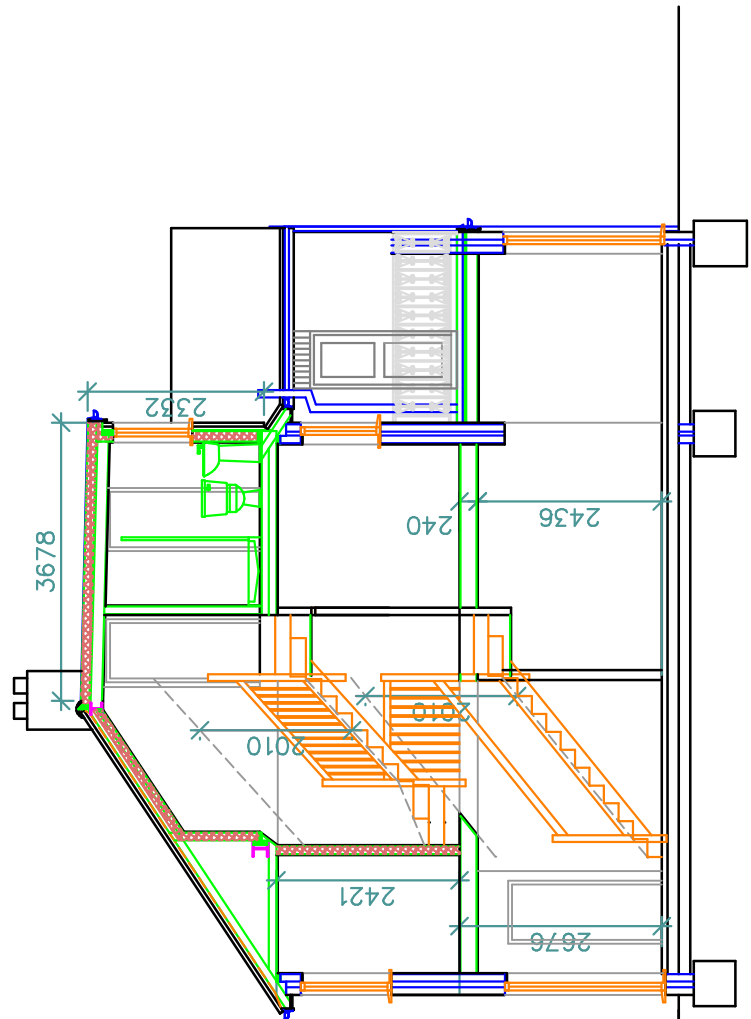


SECTION B-B

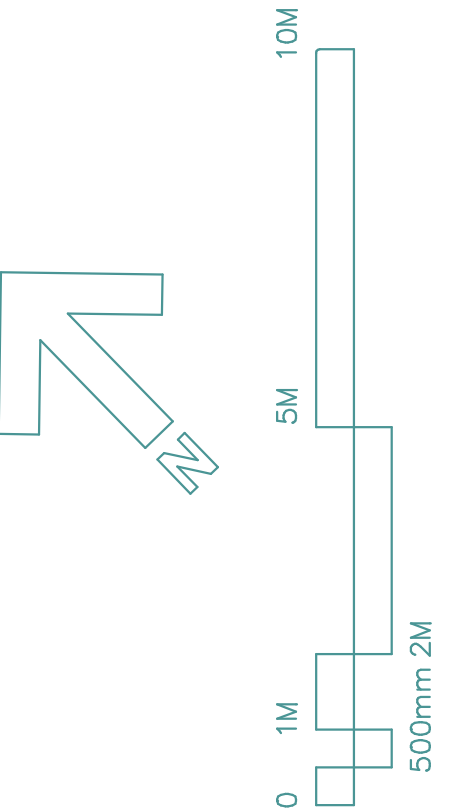


1. Do not scale from this drawing.
 2. All dimensions to be checked on site before ordering materials or commencing work.
 3. In case of discrepancies in drawings, calculations or details refer to TOWERS ASSOCIATES. For clarification: Unilateral decisions by contractors will not be accepted.
 4. For any information not covered by these drawings refer to TOWERS ASSOCIATES. For clarification: Unilateral decisions by contractors will not be accepted.
 5. The contractor must ensure that work is carried out in accordance with the latest revisions of all the working drawings.
 6. It is the contractors responsibility to inform the local authority before work commences on site, and at all prescribed stages of work. All to the District Surveyors satisfaction.
 7. If any information is not given, TOWERS ASSOCIATES accept no responsibility for any additional work or materials that the District Surveyor may require.
 8. This drawing and all copies produced there from are the property of TOWERS ASSOCIATES and all copies must be returned to TOWERS ASSOCIATES if demanded.
- By using this drawing the user and his or her employer signify their agreement of the above terms and conditions.

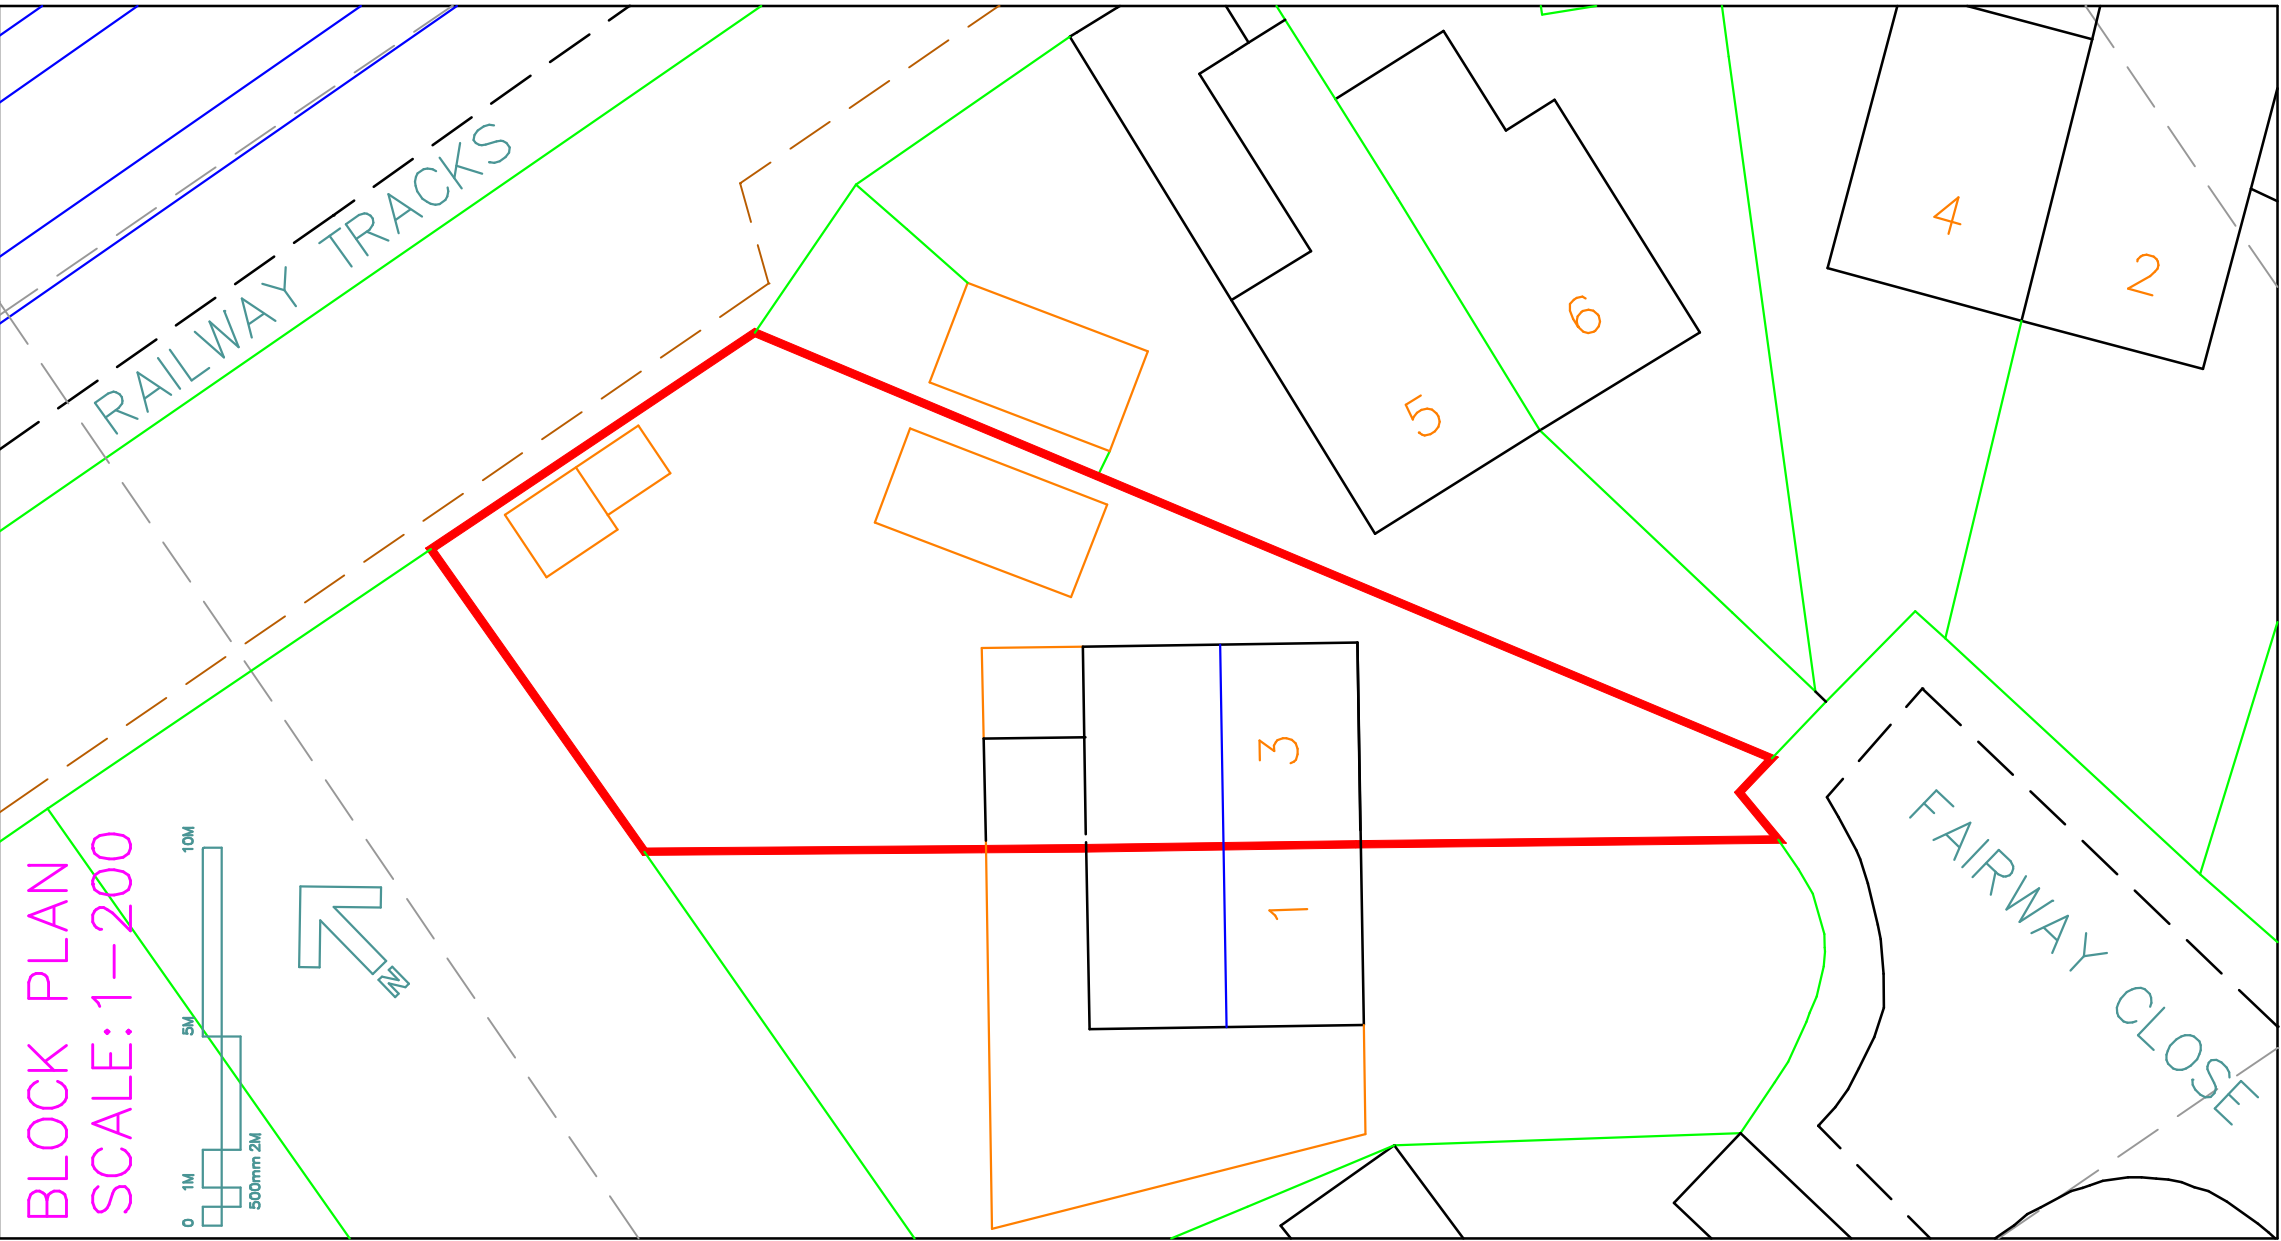


BLOCK PLAN
SCALE: 1-200

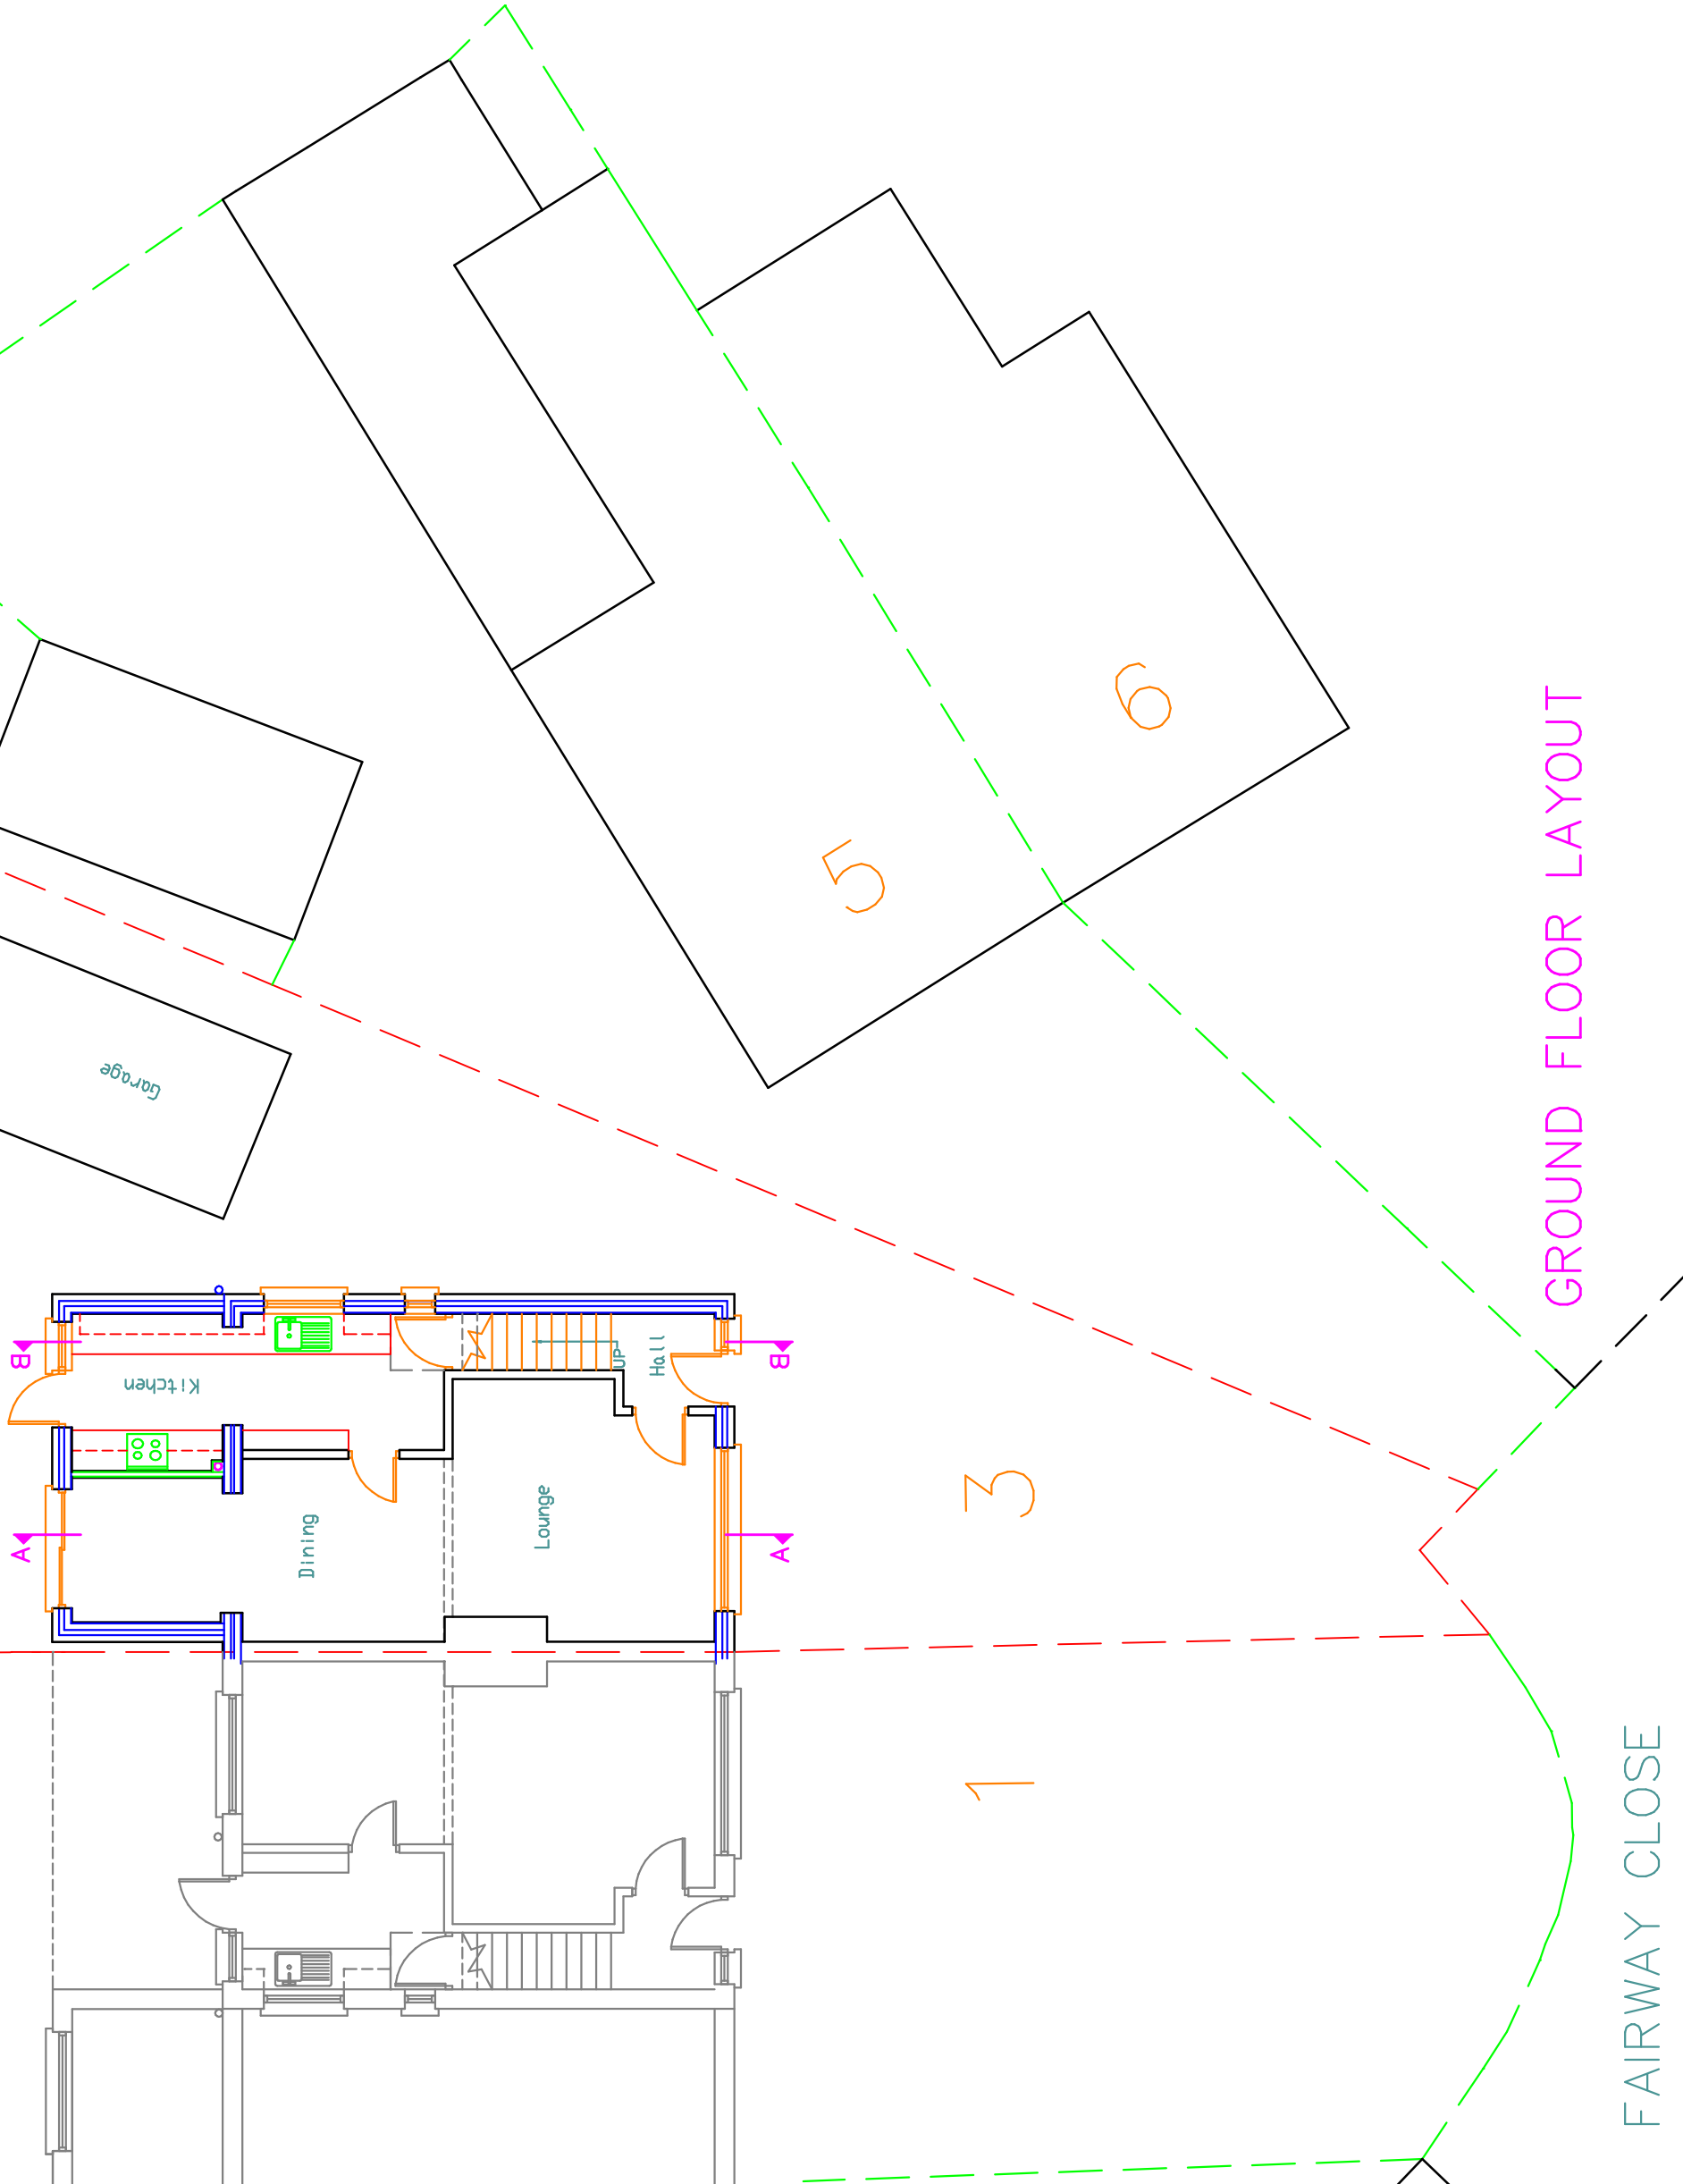

GROUND FLOOR LAYOUT

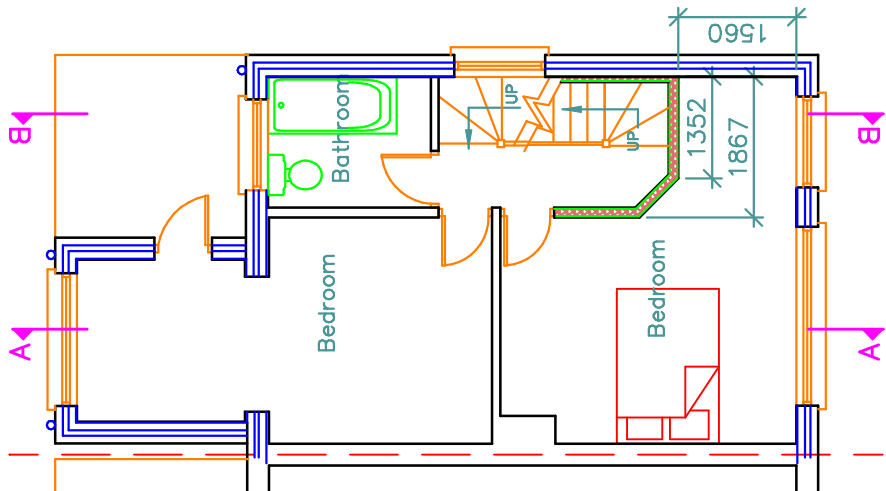

FIRST FLOOR LAYOUT

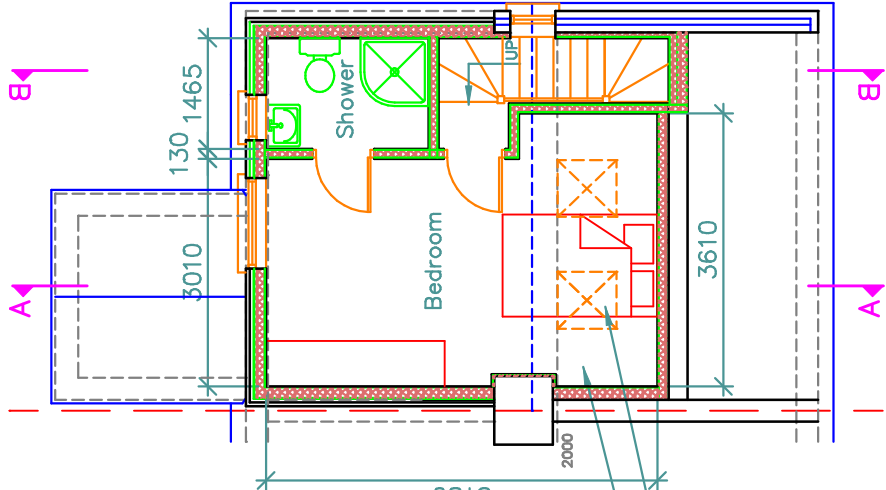

ATTIC LAYOUT

JOB
3 Fairway Close, West Drayton, UB7 7AR

TITLE
PROPOSED LAYOUT

DRG. No. **3274-02** REV.

SCALE 1: 100 © Copyright 2021 DRN BY JVJ
DATE SEPT 21
CHECKED PDN
DATE SEPT 21

TOWERS ASSOCIATES
Harefield Oil Terminal, Harvil Rd,
Harefield, MIDDX. UB9 6LL.
FAX. 01895 814664
TEL. 01895 812822