




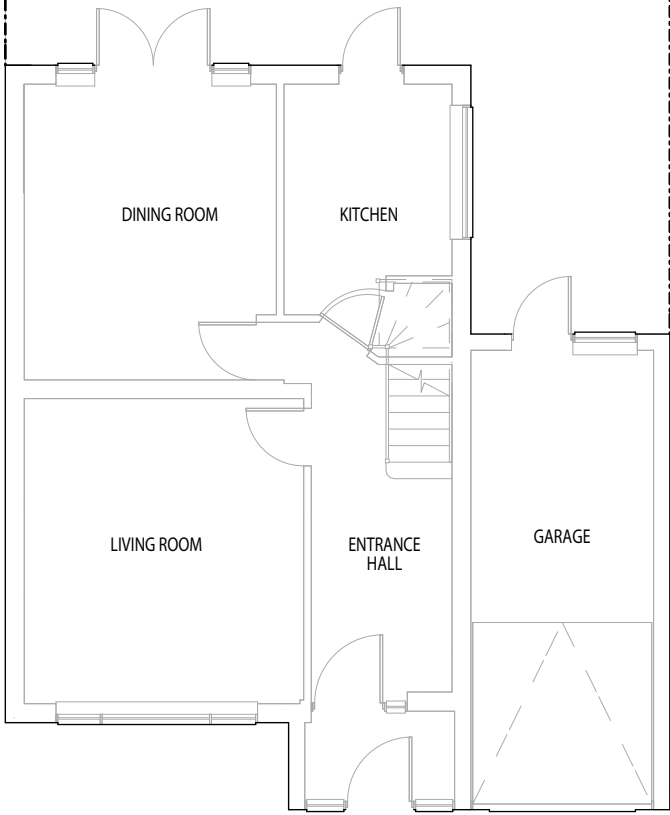

EXISTING FLOOR PLAN

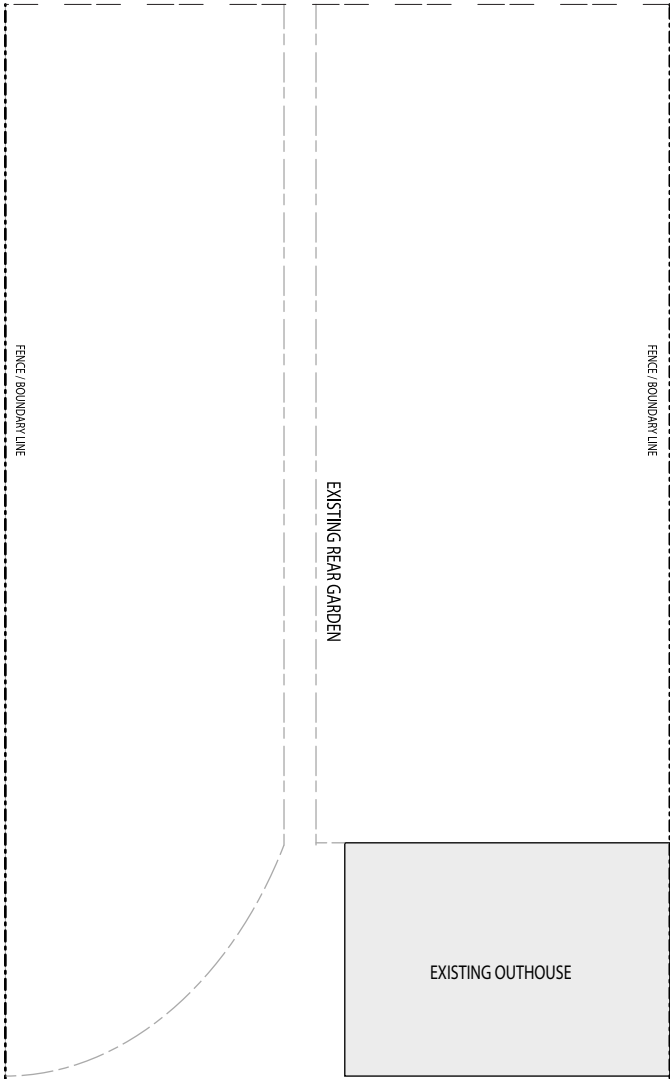


EXISTING SIDE ELEVATION

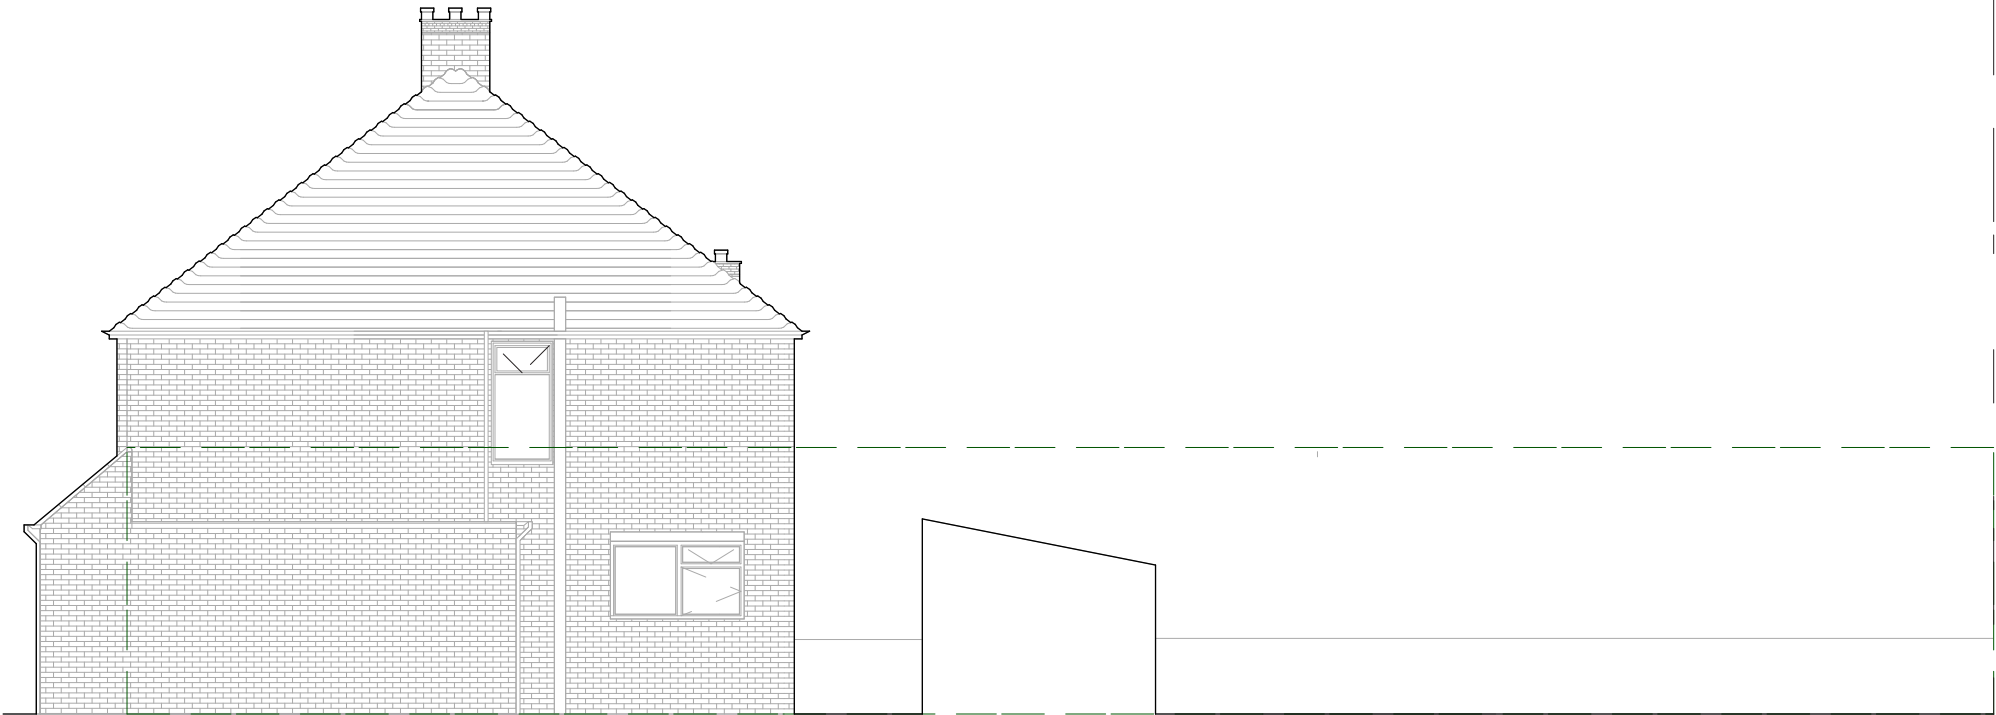

EXISTING FRONT ELEVATION



EXISTING REAR ELEVATION

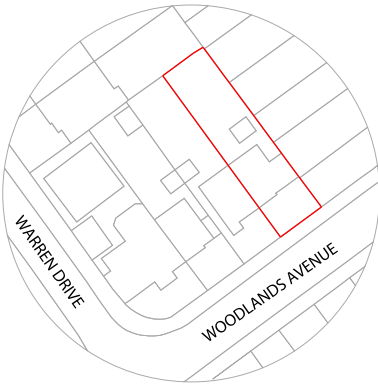

SITE LOCATION PLAN
1:1250

GENERAL NOTES

1. All interior dimensions including ceiling heights are taken to and from finished surfaces unless stated otherwise.
2. All levels and dimensions must be checked on site.
3. For any discrepancies with the information depicted in this drawing please contact Start Studio Architectural Design Services.
4. Responsibility cannot be accepted for alterations made to this drawing without prior permission from Start Studio Architectural Design Services.

TITLE: Existing Plans & Elevations	
PROJECT: Single storey rear extension including 2 skylights and garage conversion including new fenestration	
CLIENT: Mr & Mrs Khoo	
PLACE: 67 Woodlands Avenue Ruislip Middlesex HA4 9RQ	



START-STUDIO
ARCHITECTURAL DESIGN SERVICES

startstudioarch@outlook.com

07946814264

9 West End Lane
Pinner
HA5 1EQ

SCALE: 1:100 @A3	DATE: FEB 2020
------------------	----------------

DRAWING No: **AK-100220/1**

0 500 1m 2m 3m 4m

FURTHER NOTES:
These drawings are subject to copyright law under the "Copyright, Designs & Patents Act 1988".
It is an infringement of copyright for another person to copy the work, distribute copies, lend or rent copyrighted work to another, or to adapt this work to create something else without the author's permission.

