




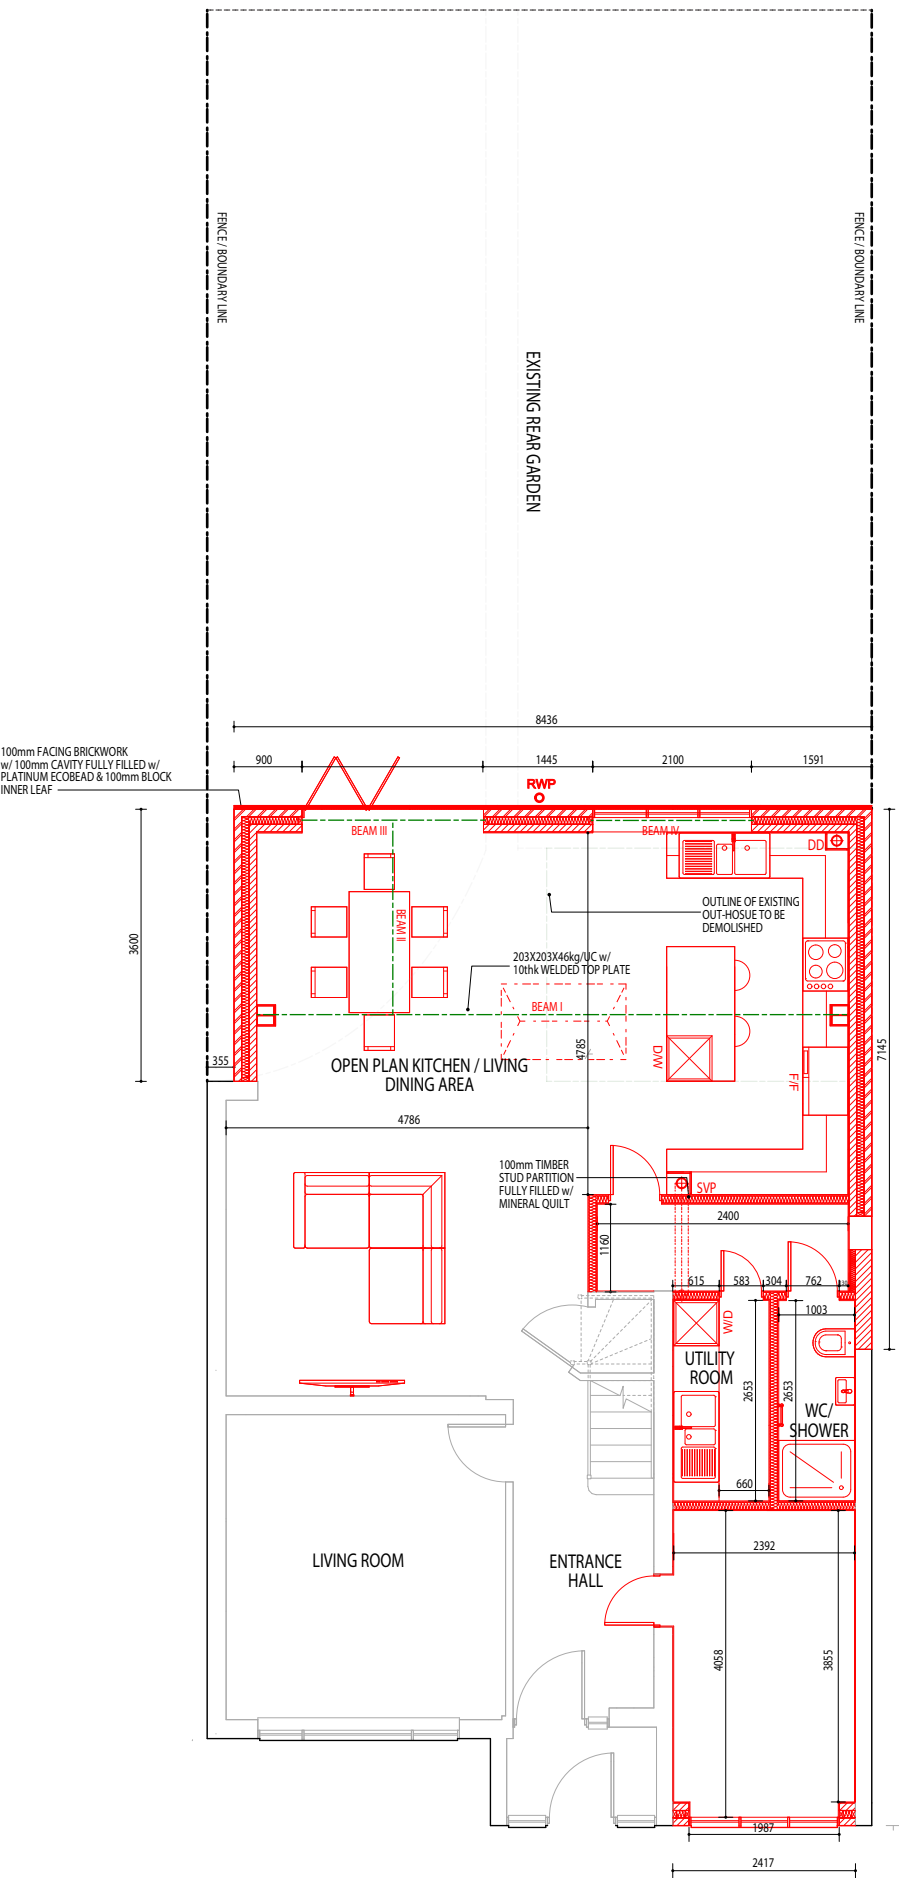



PROPOSED FLOOR PLAN

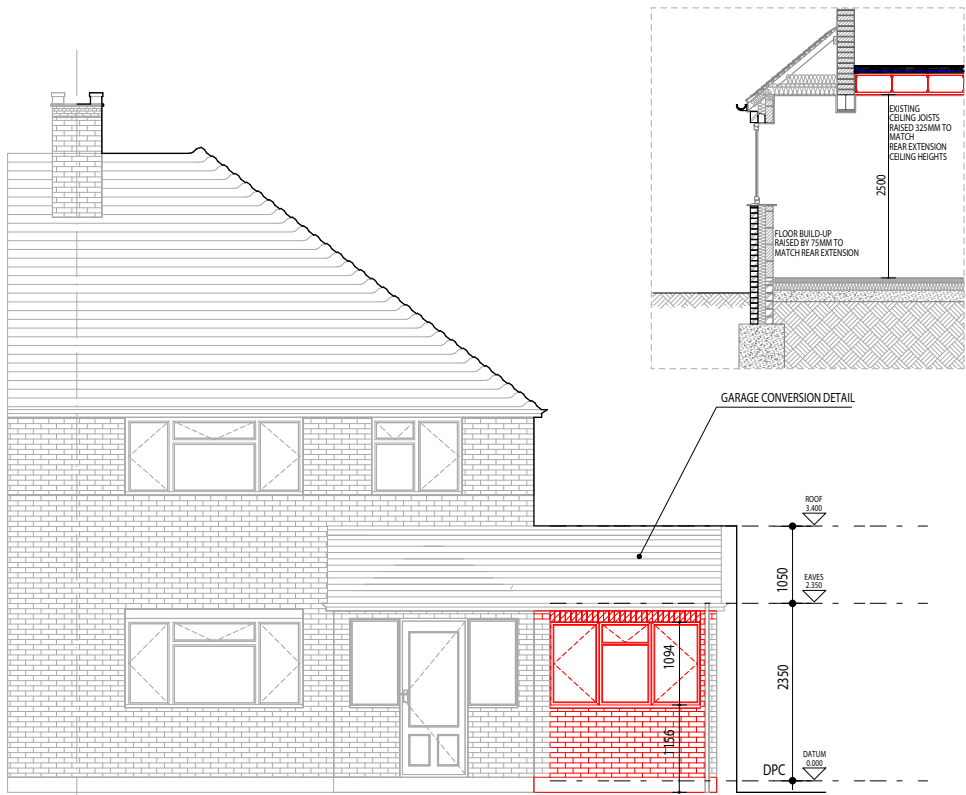


PROPOSED FRONT ELEVATION

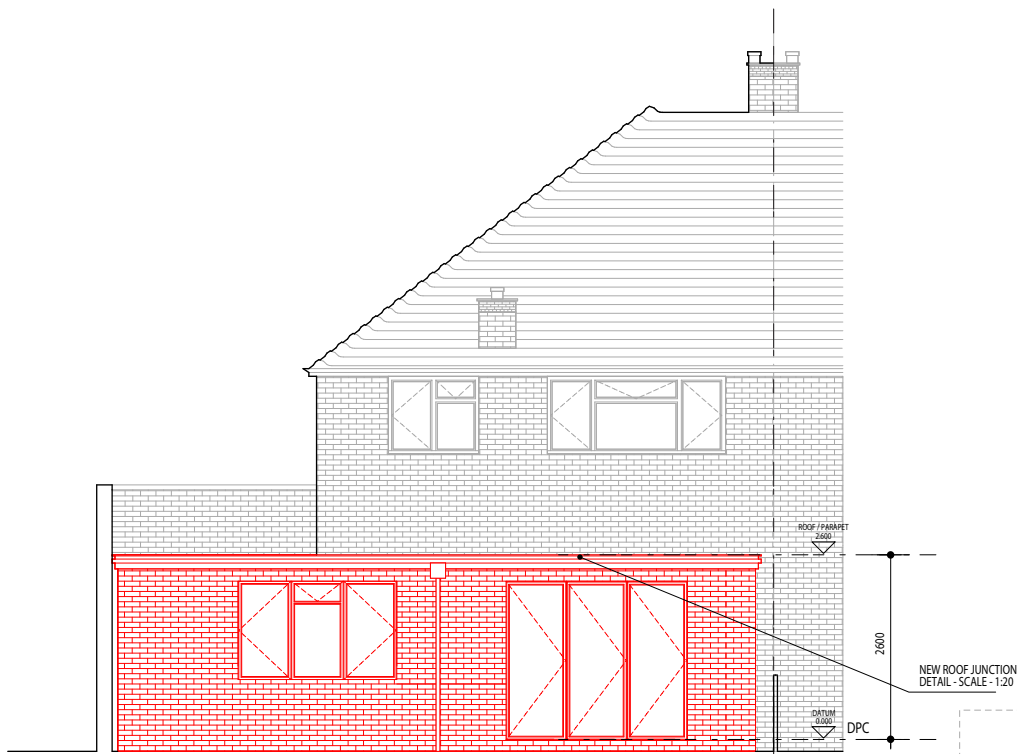

PROPOSED REAR ELEVATION

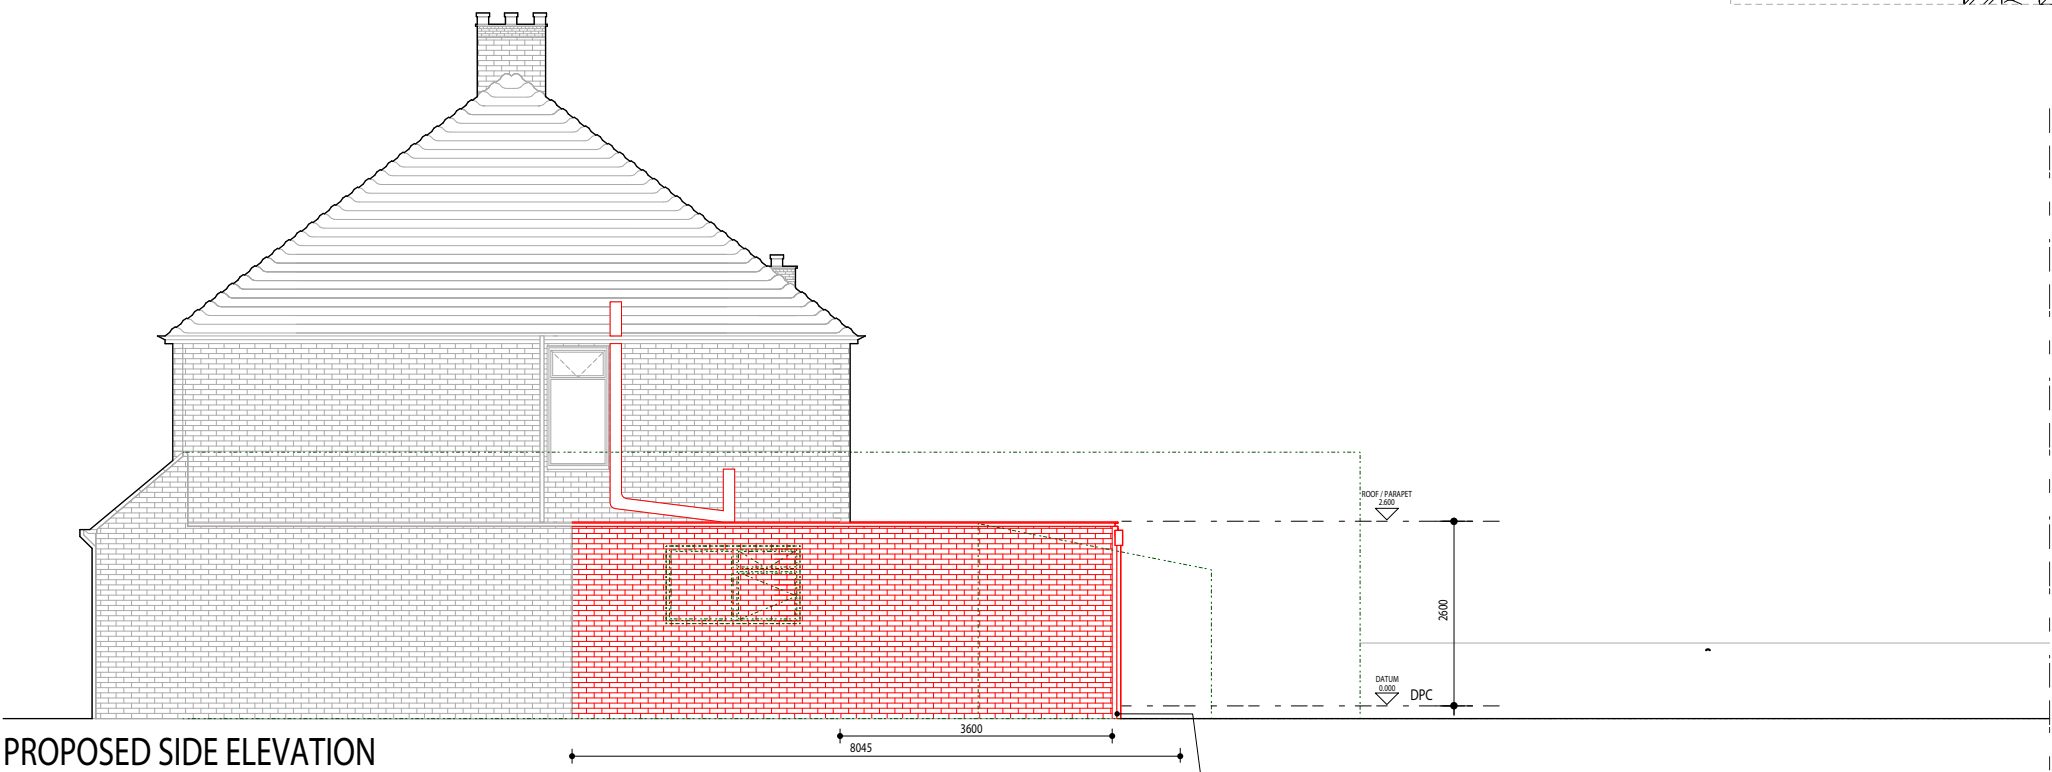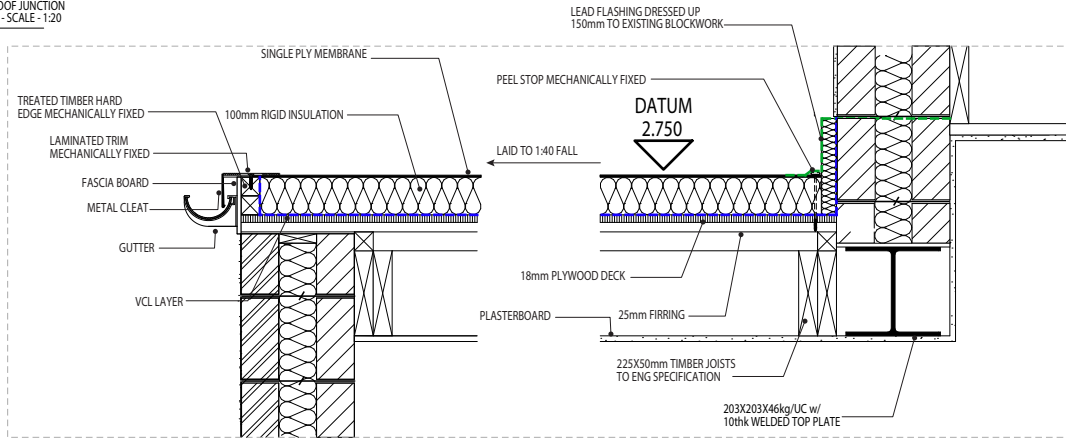

PROPOSED SIDE ELEVATION

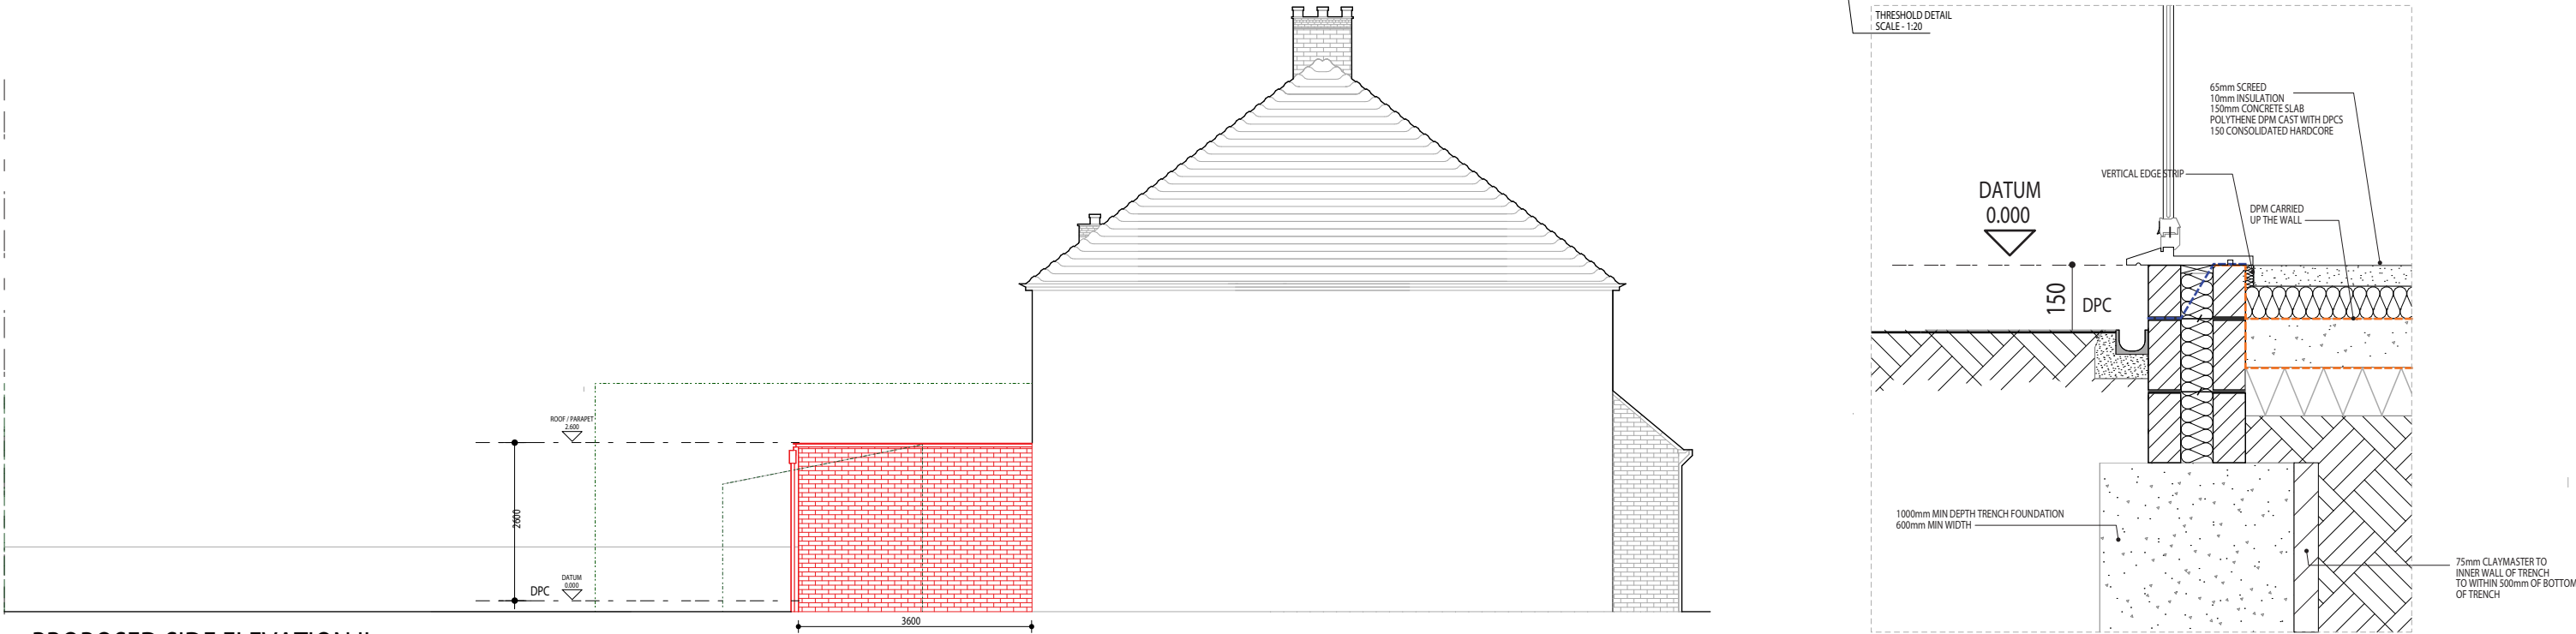

PROPOSED SIDE ELEVATION II

GENERAL NOTES

1. All interior dimensions including ceiling heights are taken to and from finished surfaces unless stated otherwise.
2. All levels and dimensions must be checked on site.
3. For any discrepancies with the information depicted in this drawing please contact Start Studio Architectural Design Services.
4. Responsibility cannot be accepted for alterations made to this drawing without prior permission from Start Studio Architectural Design Services.

TITLE: Proposed Plans & Elevations

PROJECT: Single storey rear extension including 2 skylights and garage conversion including new fenestration

CLIENT: Mr & Mrs Khoo

PLACE: 67 Woodlands Avenue
Ruslip
Middlesex
HA4 9RQ

startstudioarch@outlook.com
07946814264
9 West End Lane
Pinner
HA5 1EQ

SCALE: 1:100 @A2

DATE: APR 2020

DRAWING No: AK-100220/2

FURTHER NOTES:
These drawings are subject to copyright law under the "Copyright, Designs & Patents Act 1988".
It is an infringement of copyright for another person to copy the work, distribute copies, lend or rent copyrighted work to another, or to adapt this work to create something else without the author's permission.