


RELOCATED STABLING AT SHEPHERDS HILL FARM, NORTHWOOD ROAD,
HAREFIELD, MIDDX. UB9 6PT.

Scale: 1 : 50.


Drg. No:

2472/74.



Date: 10.6.2019.

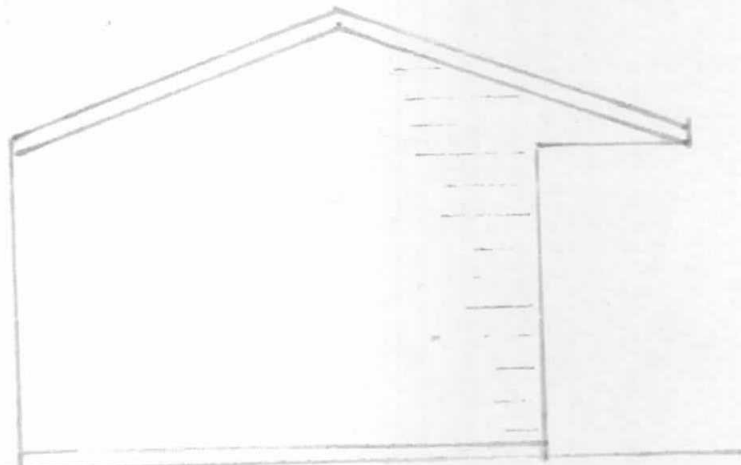


South West elevation.

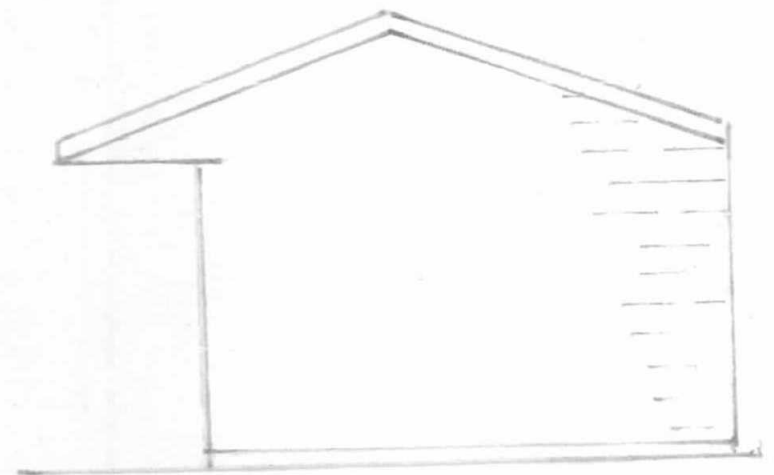

North East elevation.

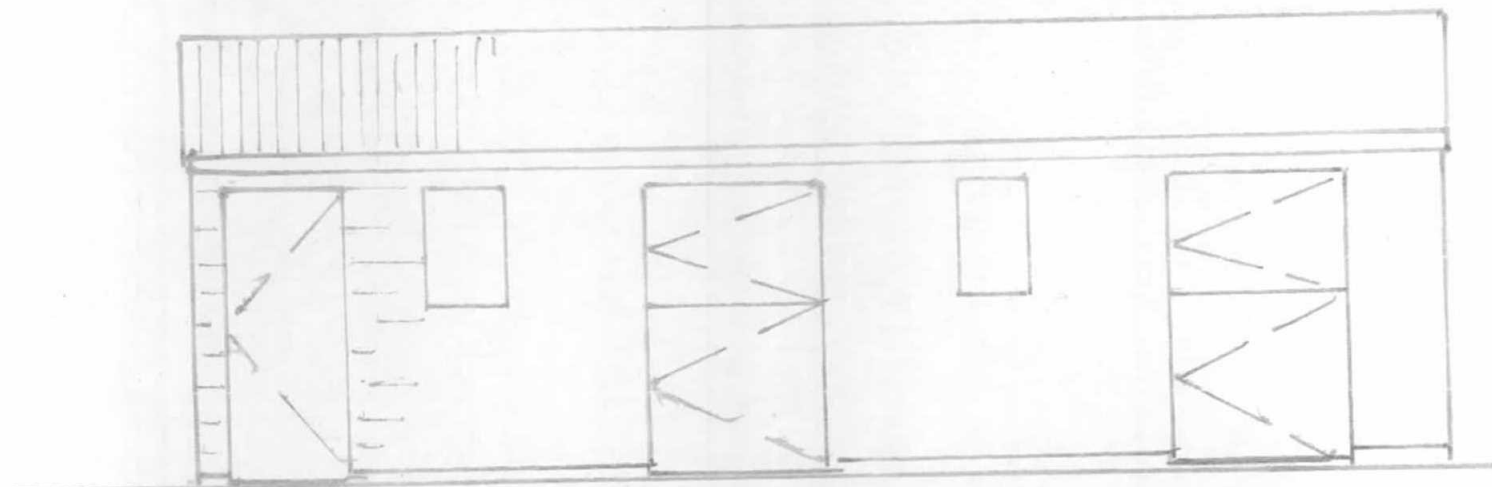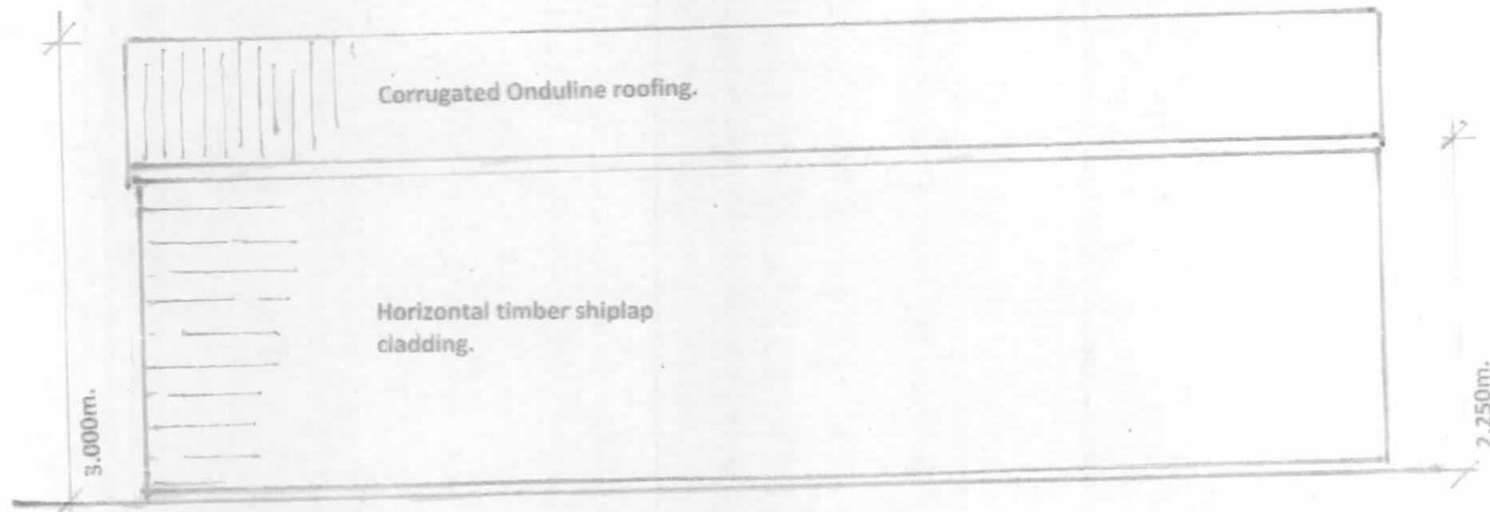

South East elevation.

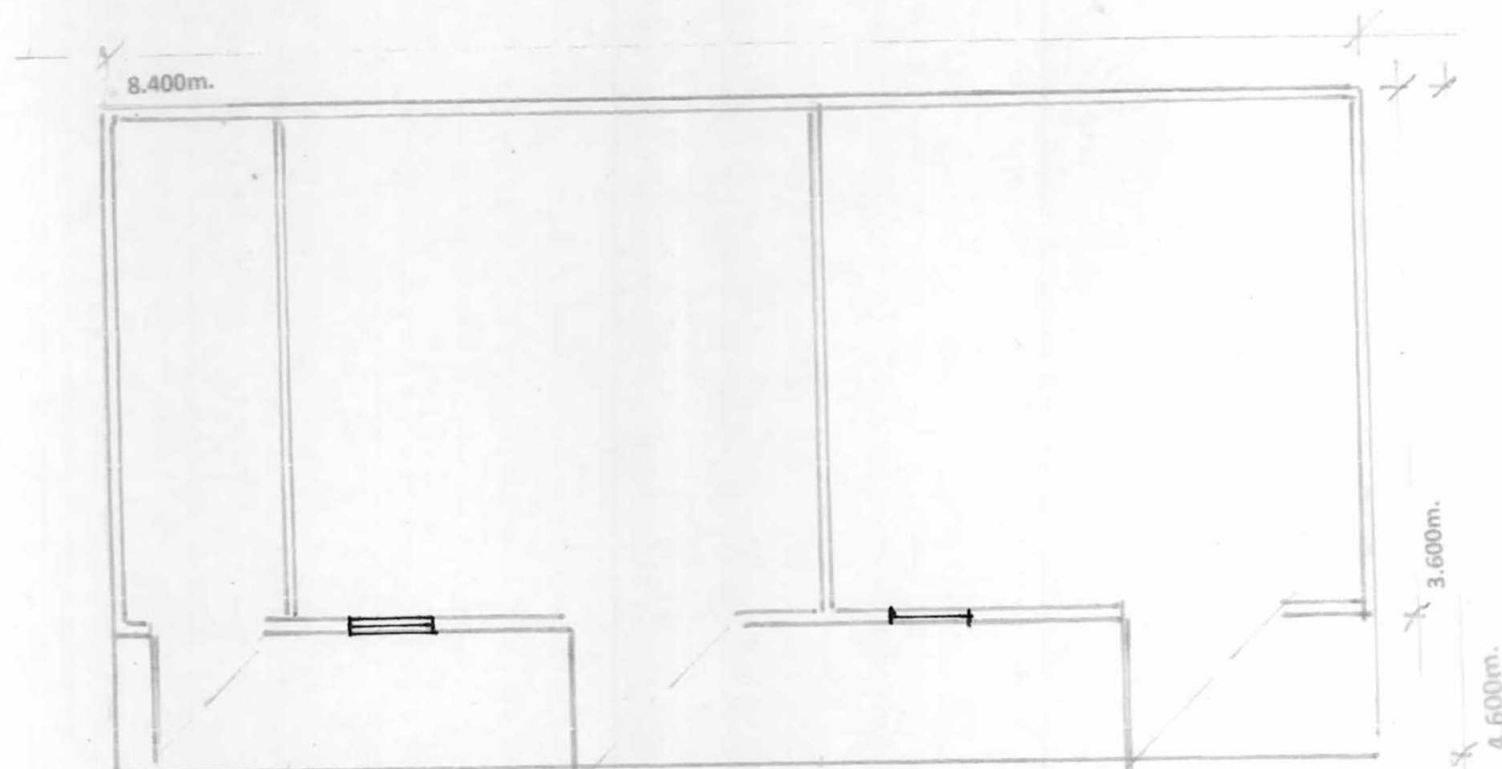

Plan/layout.