


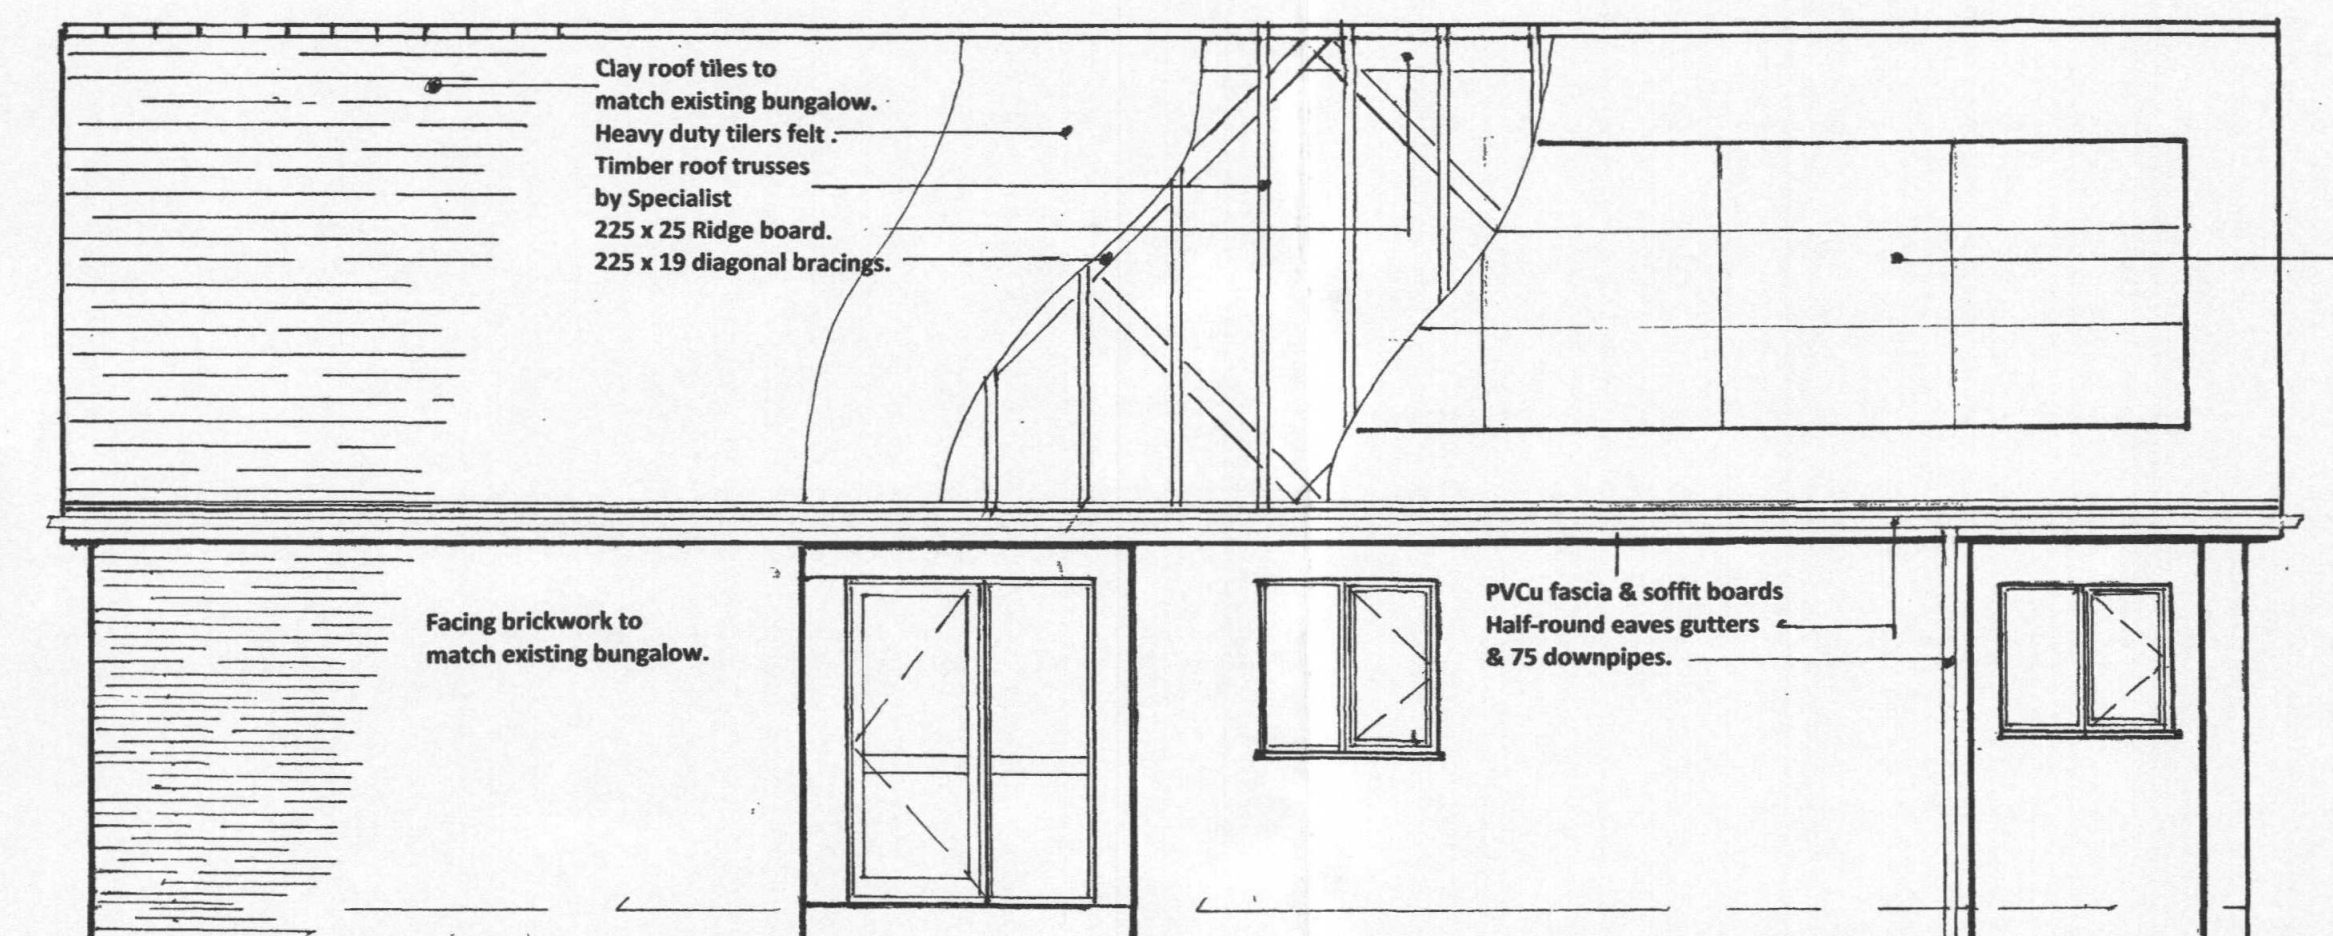


South West elevation.




South East elevation,



North East elevation.

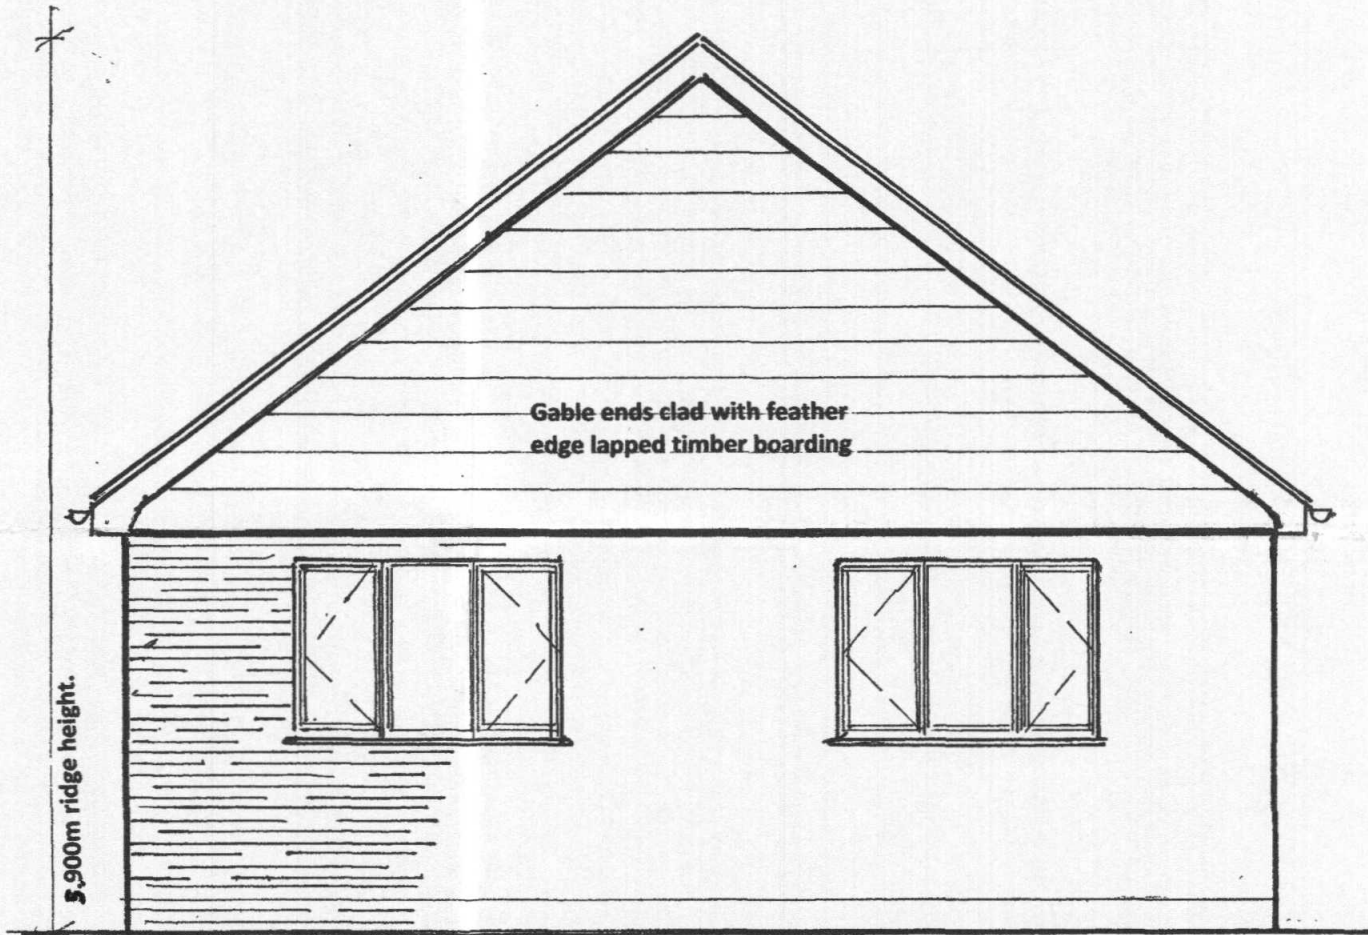


North West elevation.

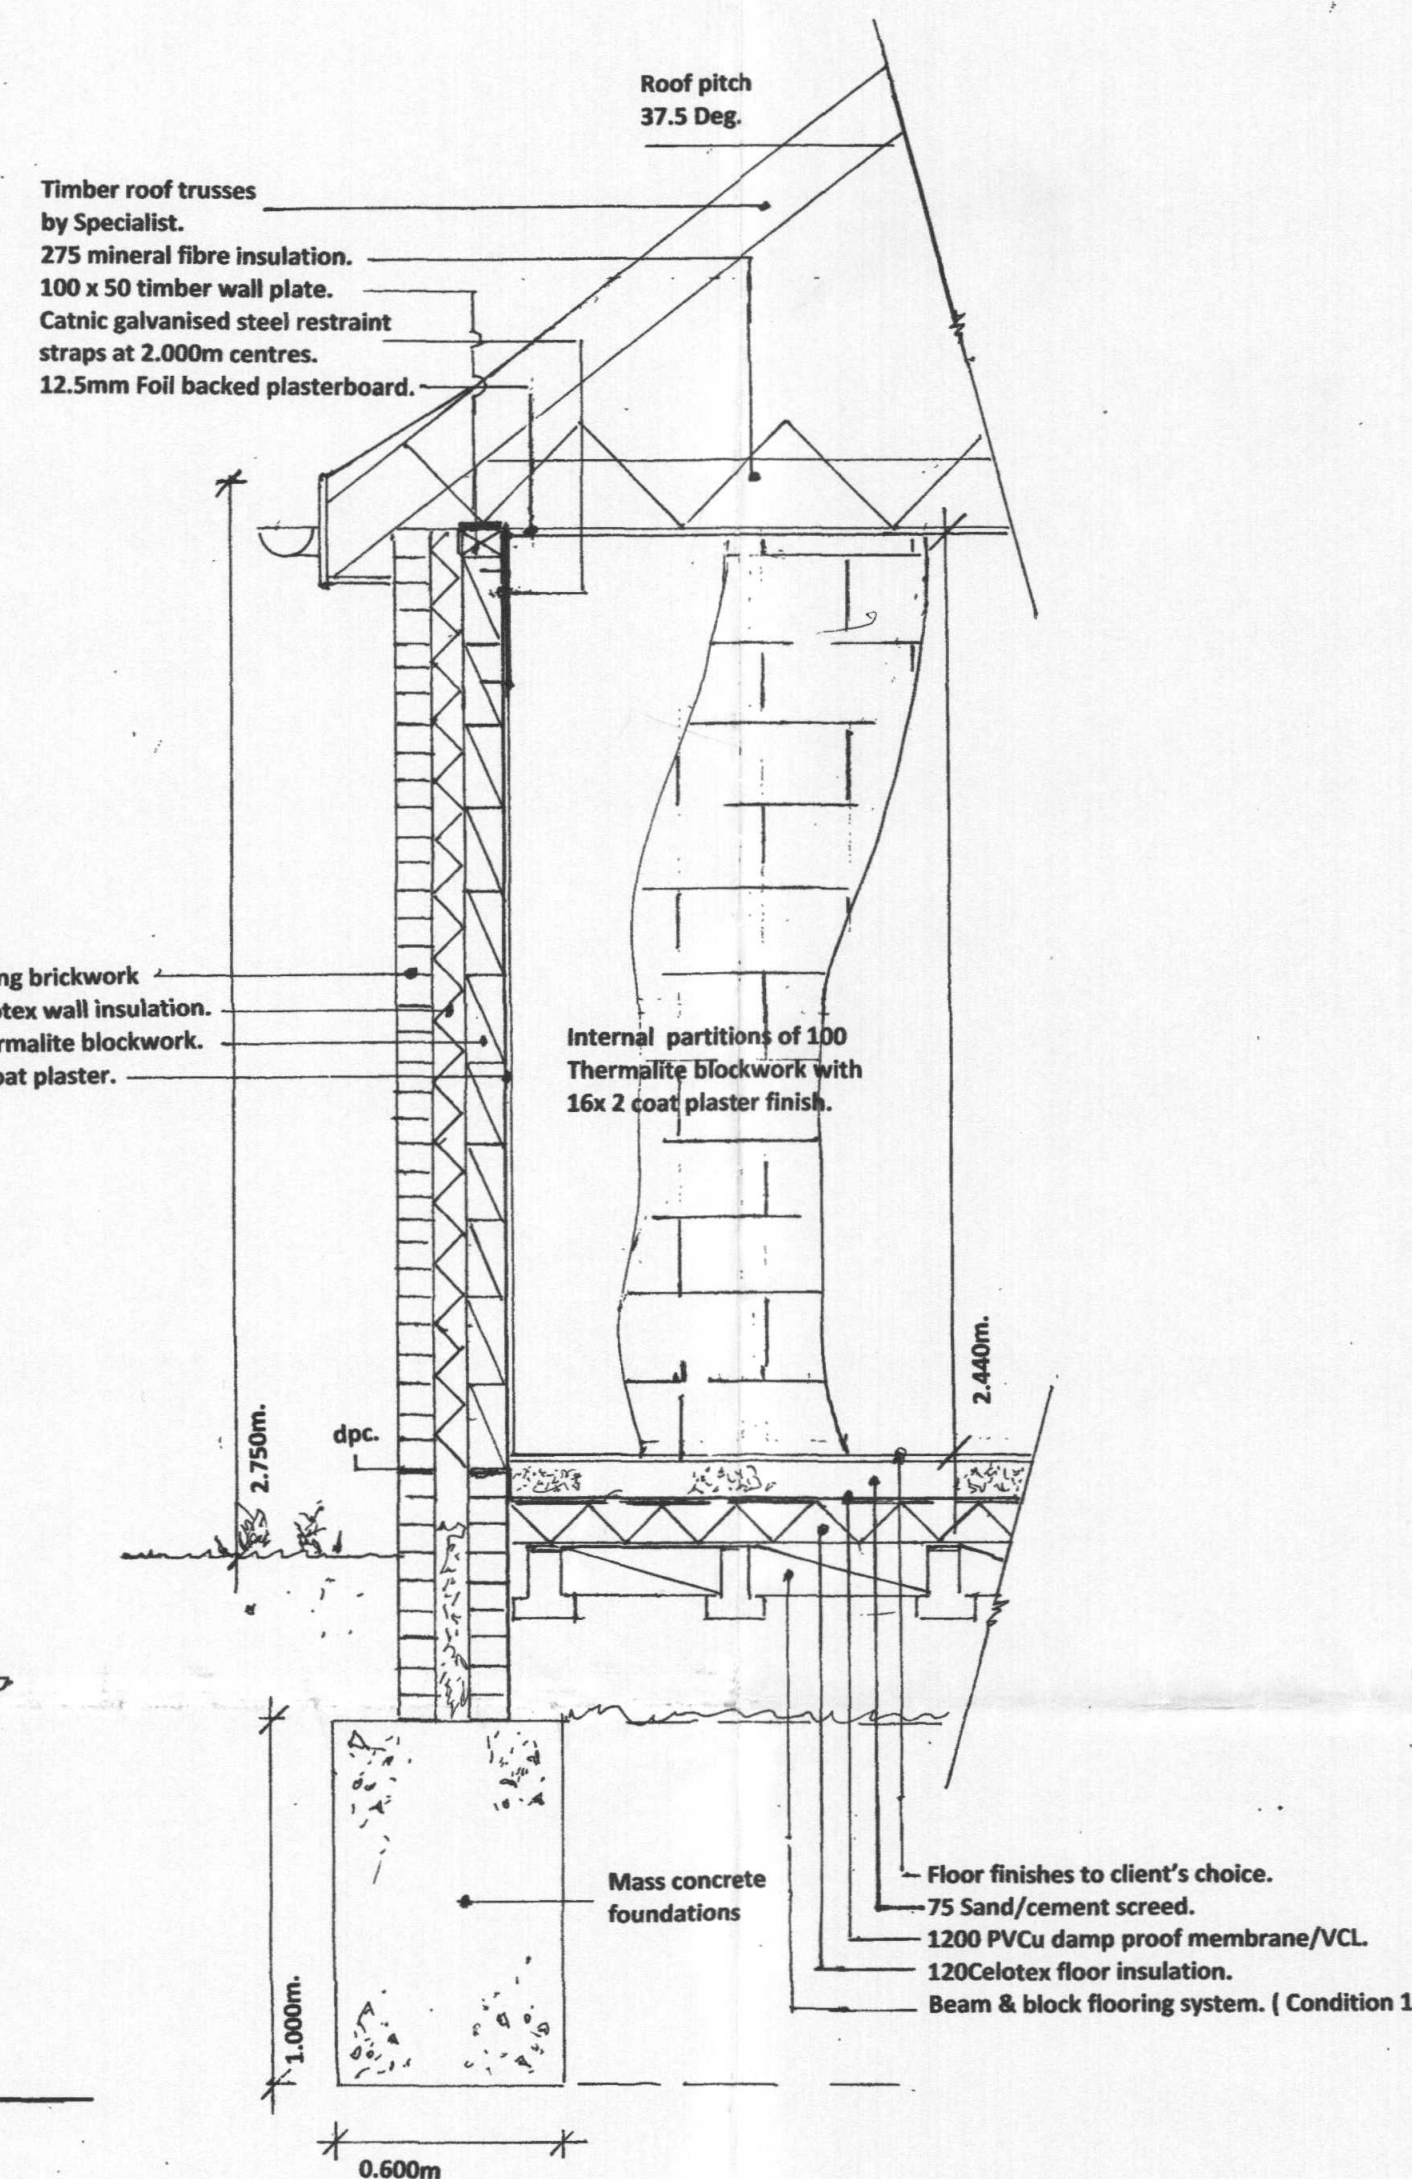


Typical section

Scale: 1: 20.

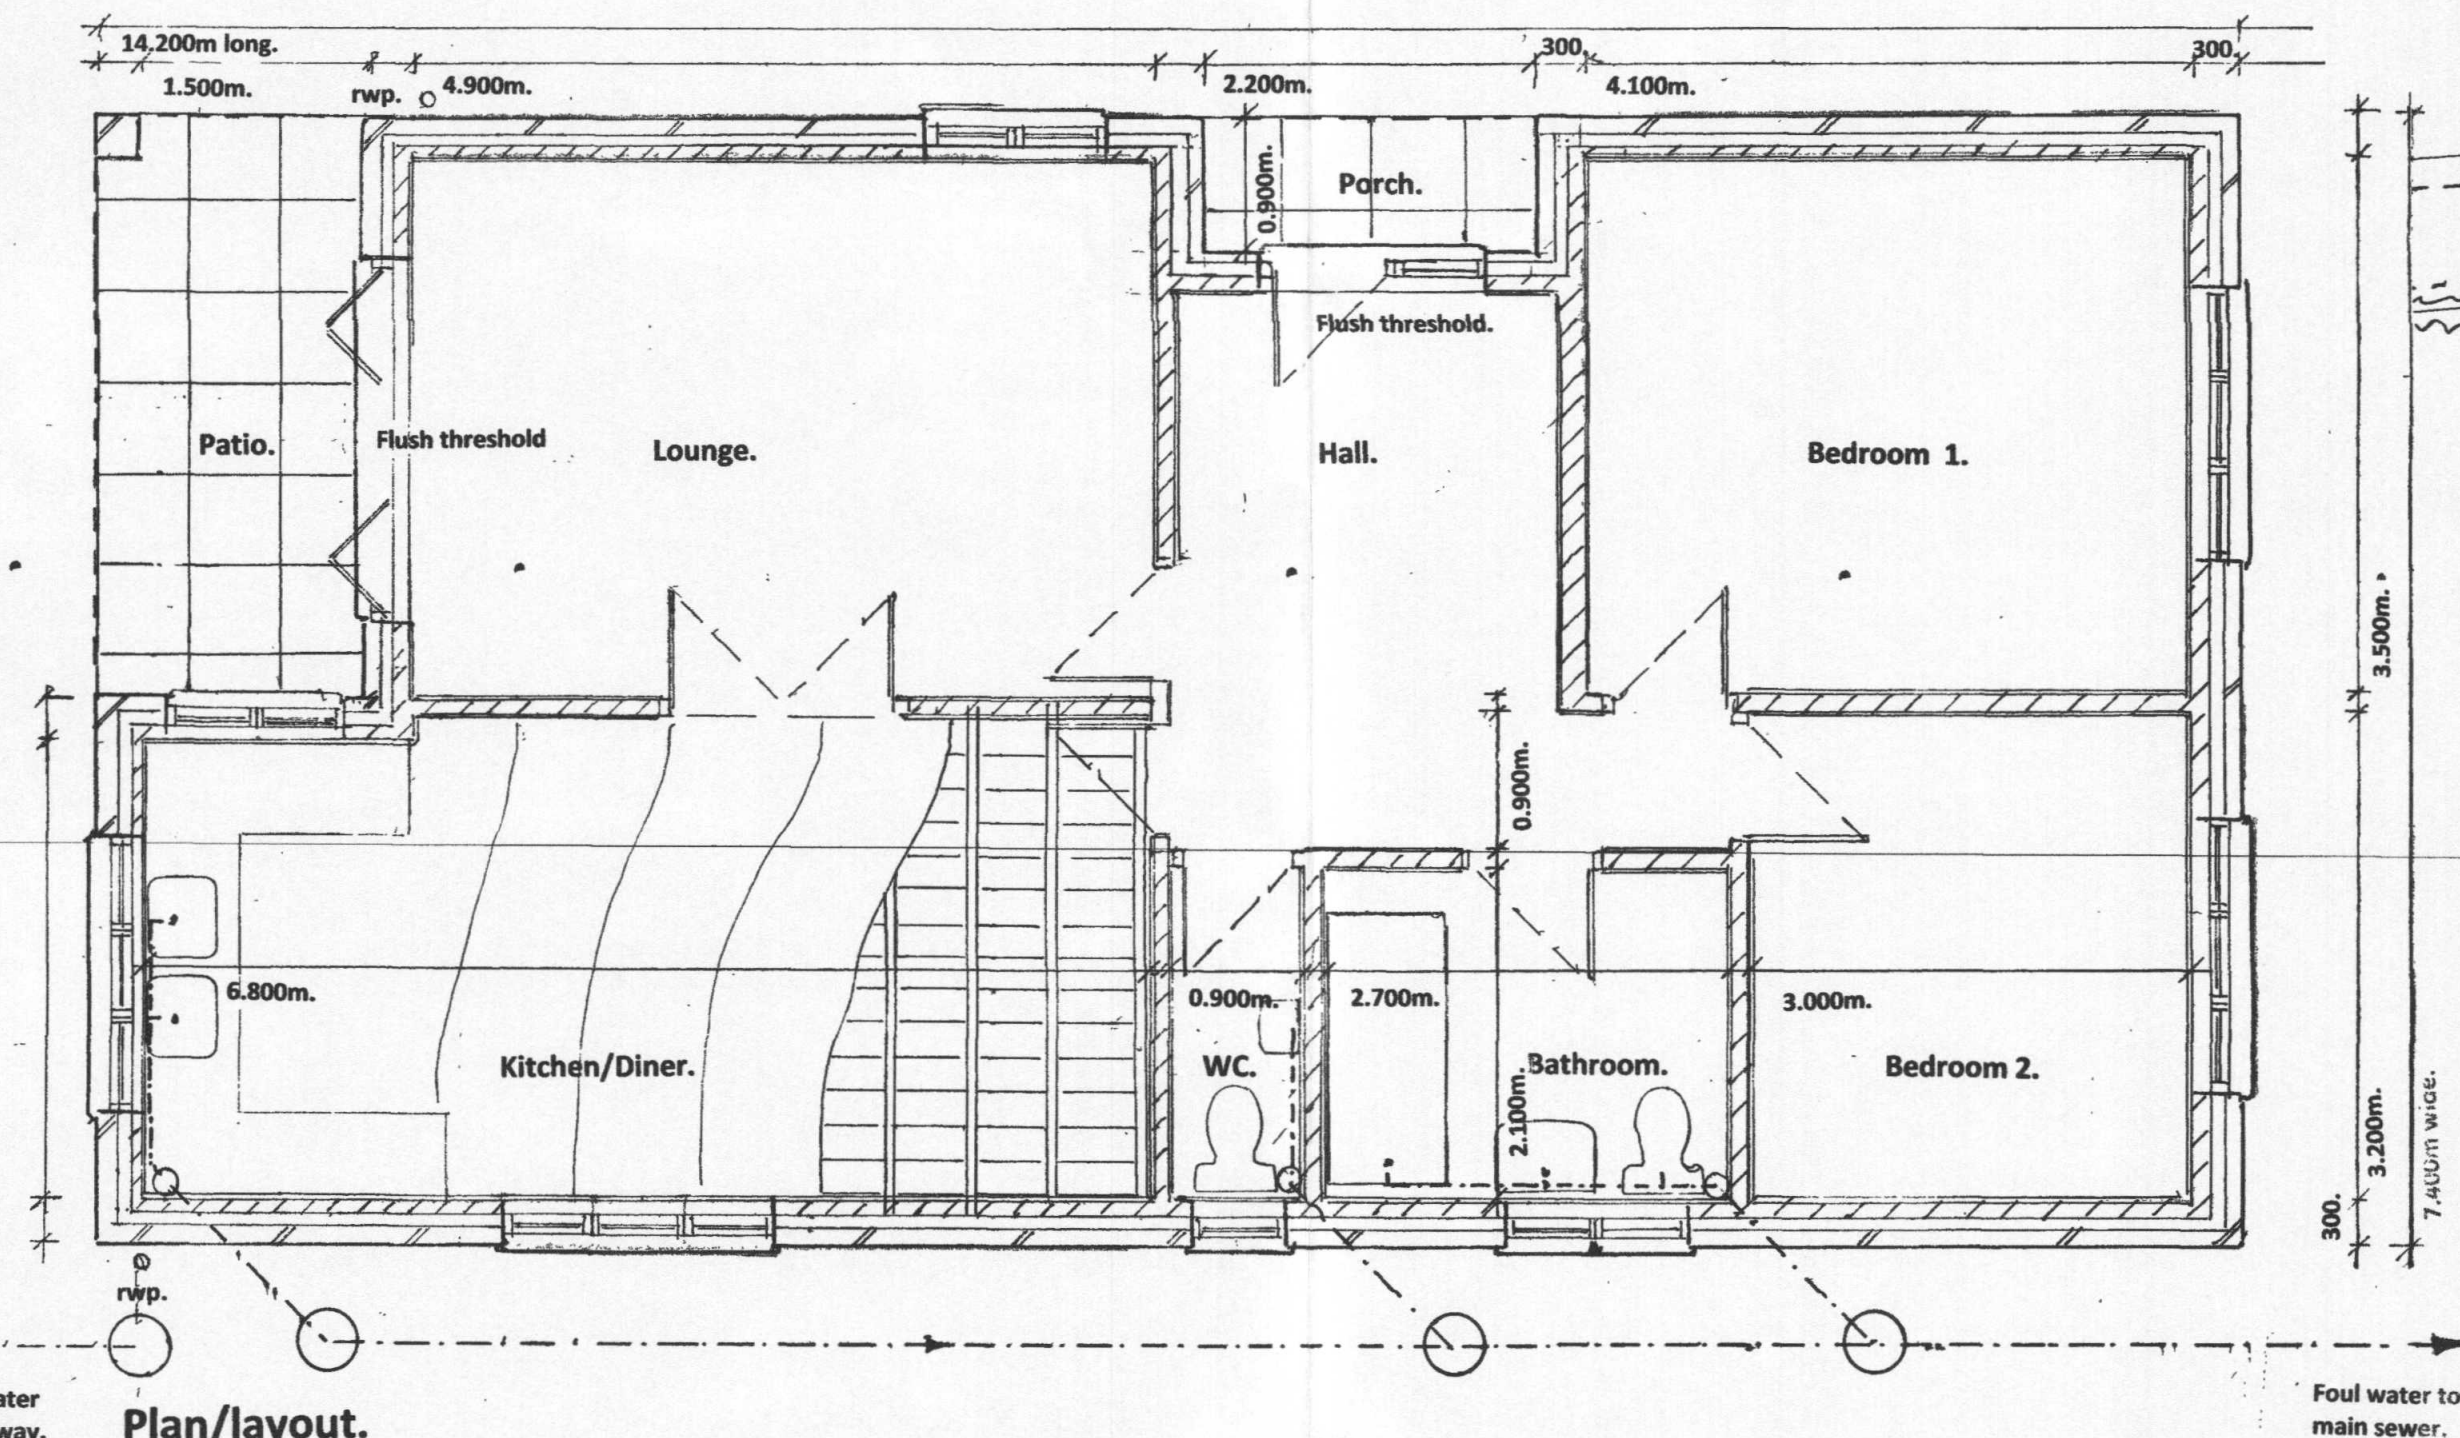


Plan/layout.

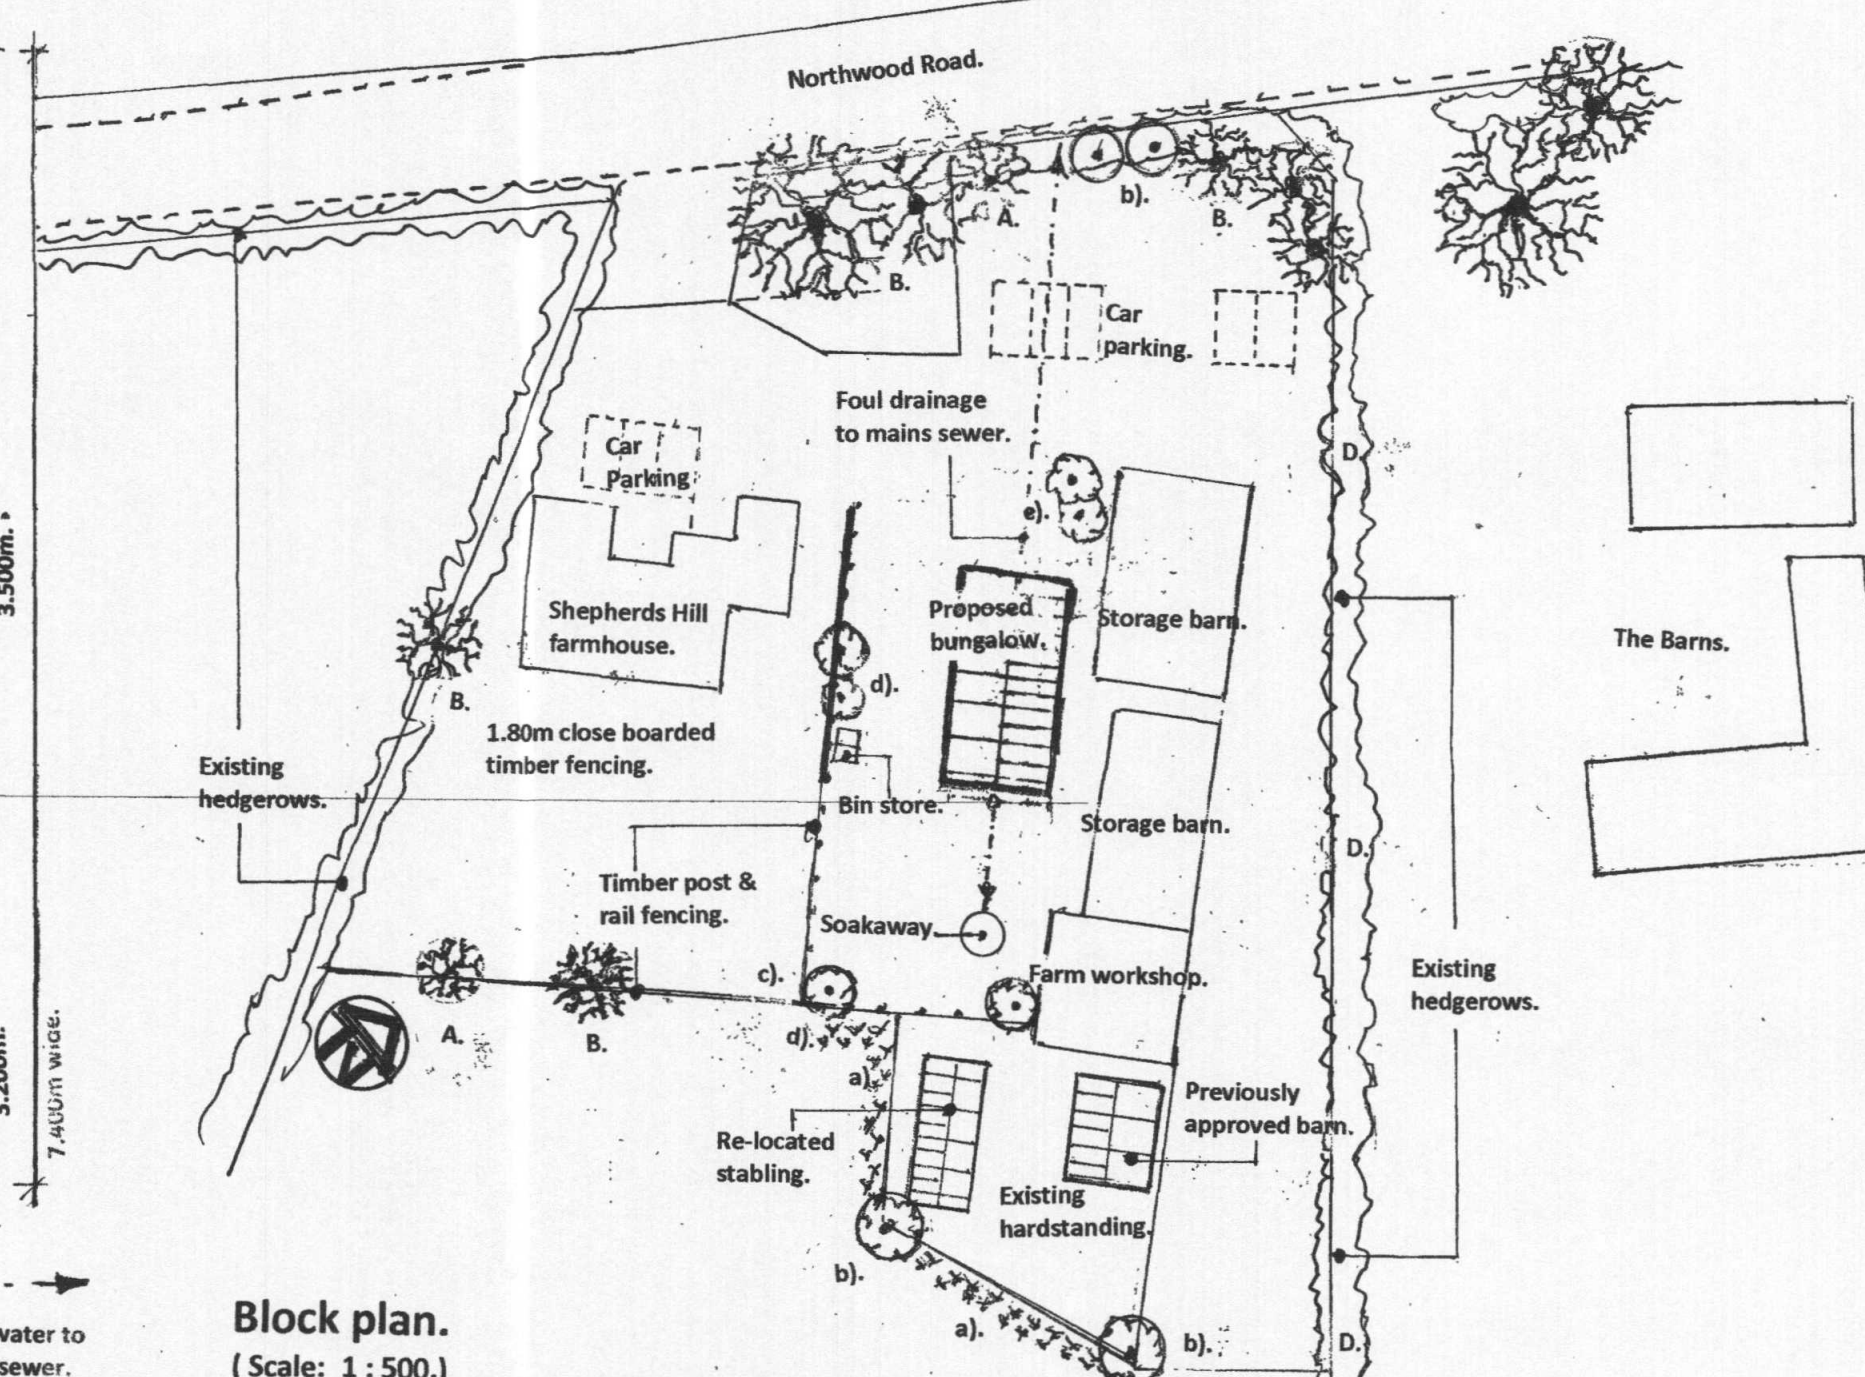

Block plan.
(Scale: 1: 500.)

Scale bar:

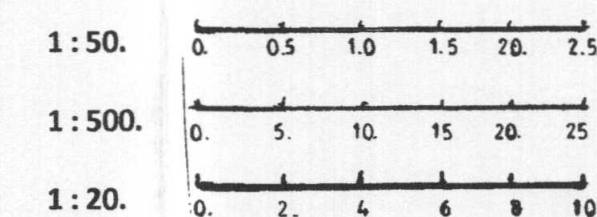

NOTES:
All dimensions must be checked on site and not scaled from this drawing.

Schedule existing trees.

- A. Fraxinus excelsior.
- B. Quercus robur.
- C. Existing Fagus sylvatica hedgerow.

Proposed planting schedule.

- a). Fagus sylvatica. (Hedgerow.)
Two rows of 600 bare root whips planted at 200 diagonal centres, complete with plastic spiral guards. (Protect from livestock.)
- b). Quercus robur.
1.800m pot-grown standards to be double staked to prevent wind-rock, complete with plastic spiral guards.
- c). Acer palmatum.
0.900m pot grown.
- d). Prunus laurocerasus.
0.900m pot grown.
- e). Prunus pendula Rubra.
0.900m pot grown.

A		25.6.2019	Block/layout plan revised.
Date			PV roof panels added.
© copyright			

MR & MRS B. GARDNER, SHEPHERDS HILL FARM,
NORTHWOOD ROAD, HAREFIELD, MIDDX. UB9 6PT.

PROPOSED SINGLE DWELLING FOR AGED PARENTS.

ARISTOCRAT
AGRICULTURAL & EQUESTRIAN BUILDING
ARCHITECTURAL & PLANNING CONSULTANTS.
129, Reigate Road, Ewell, Epsom, Surrey. KT17 3DE.
Tel: 020 8393 0516. Mobile: 07831 402121.
E-Mail: davidwood129@icloud.com

Scale: 1: 50. 1: 500. 1: 20.

Date: 5.9.2017. Drawn: [Signature]

Drg. No. 2472/1. Rev. A.