


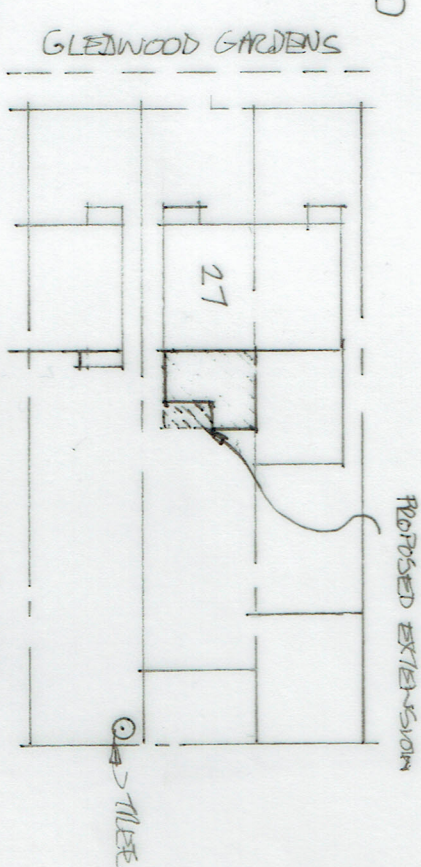
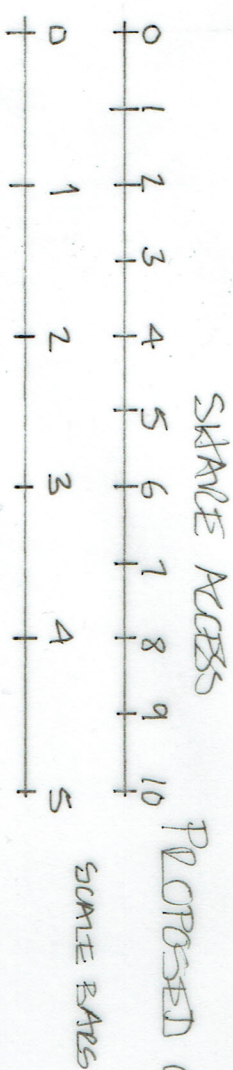


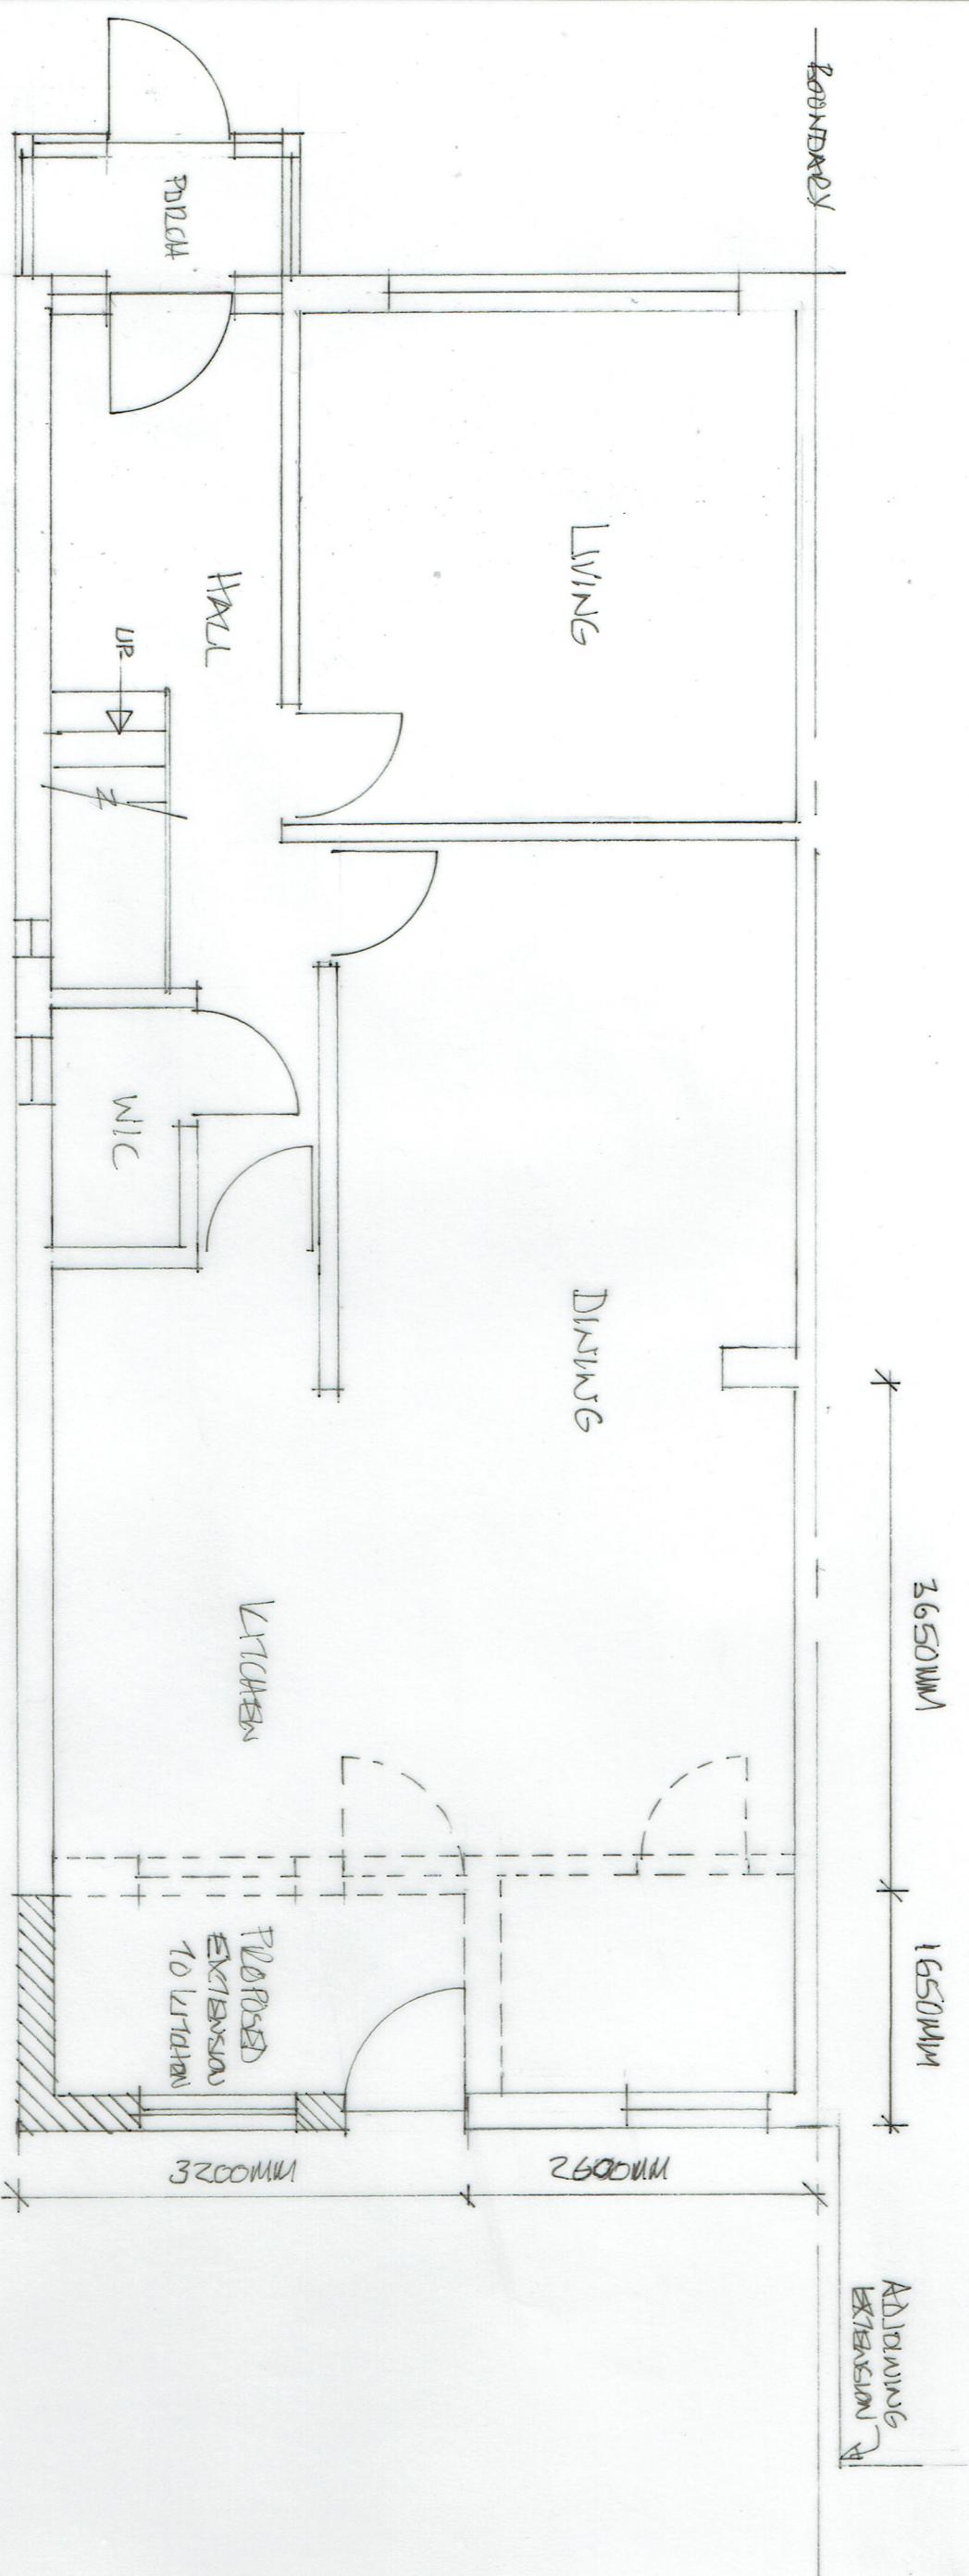

Block Plan (1:500)

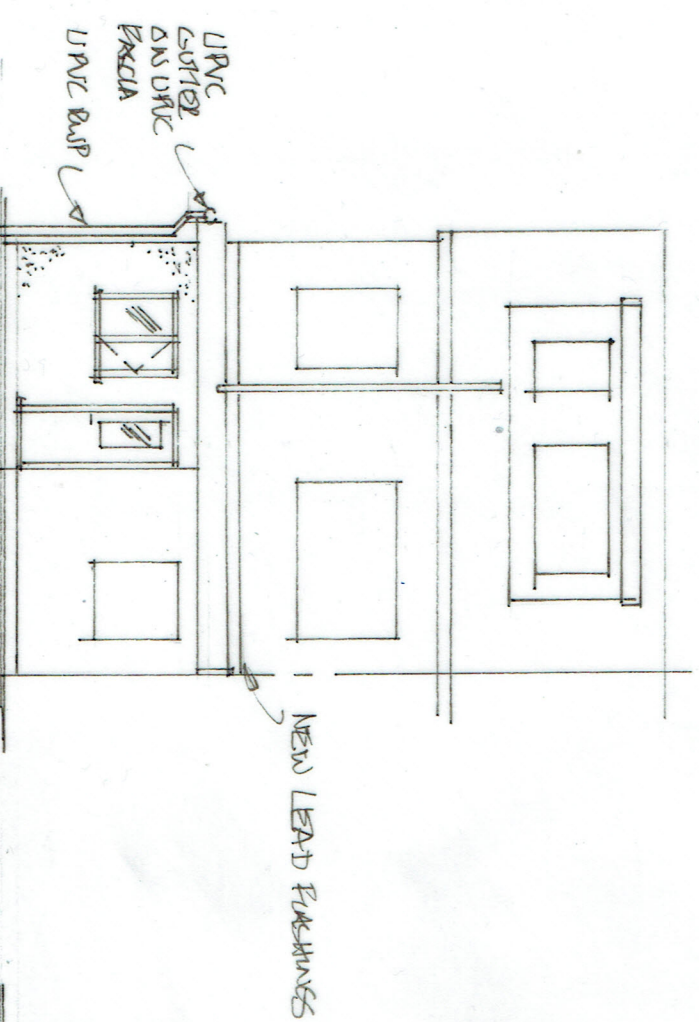

Proposed Rear Elevation (1:100)

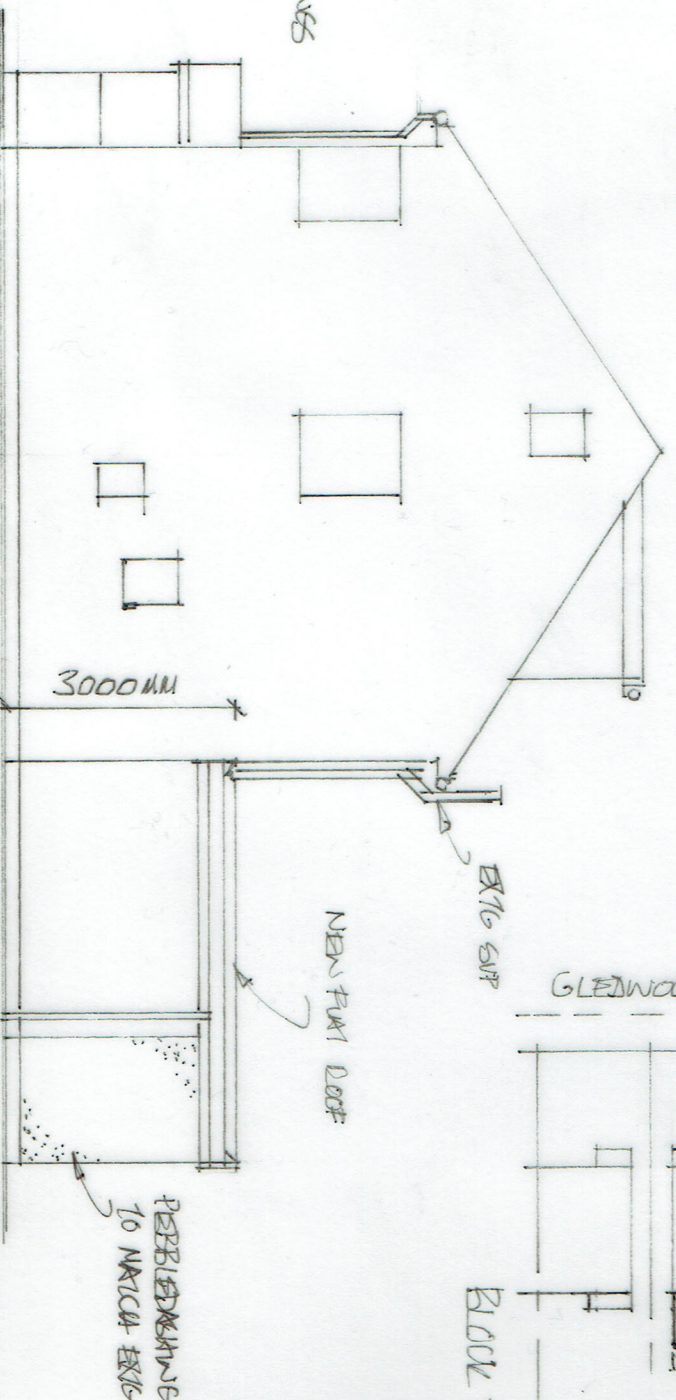

Proposed Side Elevation (1:100)

PROPOSED SINGLE STOREY REAR EXTENSION @ :-
27, GLEEDWOOD GARDENS
HAYES, UB4 0AS.
SCALE:- 1:100 & 1:50 @ A3
DWG NO :- MAY /18/03
DESIGNER:- JUN /18