



Existing West Elevation



Existing North Elevation




Existing Meadow Way Elevation




Existing Field End Road Elevation



Existing Ground Floor

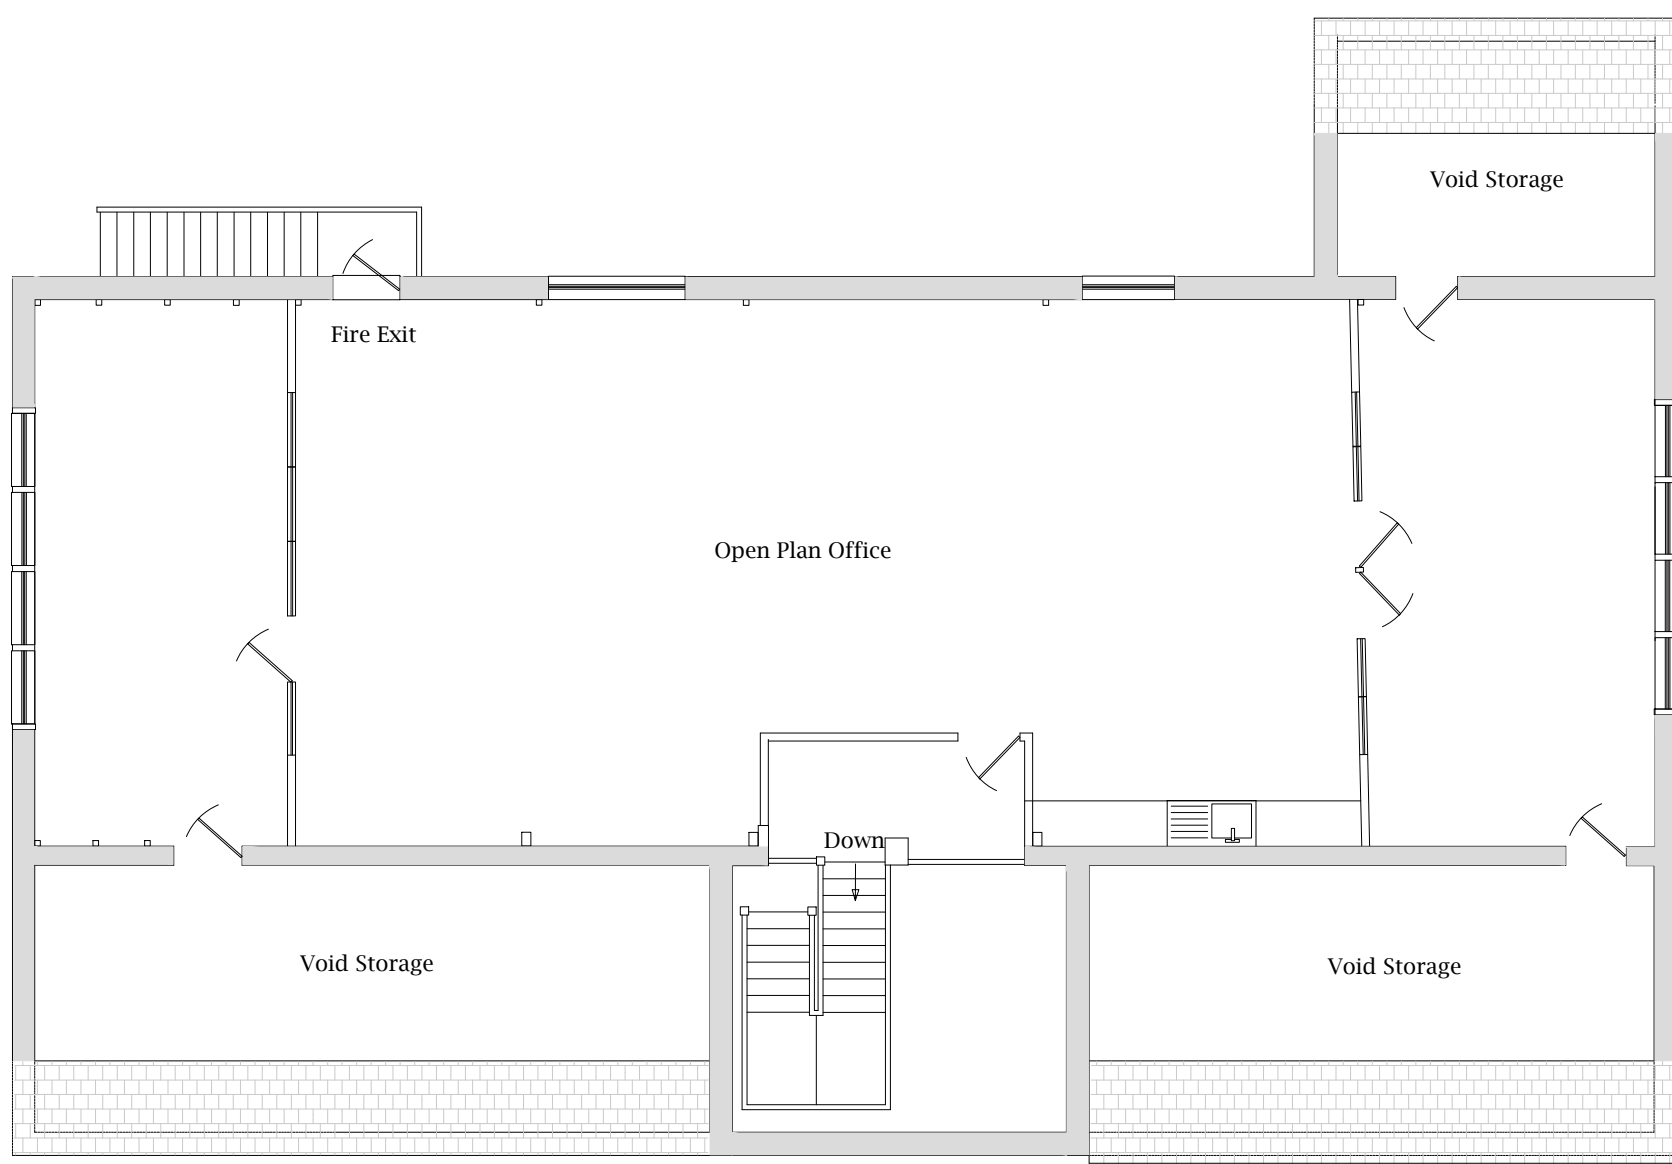

Existing First Floor

 

Ian Garraway Architecture

Client	The Sethi Partnership	
Project	Old Barn, Eastcote	
Date	April 2021	
Drawn By	IG	
Drawing Title		
Existing Plans		
Drawing Number		
039-1000		
Scale		Current Revision
1:100		
Paper		
A1		■
Revision	Date	Description
-	27.04.2021	Initial Issue

Do not Scale from this drawing. Copyright of these drawings remains the property of Ian Garraway Architecture. Any discrepancies between drawings and/or Site should be highlighted immediately to the designer before proceeding works. Contractor to check all dimensions.