


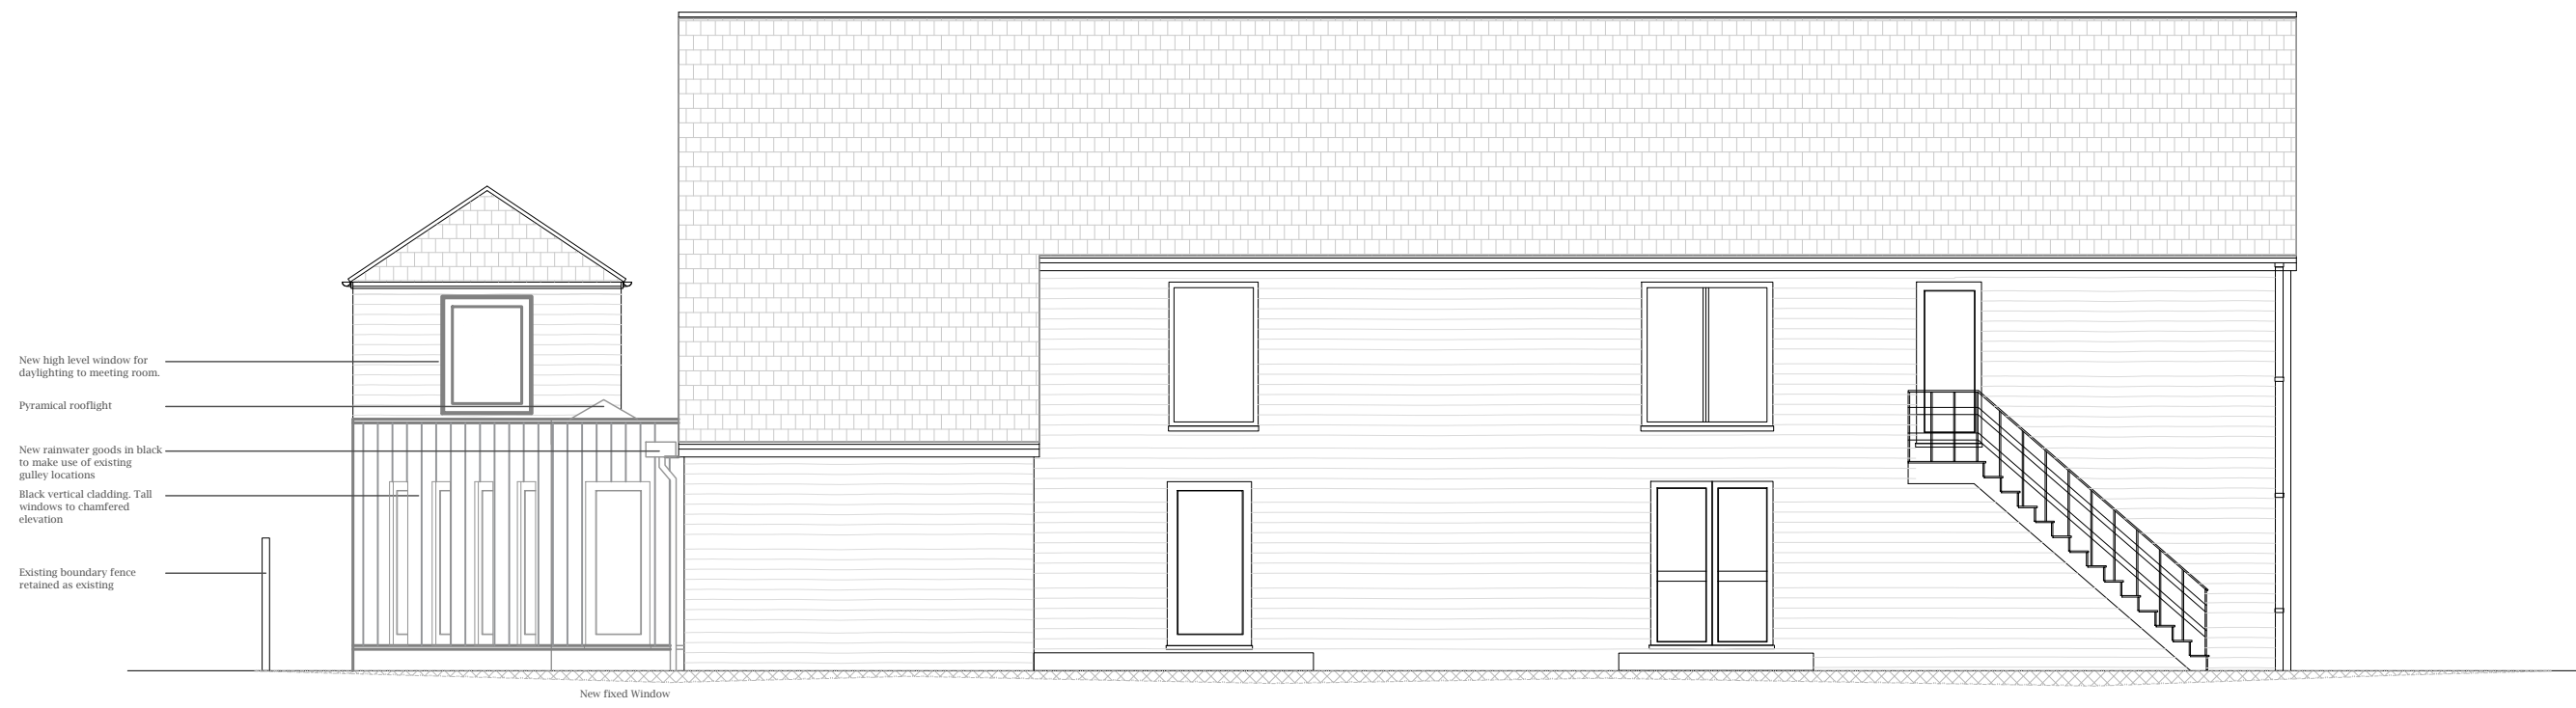

Proposed West Elevation



Proposed North Elevation





Proposed Meadow Way Elevation



Proposed Field End Road Elevation



Proposed Ground Floor

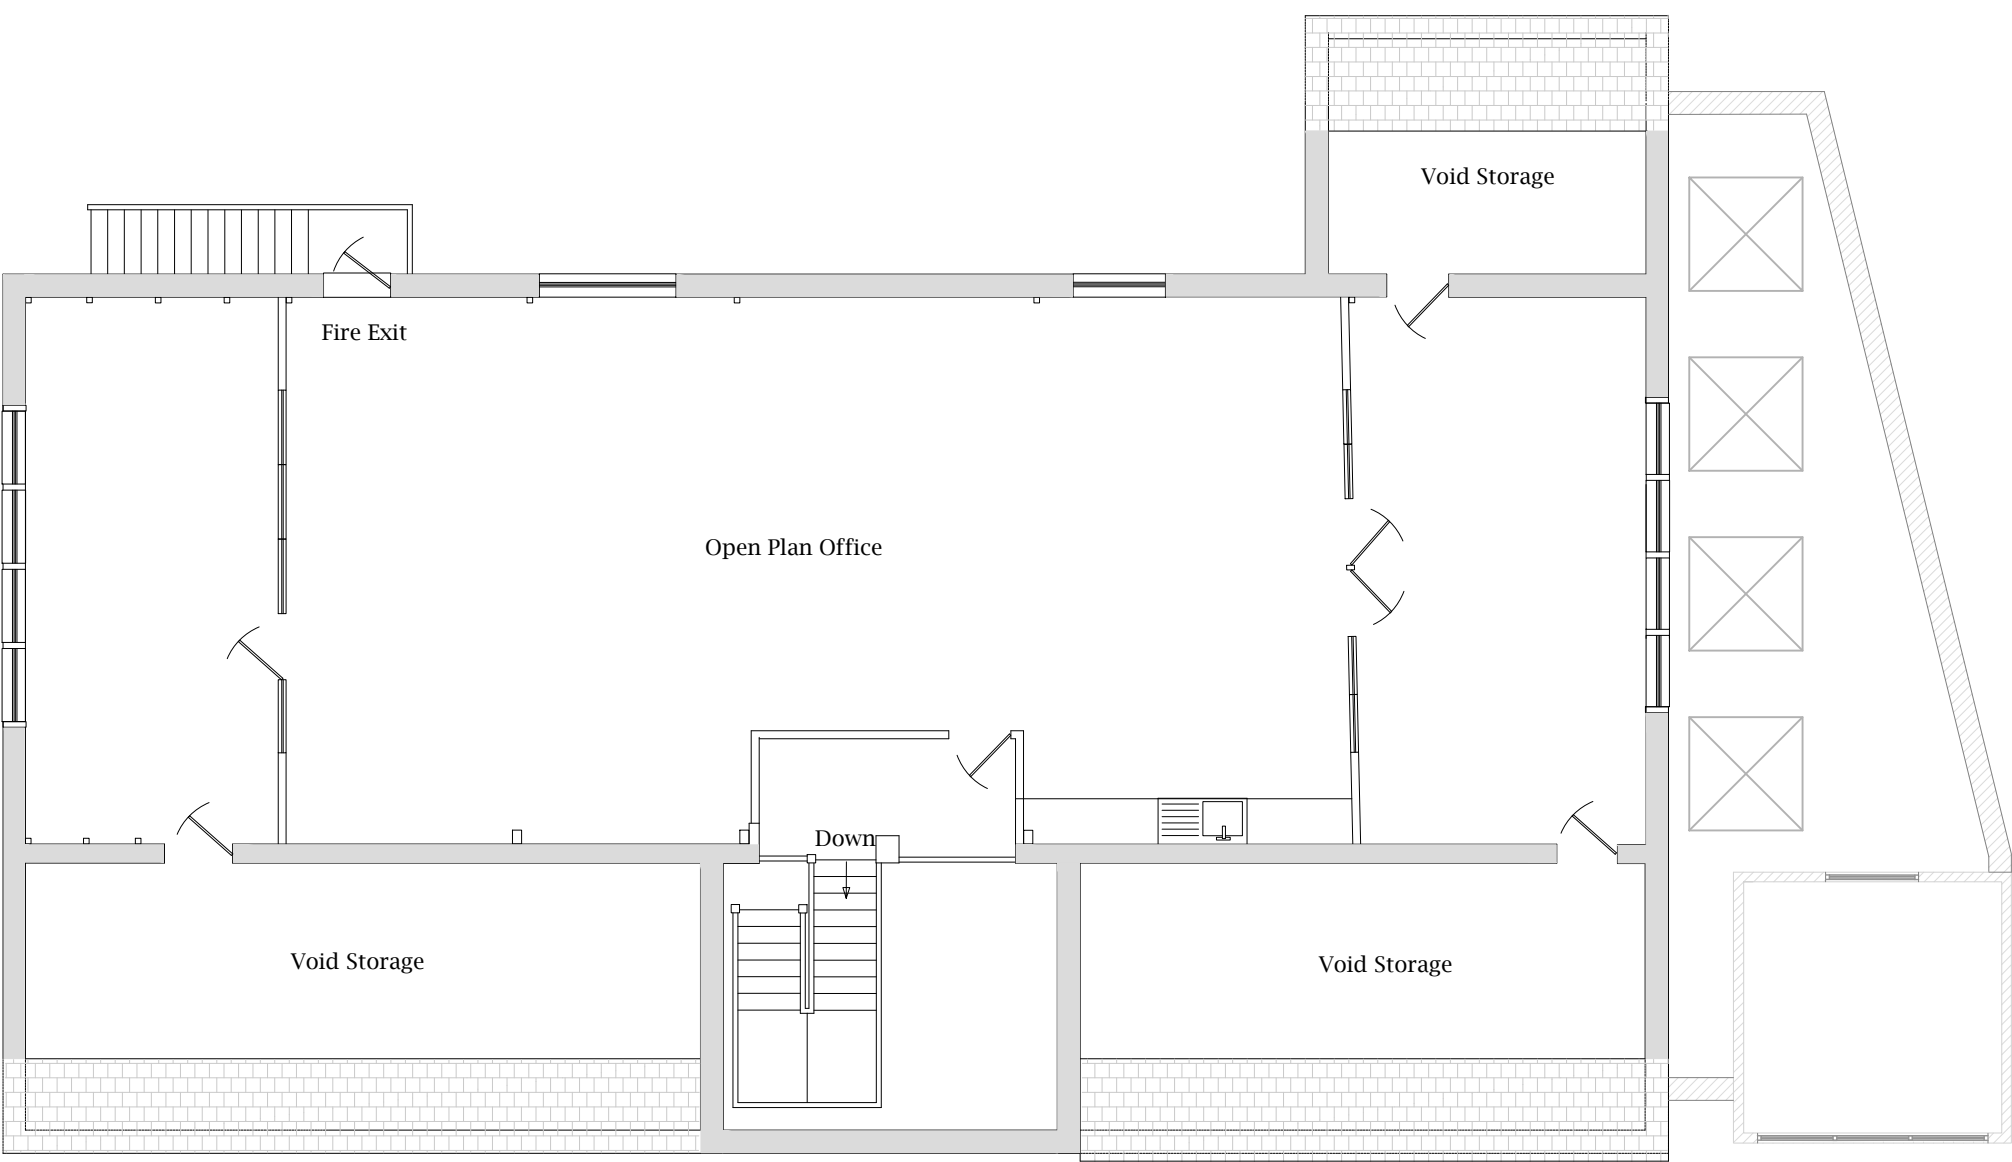 

Proposed First Floor

## Ian Garraway Architecture

|          |                       |
|----------|-----------------------|
| Client   | The Sethi Partnership |
| Project  | Old Barn, Eastcote    |
| Date     | April 2021            |
| Drawn By | IG                    |

Drawing Title  
Proposed Plans

Drawing Number  
039-1001

| Scale | Current Revision |
|-------|------------------|
| 1:100 |                  |
| Paper |                  |
| A1    |                  |

| Revision | Date       | Description    |
|----------|------------|----------------|
| -        | 27.04.2021 | Initial Issue  |
| -        | 27.08.2021 | Planning Issue |
|          |            |                |
|          |            |                |
|          |            |                |
|          |            |                |

Do not Scale from this drawing. Copyright of these drawings remains the property of Ian Garraway Architecture. Any discrepancies between drawings and/or Site should be highlighted immediately to the designer before proceeding works. Contractor to check all dimensions.