


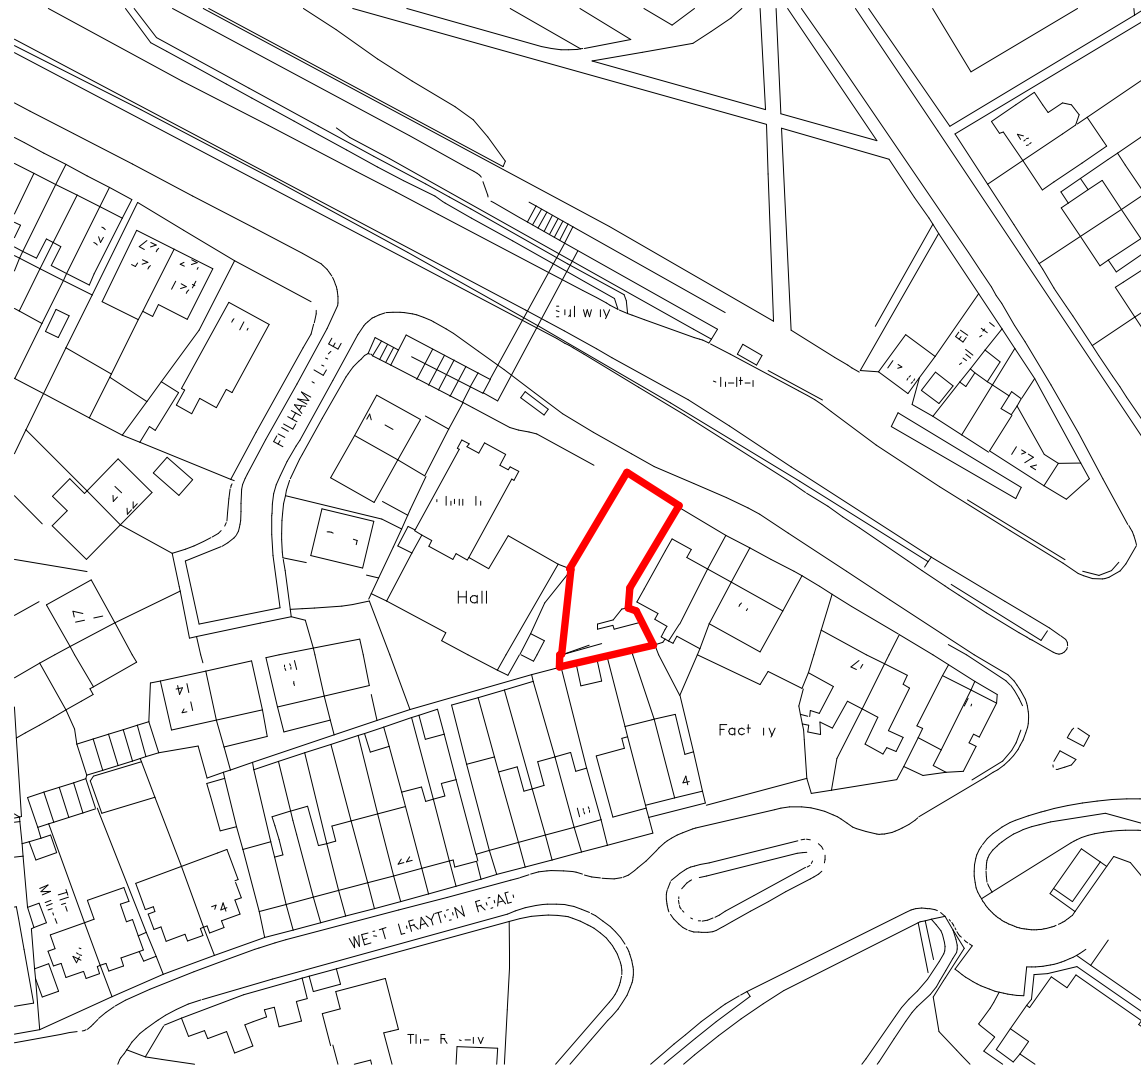


1

Site Location Plan

1 : 1250

A-Z Building Services

A: Addlestone KT15  
E: hthuseyin0809@msn.com  
T: 07969925562


 


|                                       |            |             |            |
|---------------------------------------|------------|-------------|------------|
| PROJECT STATUS                        |            |             |            |
| PROJECT                               |            |             |            |
| 905 Uxbridge Road, Uxbridge, UB10 0NH |            |             |            |
| TITLE                                 |            |             |            |
| Site Location Plan                    |            |             |            |
| CLIENT                                |            |             |            |
| DRAWN BY                              | CHECKED BY | SCALE (@A3) | DATE       |
| DS                                    | ABP        | 1 : 1250    | 20/05/2025 |
| DRAWING NUMBER                        |            | PHASE       | REVISION   |
| 905UR-P-0001                          |            |             |            |




A-Z Building Services

A: Addlestone KT15  
E: hthuseyin0809@msn.com  
T: 07969925562

  


|                                                  |                   |                        |                    |
|--------------------------------------------------|-------------------|------------------------|--------------------|
| PROJECT STATUS                                   |                   |                        |                    |
| PROJECT<br>905 Uxbridge Road, Uxbridge, UB10 0NH |                   |                        |                    |
| TITLE<br>Block Plan                              |                   |                        |                    |
| CLIENT                                           |                   |                        |                    |
| DRAWN BY<br>DS                                   | CHECKED BY<br>ABP | SCALE (@A3)<br>1 : 500 | DATE<br>20/05/2025 |
| DRAWING NUMBER<br>905UR-P-0002                   |                   | PHASE                  | REVISION           |

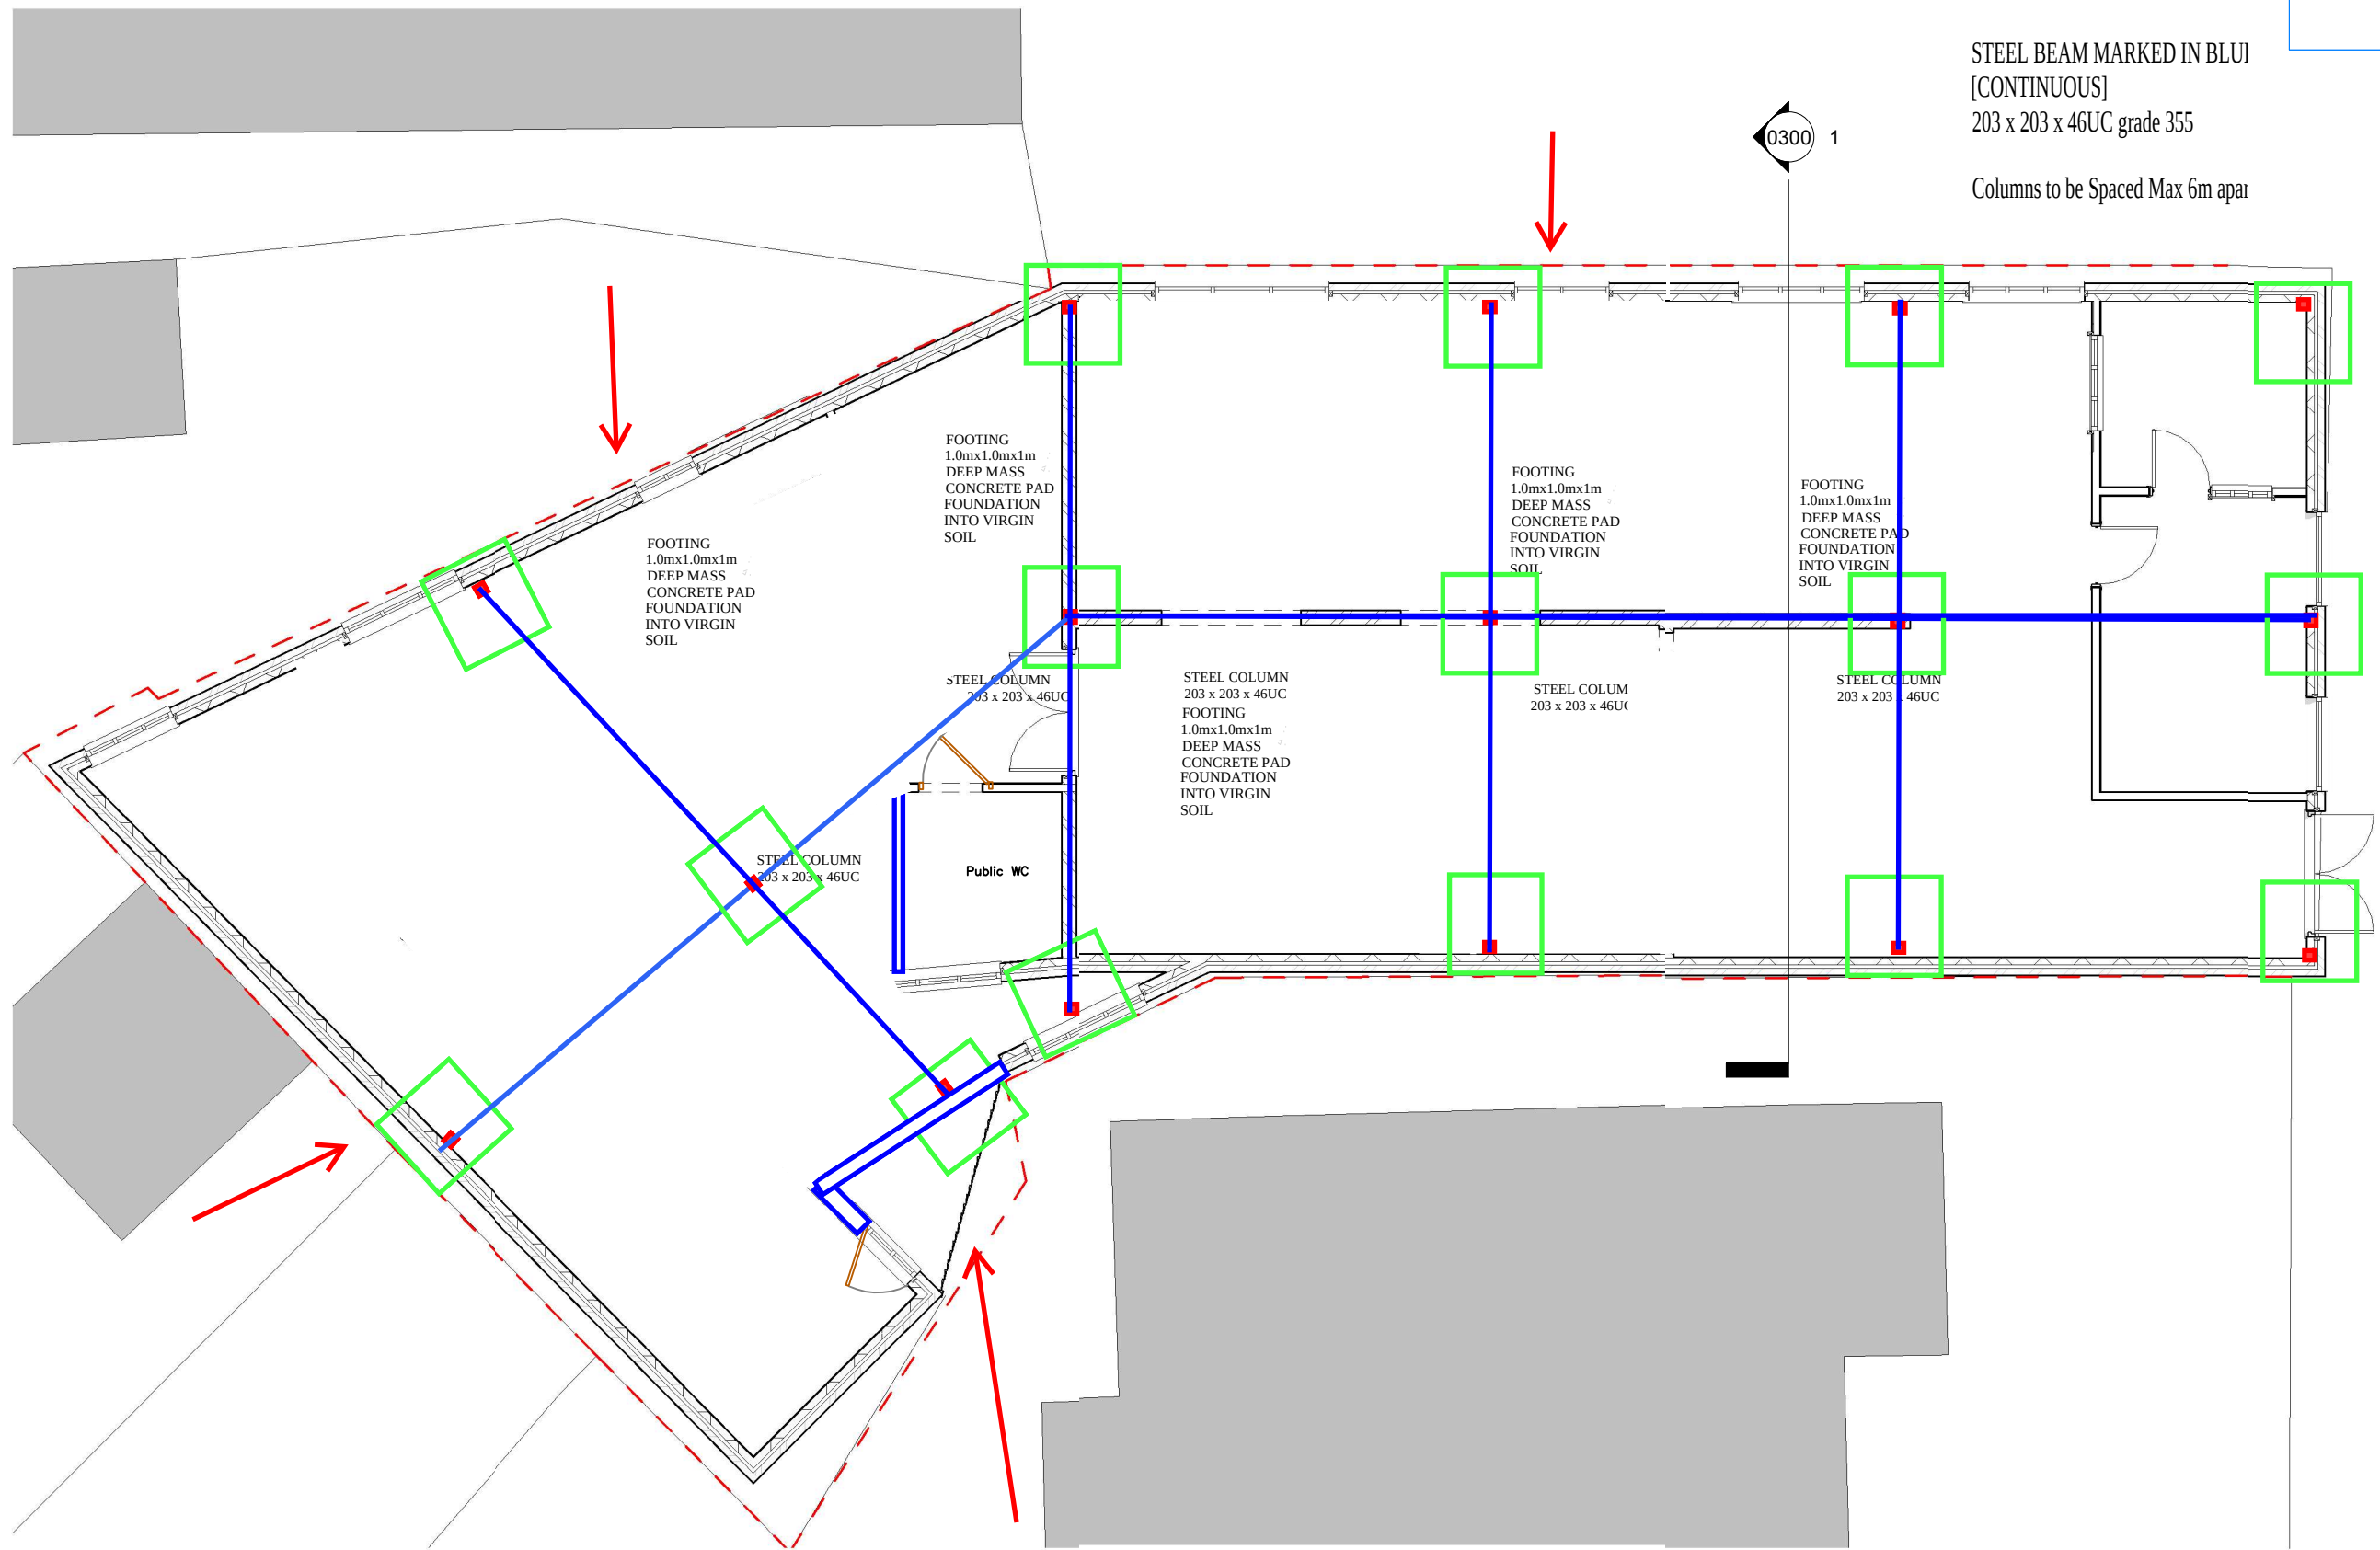


**1** EXISTING Ground Floor Plan

1 : 100

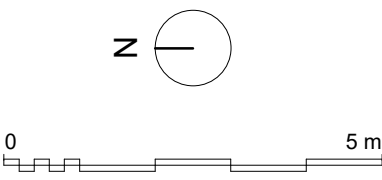


|                                                  |                   |                          |                    |
|--------------------------------------------------|-------------------|--------------------------|--------------------|
| PROJECT STATUS                                   |                   |                          |                    |
| PROJECT<br>905 Uxbridge Road, Uxbridge, UB10 0NH |                   |                          |                    |
| TITLE<br>EXISTING Ground Floor Plan              |                   |                          |                    |
| CLIENT                                           |                   |                          |                    |
| DRAWN BY<br>DS                                   | CHECKED BY<br>ABP | SCALE ( @A3 )<br>1 : 100 | DATE<br>20/05/2025 |
| DRAWING NUMBER<br>905UR-P-0110                   |                   | PHASE                    | REVISION           |

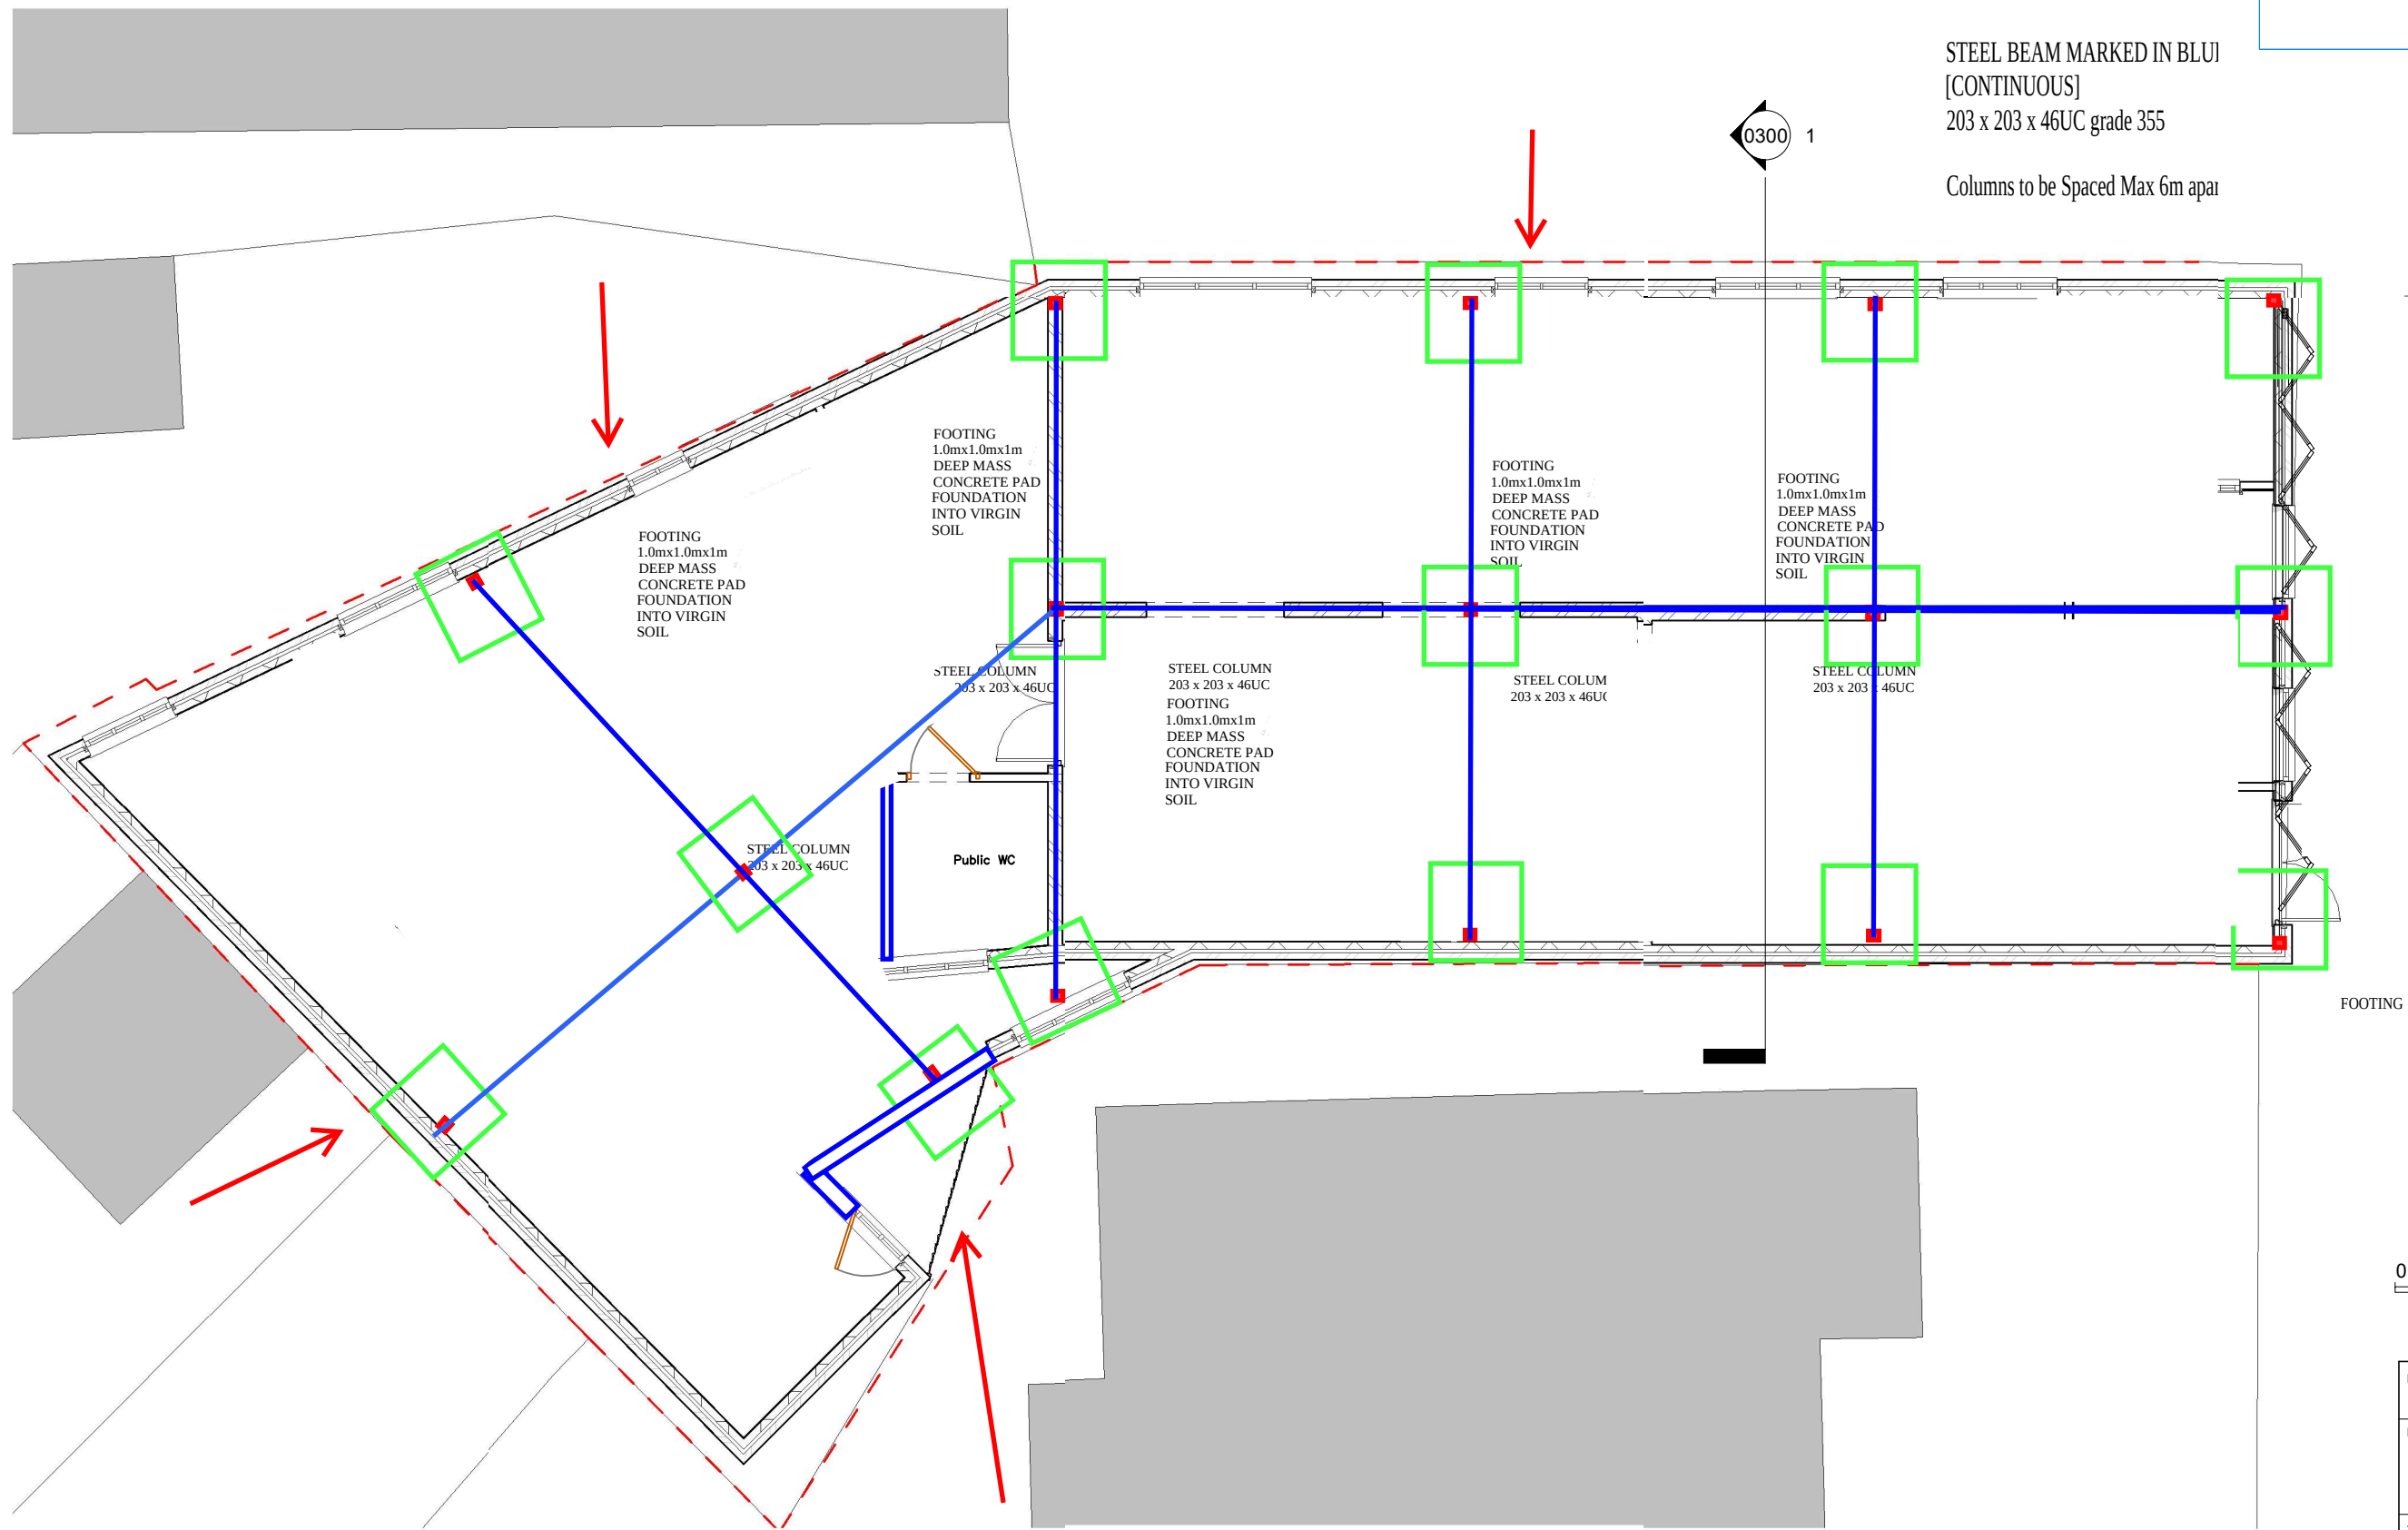

STEEL BEAM MARKED IN BLUE  
[CONTINUOUS]  
203 x 203 x 46UC grade 355  
Columns to be Spaced Max 6m apart

NEW SHOPFRONT  
with Shutters

 


0 5 m

1


PROPOSED Ground Floor Plan  
1 : 100

|                                                  |                   |                          |                    |
|--------------------------------------------------|-------------------|--------------------------|--------------------|
| PROJECT STATUS                                   |                   |                          |                    |
| PROJECT<br>905 Uxbridge Road, Uxbridge, UB10 0NH |                   |                          |                    |
| TITLE<br>PROPOSED Ground Floor Plan              |                   |                          |                    |
| CLIENT                                           |                   |                          |                    |
| DRAWN BY<br>DS                                   | CHECKED BY<br>ABP | SCALE ( @A3 )<br>1 : 100 | DATE<br>20/05/2025 |
| DRAWING NUMBER<br>905UR-P-0110                   |                   | PHASE                    | REVISION           |

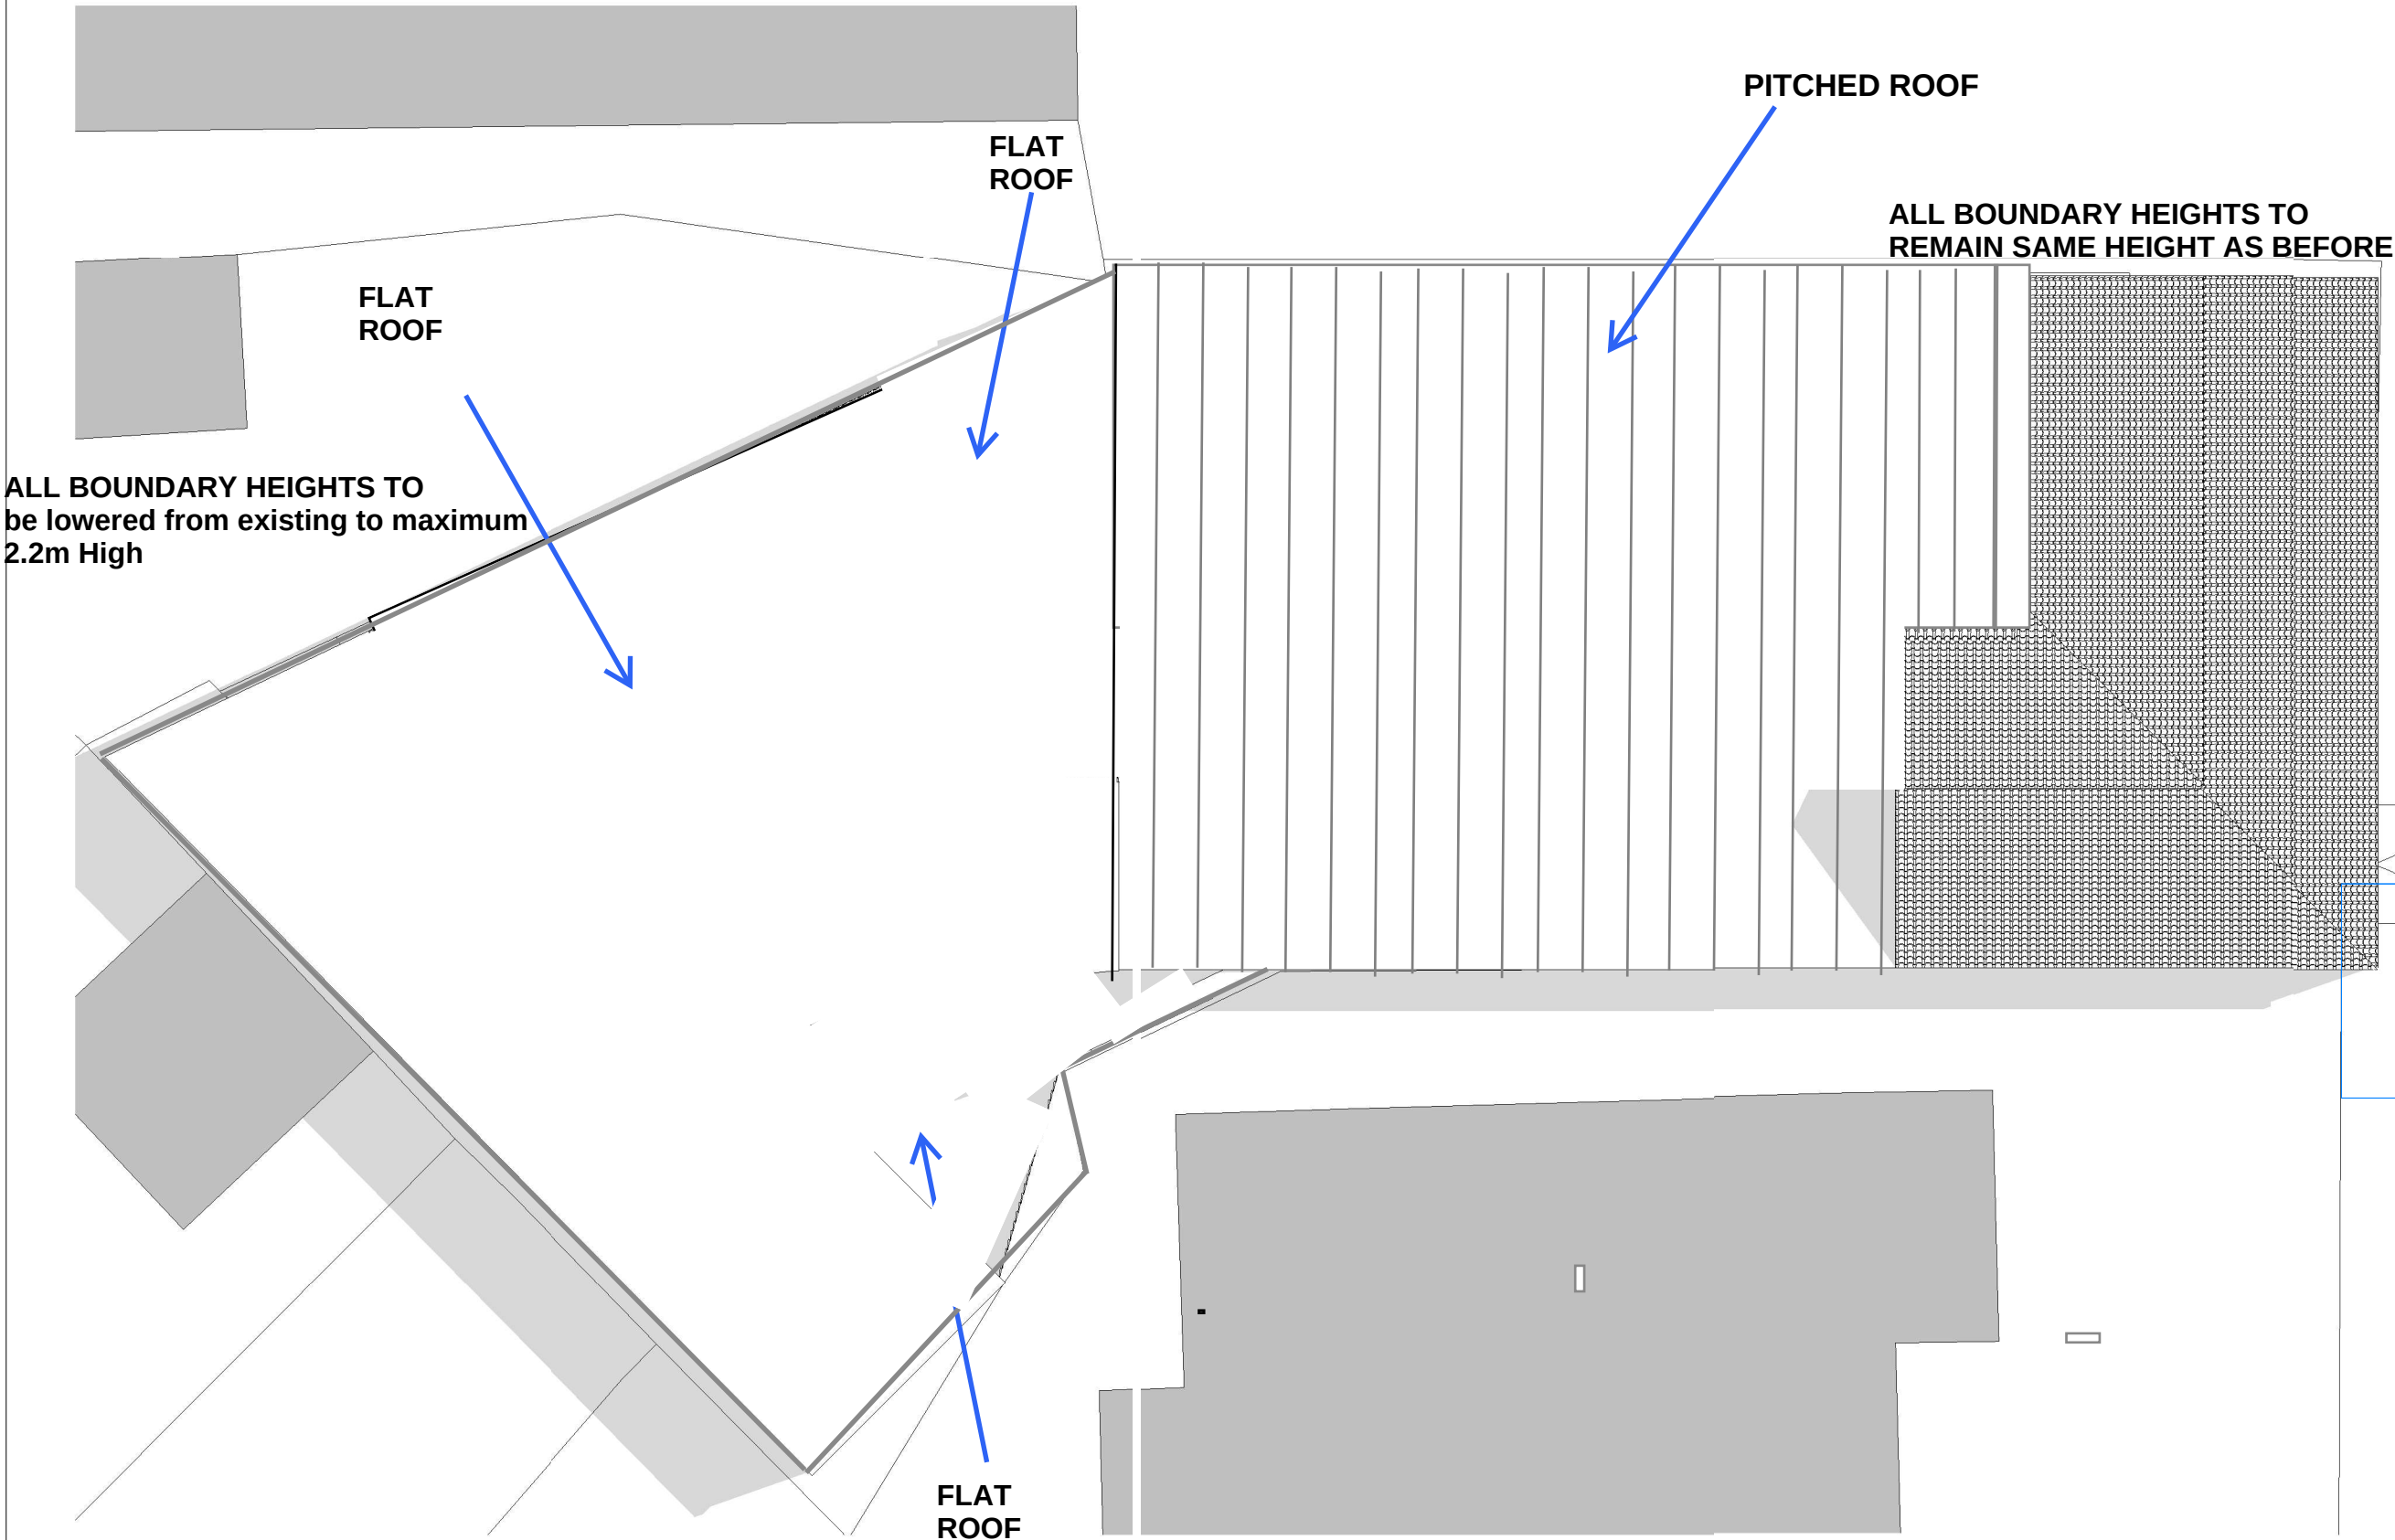

A-Z Building Services

A: Addlestone KT15  
E: hkhuseyin0809@msn.com  
T: 07969925562


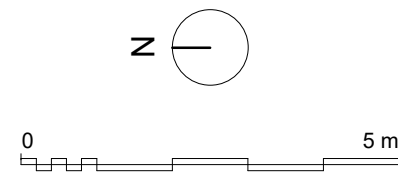


1

PROPOSED Roof Plan

1 : 100

|                                       |            |             |            |
|---------------------------------------|------------|-------------|------------|
| PROJECT STATUS                        |            |             |            |
| PROJECT                               |            |             |            |
| 905 Uxbridge Road, Uxbridge, UB10 0NH |            |             |            |
| TITLE                                 |            |             |            |
| EXISTING AND PROPOSED Roof Plan       |            |             |            |
| CLIENT                                |            |             |            |
| DRAWN BY                              | CHECKED BY | SCALE (@A3) | DATE       |
| DS                                    | ABP        | 1 : 100     | 20/05/2025 |
| DRAWING NUMBER                        |            | PHASE       | REVISION   |
| 905UR-P-0101                          |            |             |            |

 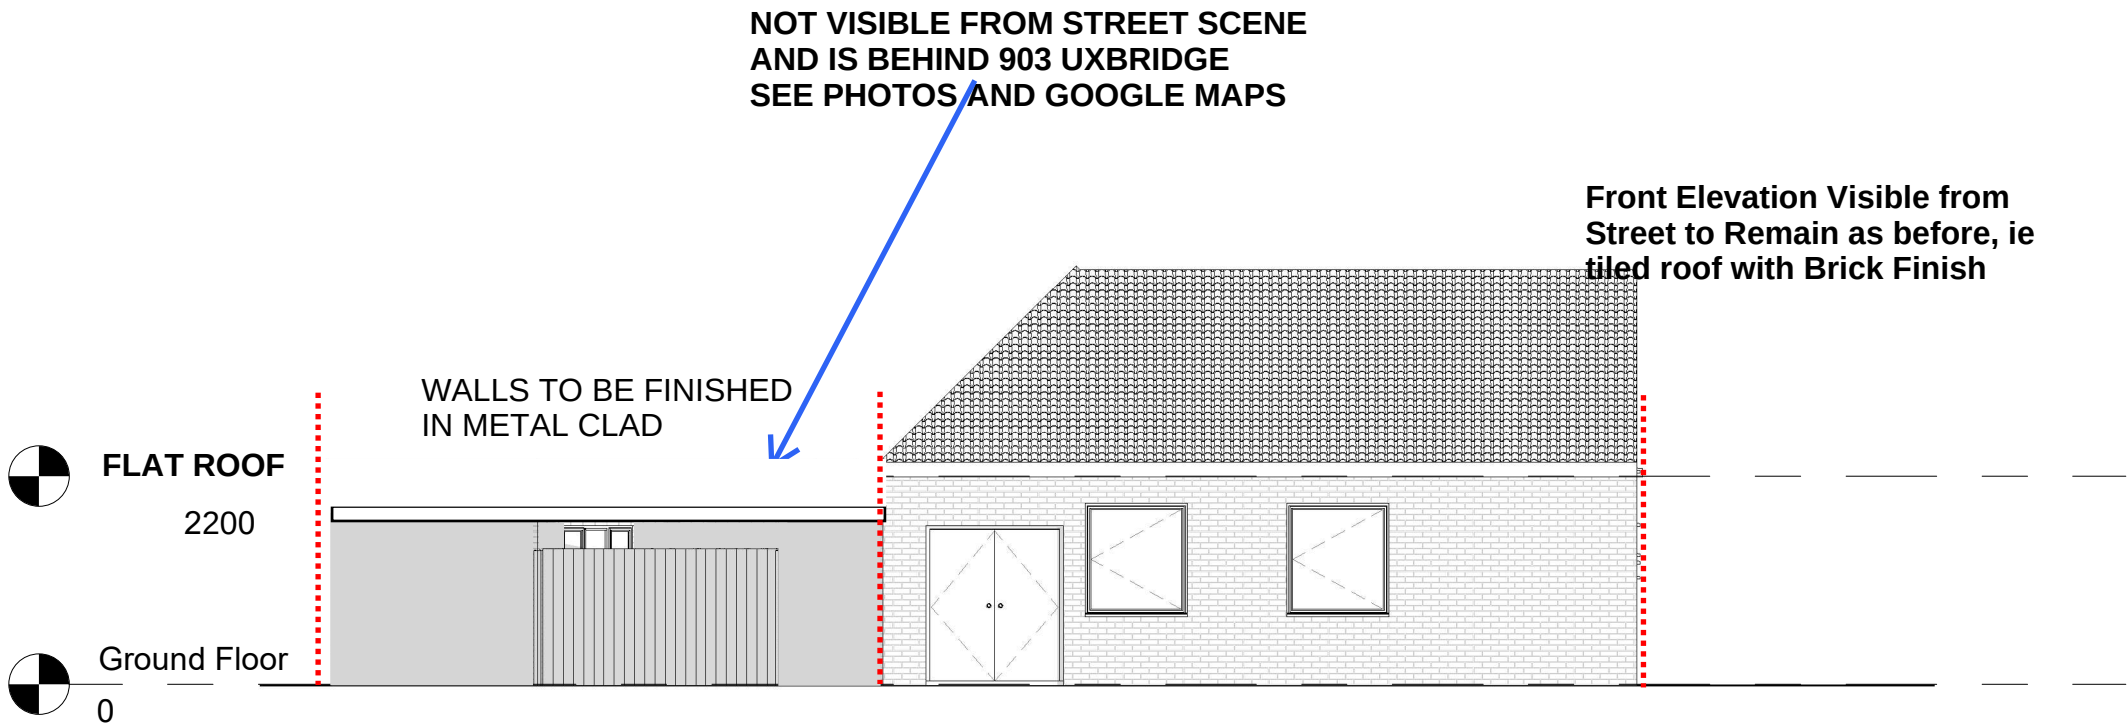

1 | EXISTING North Elevation  
1 : 100

|                                                     |                   |                        |                    |
|-----------------------------------------------------|-------------------|------------------------|--------------------|
| PROJECT STATUS                                      |                   |                        |                    |
| PROJECT<br>905 Uxbridge Road, Uxbridge, UB10<br>0NH |                   |                        |                    |
| TITLE<br>Existing North Elevation                   |                   |                        |                    |
| CLIENT                                              |                   |                        |                    |
| DRAWN BY<br>DS                                      | CHECKED BY<br>ABP | SCALE (@A3)<br>1 : 100 | DATE<br>20/05/2025 |
| DRAWING NUMBER<br>905UR-P-0200                      |                   | PHASE                  | REVISION           |



1

PROPOSED North Elevation

1 : 100

A-Z Building Services

A: Addlestone KT15  
E: hthuseyin0809@msn.com  
T: 07969925562

 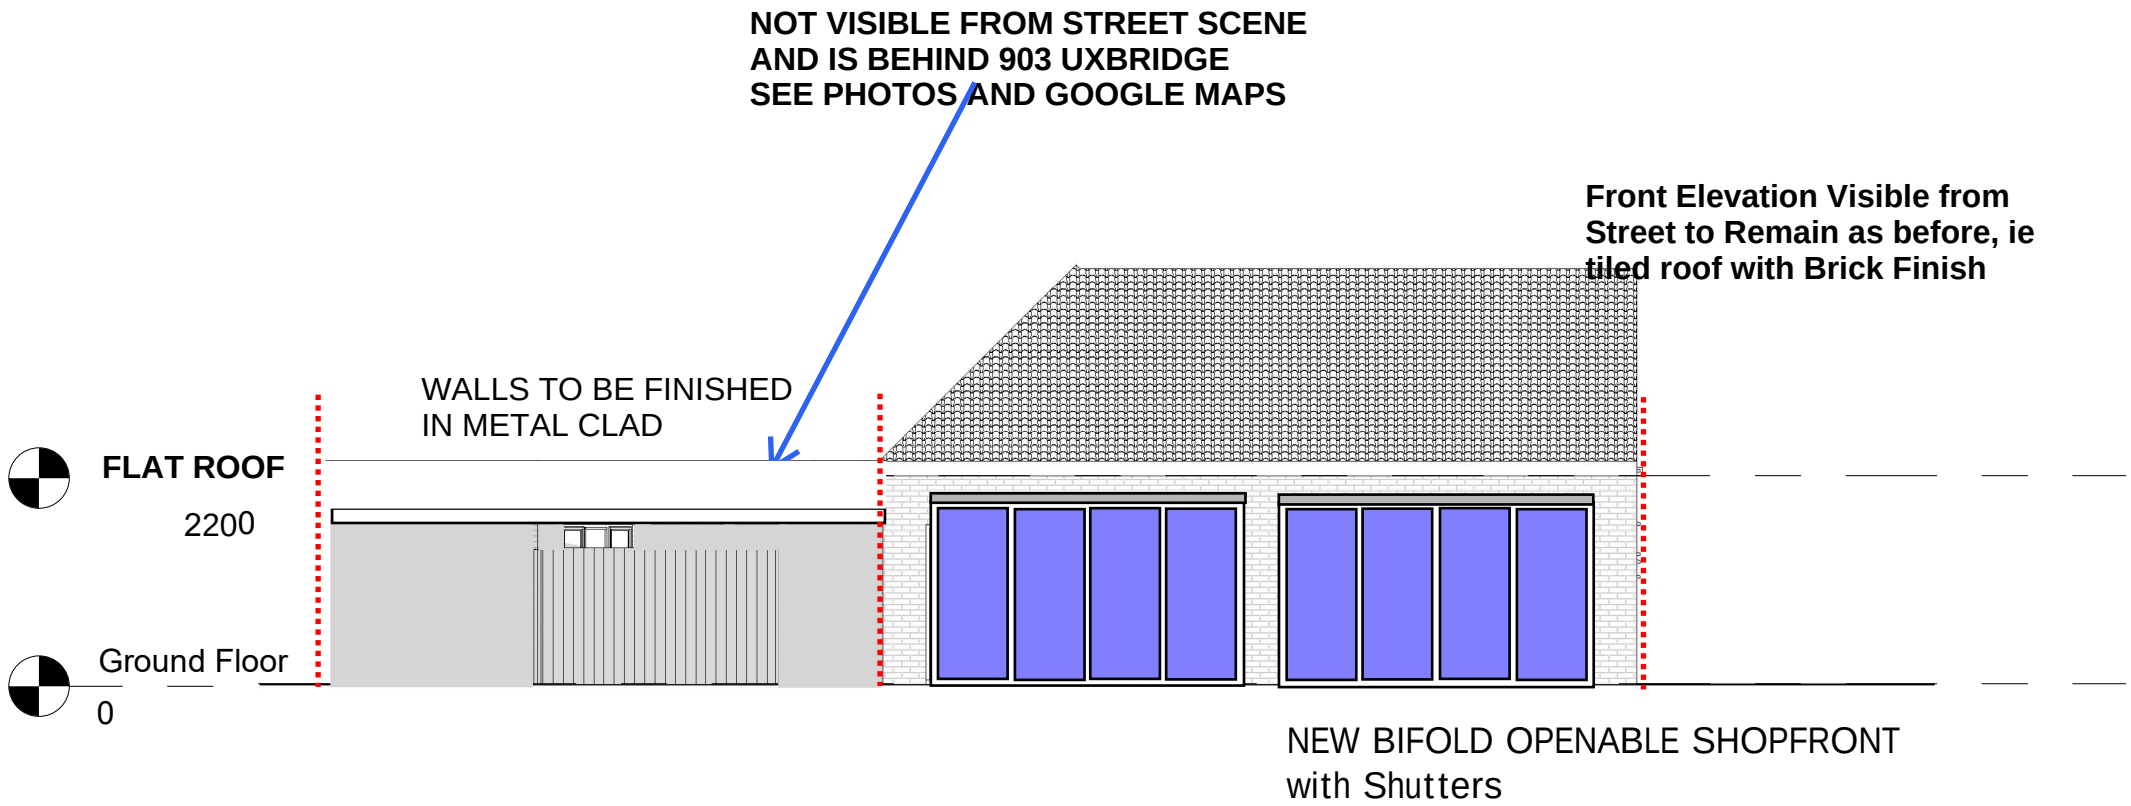

|                                                     |                   |                        |                    |
|-----------------------------------------------------|-------------------|------------------------|--------------------|
| PROJECT STATUS                                      |                   |                        |                    |
| PROJECT<br>905 Uxbridge Road, Uxbridge, UB10<br>0NH |                   |                        |                    |
| TITLE<br>PROPOSED North Elevation                   |                   |                        |                    |
| CLIENT                                              |                   |                        |                    |
| DRAWN BY<br>DS                                      | CHECKED BY<br>ABP | SCALE (@A3)<br>1 : 100 | DATE<br>20/05/2025 |
| DRAWING NUMBER<br>905UR-P-0300                      |                   | PHASE                  | REVISION           |

1

PROPOSED North Elevation



1 : 100

A-Z Building Services


A: Addlestone KT15

E: hthuseyin0809@msn.com

T: 07969925562

 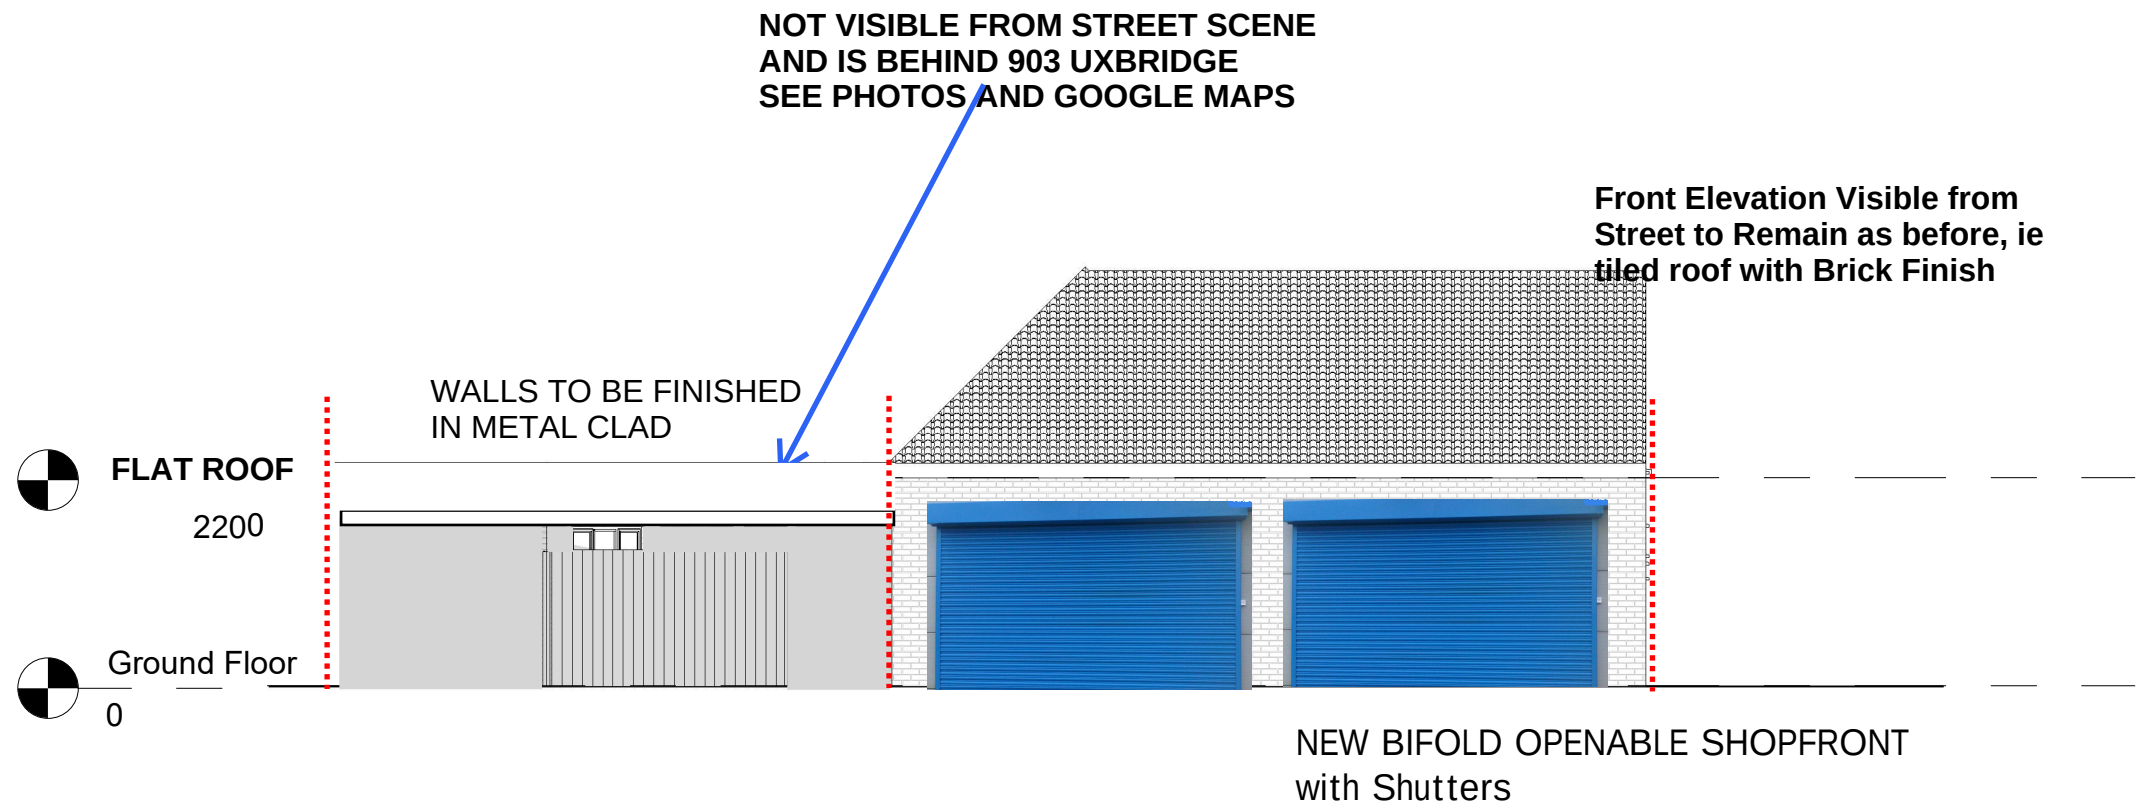


|                                                     |                   |                        |                    |
|-----------------------------------------------------|-------------------|------------------------|--------------------|
| PROJECT STATUS                                      |                   |                        |                    |
| PROJECT<br>905 Uxbridge Road, Uxbridge, UB10<br>0NH |                   |                        |                    |
| TITLE<br>PROPOSED North Elevation                   |                   |                        |                    |
| CLIENT                                              |                   |                        |                    |
| DRAWN BY<br>DS                                      | CHECKED BY<br>ABP | SCALE (@A3)<br>1 : 100 | DATE<br>20/05/2025 |
| DRAWING NUMBER<br>905UR-P-0400                      |                   | PHASE                  | REVISION           |

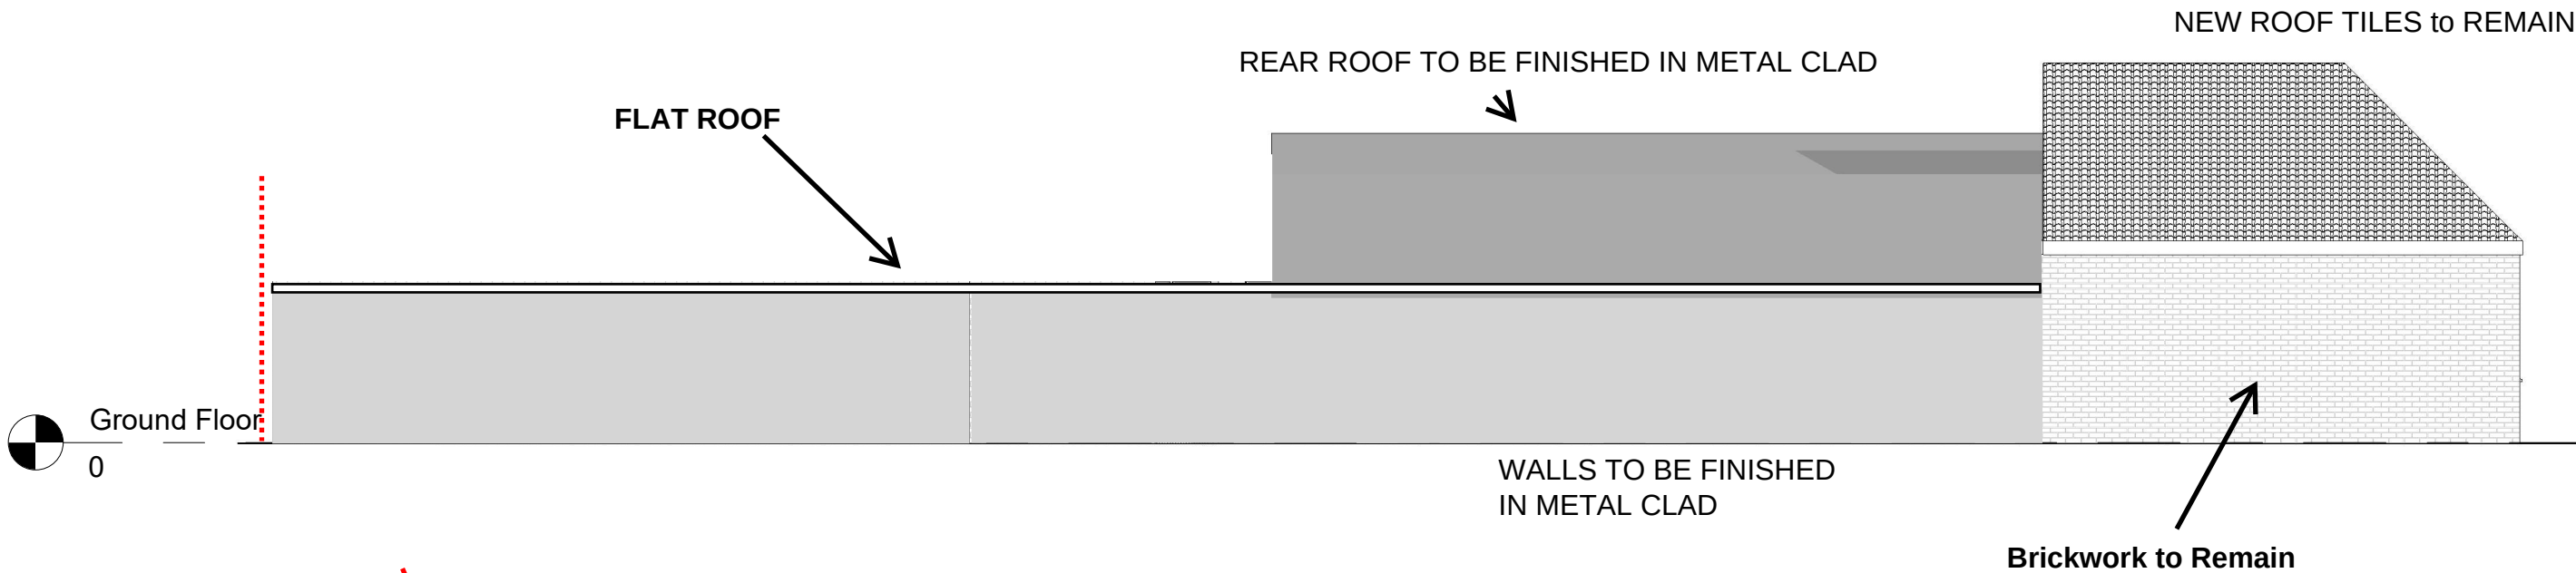


1 | EXISTING East Elevation  
1 : 100

0 5 m


|                                                  |                   |                          |                    |
|--------------------------------------------------|-------------------|--------------------------|--------------------|
| PROJECT STATUS                                   |                   |                          |                    |
| PROJECT<br>905 Uxbridge Road, Uxbridge, UB10 0NH |                   |                          |                    |
| TITLE<br>EXISTING AND PROPOSED<br>East Elevation |                   |                          |                    |
| CLIENT                                           |                   |                          |                    |
| DRAWN BY<br>DS                                   | CHECKED BY<br>ABP | SCALE ( @A3 )<br>1 : 100 | DATE<br>20/05/2025 |
| DRAWING NUMBER<br>905UR-P-0201                   |                   | PHASE                    | REVISION           |

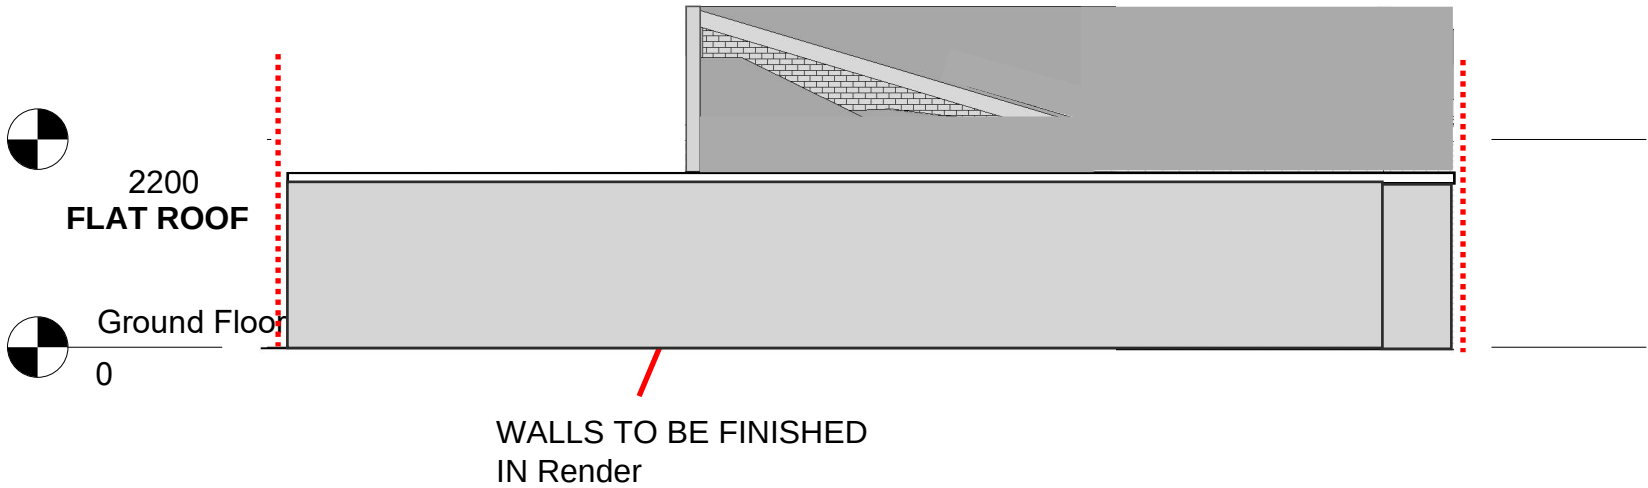


**1** | EXISTING South Elevation  
1 : 100

 

|                                                   |                   |                          |                    |
|---------------------------------------------------|-------------------|--------------------------|--------------------|
| PROJECT STATUS                                    |                   |                          |                    |
| PROJECT<br>905 Uxbridge Road, Uxbridge, UB10 0NH  |                   |                          |                    |
| TITLE<br>EXISTING AND PROPOSED<br>South Elevation |                   |                          |                    |
| CLIENT                                            |                   |                          |                    |
| DRAWN BY<br>DS                                    | CHECKED BY<br>ABP | SCALE ( @A3 )<br>1 : 100 | DATE<br>20/05/2025 |
| DRAWING NUMBER<br>905UR-P-0202                    |                   | PHASE                    | REVISION           |

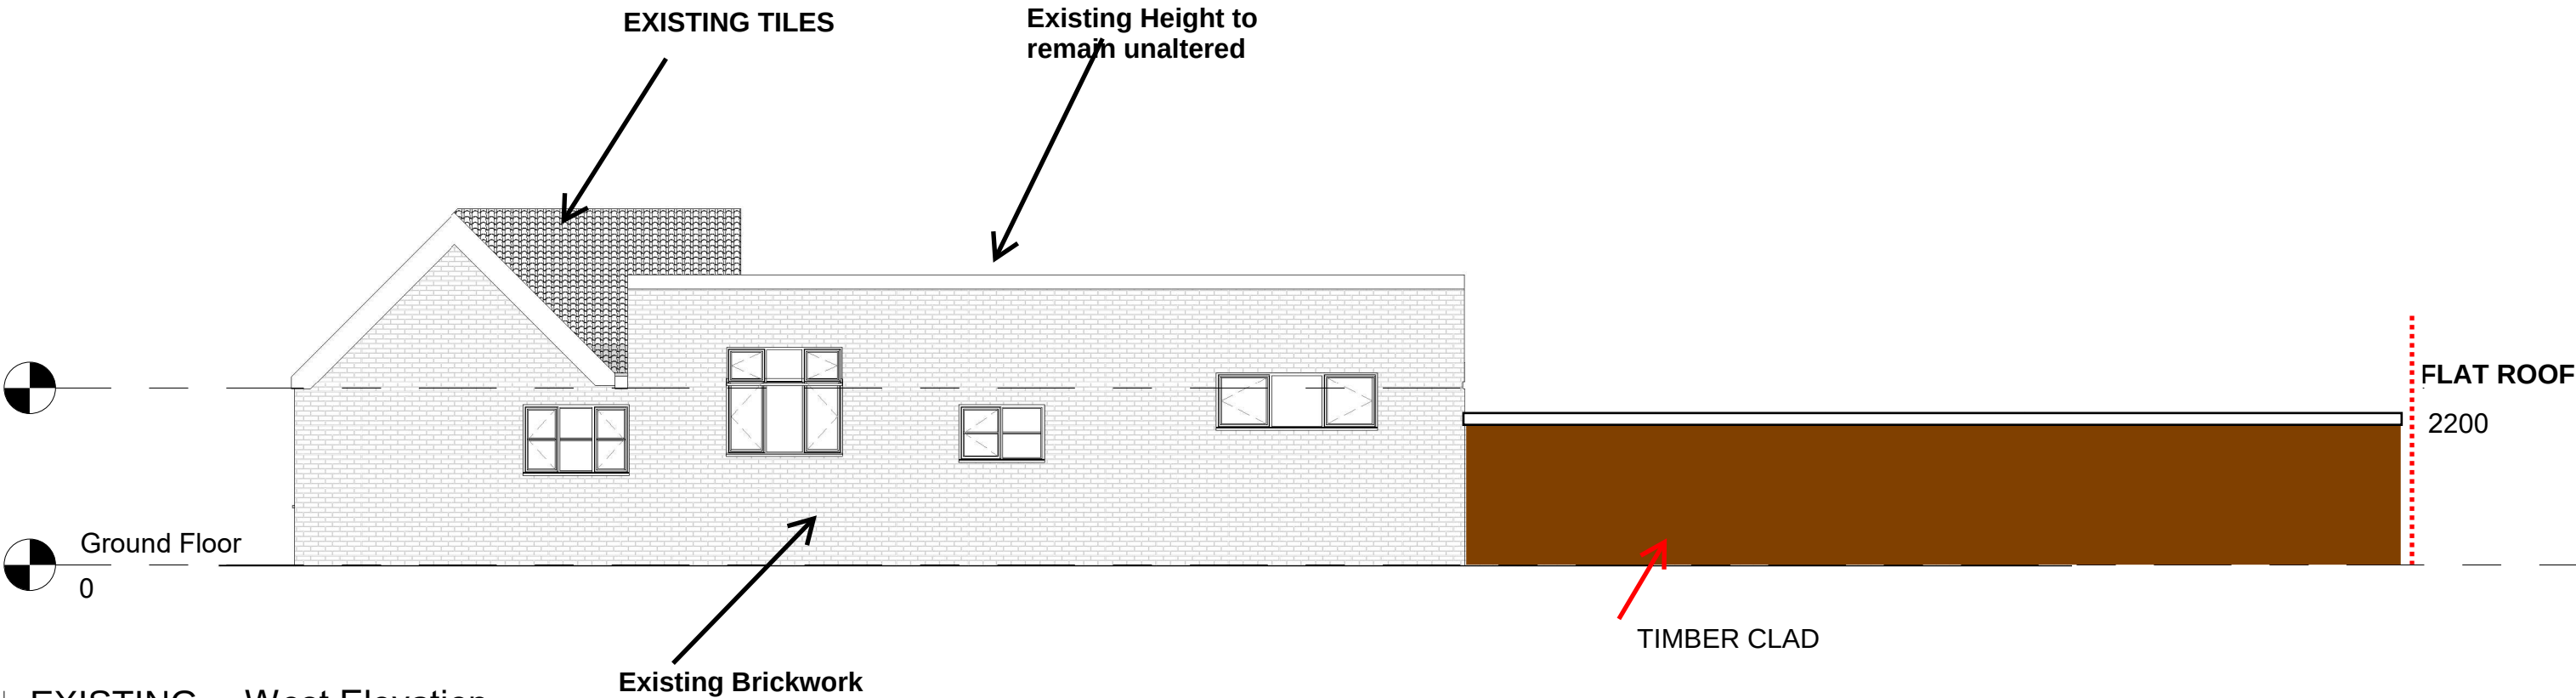

**1** | EXISTING West Elevation  
1 : 100

 

|                                                  |                   |                        |                    |
|--------------------------------------------------|-------------------|------------------------|--------------------|
| PROJECT STATUS                                   |                   |                        |                    |
| PROJECT<br>905 Uxbridge Road, Uxbridge, UB10 0NH |                   |                        |                    |
| TITLE<br>EXISTING AND PROPOSED WEST ELEVATION    |                   |                        |                    |
| CLIENT                                           |                   |                        |                    |
| DRAWN BY<br>DS                                   | CHECKED BY<br>ABP | SCALE (@A3)<br>1 : 100 | DATE<br>20/05/2025 |
| DRAWING NUMBER<br>905UR-P-0203                   |                   | PHASE                  | REVISION           |