

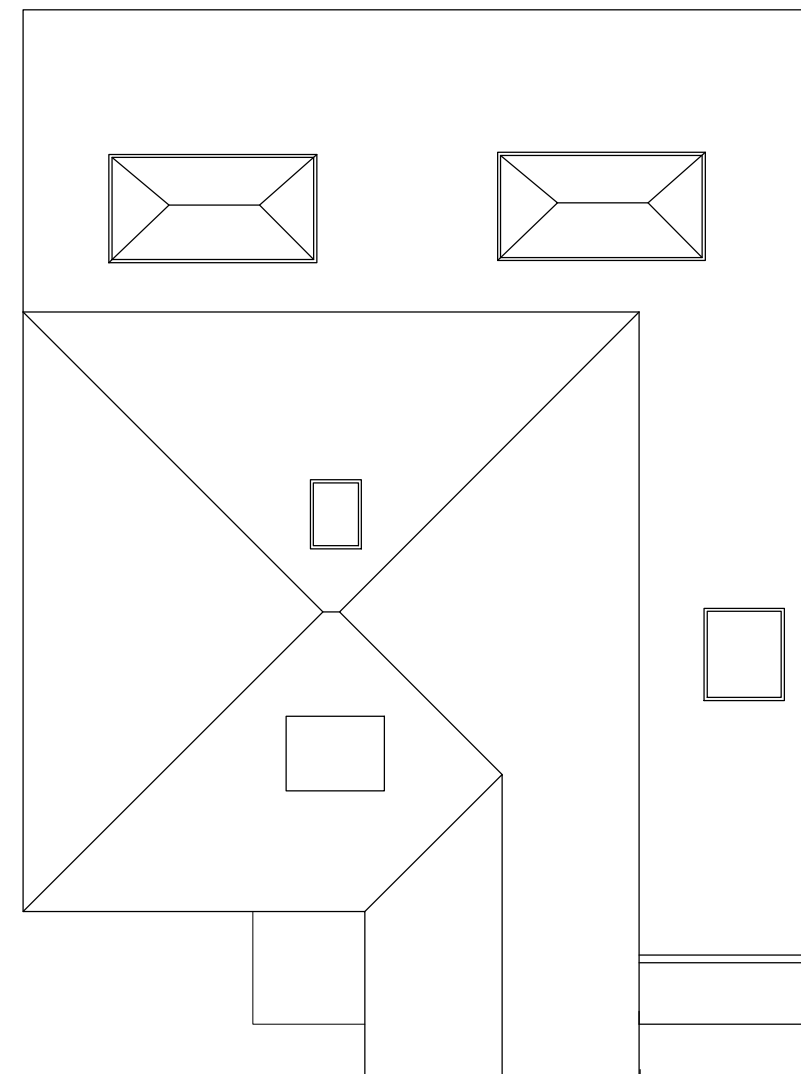
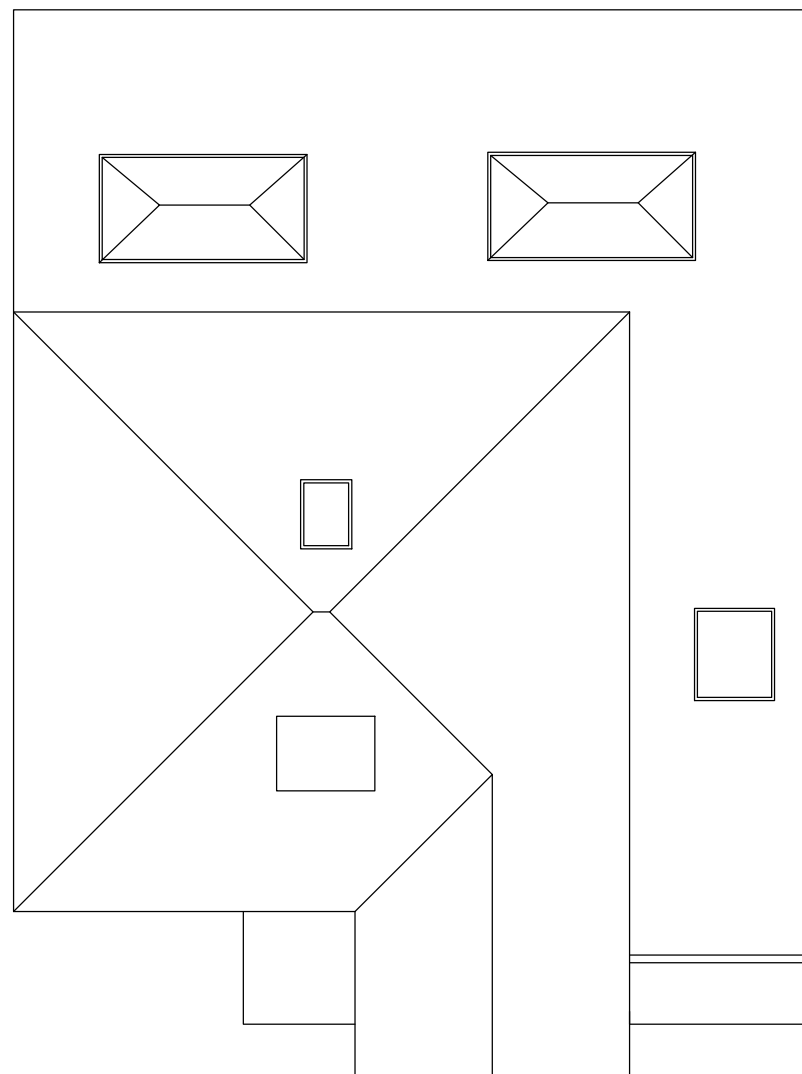


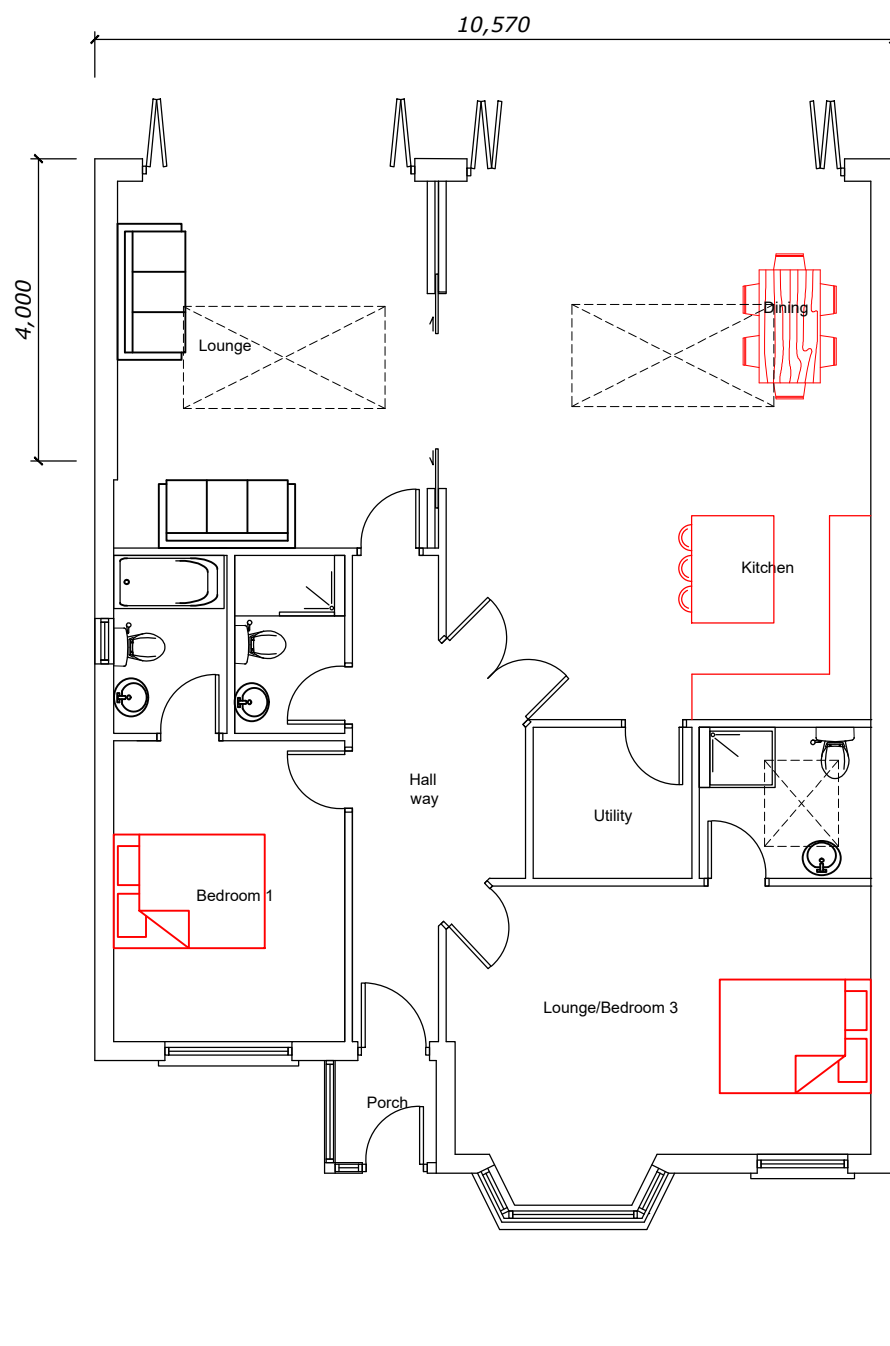

**19 HILLSIDE ROAD, NORTHWOOD  
HA6 1PY**

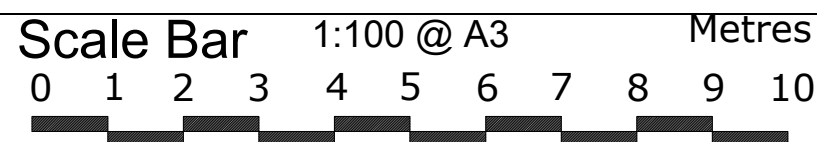

**THE GILLETT MACLEOD PARTNERSHIP**  
Chartered Architects & Town Planning Consultants  
1 High Road Old Eastcote Pinner Middlesex HA5 2EW tel. 0208 868 1333

Drg. No. 20/3360/4  
Scale 1:100@A3  
Date 12/09/20  
Drawn by AK

**PROPOSED  
FLOOR PLANS**

| REVISION |       |
|----------|-------|
| (C)      | drawn |