




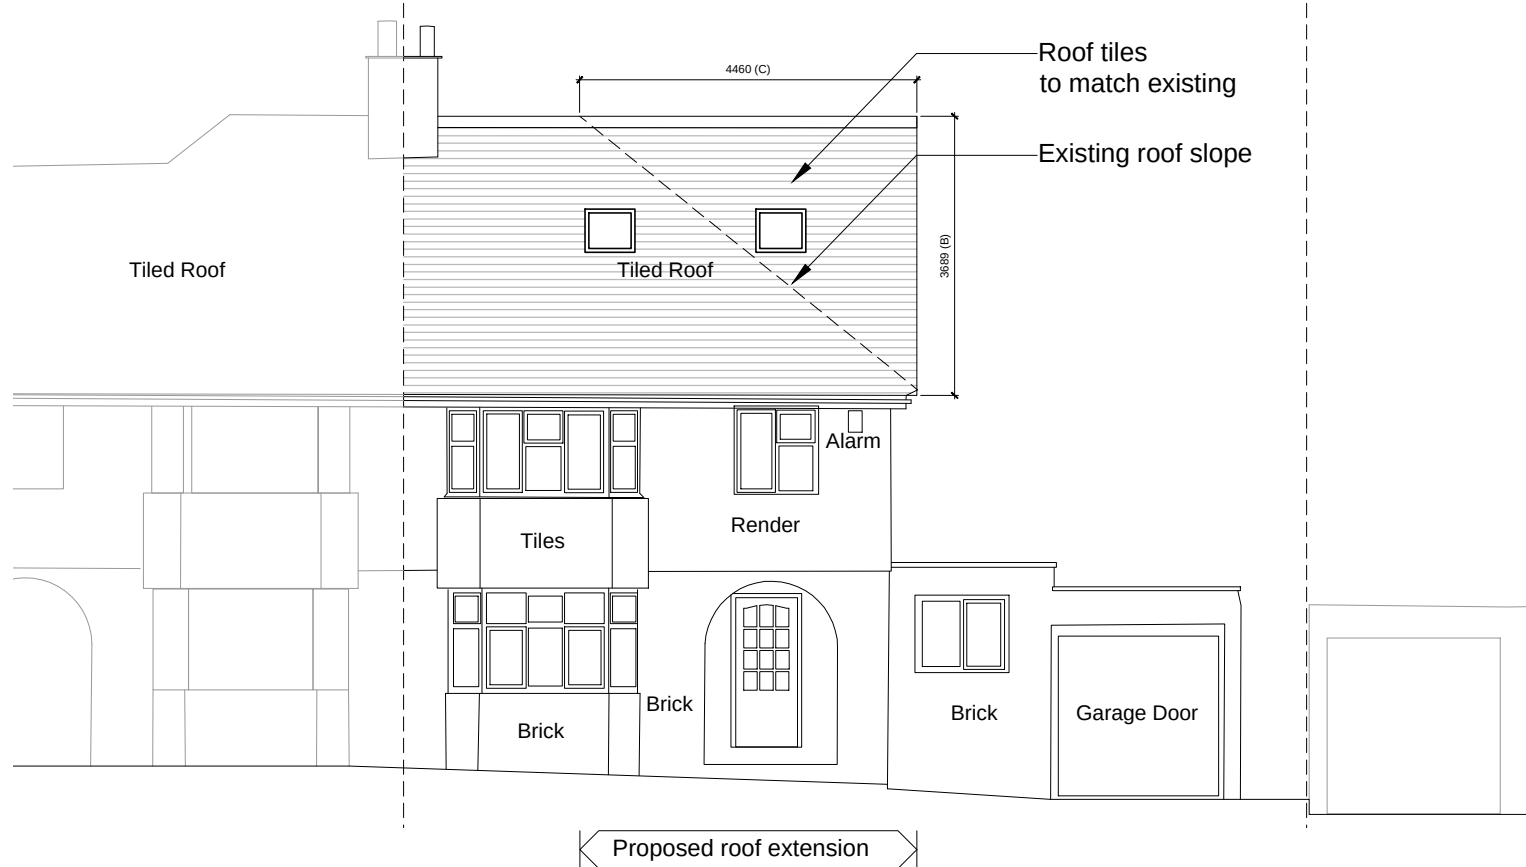

1 Front elevation  
1:100

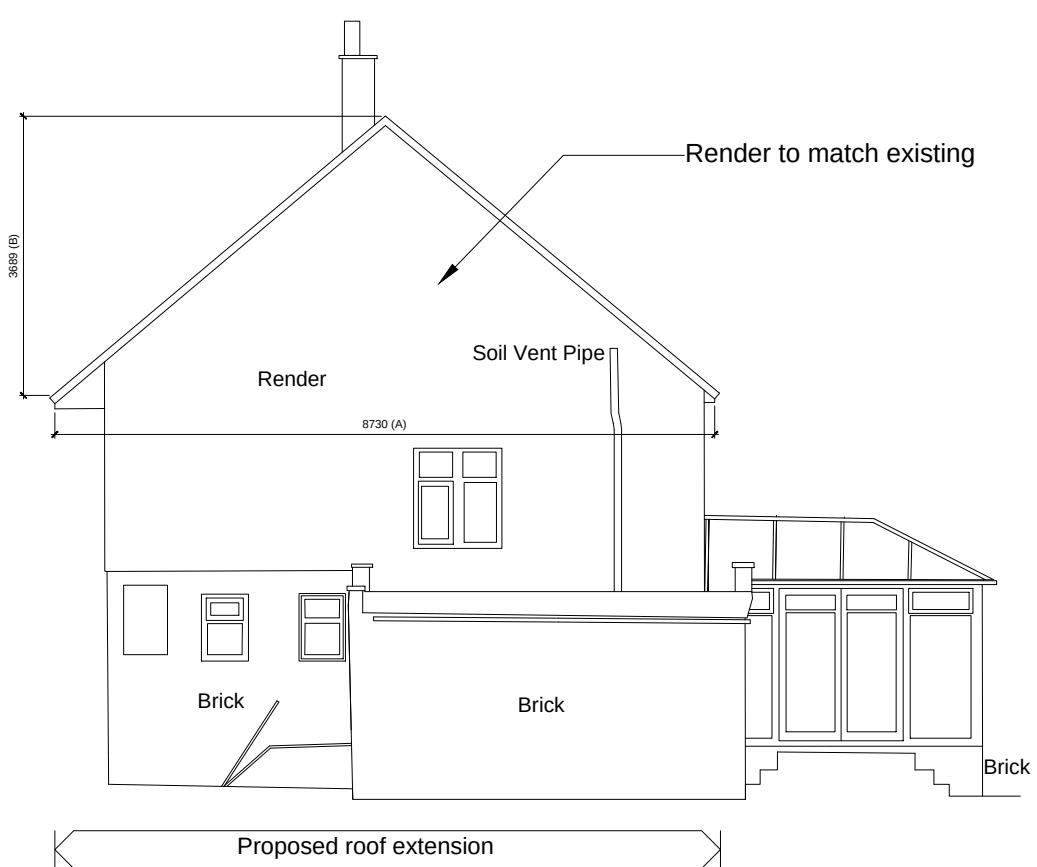

2 Side elevation  
1:100

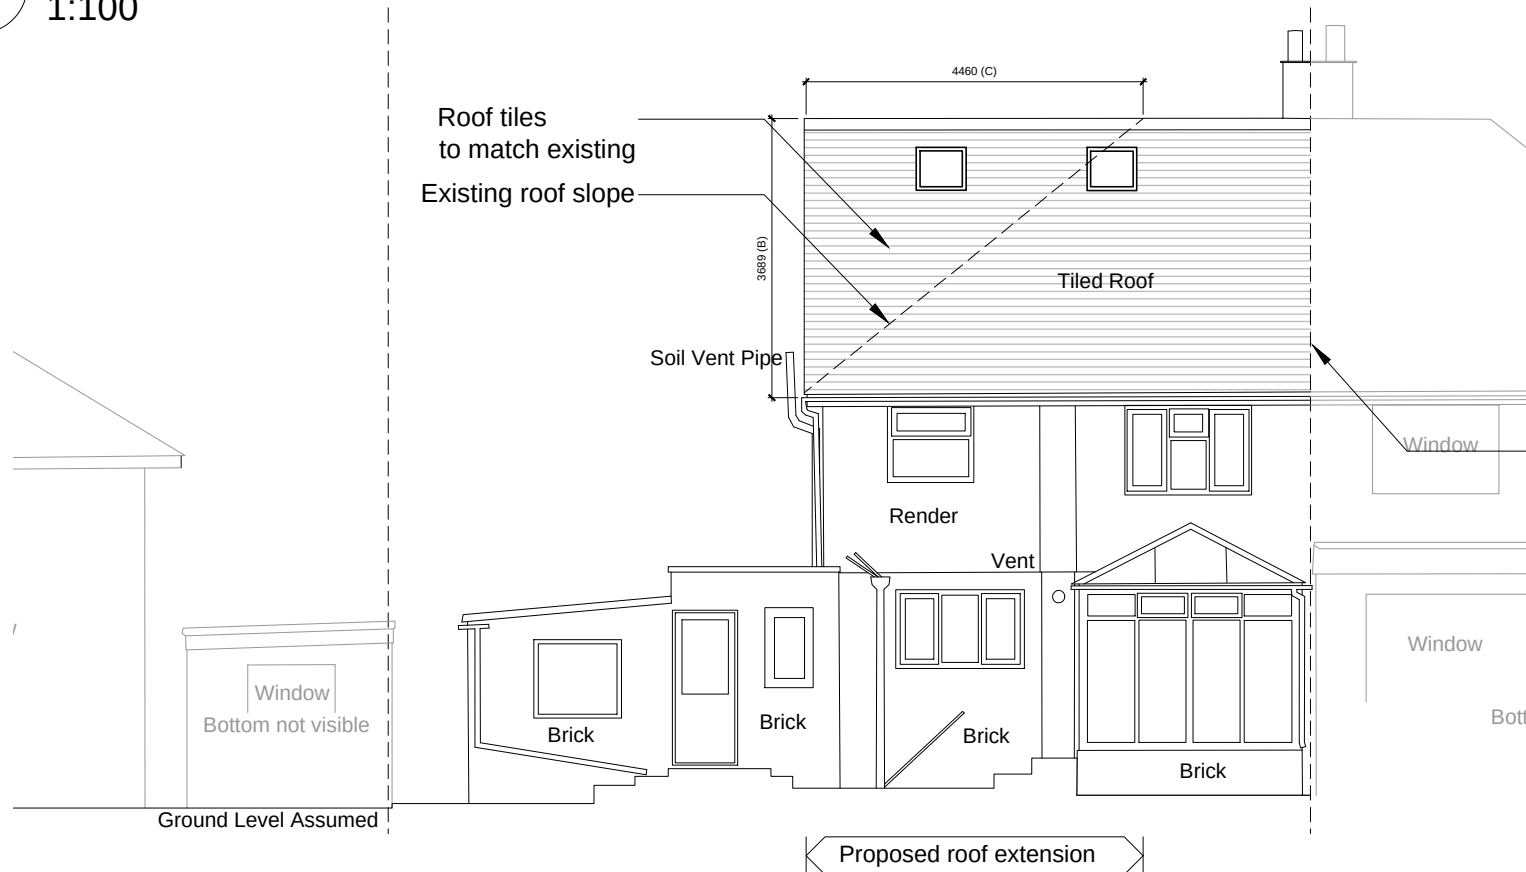


3 Rear elevation  
1:100

Calculation of the volume of hip-to-gable

$$(A \times B) / 2 \times C / 3$$

$$(8.731 \times 3.689) / 2 \times 4.460 / 3 = \mathbf{23.9418m^3}$$

The volume of the hip-to-gable is smaller than 50m<sup>3</sup>

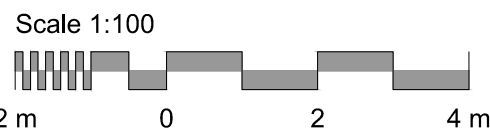

|                            |  |  |  |  |   |  |   |  |                 |   |                    |
|----------------------------|--|--|--|--|---|--|---|--|-----------------|---|--------------------|
| REV. DATE NOTES BY CHECKED |  |  |  |  | PROJECT<br>10 Kent Gardens<br>Ruislip<br>HA4 8RX                                                    |  | DRAWING TITLE<br>Proposed Elevations   |  |                 | <div>eco design consultants</div> <div>Architects &amp; Environmental Consultants</div> <div>The Mansion, Bletchley Park,<br/>Milton Keynes, MK3 6EB<br/>T: 01908 363490<br/>E: studio@ecodesignconsultants.co.uk<br/>W: www.ecodesignconsultants.co.uk</div> |                    |
|                            |  |  |  |  | CLIENT<br>Urszula & Akhilesh Nair                                                                   |  | JOB NO.<br>E 2198   |  | DWG. NO.<br>032 |   | STATUS<br>Planning |
|                            |  |  |  |  | DWG INFORMATION                                                                                     |  | SCALE<br>1: 100   |  | DWG. SIZE<br>A3 |   | REV.<br>-          |
|                            |  |  |  |  | X:\Jobs\E2198 10 Kent Gardens Ruislip\4.0 Drawings\Drawing Sheets\E2198 032 Proposed Elevations.dwg |  | Do not scale from this drawing. All dimensions to be checked on site, before work commences. Any discrepancies <b>must</b> be reported to the architect / contract administrator. It remains the property of eco design consultants                                                                                |  |                 |   |                    |
|                            |  |  |  |  |   |  | COPYRIGHT © This drawing is copyright and issued to you in confidence. It must not be copied, used or disclosed, in whole or in part, to third parties. It remains the property of eco design consultants<br>Read in conjunction with all relevant structural, mechanical and electrical engineers and landscaping |  |                 |   |                    |