



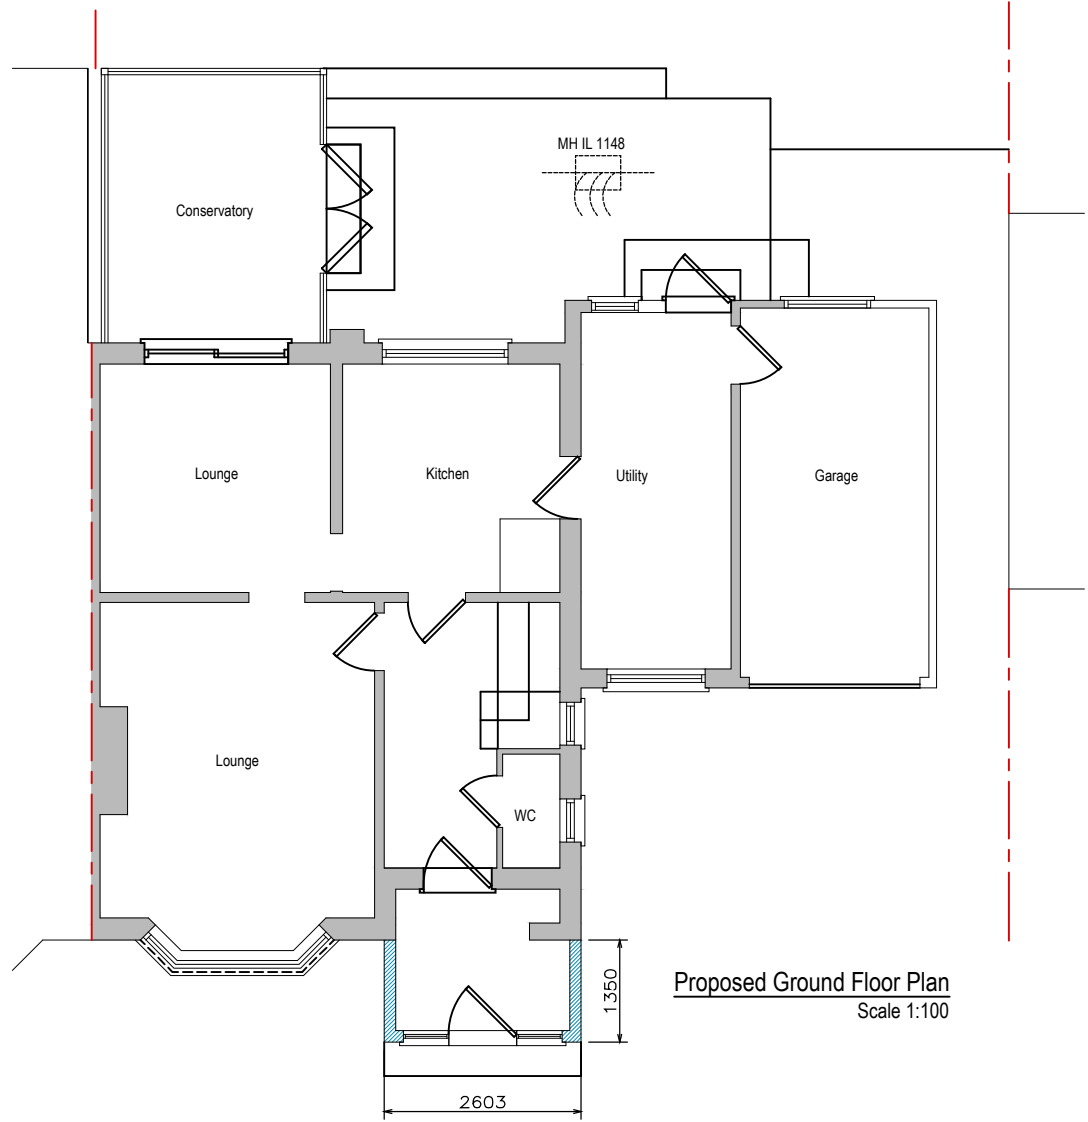

Proposed Ground Floor Plan
Scale 1:100

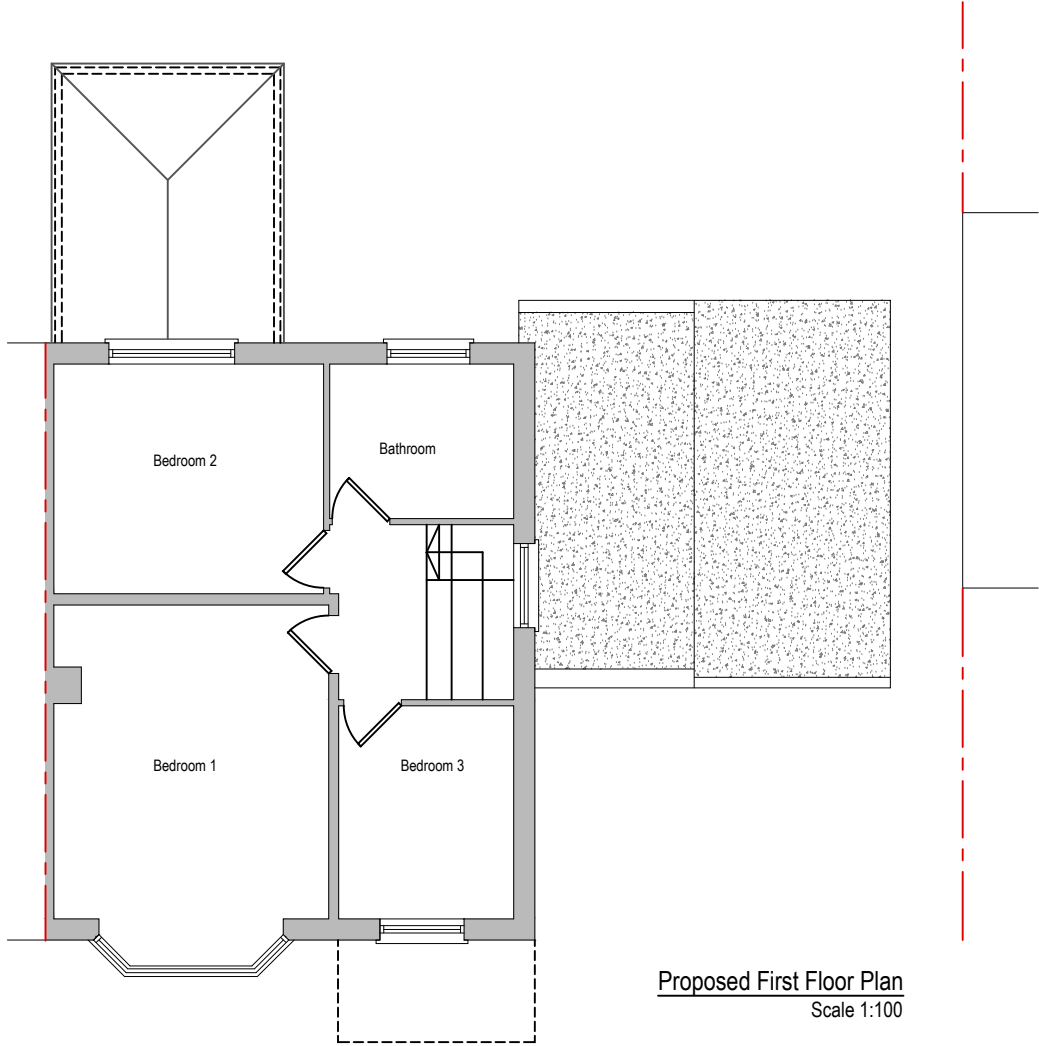


Proposed First Floor Plan
Scale 1:100




Proposed Front Elevation
Scale 1:100



Proposed Side Elevation
Scale 1:100

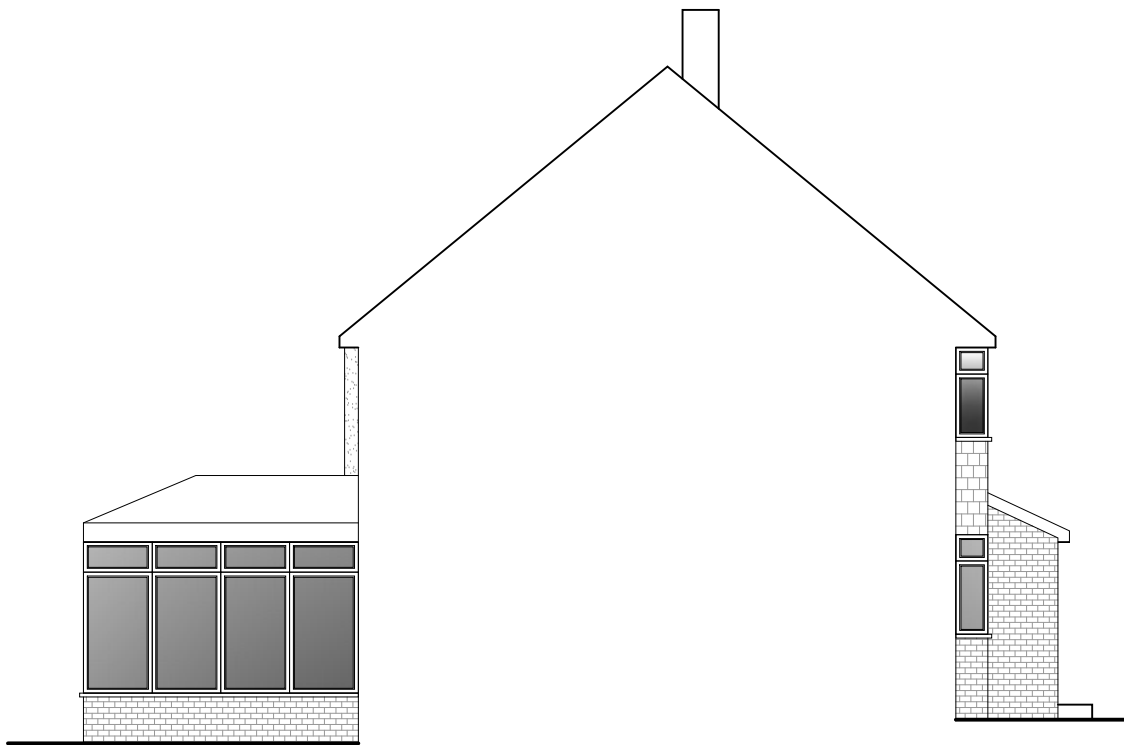

Proposed Side Elevation
Scale 1:100

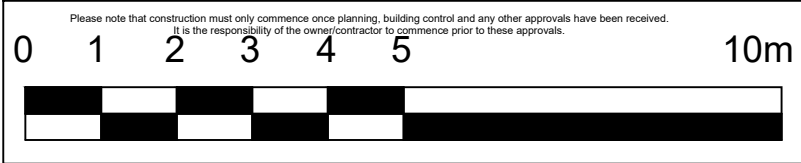

Revision	Date	Description	A2
important general note the specification is to be read in conjunction with the plans/section details, and other associated structural details as may be provided. all work is to be carried out to the local authority planning and building regulations approval, and the codes of practice and british standards as necessary. all dimensions, levels, sizes, positions and locations of particulars as indicated on drawings are to be verified by the appointed contractor on site prior to engaging in works. any discrepancies must be reported to the architect/surveyor/engineer or responsible persons immediately. the contractor is responsible for ensuring compliance with the cdm regulations, and appropriate health & safety on site precautions. the client/building owner must obtain any necessary party wall agreements, prior to engaging in the works on site. 1. this drawing is copyright and it may not be reproduced in whole or part or used for the manufacture of any article without the express permission of the copyright holders. 3. this drawing is to be read in conjunction with all relevant architect's, service engineer's and drawings and specifications.			Paper Size
Scale	1:100	B-12 Development Architectural consultancy Site Address Proposed Plans & Elevations Drawing Number KG10-AP2-103	
Revision	1st		
Dec-21			
Drawn By/Checked By	10 Kent Gardens, Ruslip HA4 8RX		
