


All work to comply with current building regulations and codes of practice
Do not scale from drawings all dimensions to be checked on site before the start of any work
All Proposed External Materials to Match Existing External Materials

Any Proposed Windows to Flank wall to be Obscure Glazed and Non-Opening below 1.7m from FFL


Existing Ground Floor Plan
Scale 1:100

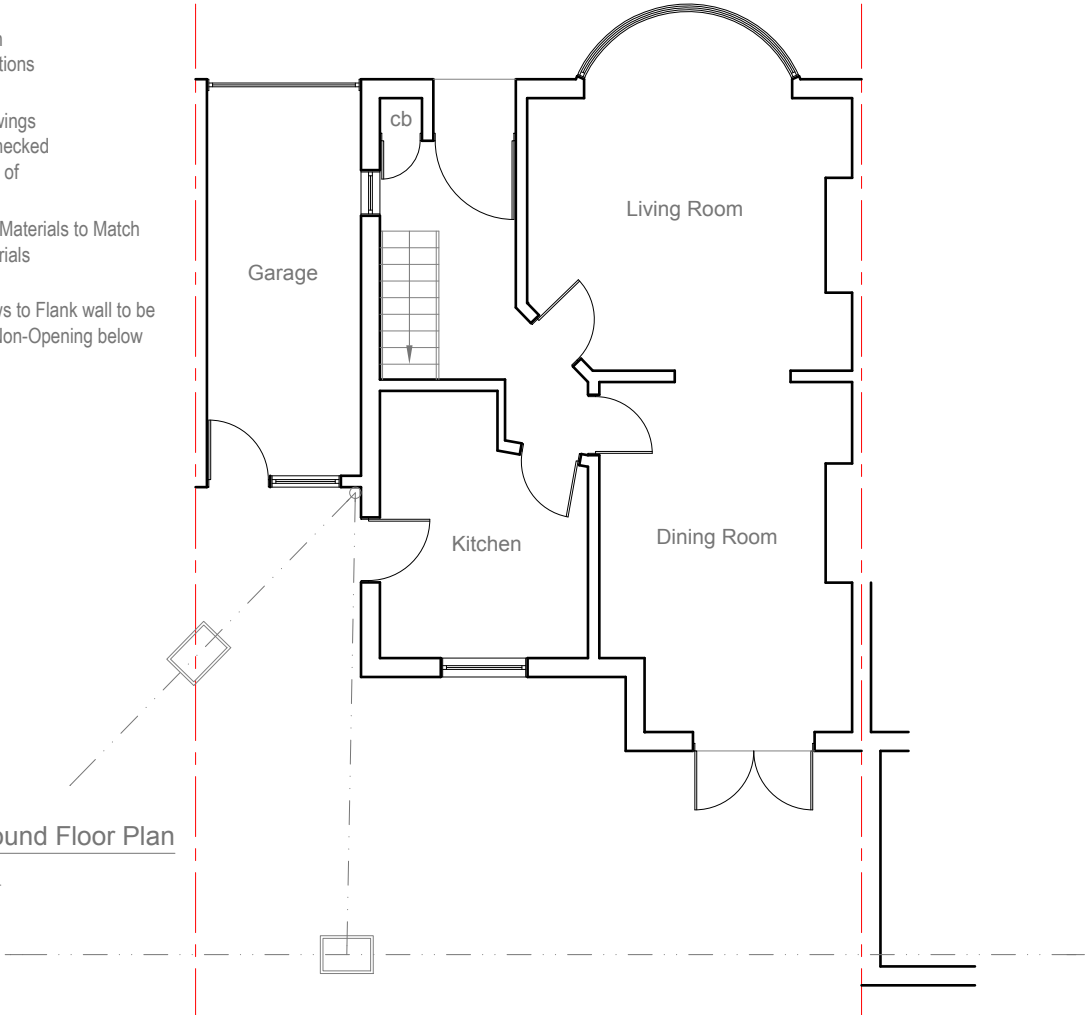


Existing Rear Elevation
Scale 1:100



Existing Side Elevation
Scale 1:100

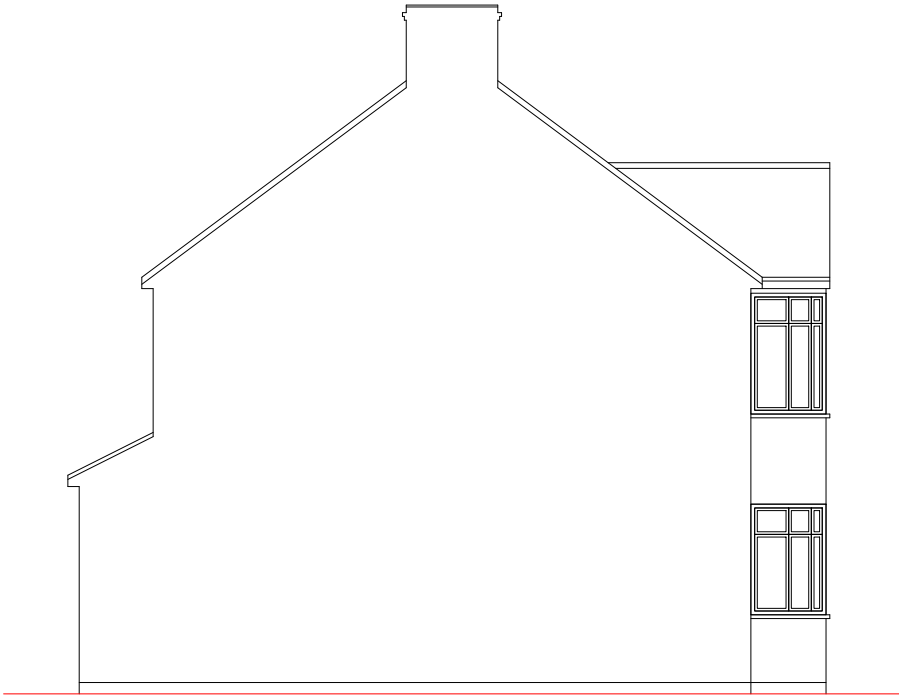


Existing First Floor Plan
Scale 1:100

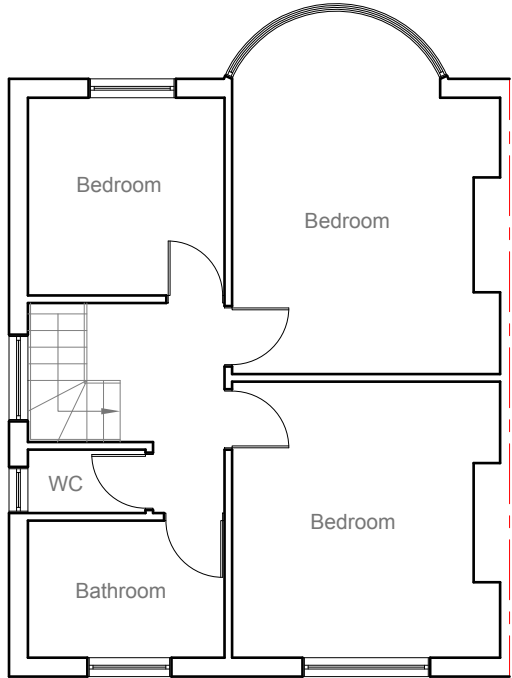

Existing Side Elevation
Scale 1:100



Existing Front Elevation
Scale 1:100

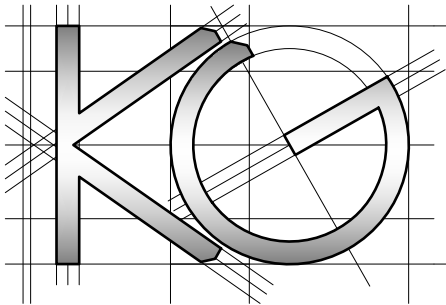

Site Address:

33 Potter Street
Northwood
HA6 1QJ

1

Drawing Content:

Existing Floor Plans

Existing Elevations

2

Drawings No:

33potterstreet/2018/01

3

Drawings Scale:

1:100

4

Date Drawn:

20th January 2018

5

Drawn By:

KG

6



Planning Issue

7

Revision:

8


Any Proposed Windows to Flank wall to be
Obscure Glazed and Non-Opening below
1.7m from FFL

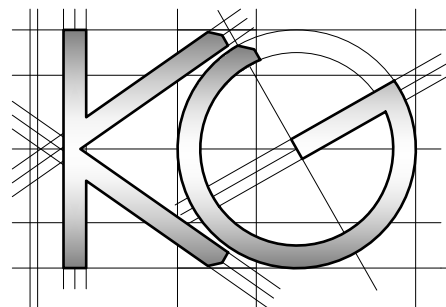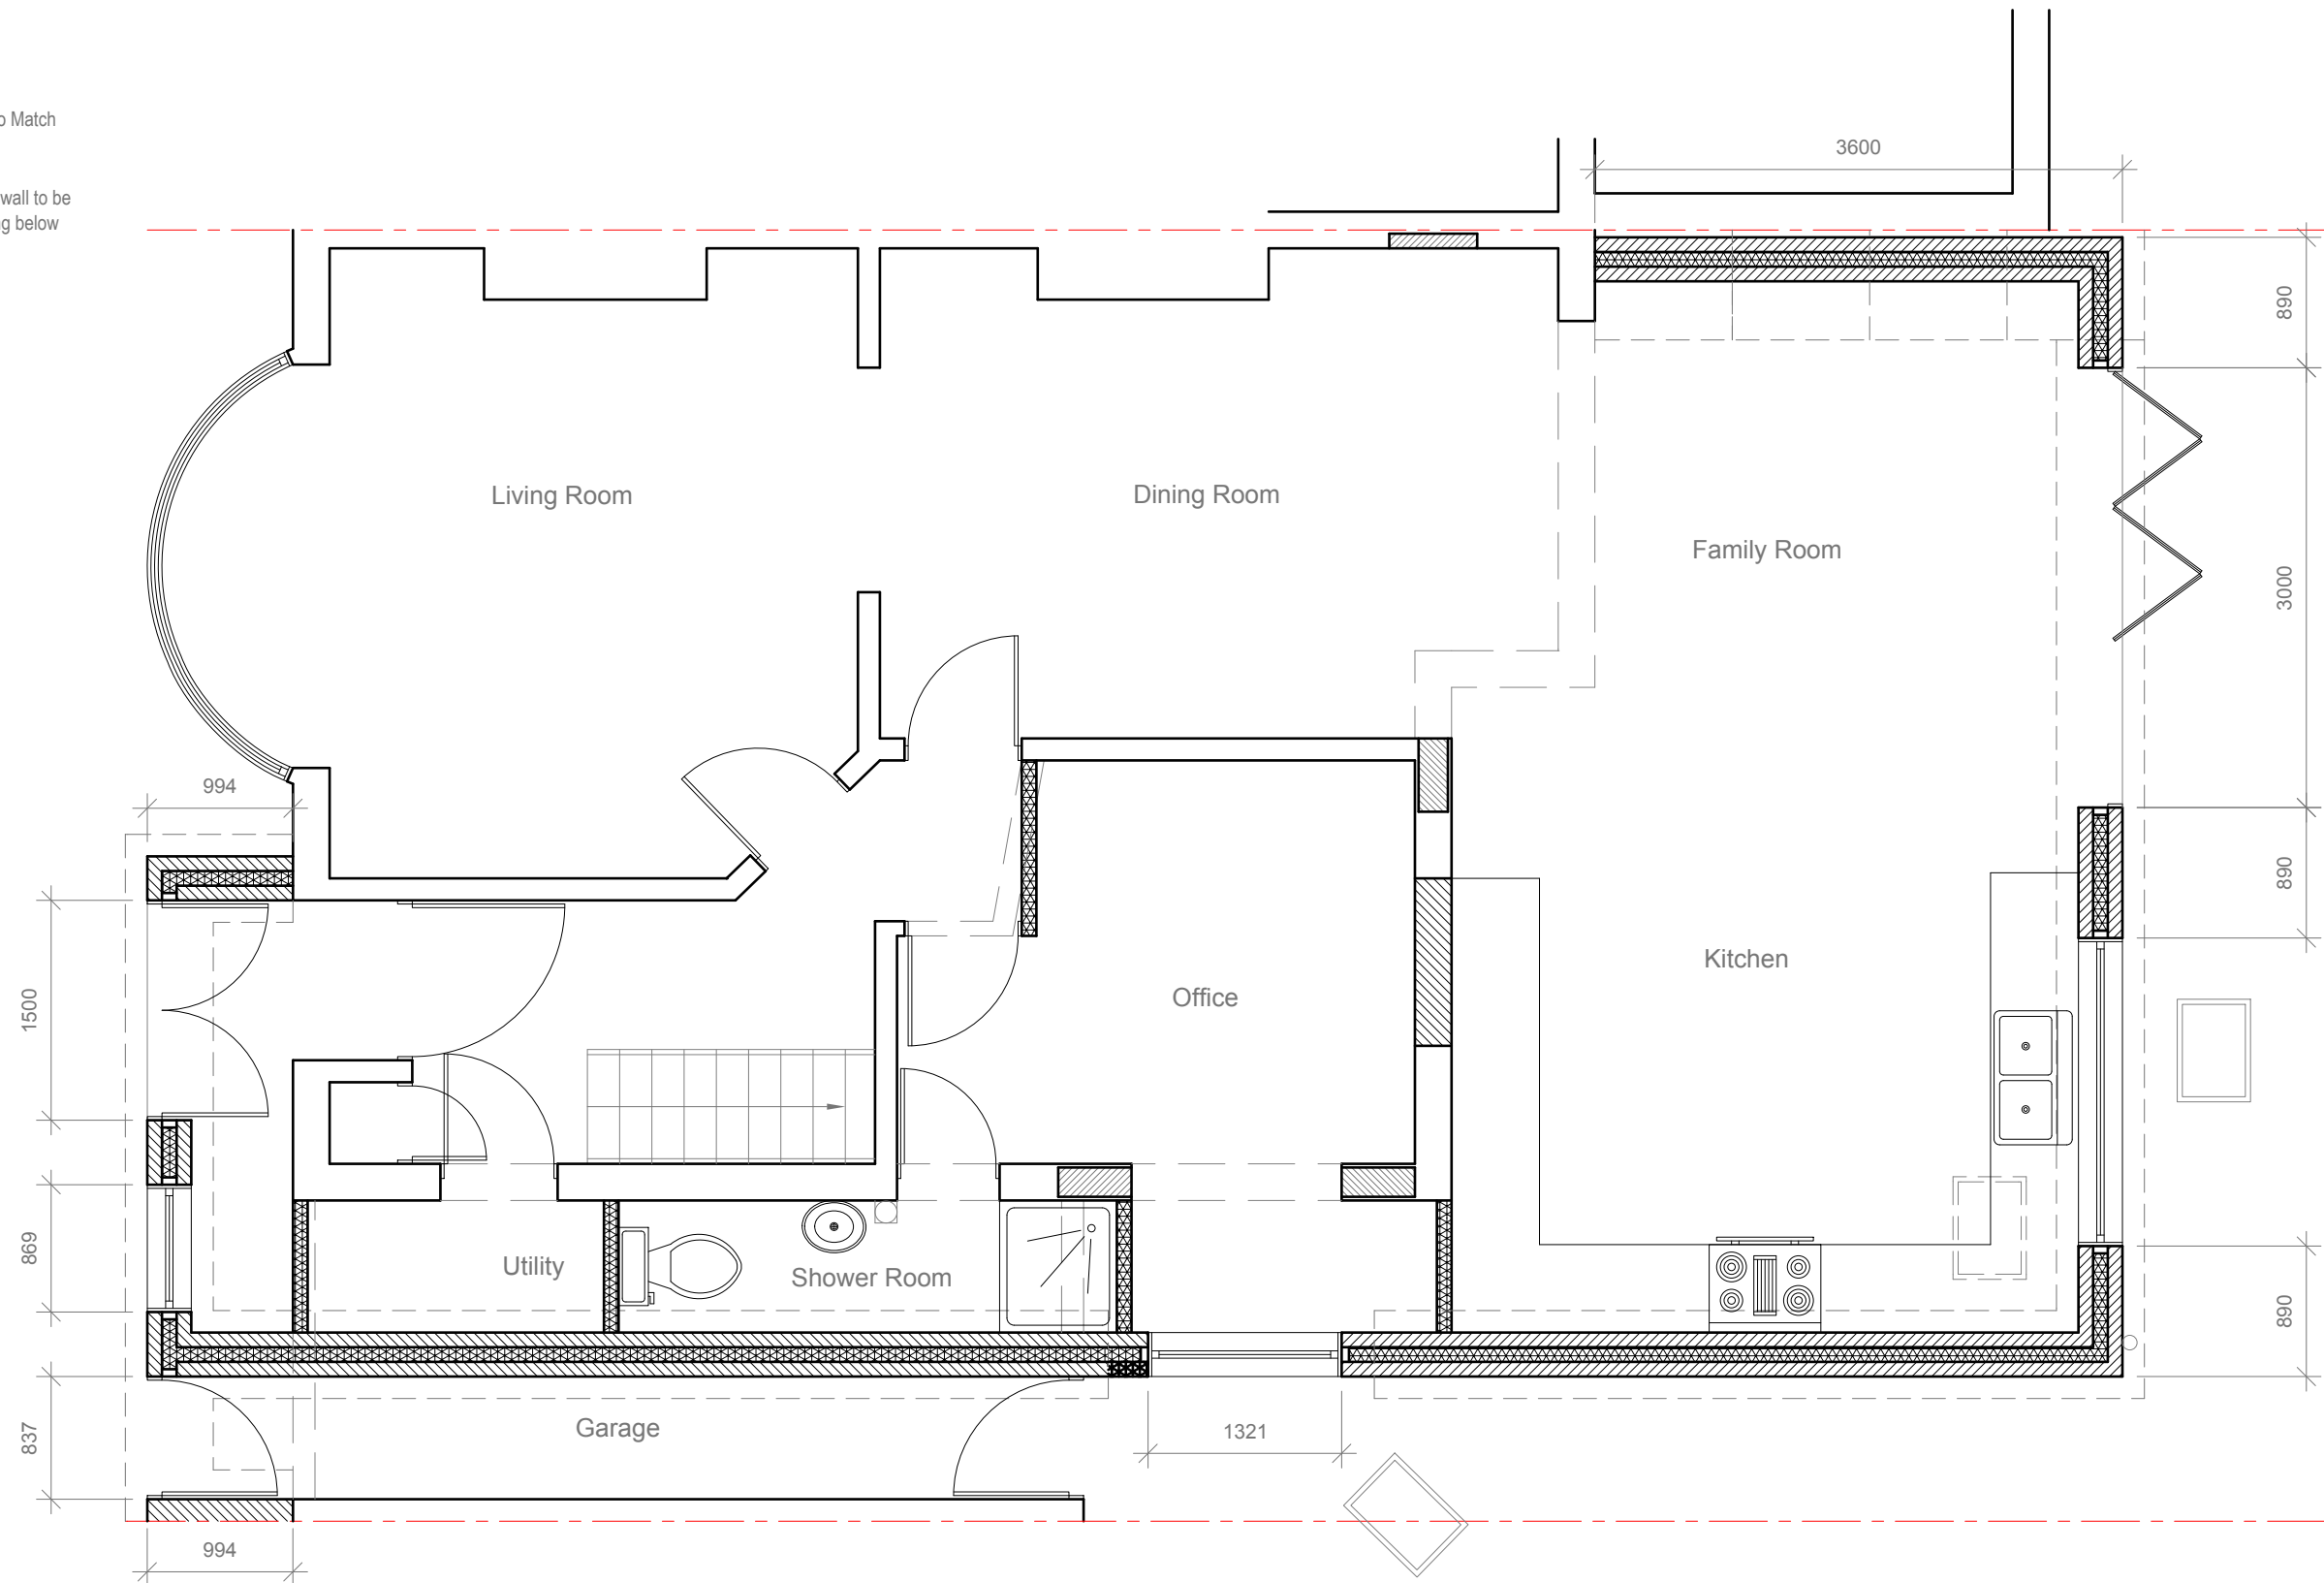

Site Address:	Drawing Content:	Drawings No:	Date Drawn:	Planning Issue					
33 Potter Street Northwood HA6 1QJ	Proposed Ground Floor Plan	33potterstreet/2018/02	20th January 2018	7					
1	2	Drawings Scale:	Drawn By:	Revision:	A				
		1:50	KG		03 19				8

All work to comply with
current building regulations
and codes of practice
Do not scale from drawings
all dimensions to be checked
on site before the start of
any work
All Proposed External Materials to Match
Existing External Materials

Any Proposed Windows to Flank wall to be
Obscure Glazed and Non-Opening below
1.7m from FFL

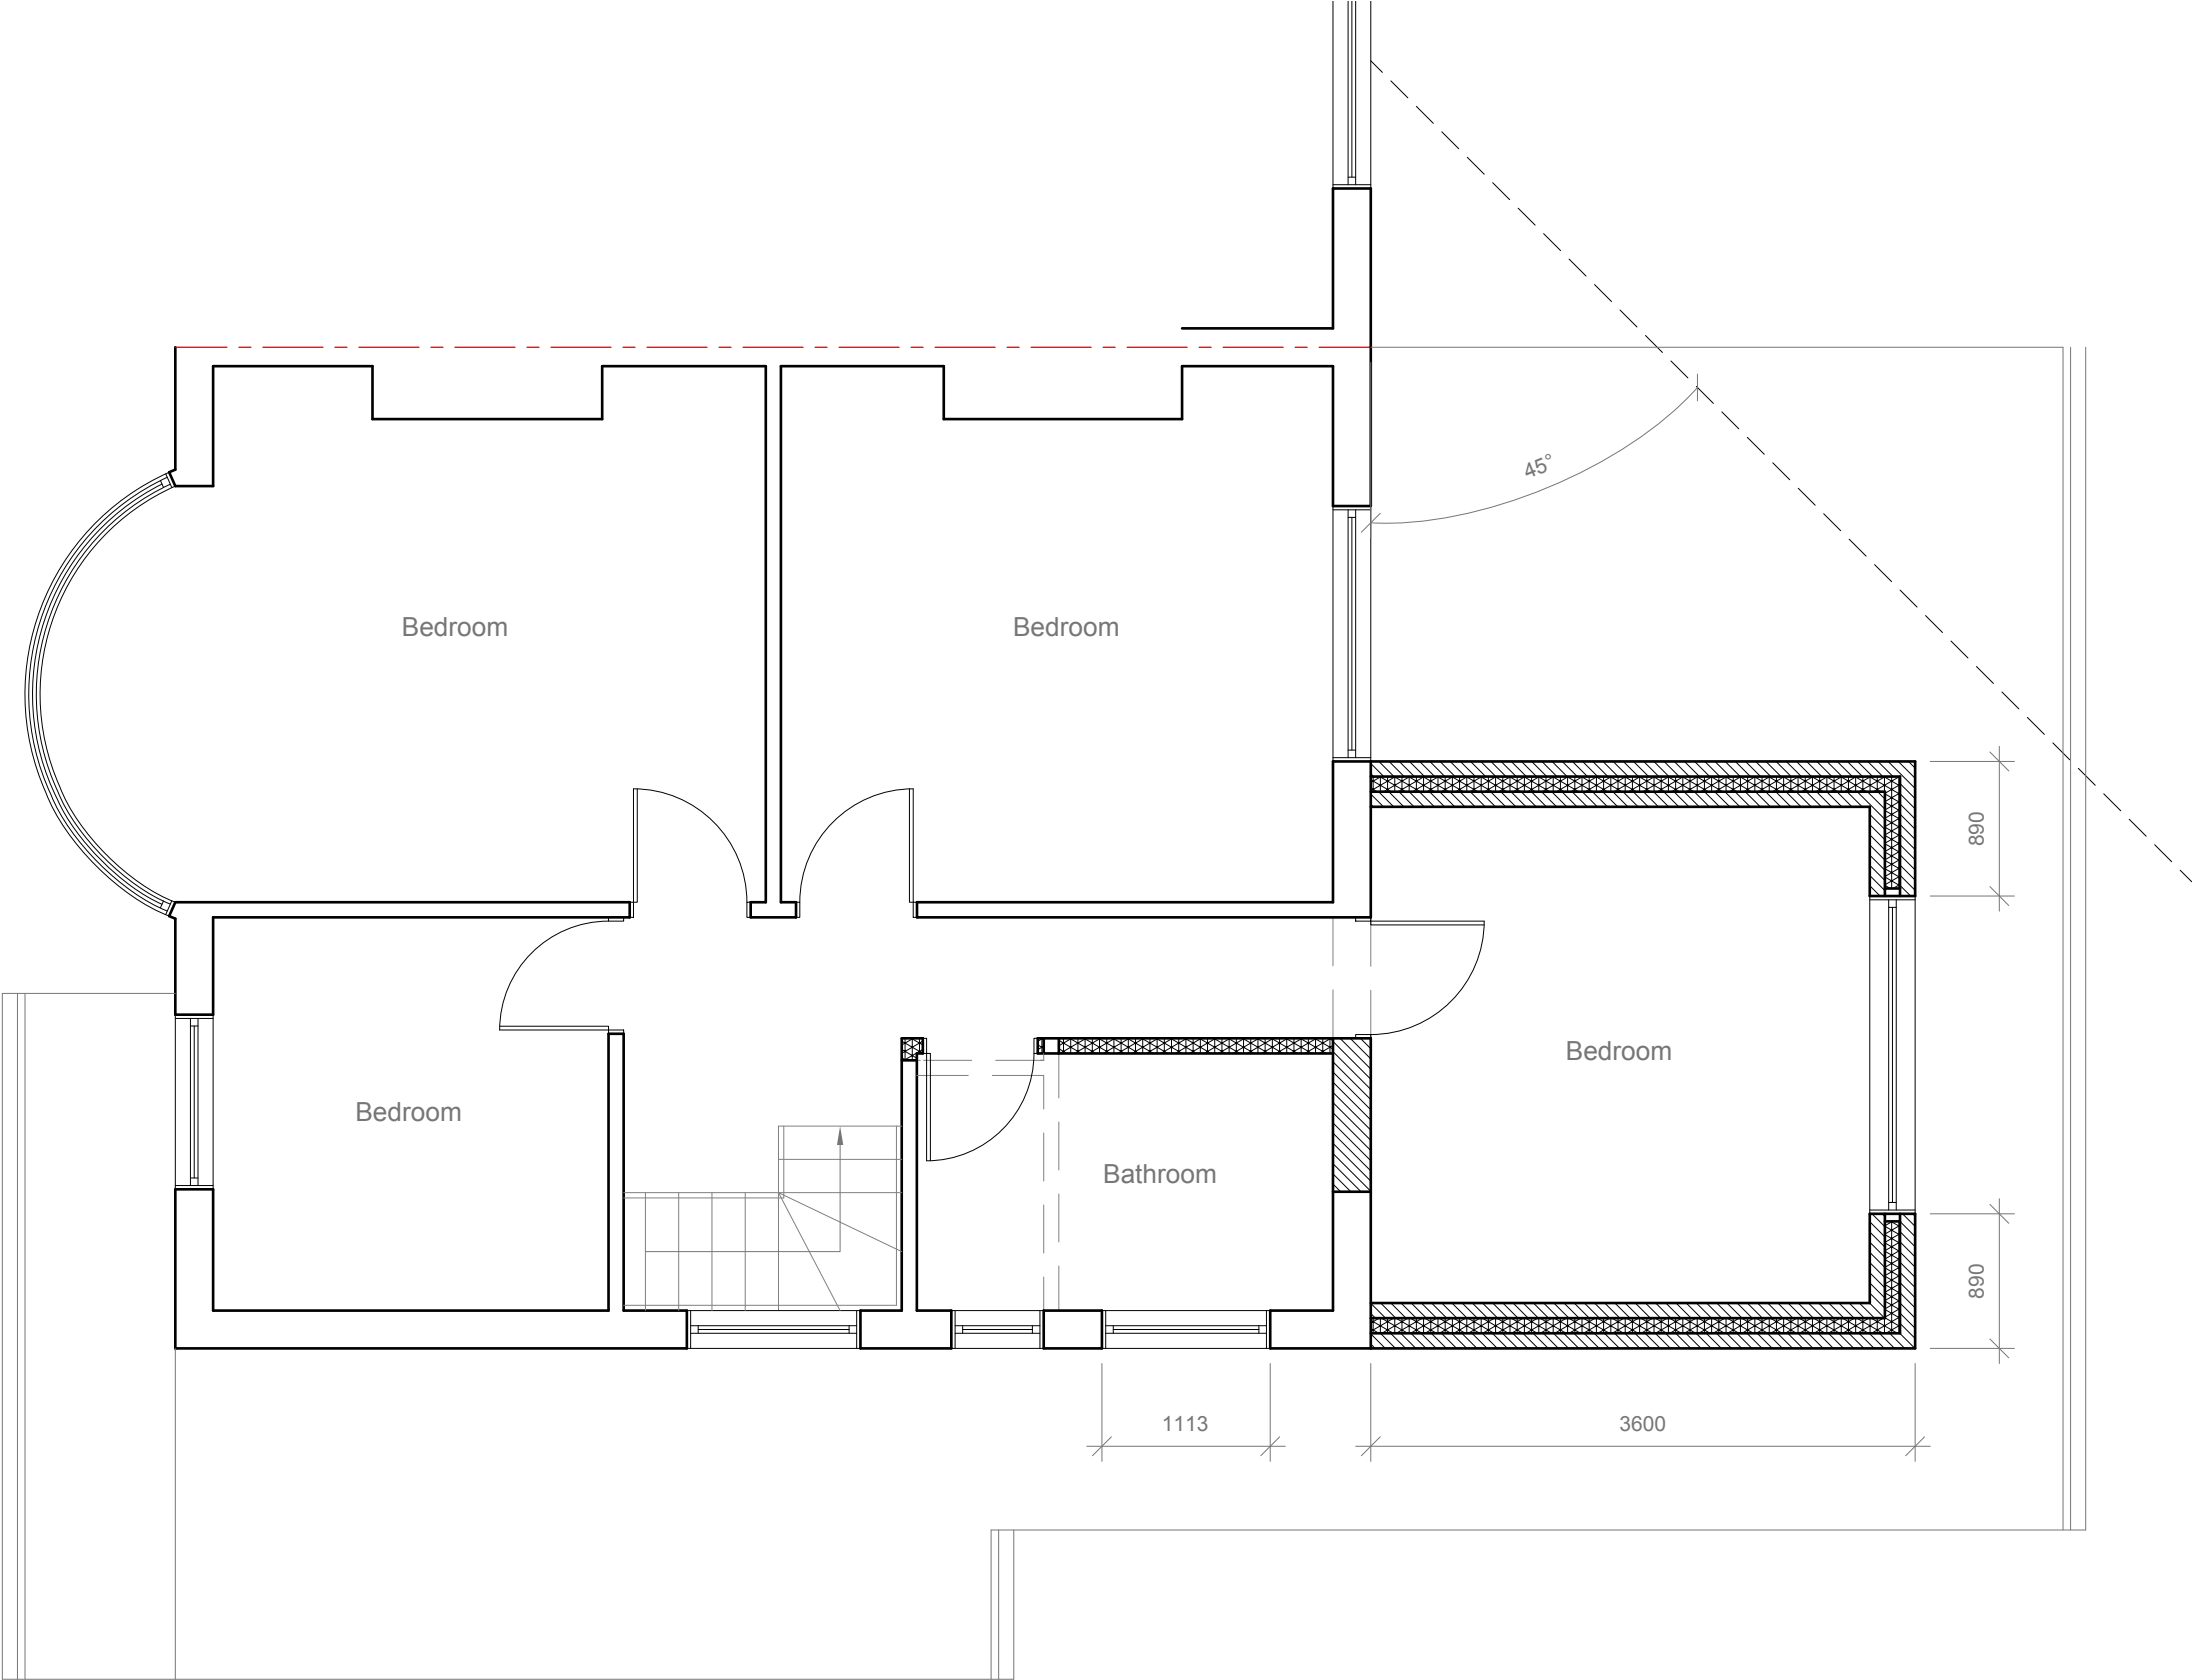

	<u>Site Address:</u> 33 Potter Street Northwood HA6 1QJ	<u>Drawing Content:</u> Proposed First Floor Plan	<u>Drawings No:</u> 33potterstreet/2018/02A	<u>Date Drawn:</u> 20th January 2018	Planning Issue	
	1	2	3	5	7	
			<u>Drawings Scale:</u> 1:50	<u>Drawn By:</u> KG	<u>Revision:</u>	8

All work to comply with current building regulations and codes of practice


Do not scale from drawings all dimensions to be checked on site before the start of any work

All Proposed External Materials to Match Existing External Materials

Any Proposed Windows to Flank wall to be Obscure Glazed and Non-Opening below 1.7m from FFL



Proposed Rear Elevation
Scale 1:100

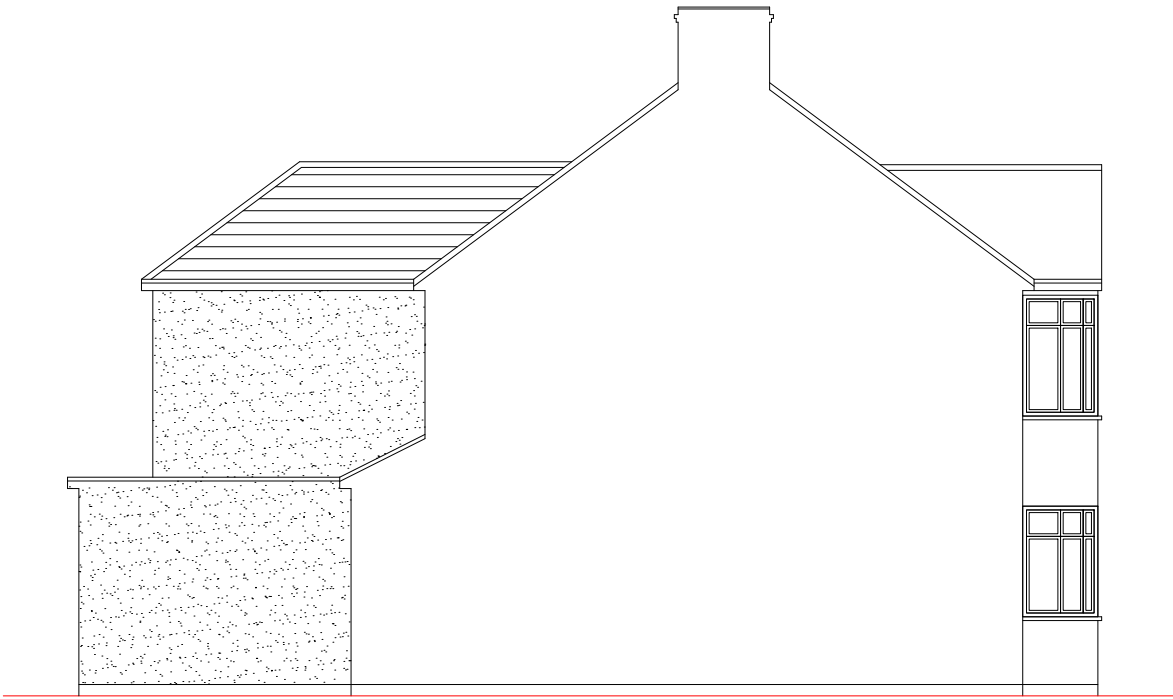

Proposed Side Elevation
Scale 1:100




Proposed Side Elevation
Scale 1:100



Proposed Front Elevation
Scale 1:100

Proposed Flank Wall Window to be Obscure Glazed and Non-Opening below 1.7m from FFL

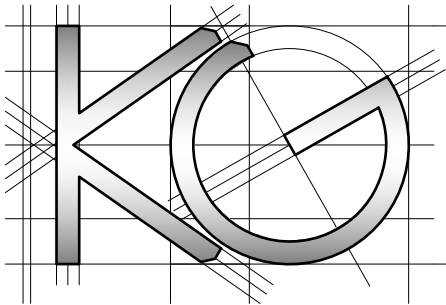

Site Address:
33 Potter Street
Northwood
HA6 1QJ

1

Drawing Content:
Proposed Elevations

2

Drawings No:
33potterstreet/2018/03

3

Drawings Scale:
1:100

4

Date Drawn:
20th January 2018

5

Drawn By:
KG

6

Planning Issue

7

Revision:

A

03
19

8