


**Planning Application Approved
Under Application Ref No :
16157/APP/2026/806**

**Existing Garage —
to be Demolished**

**Existing Garage
to be Demolished**

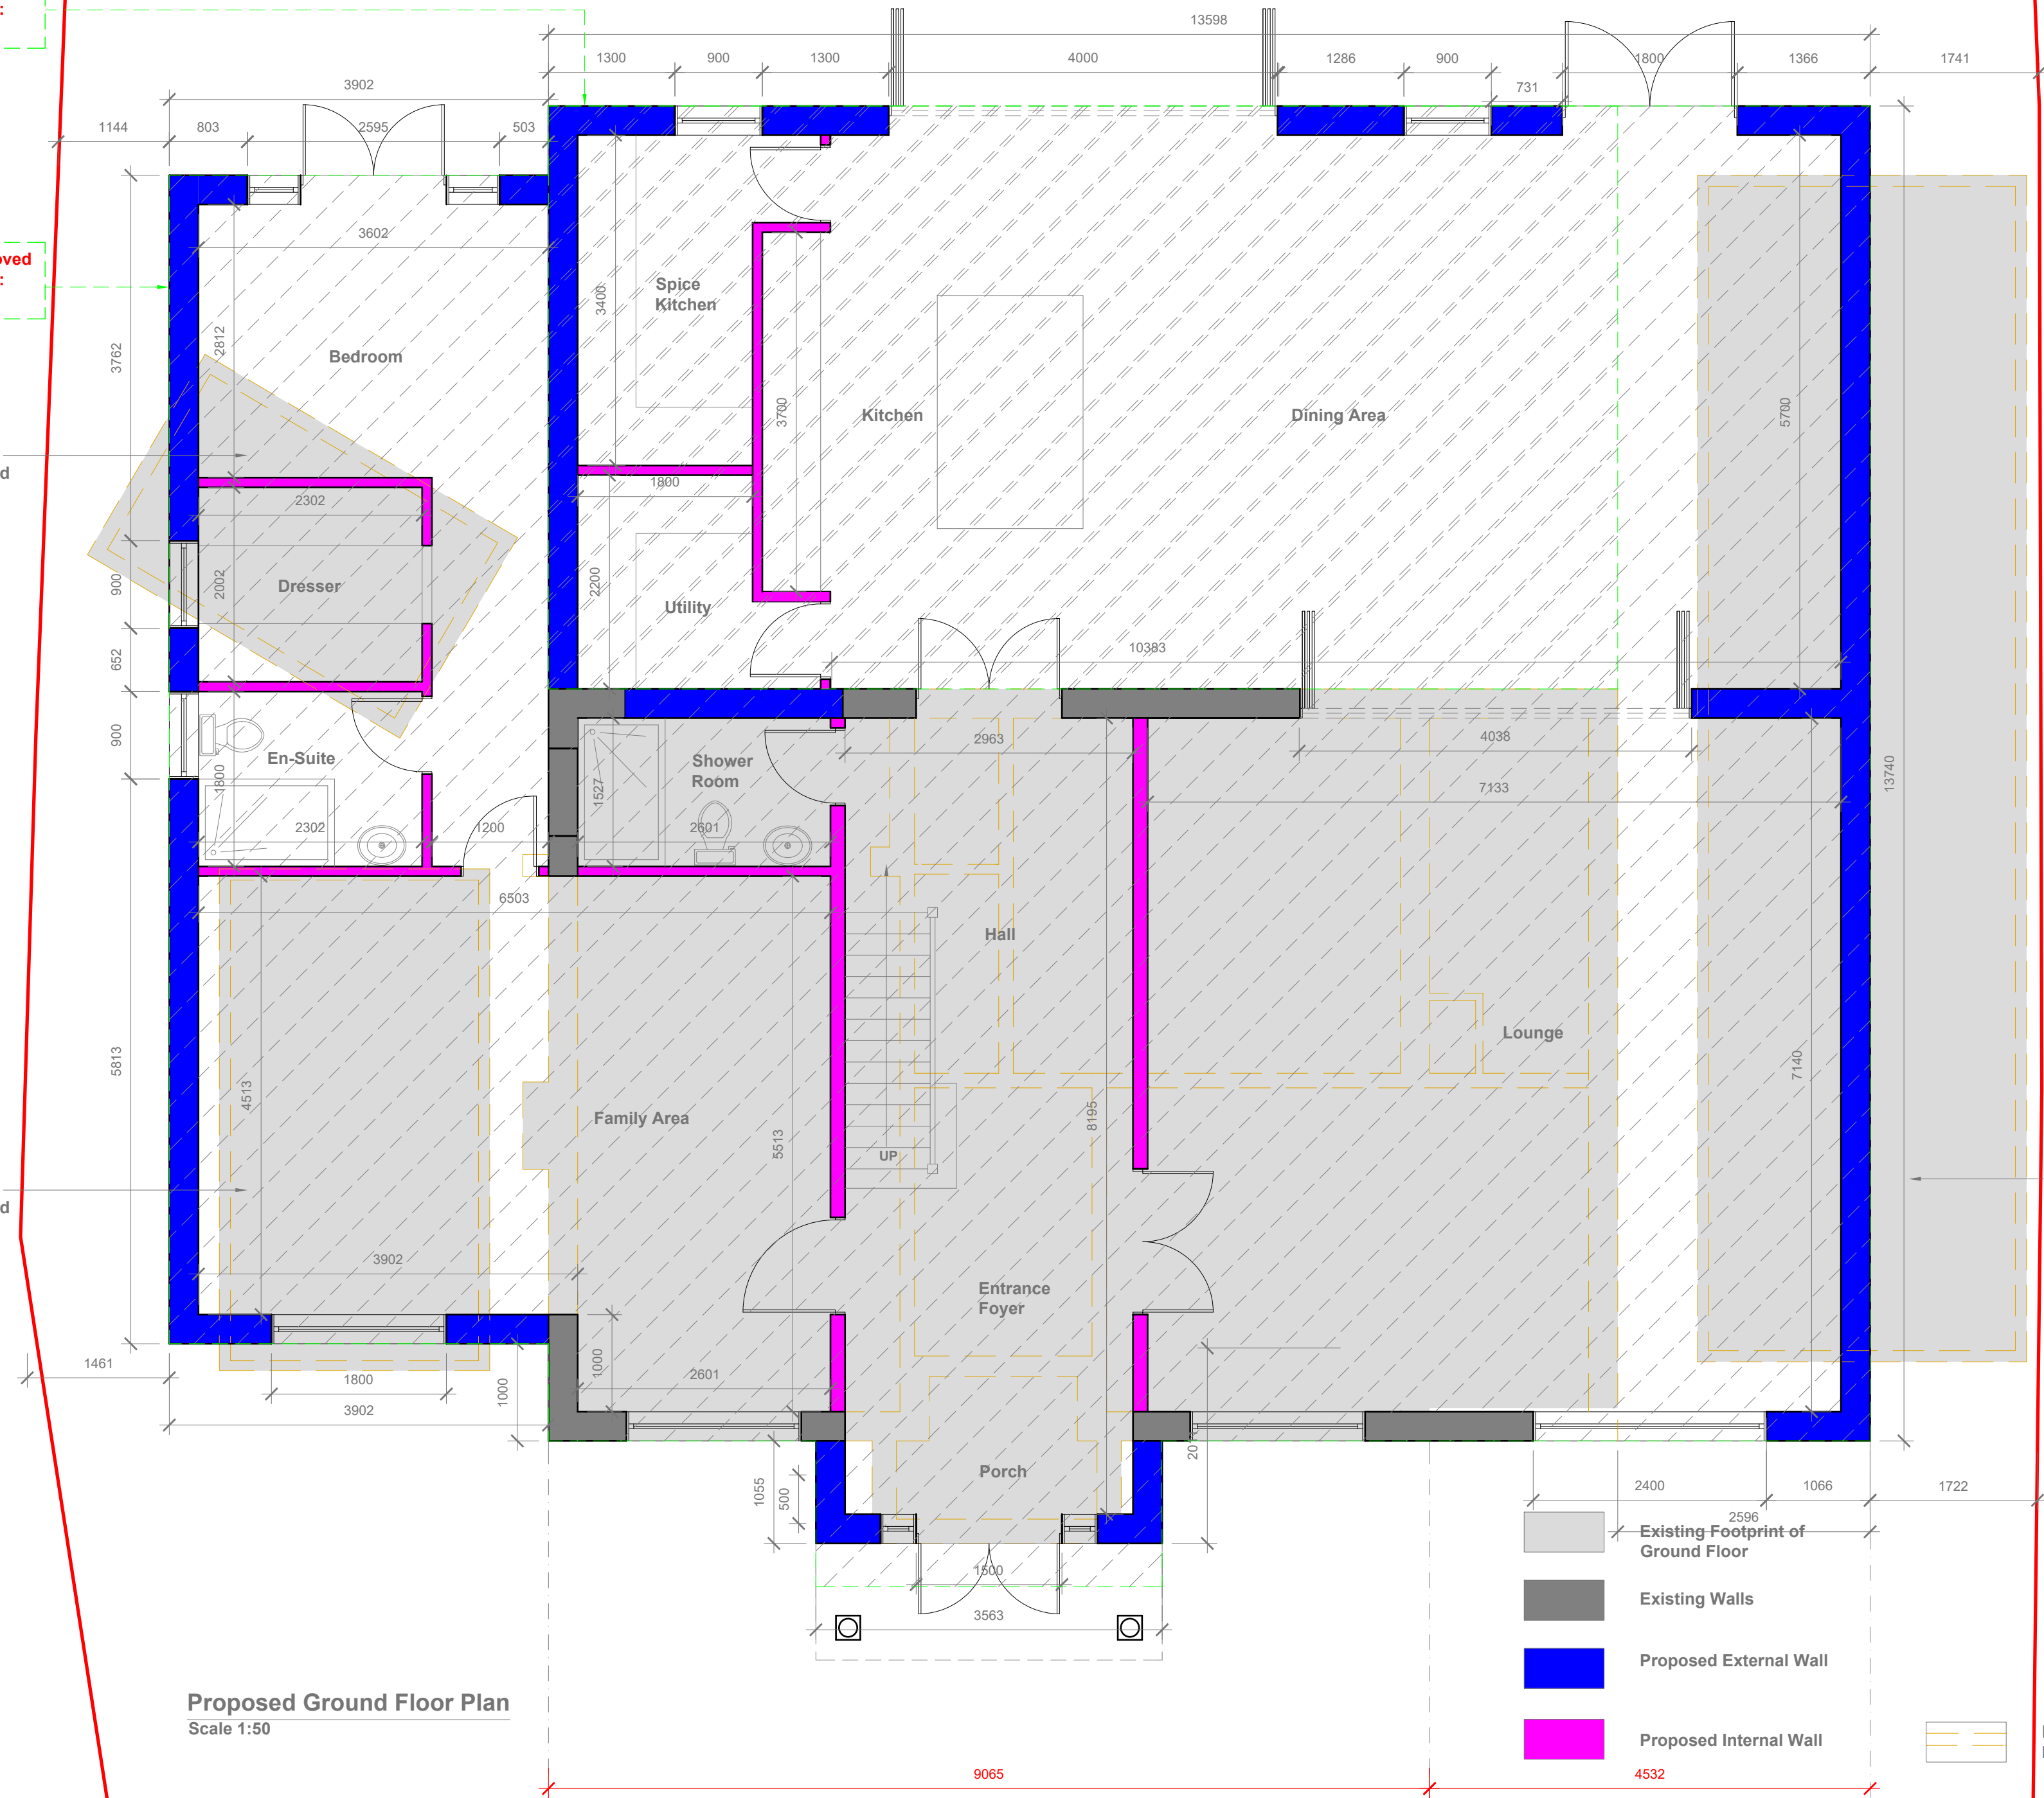

A vertical scale bar with markings at 0, 1, 2, and 5 Meter. The bar is divided into segments: a dark grey segment from 0 to 1, a white segment from 1 to 2, and a dark grey segment from 2 to 5. The numbers 0, 1, and 2 are placed to the left of the bar, and '5 Meter' is placed to the right of the bar.

Title:	
--------	--

Proposed Ground Floor Plan

Scale: 1:50 @A2

Date: 26/06/2026

Drawing No.:

2025/154 -05
 DEPUTY DIVISIONAL CLERK

Drawn By: BO

Revision Date:


A	02/09/2026
---	------------

B	10/09/2026
---	------------

--	--

e:mail -
faluckpatel@yahoo.com

Faluck Patel

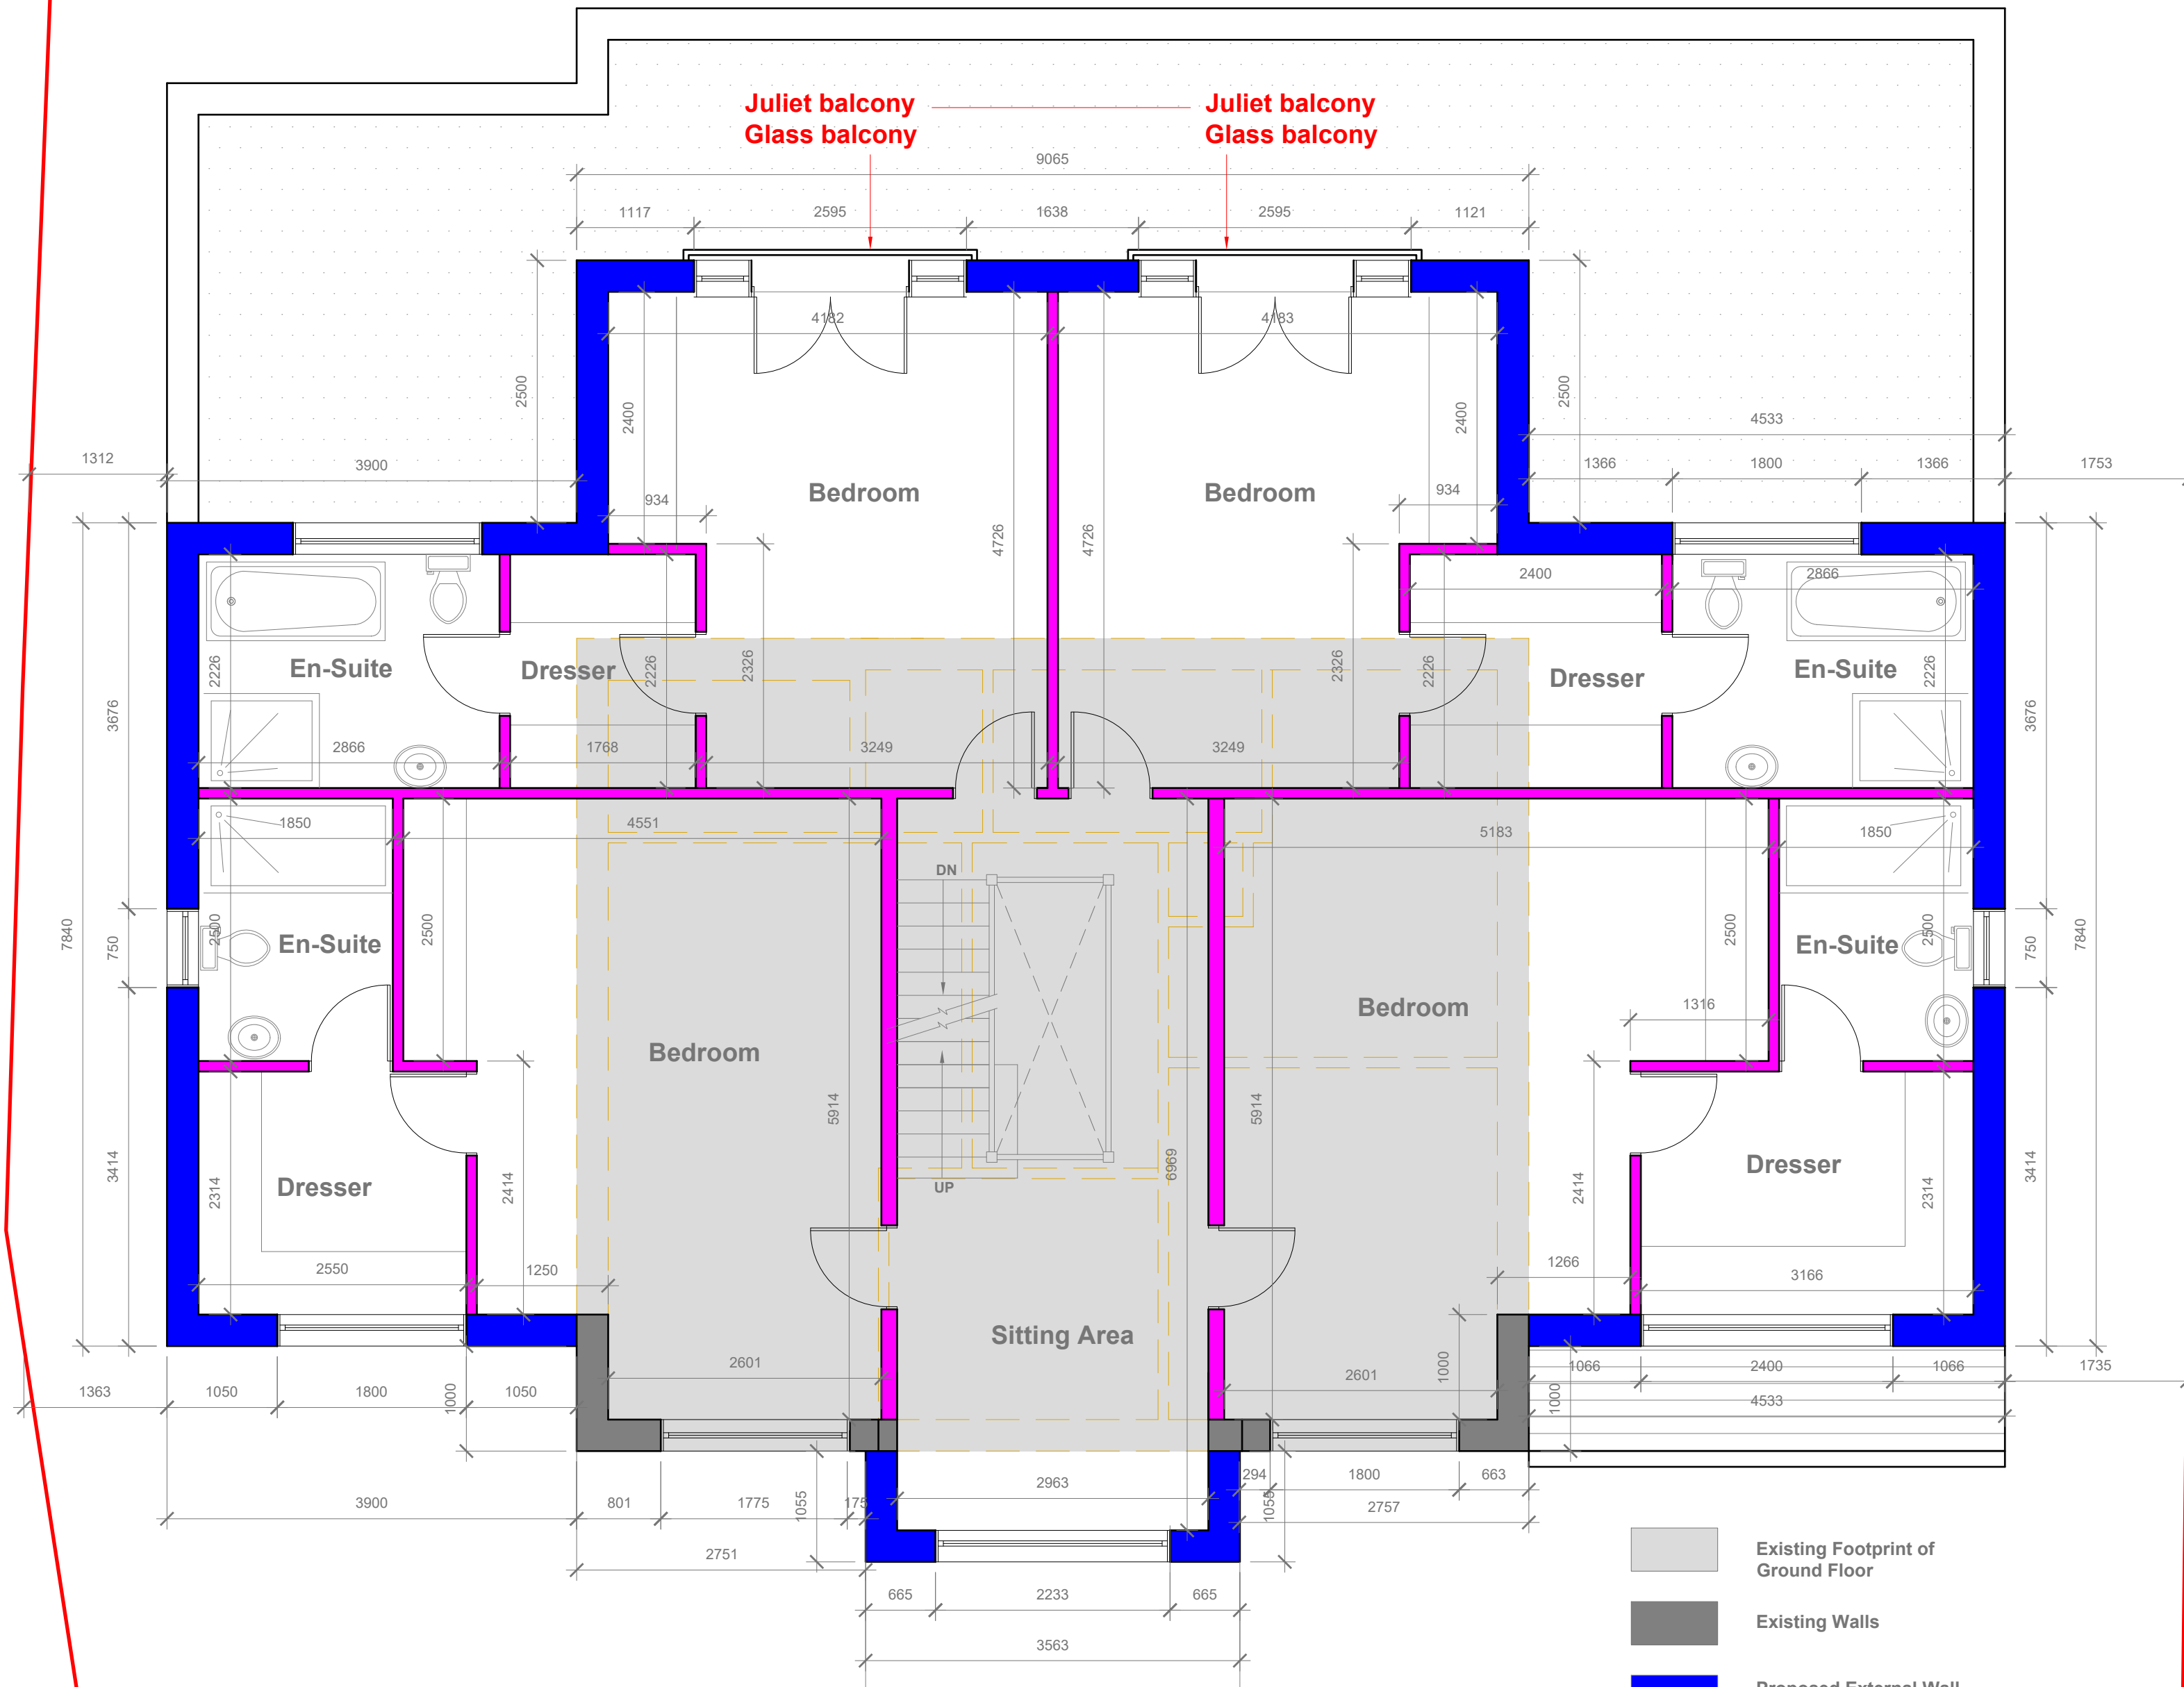

Proposed First Floor Plan
Scale 1:50

GENERAL NOTES:
1. ALL DIMENSIONS ARE IN MILLIMETER.
2. VERIFY ALL DIMENSIONS AND CONDITIONS BEFORE BUILDING OR STARTING CONSTRUCTION. NOTIFY THE DESIGNER IMMEDIATELY OF ANY DISCREPANCY OR VARIATION.
3. ALL WORK TO COMPLY WITH CURRENT BUILDING REGULATIONS AND CODES OF PRACTICE


Title:

Proposed First Floor Plan

Site Address
29 Sweetcroft Lane,
Uxbridge,
UB10 9LE

Scale: 1:50 @A2
Date: 26/06/2026
Drawing No.:
2025/154 -06
Drawn By:
RO

Revision Date:
A 02/09/2026
B 10/09/2026
e-mail -
faluckpatel@yahoo.com
(M) +44 (0) 7871 466 254

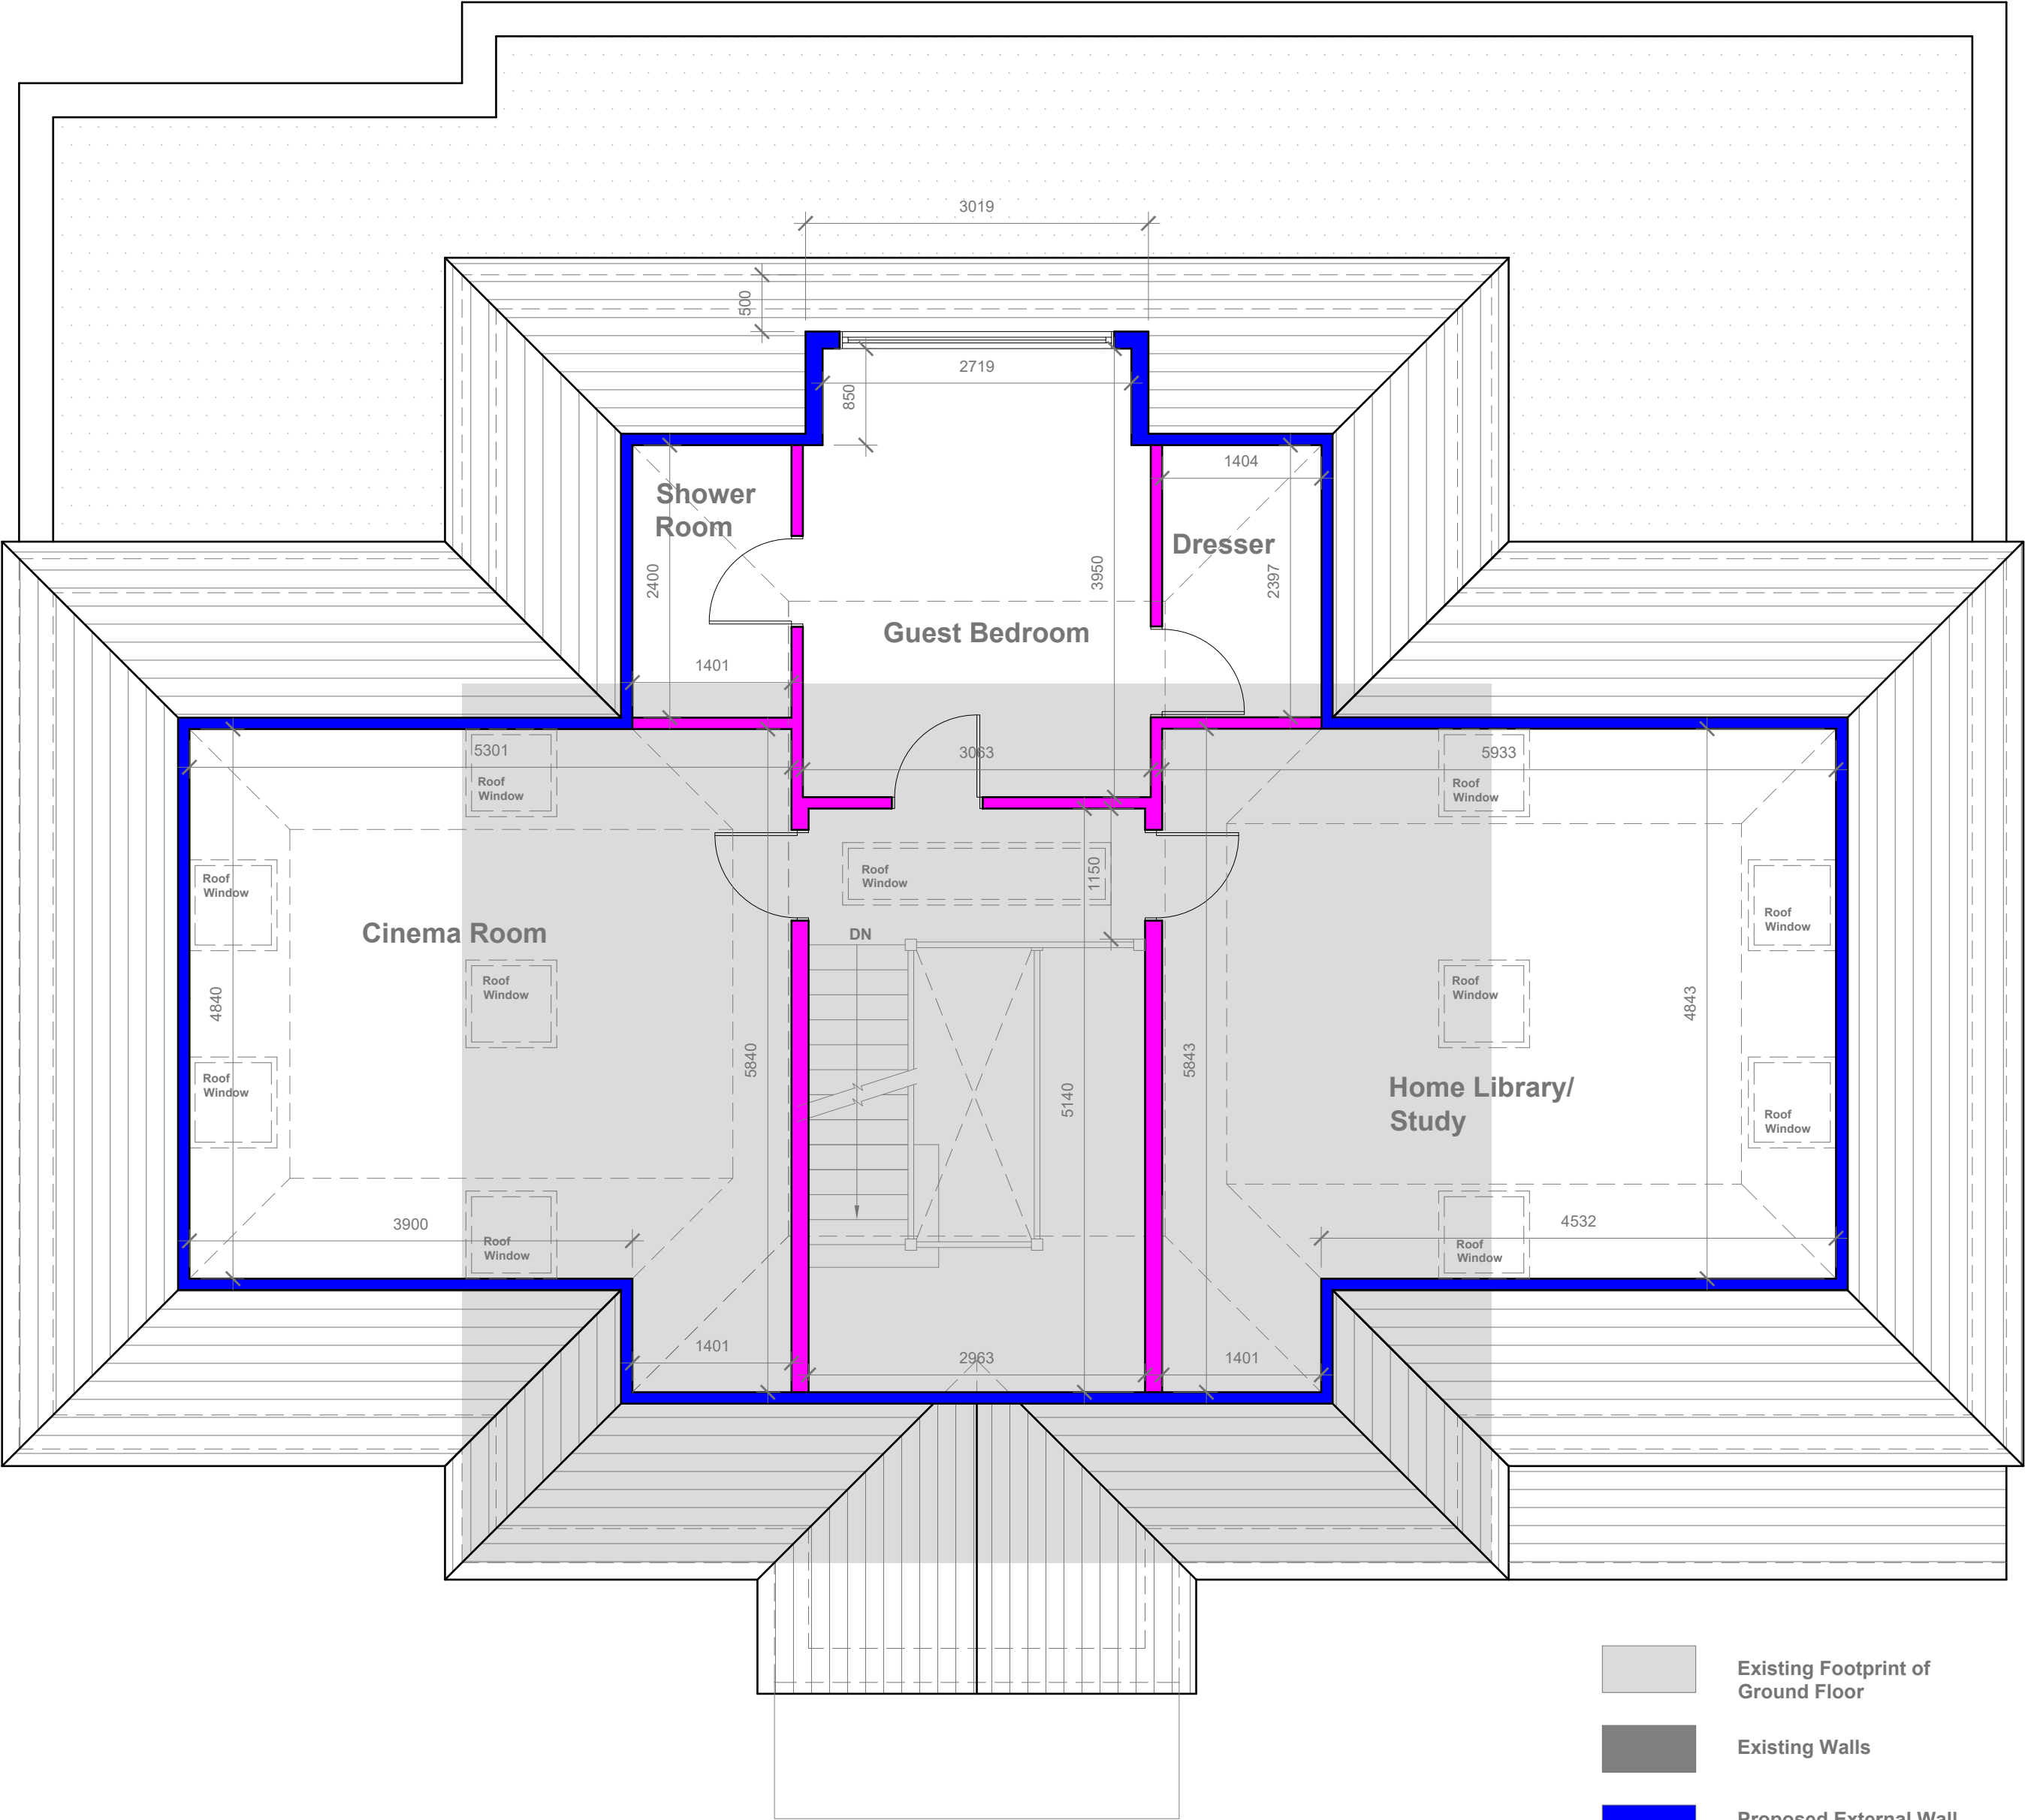

Proposed Loft Plan
Scale 1:50

- Existing Footprint of Ground Floor
- Existing Walls
- Proposed External Wall
- Proposed Internal Wall
- Existing walls to be demolish



GENERAL NOTES:
1. ALL DIMENSIONS ARE IN MILLIMETER.
2. VERIFY ALL DIMENSIONS AND CONDITIONS BEFORE BUILDING OR STARTING CONSTRUCTION. NOTIFY THE DESIGNER IMMEDIATELY OF ANY DISCREPANCY OR VARIATION.
3. ALL WORK TO COMPLY WITH CURRENT BUILDING REGULATIONS AND CODES OF PRACTICE

Title:


Proposed Loft Plan

Site Address
29 Sweetcroft Lane,
Uxbridge,
UB10 9LE

Scale: 1:50 @A2
Date: 26/06/2026
Drawing No.: 2025/154 -07
Drawn By: RO

Revision Date:	
A	02/09/2026
B	10/09/2026
C	11/09/2026
e:mail - faluckpatel@yahoo.com (M) +44 (0) 7871 466 254	



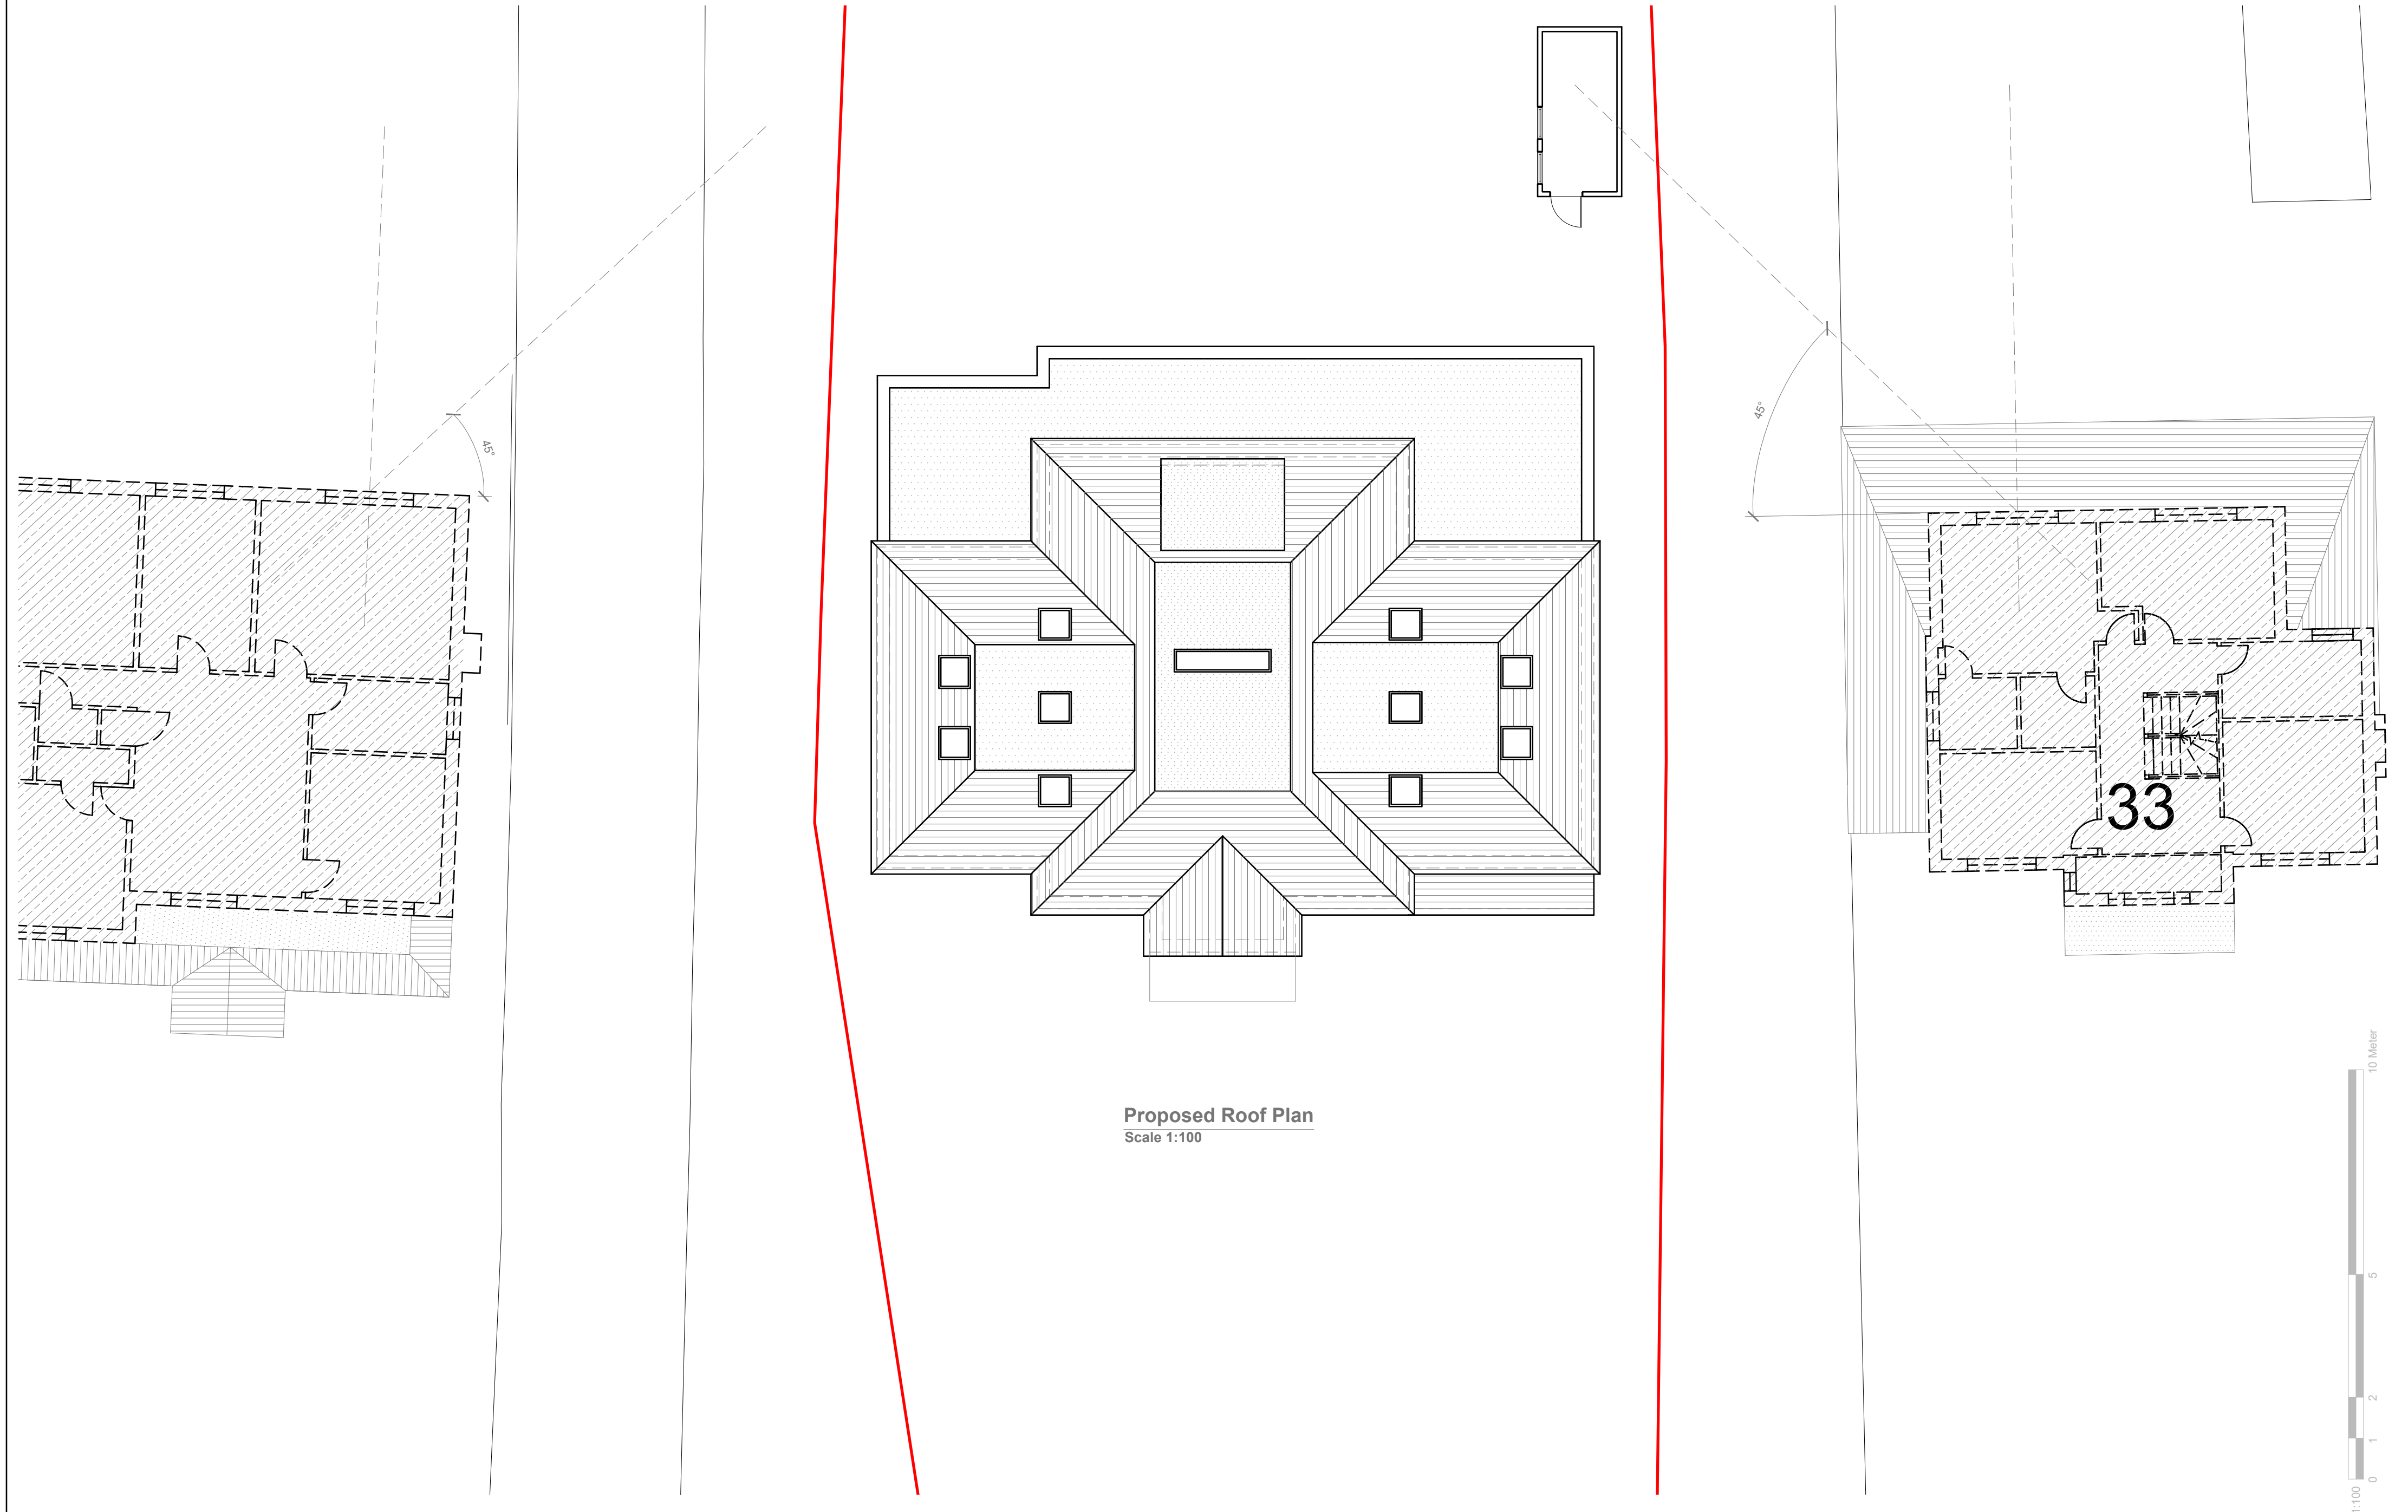

Proposed Roof Plan
Scale 1:100

Proposed Roof Plan

GENERAL NOTES:
1. ALL DIMENSIONS ARE IN MILLIMETER.
2. VERIFY ALL DIMENSIONS AND CONDITIONS BEFORE BUILDING OR STARTING CONSTRUCTION. NOTIFY THE DESIGNER IMMEDIATELY OF ANY DISCREPANCY OR VARIATION.
3. ALL WORK TO COMPLY WITH CURRENT BUILDING REGULATIONS AND CODES OF PRACTICE

Title:

Site Address	Scale: 1:100 @A2	Revision Date:
29 Sweetcroft Lane, Uxbridge, UB10 9LE	Date: 26/06/2026 Drawing No.: 2025/154 -08	A 02/09/2026 B 10/09/2026
	Drawn By: RO	e:mail - faluckpatel@yahoo.com (M) +44 (0) 7871 466 254






Proposed Front Elevation
Scale 1:100

Extend of a approved Development
by Application ref No :
16157/APP/2026/806


Proposed Side Elevation
Scale 1:100

Extend of a approved Development
by Application ref No :
16157/APP/2026/806

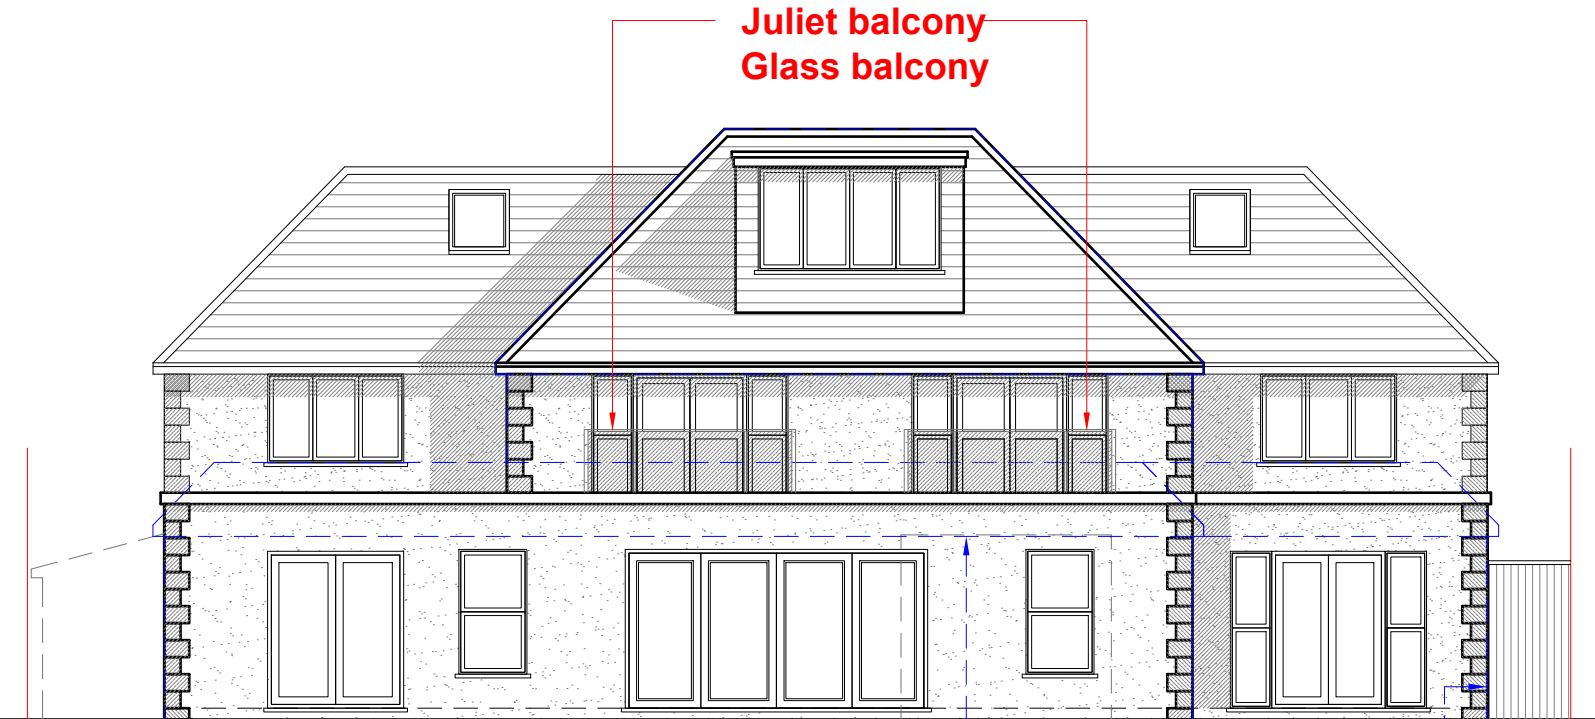

Proposed Rear Elevation
Scale 1:100

Extend of a approved Development
by Application ref No :
16157/APP/2026/806

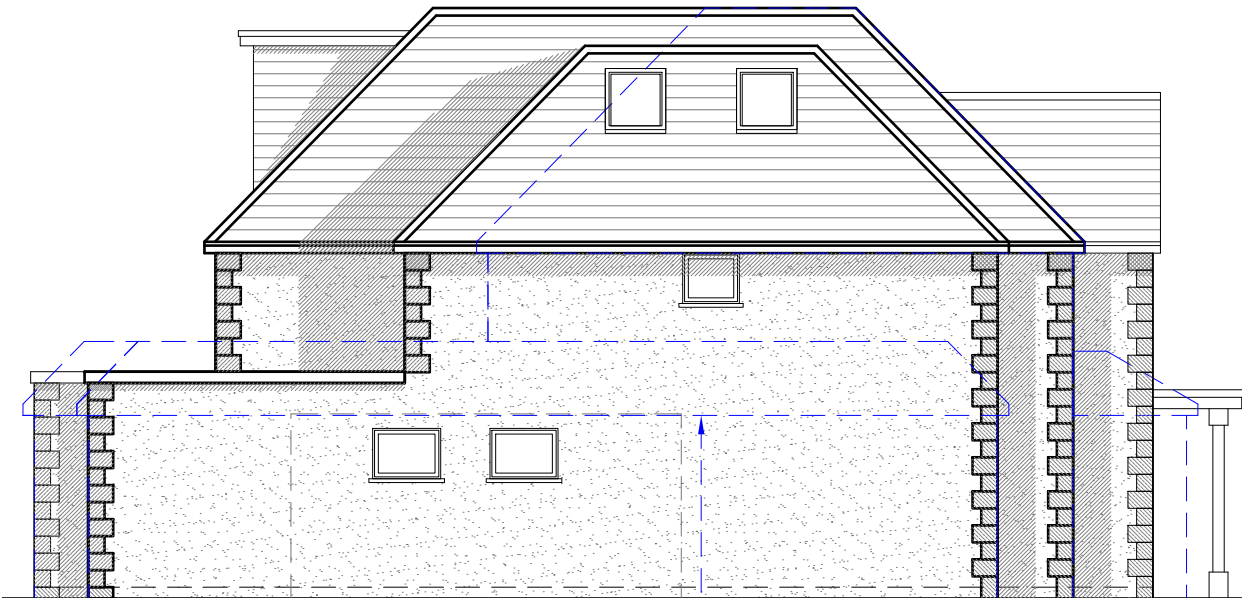

Proposed Side Elevation
Scale 1:100

Extend of a approved Development
by Application ref No :
16157/APP/2026/806



GENERAL NOTES:
1. ALL DIMENSIONS ARE IN MILLIMETER.
2. VERIFY ALL DIMENSIONS AND CONDITIONS BEFORE BUILDING OR STARTING CONSTRUCTION. NOTIFY THE DESIGNER IMMEDIATELY OF ANY DISCREPANCY OR VARIATION.
3. ALL WORK TO COMPLY WITH CURRENT BUILDING REGULATIONS AND CODES OF PRACTICE

Title:

Proposed Elevations

Site Address	Scale: 1:100 @A3	Revision Date:
29 Sweetcroft Lane, Uxbridge. UB10 9LE	Date: 26/06/2026	A 02/09/2026
	Drawing No.: 2025/154 -09	B 10/09/2026
	Drawn By: RO	e:mail - faluckpatel@yahoo.com (M) +44 (0) 7871 466 254

