




EXISTING FRONT ELEVATION

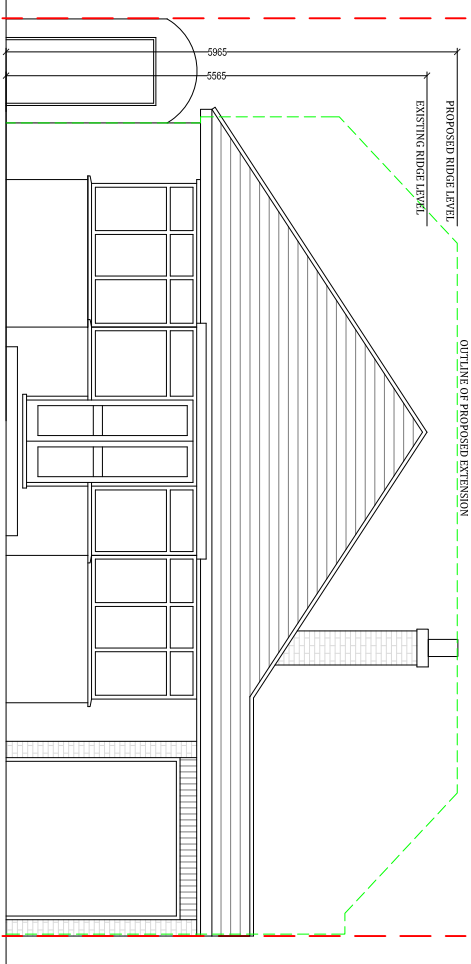



EXISTING SIDE ELEVATION (WEST)

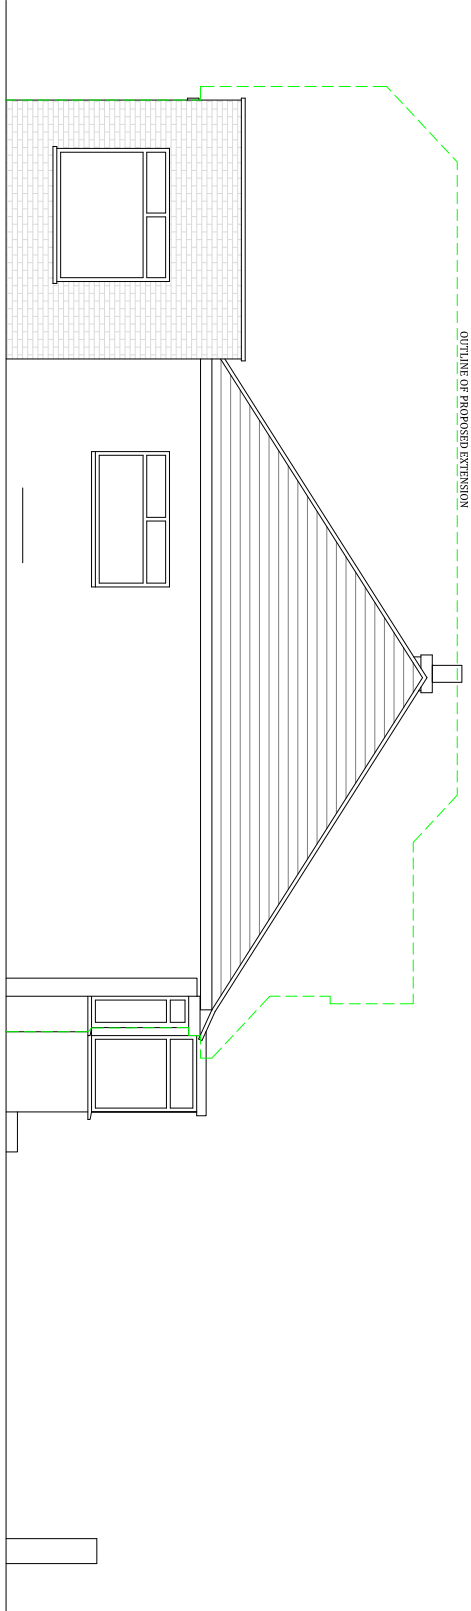

EXISTING REAR ELEVATION

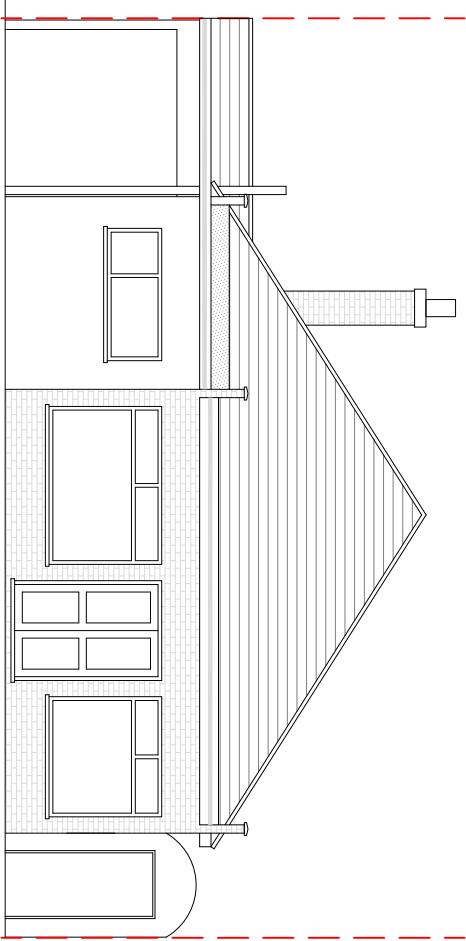


EXISTING SIDE ELEVATION (EAST)

 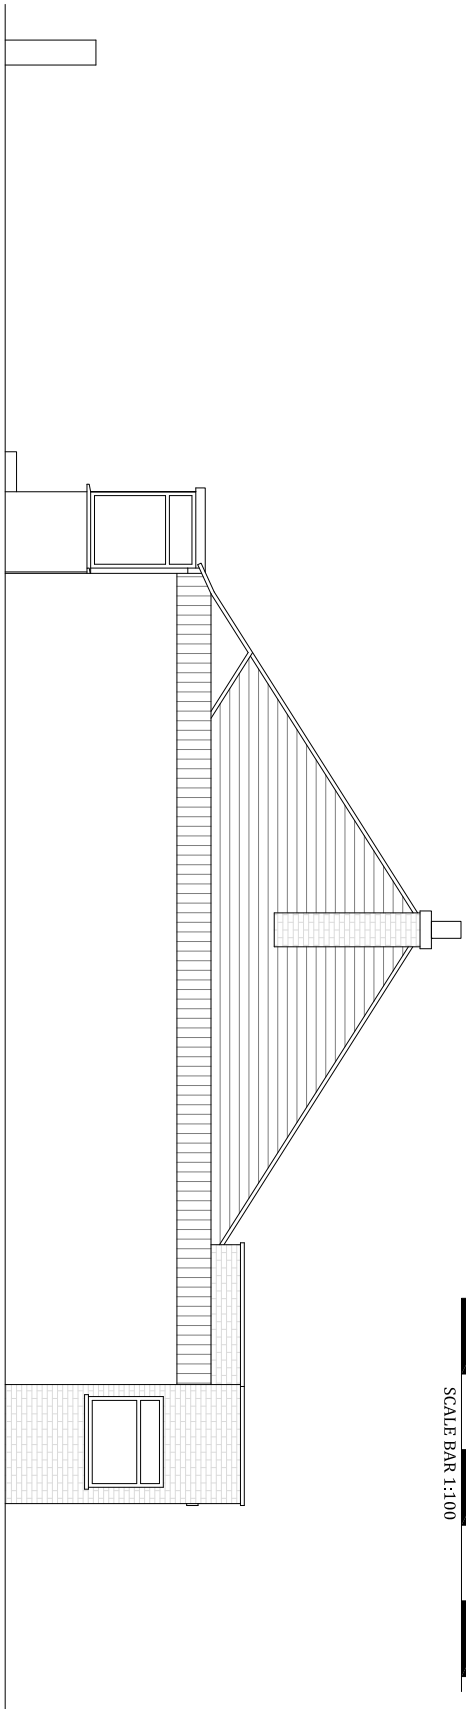

LOCATION PLAN



BLOCK PLAN

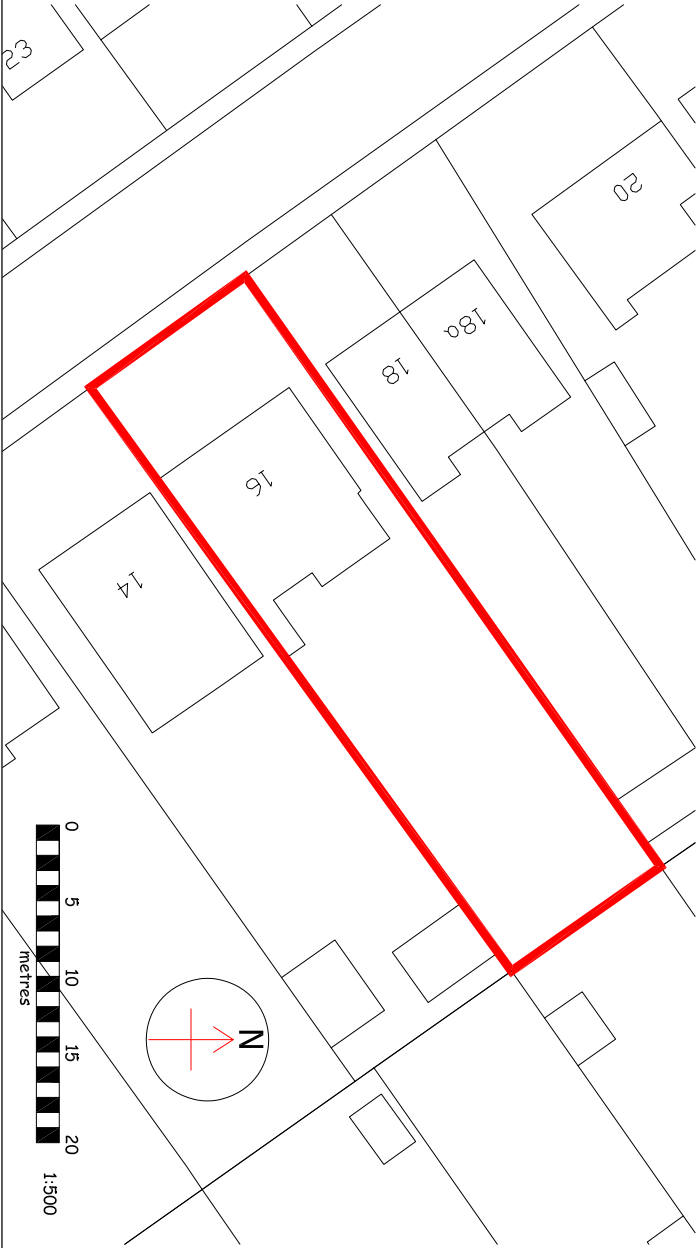

CDM 2015 RESIDUAL RISKS

- Dismantling
- Site access / tripping on site
- Electrocutation through contact with tools/cables
- Manual handling
- Vibration
- Collapse from Dust
- Falls from heights / scaffolding & towers
- Site security
- Suspected / Undiscovered Asbestos
- Fire

The above residual risks are for non-standard hazards. For further information relating to the above hazards, please read the pre-construction health and safety file. The contractor must ensure that the work is carried out in a safe manner and that a competent contractor familiar with this type of construction work will be aware of the standard hazards.

REV	DESCRIPTION	DRAWN	CHECKED	DATE

Drawing Issue status:
PRELIMINARY ☐ **CLIENT APPROVAL** ☐ **PLANNING** ☒
BUILDING REGS ☐ **TENDER** ☐ **CONSTRUCTION** ☐ **AS-BUILT** ☐

NOTE

This drawing must not be re-used, loaned or copied without the written consent of the originator. All errors, omissions, discrepancies should be reported to the originator immediately. All dimensions to be checked before site fabrication by the contractor, his sub-contractor or supplier. Do not scale plans - use figure or grid dimensions where given. Any deviation from the drawing to be reported to the originator immediately. The Principal Contractor shall carry out a risk assessment of the proposed work and be able to complete the project in a safe manner compliant with the Construction Design and Management Regulations 2015. All works to comply with the relevant British Standards, Codes of Practice and the Building Regulations.



QUATREFOILS LTD
BROOK HOUSE, 59A COMLEY HILL ROAD,
UNDERBEE, MIDDESEX, UB8 3PX
TELEPHONE + 44 (0)20 3475 8557
EMAIL info@quatrefoils.co.uk
WEB www.quatrefoils.co.uk

CLIENT:

MR DANIEL RALPH

PROJECT:

16 PARKFIELD ROAD, ICKENHAM UB10 8LN

TITLE:

EXISTING ELEVATIONS

SCALE: 1:100, 1:500, 1:1250 @ A3

DATE: AUGUST 2020

DRAWN: RH

CHECKED: RM

JOB NO: PROJ/2144

DRAWING NO: PROJ/2144/100 REV: A