

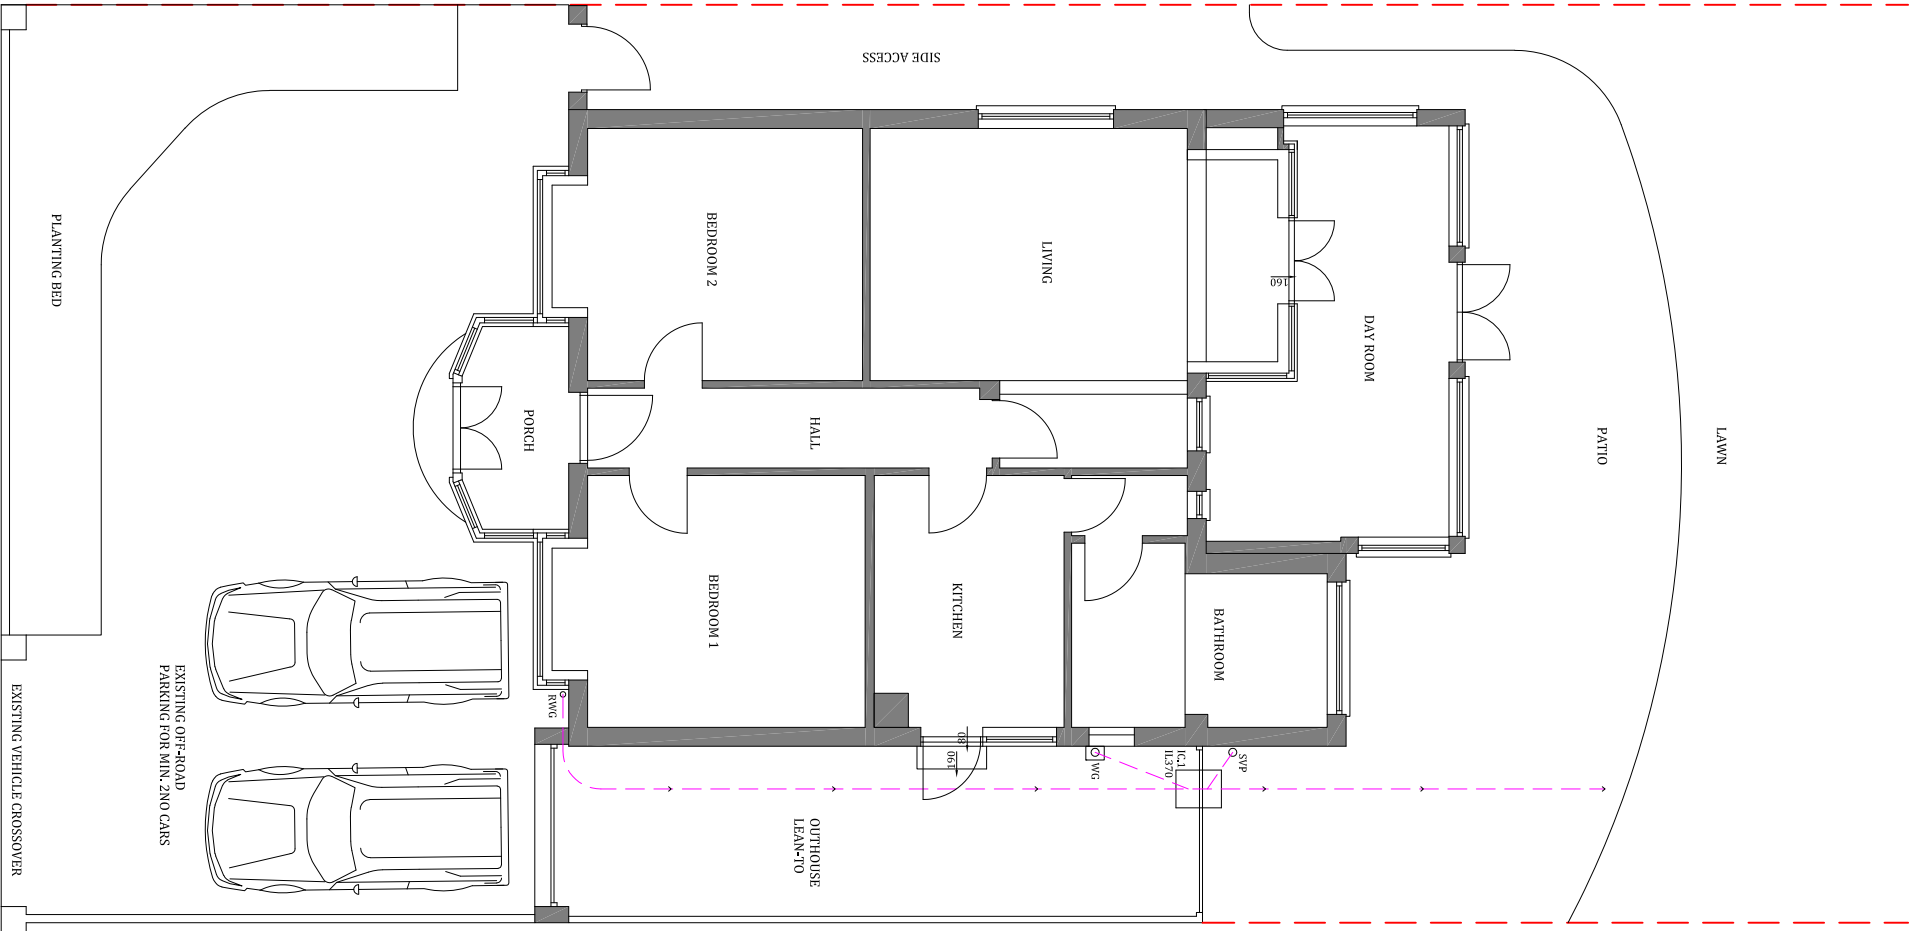


EXISTING FLOOR PLAN

 

EXISTING ROOF PLAN

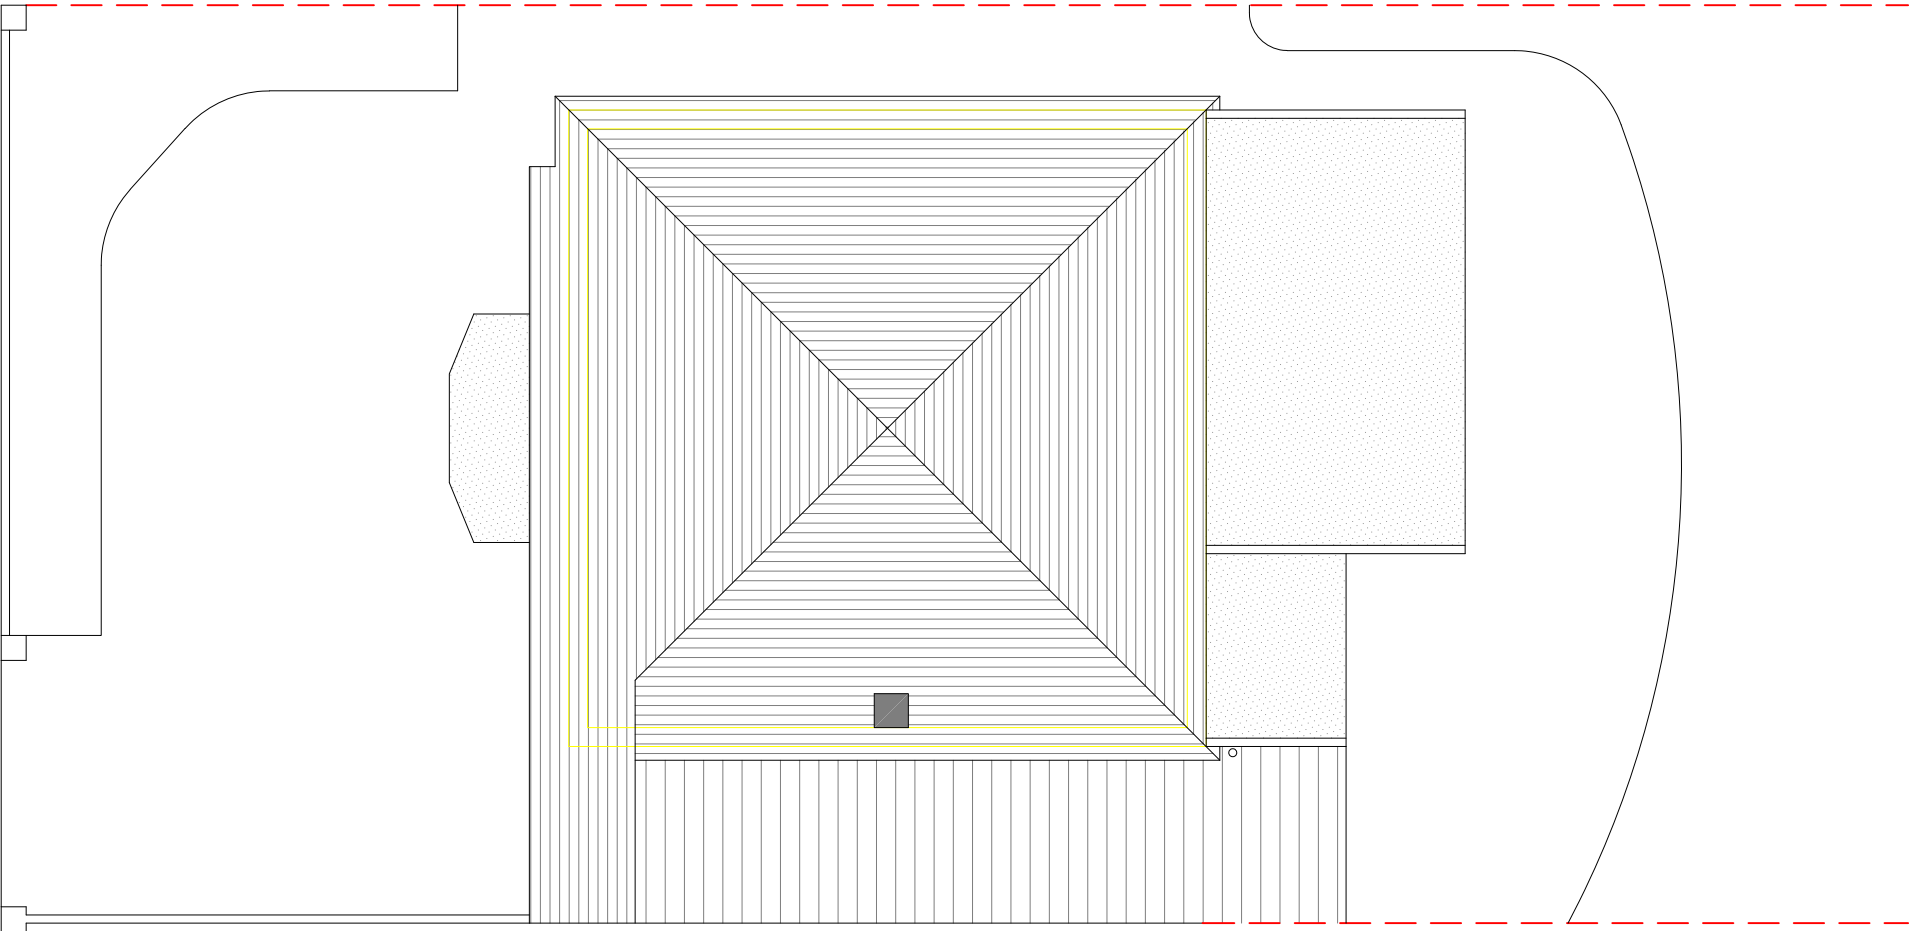

CDM 2015 RESIDUAL RISKS

- Demolition
- Slipping & Tripping on site
- Electrocution through contact with tools/cables
- Manual Handling
- Excavation
- Exposure to Dust
- Falls from heights / scaffolding & towers
- Site security
- Suspected / Undiscovered Asbestos
- Fire

The above residual risks are for non-standard hazards. For further information on the risks associated with the proposed work, please refer to the Construction Safety Information provided by the Principal Designer/Employee. It is assumed that a competent contractor familiar with this type of construction work will be aware of the standard hazards.

REV	DESCRIPTION	DRAWN	CHECKED	DATE
-----	-------------	-------	---------	------

Drawing Issue status:
☒ PRELIMINARY ☐ CLIENT APPROVAL ☐ PLANNING ☒ BUILDING REGS ☐ TENDER ☐ CONSTRUCTION ☐ AS-BUILT

NOTE:
This drawing must not be altered, loaned or copied without the written consent of Quatrefoils Ltd. (the originator).
All errors, omissions, discrepancies should be reported to the originator immediately.
Any deviation from the drawing to be reported to the originator immediately.
The originator shall not be responsible for any errors or omissions in the drawing and shall not be liable for any damage or loss resulting from the use of the drawing.
This drawing is provided for information only and is not to be used for any other purpose.
The originator shall not be responsible for any errors or omissions in the drawing and shall not be liable for any damage or loss resulting from the use of the drawing.
This drawing is provided for information only and is not to be used for any other purpose.

QUATREFOILS
Chartered Surveyors and Construction Consultants

QUATREFOILS LTD
BROOK HOUSE, 50A COMEY HILL ROAD,
UNWICK, NORTHANTS, NN16 9PX
TELEPHONE +44 (0)20 3475 3257
EMAIL info@quatrefoils.co.uk
WEB www.quatrefoils.co.uk

CLIENT:
MR DANIEL RALPH

PROJECT:
16 PARKFIELD ROAD, ICKENHAM UB10 8LN

TITLE:
EXISTING FLOOR PLAN AND ROOF PLAN

SCALE: 1:100 @ A3
DATE: AUGUST 2020
DRAWN: RH
CHECKED: RM