




PROPOSED GROUND FLOOR PLAN

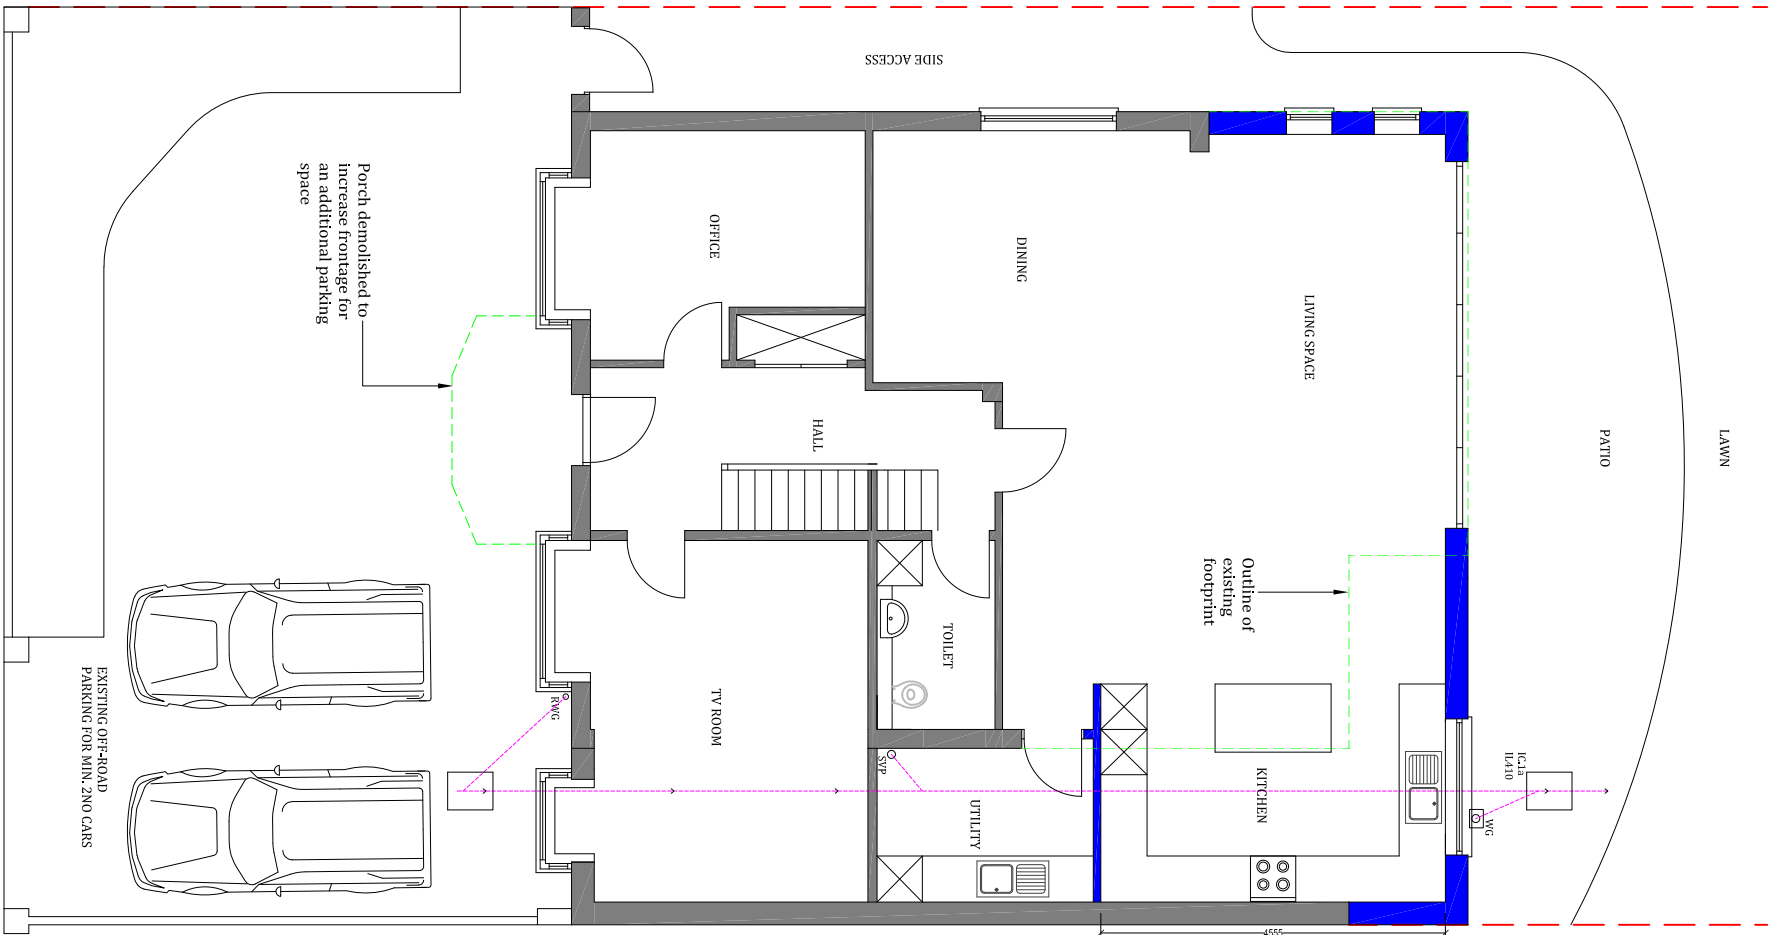

PROPOSED LOFT FLOOR PLAN

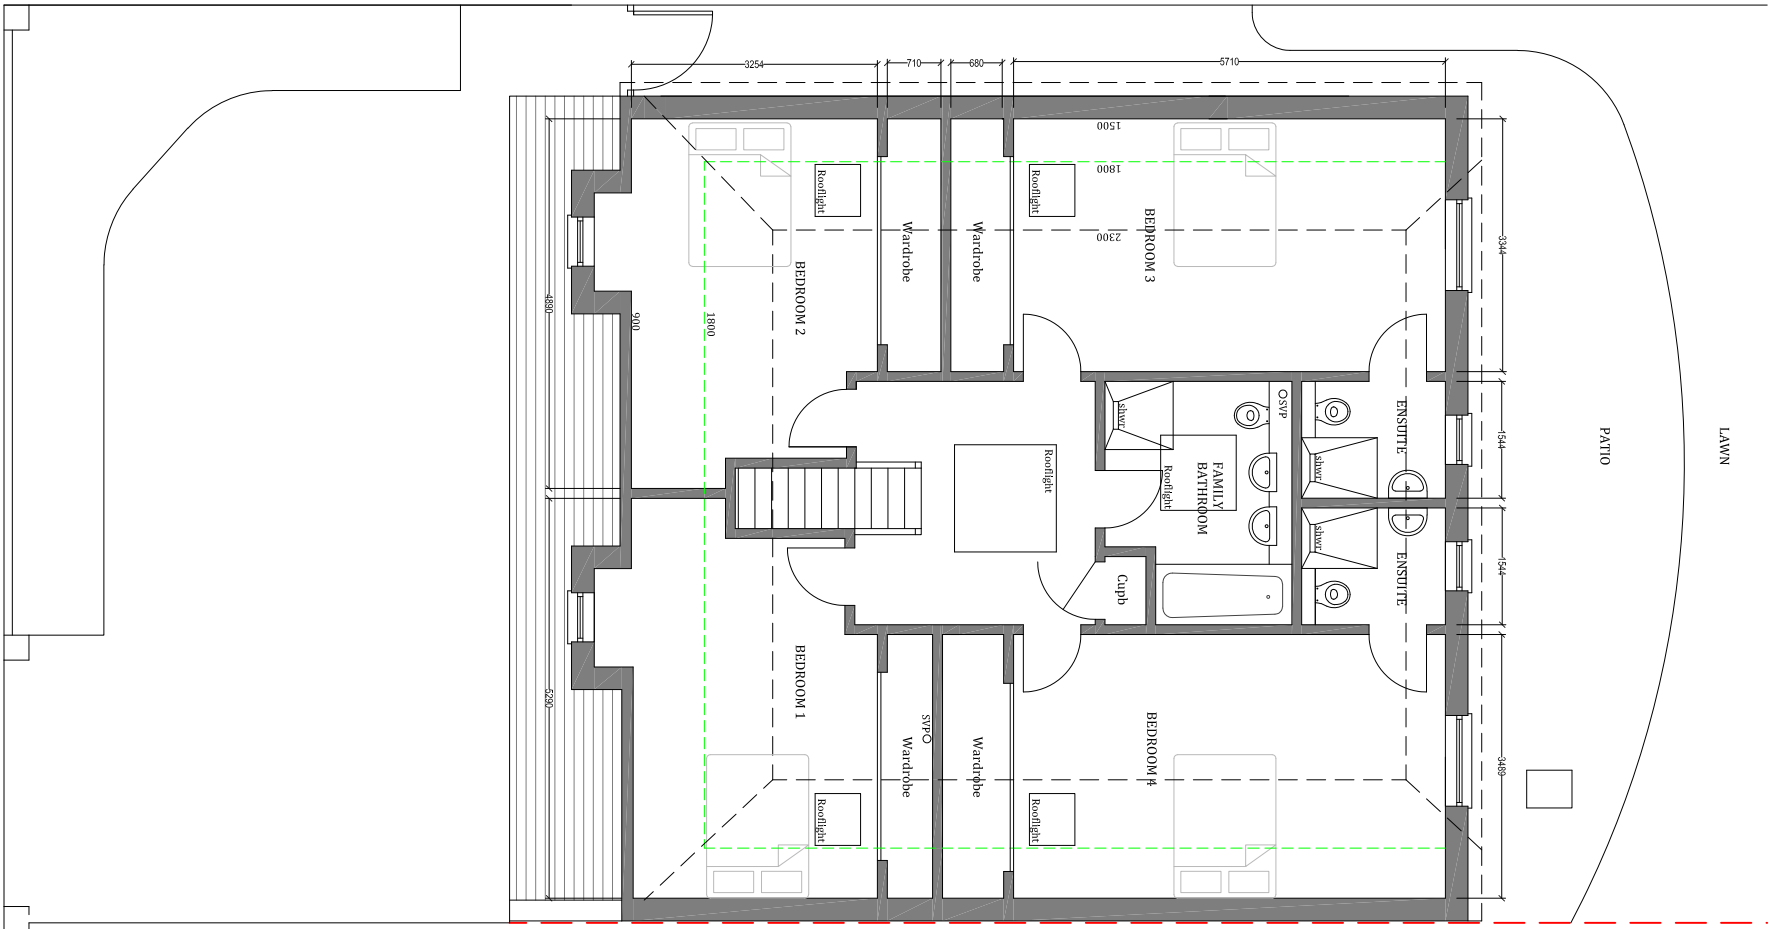

PROPOSED ROOF PLAN

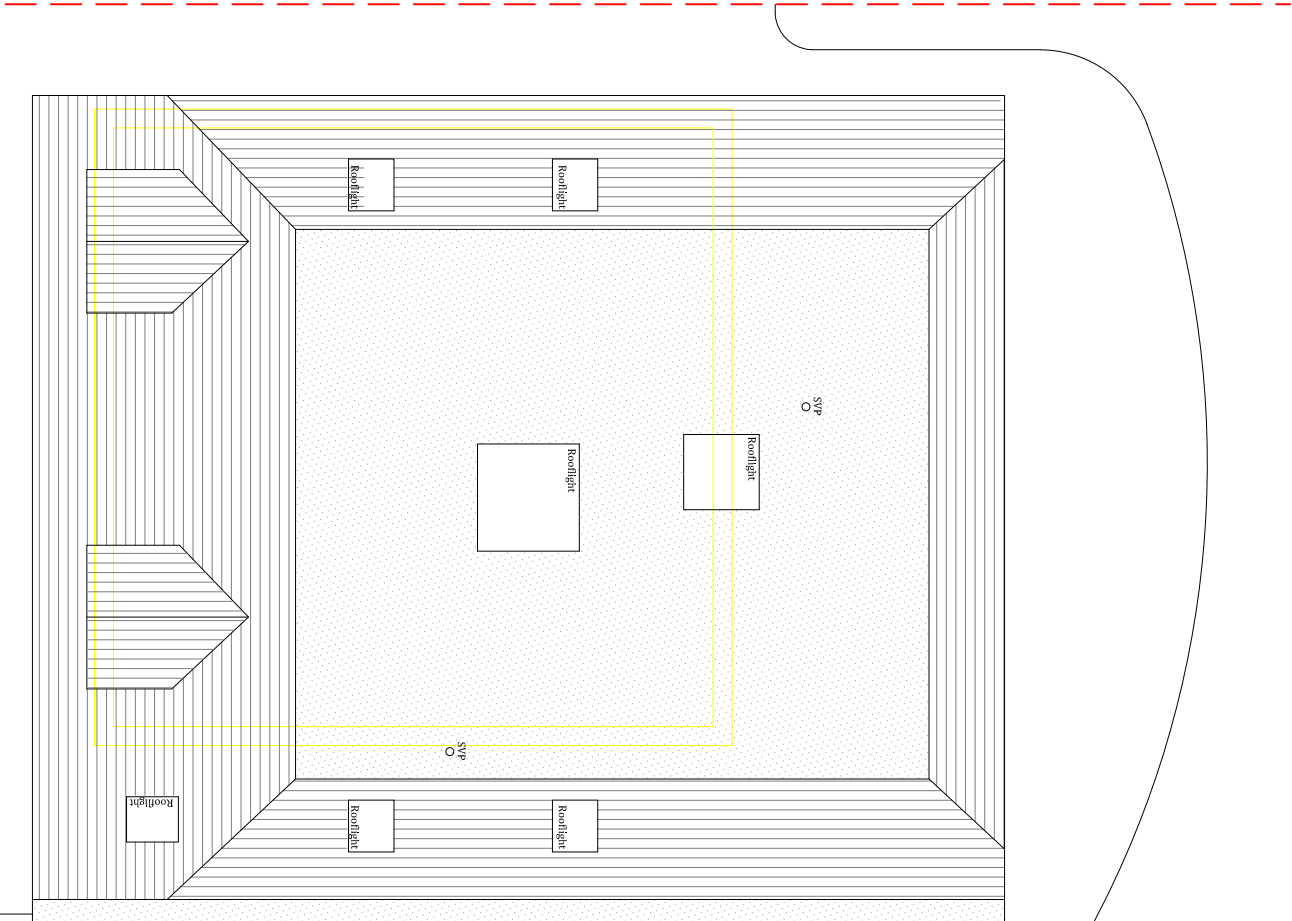

REV	DESCRIPTION	DRAWN	CHECKED	DATE
1	CDM 2015 RESIDUAL RISKS			
2	Demolitions			
3	Shipping & Tripping on site			
4	Electrocution through contact with tools/cables			
5	Excavation			
6	Vibration			
7	Exposure to Dust			
8	Falls from heights / scaffolding & towers			
9	Subsidence / Undiscovered Asbestos			
10	Drainage			
11	Fire			

The above residual risks are for non-standard hazards. For further information relating to the above hazards, please read the pre-construction health and safety information provided by the Principal Designer/Employer. It is assumed that a competent contractor familiar with this type of construction work will be aware of the standard hazards.

REV	DESCRIPTION	DRAWN	CHECKED	DATE
1	CDM 2015 RESIDUAL RISKS			
2	Demolitions			
3	Shipping & Tripping on site			
4	Electrocution through contact with tools/cables			
5	Excavation			
6	Vibration			
7	Exposure to Dust			
8	Falls from heights / scaffolding & towers			
9	Subsidence / Undiscovered Asbestos			
10	Drainage			
11	Fire			

Drawing Issue status:
PRELIMINARY ☐ **CLIENT APPROVAL** ☐ **PLANNING** ☒
BUILDING REGS ☐ **TENDER** ☐ **CONSTRUCTION** ☐ **AS-BUILT** ☐

NOTE:
This drawing must not be revised, loaned or copied without the written consent of Quatrefoils Ltd. (the originator).

All errors, omissions, discrepancies should be reported to the originator immediately. All dimensions to be checked before site fabrication by the contractor. His sub-contractor or supplier, do not scale plans - use figure or grid dimensions where given. The Principal Contractor shall carry out a risk assessment of the proposed work and liaise with the principal designer before works commence if there is any doubt as to being able to complete the project in a safe manner compliant with the Construction Design and Management Regulations 2015. All works to comply with the relevant British Standards, Codes of Practice and the Building Regulations.

QUATREFOILS

Chartered Surveyors and Construction Consultants

QUATREFOILS LTD

BROOK HOUSE, 59A COMLEY HILL ROAD,

UNDERBURY, MIDDERSEX, OX8 2FX

TELEPHONE + 44 (0)20 3475 9557

EMAIL info@quatrefoils.co.uk

WEB www.quatrefoils.co.uk

CLIENT:
MR DANIEL RALPH

PROJECT:
16 PARKFIELD ROAD, ICKENHAM UB10 8LN

TITLE:
PROPOSED FLOOR PLANS AND ROOF PLAN

SCALE: 1:100 @ A3
DATE: AUGUST 2020
DRAWN: RH
CHECKED: RM

JOB NO: PR01/2144 DRAWING NO: PR01/2144/103 REV: A