






LOCATION PLAN
1:1250

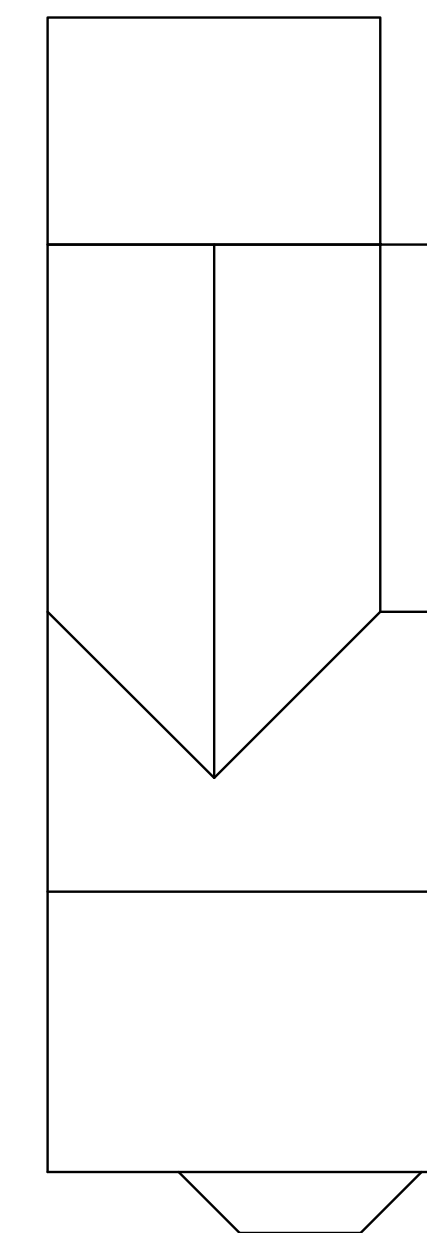


PROPOSED ROOF PLAN
1:100

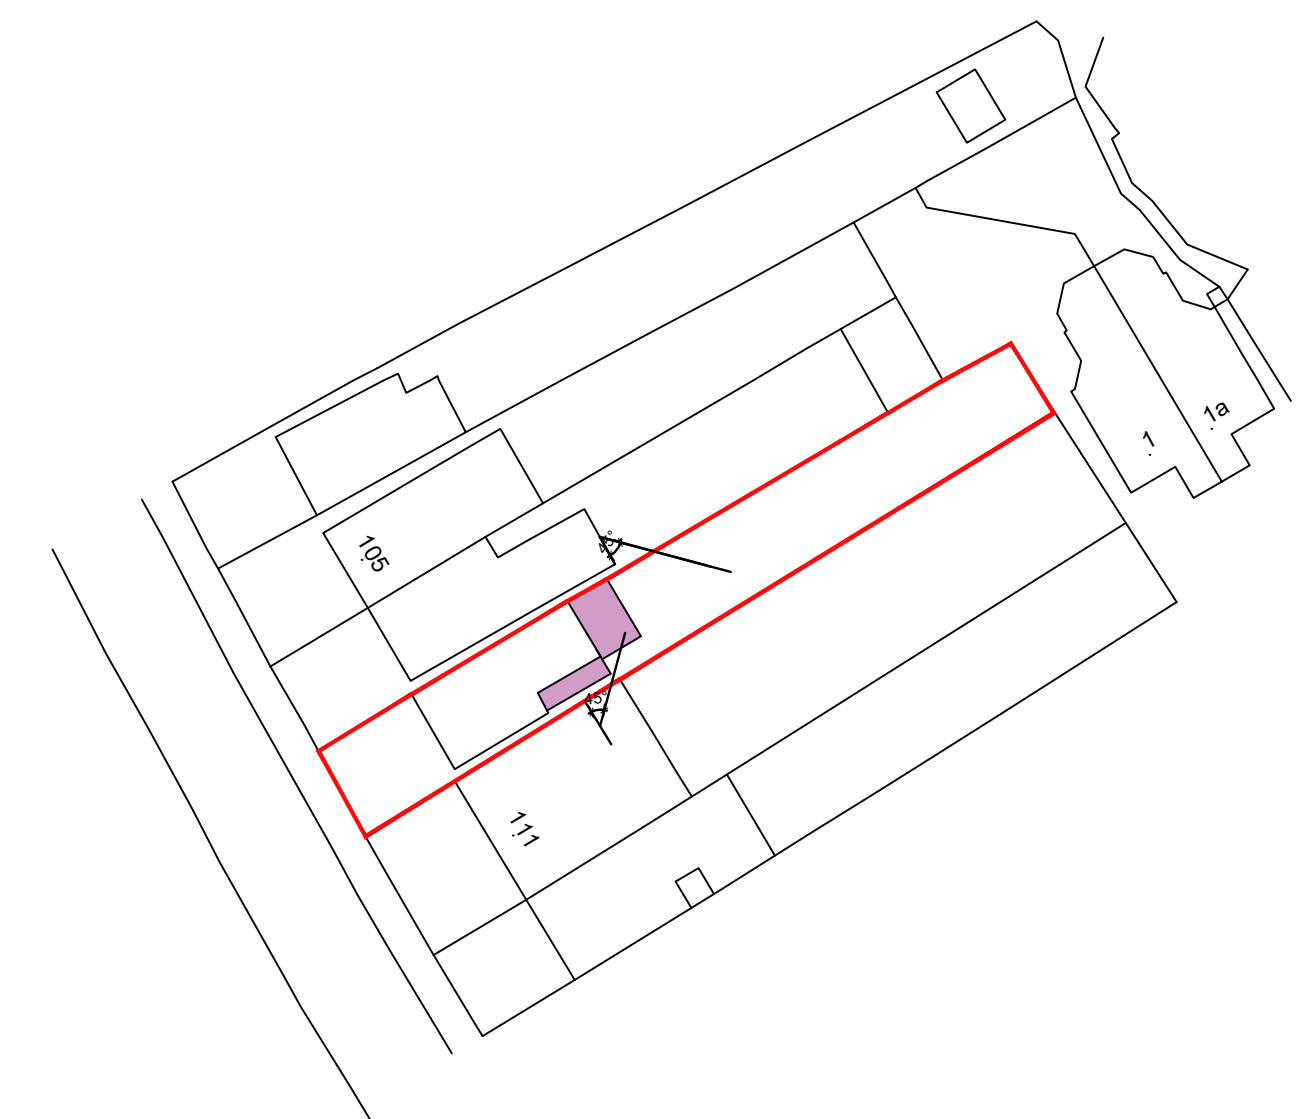


SITE PLAN
1:500

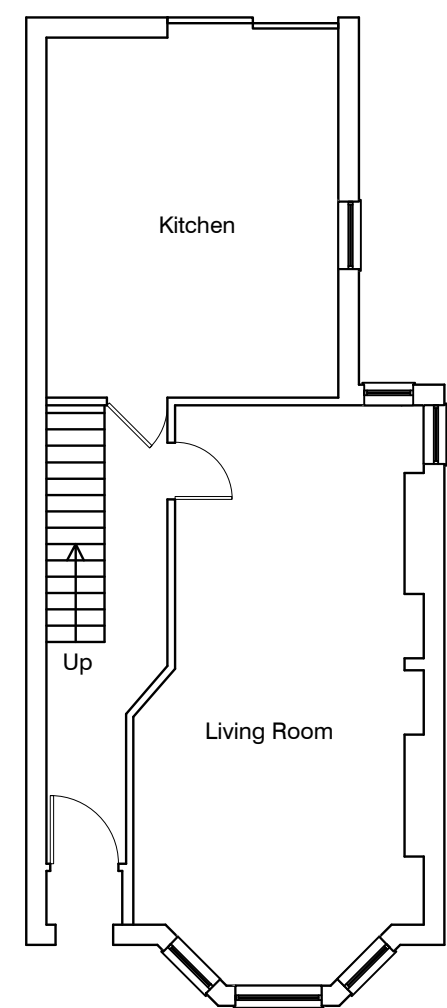


EXISTING GROUND FLOOR PLAN
1:100

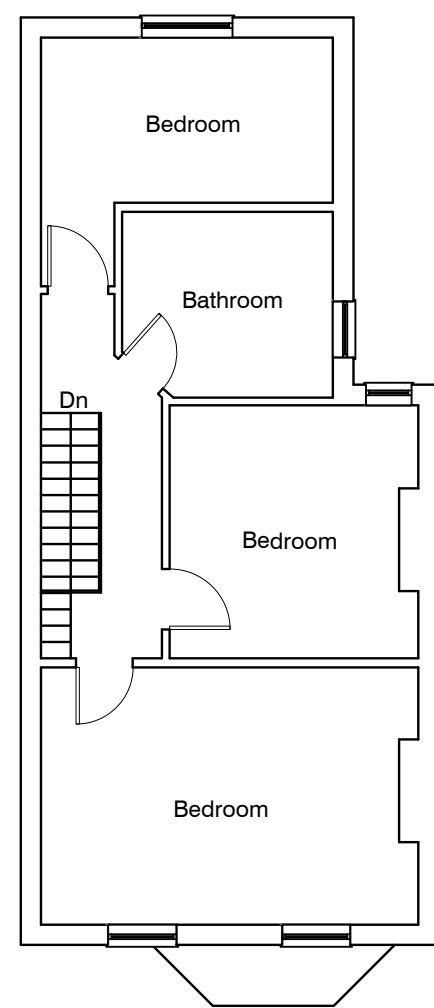


EXISTING FIRST FLOOR PLAN
1:100

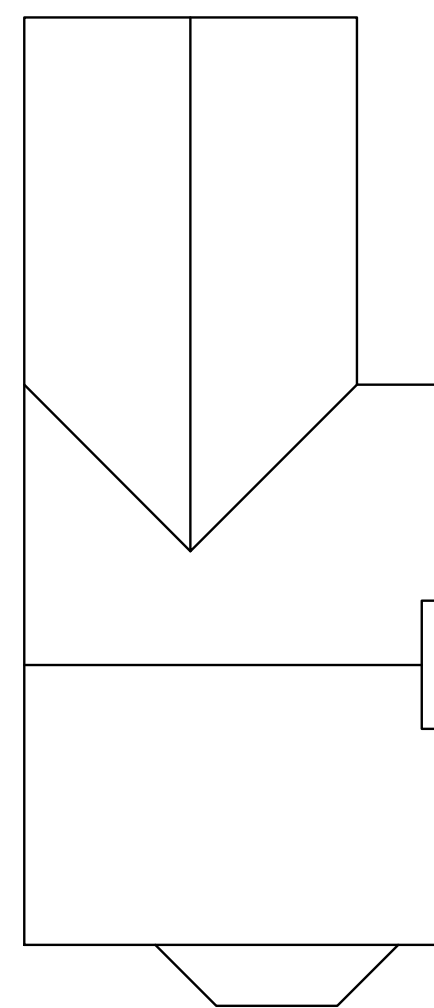

EXISTING ROOF PLAN
1:100

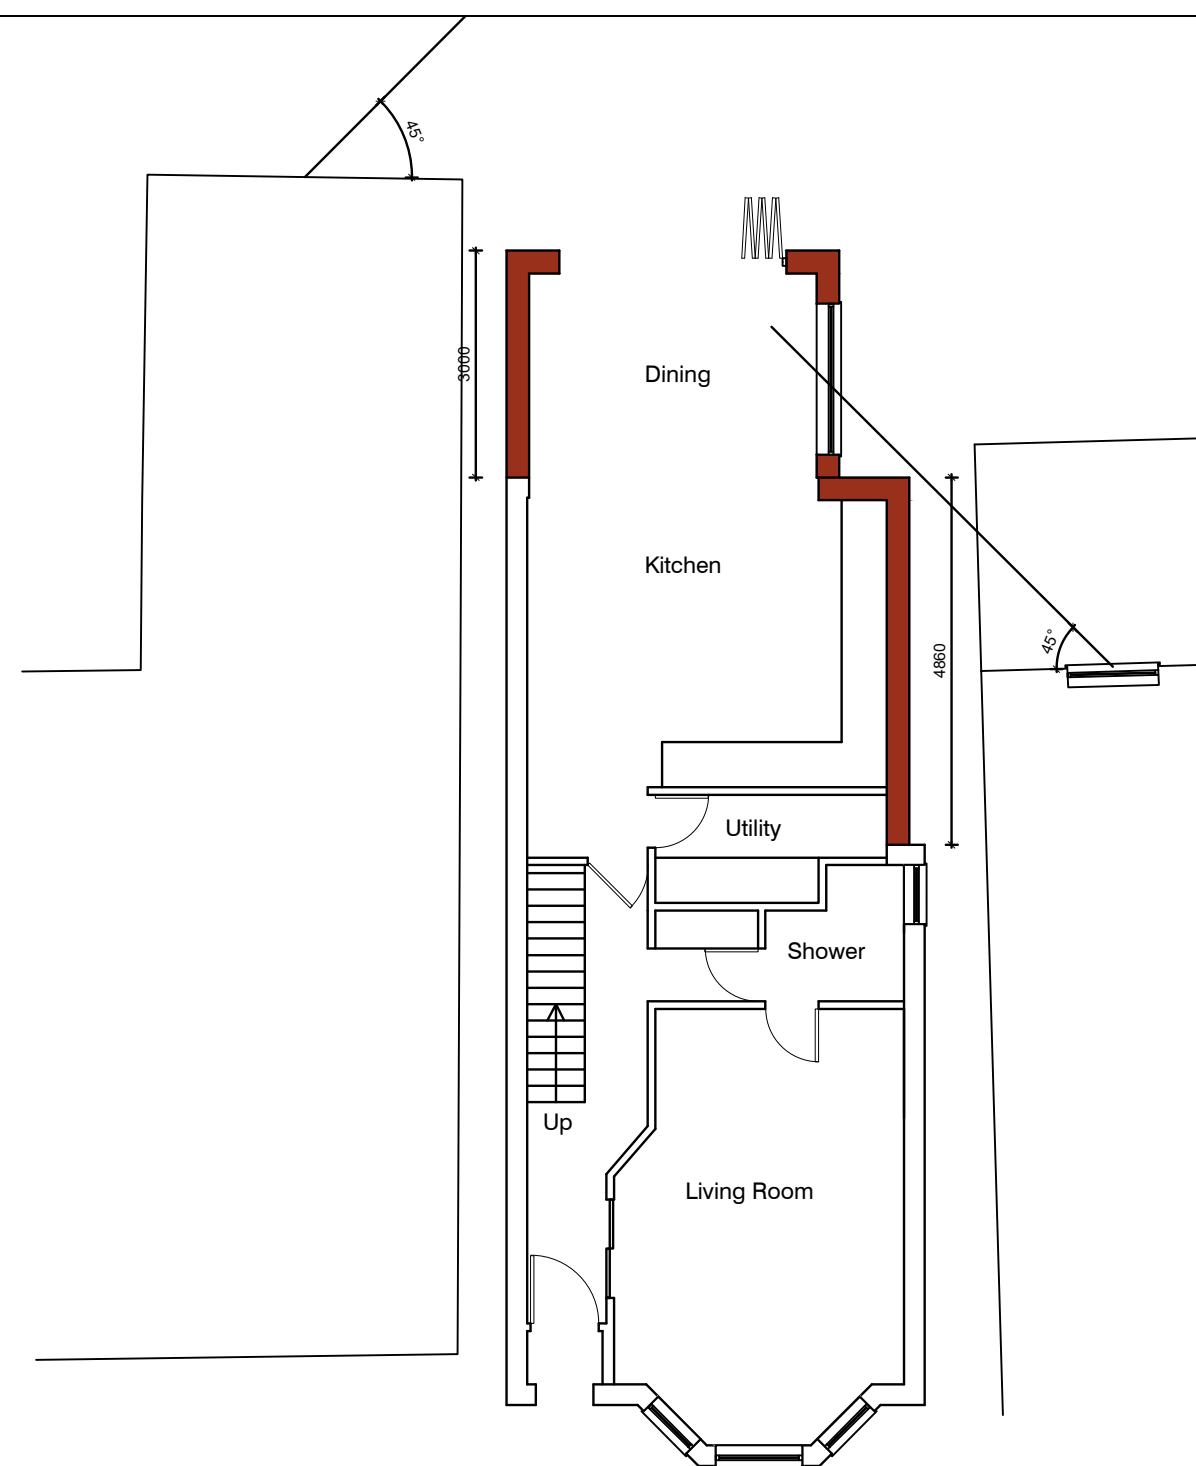

PROPOSED GROUND FLOOR PLAN
1:100

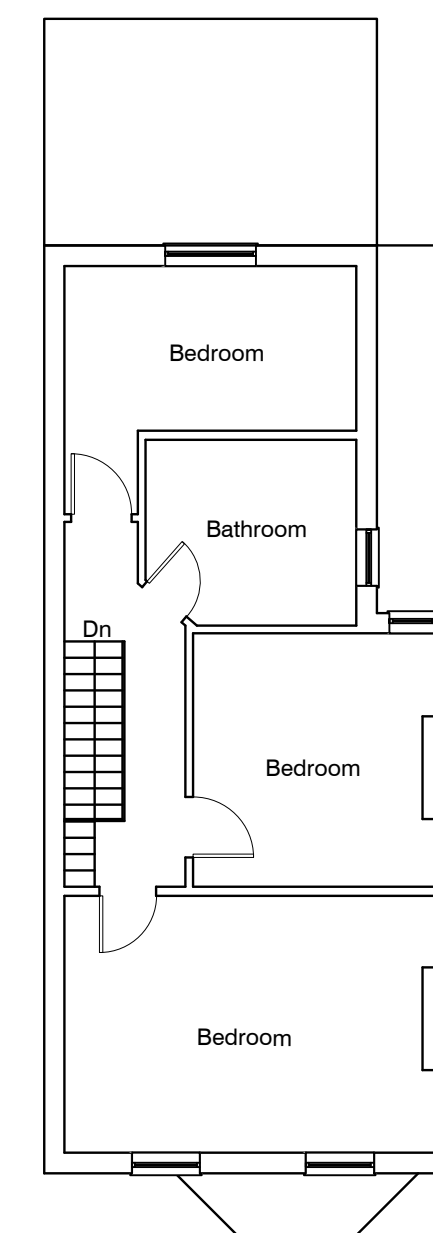

PROPOSED FIRST FLOOR PLAN
1:100



EXISTING FRONT ELEVATION
1:100

EXISTING SIDE ELEVATION
1:100

EXISTING REAR ELEVATION
1:100

EXISTING SIDE ELEVATION
1:100



PROPOSED FRONT ELEVATION
1:100

PROPOSED SIDE ELEVATION
1:100

PROPOSED REAR ELEVATION
1:100

PROPOSED SIDE ELEVATION
1:100



NOTES 1. THIS DRAWING IS TO BE READ IN CONJUNCTION WITH ALL RELEVANT ARCHITECTURAL AND ENGINEERING DWGS 2. ALL MEASUREMENTS TO BE CHECKED ON SITE AND NOT SCALED FROM THIS DRAWING. ANY DISCREPANCIES TO BE REPORTED TO ARCHITECT. PARTY WALL (ETC) ACT 1996 TO BE AGREED WITH ADJOINING NEIGHBOURS PRIOR TO ALL WORK TO THE SATISFACTION OF LOCAL AUTHORITY INSPECTOR.	IMPORTANT NOTE:ALL 1. ALL GUTTERS, FOUNDATIONS AND DOWN PIPES TO REMAIN WITHIN THE BOUNDARY LINES OF THE SUBJECT PROPERTY. 2. ALL PLANS ARE SUBJECT TO FULL PLANS APPROVAL BY BUILDING CONTROL, NOT BUILDING NOTICE.	DISCLAIMER: THESE ARE THE PLANNING DRAWINGS AND SHOULD NOT BE USED FOR STRUCTURAL CALCULATIONS OR ANY ENGINEERING PURPOSE.	REVISION	DESCRIPTION	DATE	DESCRIPTION: PART SINGLE STOREY AND PART DOUBLE STOREY REAR EXTENSION	CLIENT / JOB ADDRESS: MR JAMES ALVINO 109 HALLOWELL ROAD NORTHWOOD HA6 1DY	DRAWING TITLE PLANNING APPLICATION				
			A	FIRST FLOOR REMOVED	19/10/21			SCALE	1:100,1:500 & 1:1250	@ A1	STATUS	PA
								DATE	23/08/2021		CHECKED	
								JOB.NO.	109-21-01		DRAWN	HH
								DWG.NO.	PA-01		REVISION	A
THIS DRAWING IS SUBJECT TO COPYRIGHT DO NOT REPRODUCE THIS DRAWING WITHOUT PRIOR PERMISSION FROM ARCHITECT												