



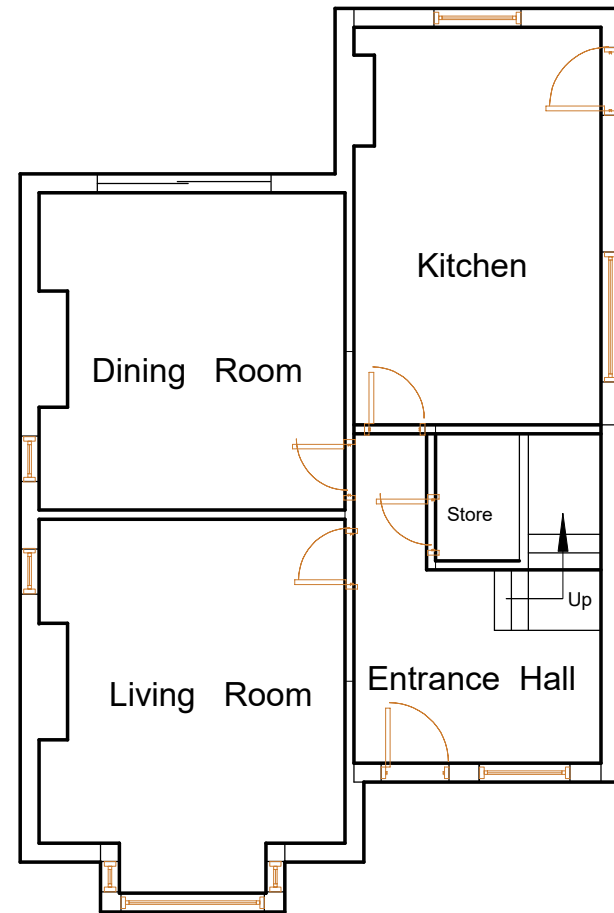


Existing

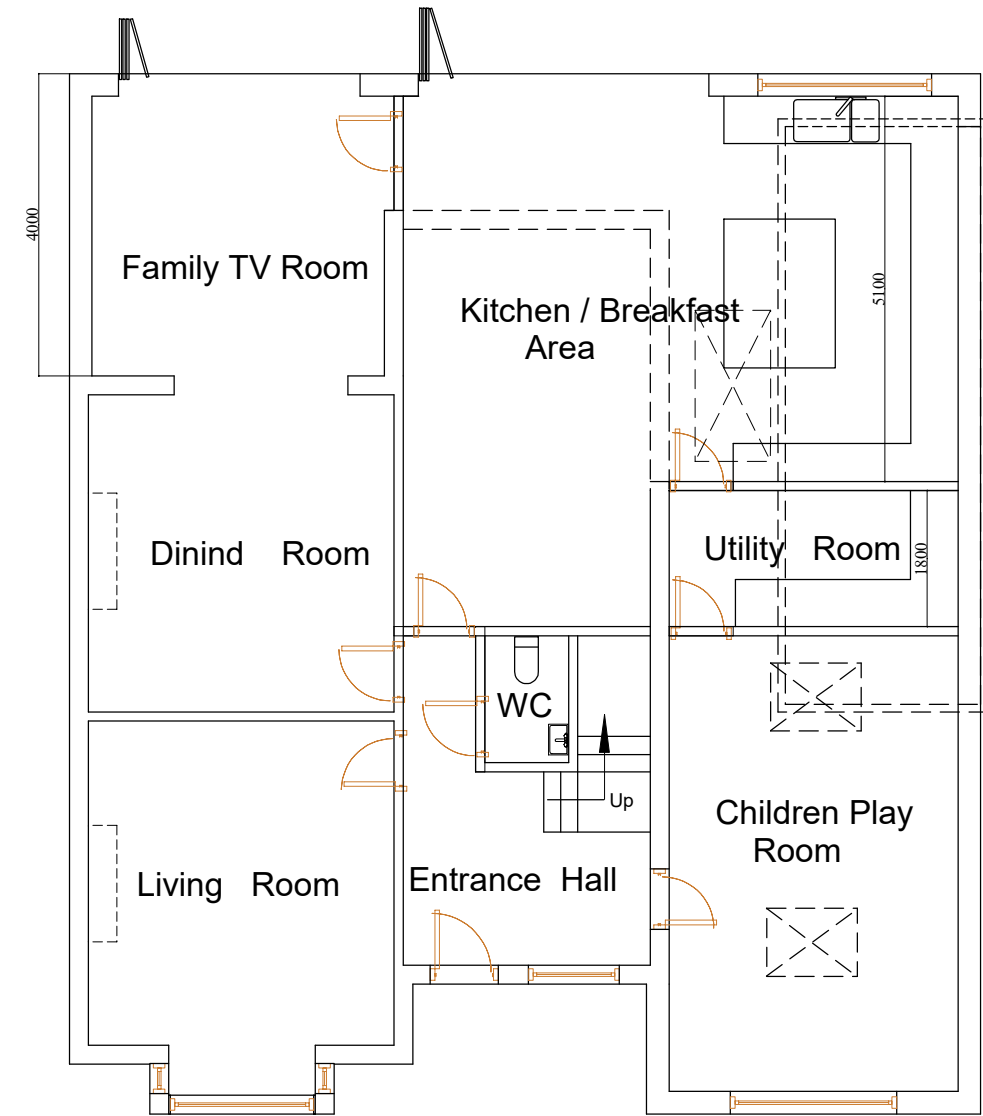

Proposed

Ground Floor Plan 1:100

Scale Bar 1:50

 

ALL DIMENSIONS SHOWN ARE IN MILLIMETRES

<i>Name</i>		<i>SITE ADDRESS</i>	
Mr. Zahid Zeb		14 Church Road Uxbridge. UB8 3NA	
<i>TITLE</i>			
<i>Proposed layout plan</i>			
<i>SCALE</i>	<i>DATE</i>	<i>DWG NO</i>	<i>Rev</i>
1:100	March 2012	NM14CR01	