


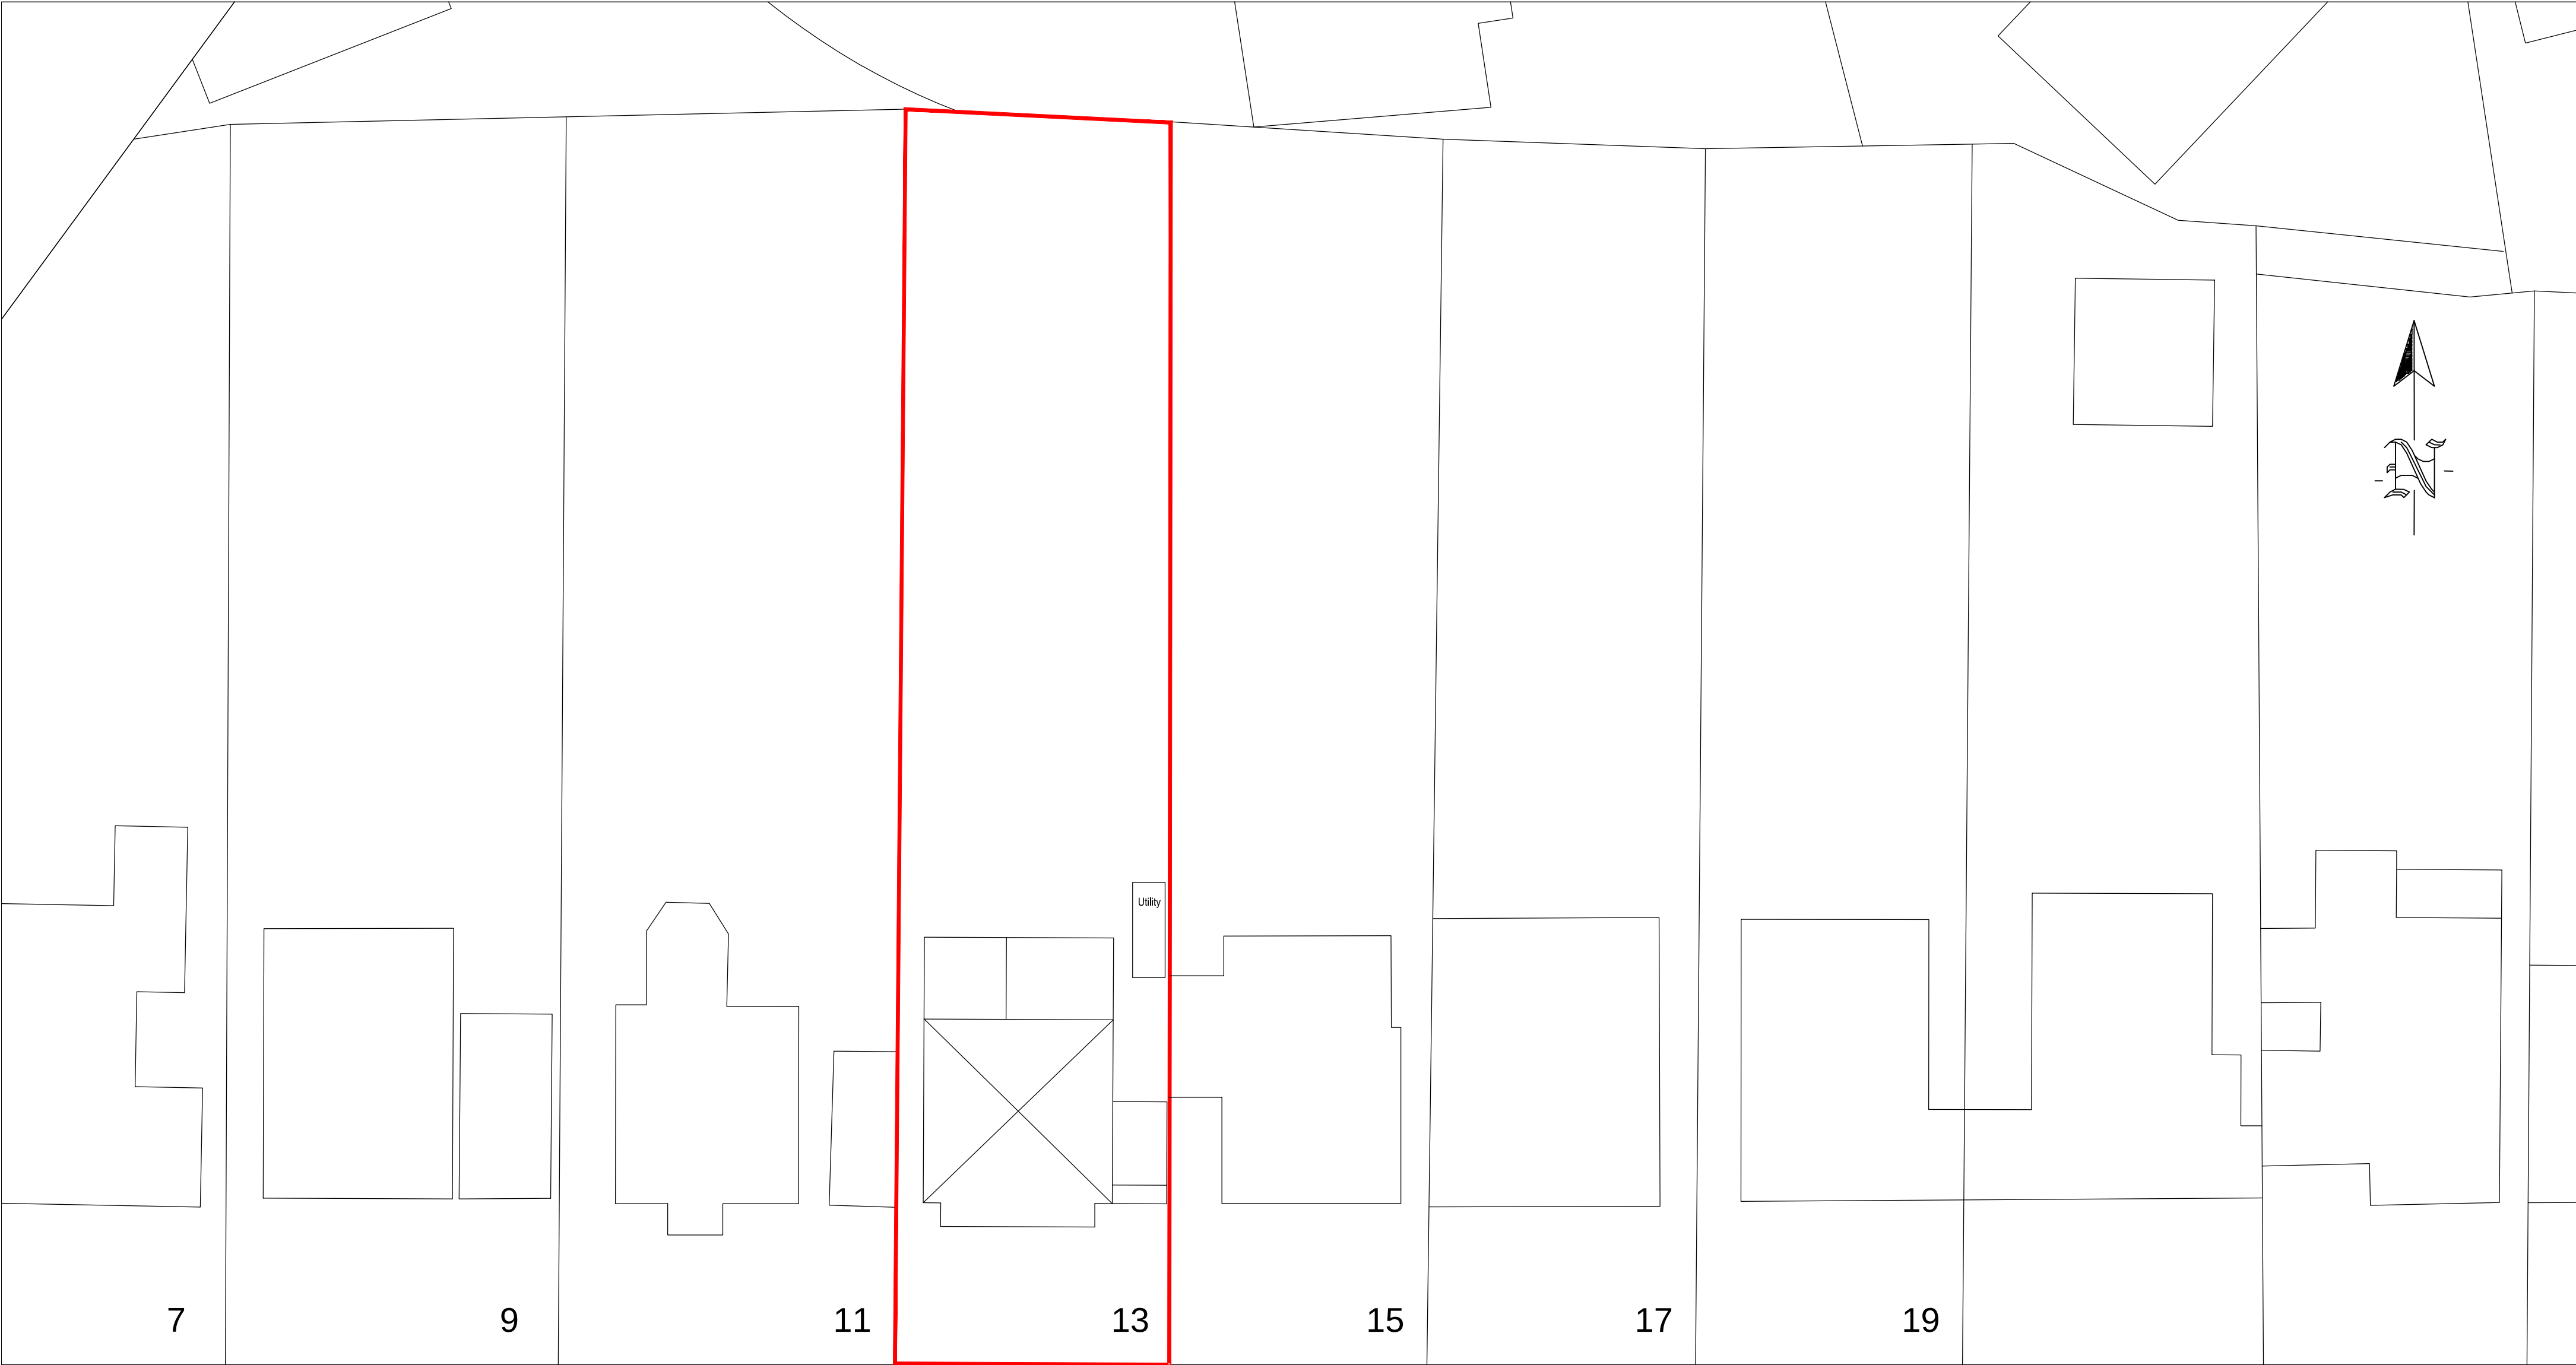

PARKFIELD ROAD

SITE PLAN

		4	4a	6	8	10						
<i>Parkfield Road 13, Ickenham, UB10 8LN</i>						Scale Bar 0 1 2 3 4 5 6 7 8 9 10 Metres			THE GILLETT MACLEOD PARTNERSHIP Chartered Architects & Town Planning Consultants		Drg. No. 19/3260/2 Scale 1:200 Date 12/06/19 Drawn by SB	REVISION C drawer
						1:200 @ A2						