

APPLICATION FOR PLANNING PERMISSION

RETENTION OF A CONSERVATORY AND REAR GARDEN SHED




28 WEST DRAYTON WEST DRAYTON UB7 7LG
SITE LOCATION PLAN
AREA 2 HA
SCALE 1:1250 on A4
CENTRE COORDINATES: 506091, 179748



Supplied by Streetwise Maps Ltd
www.streetwise.net
Licence No: 100047474
23/12/2020 16:17

LOCATION PLAN
SCALE - 1:1250.

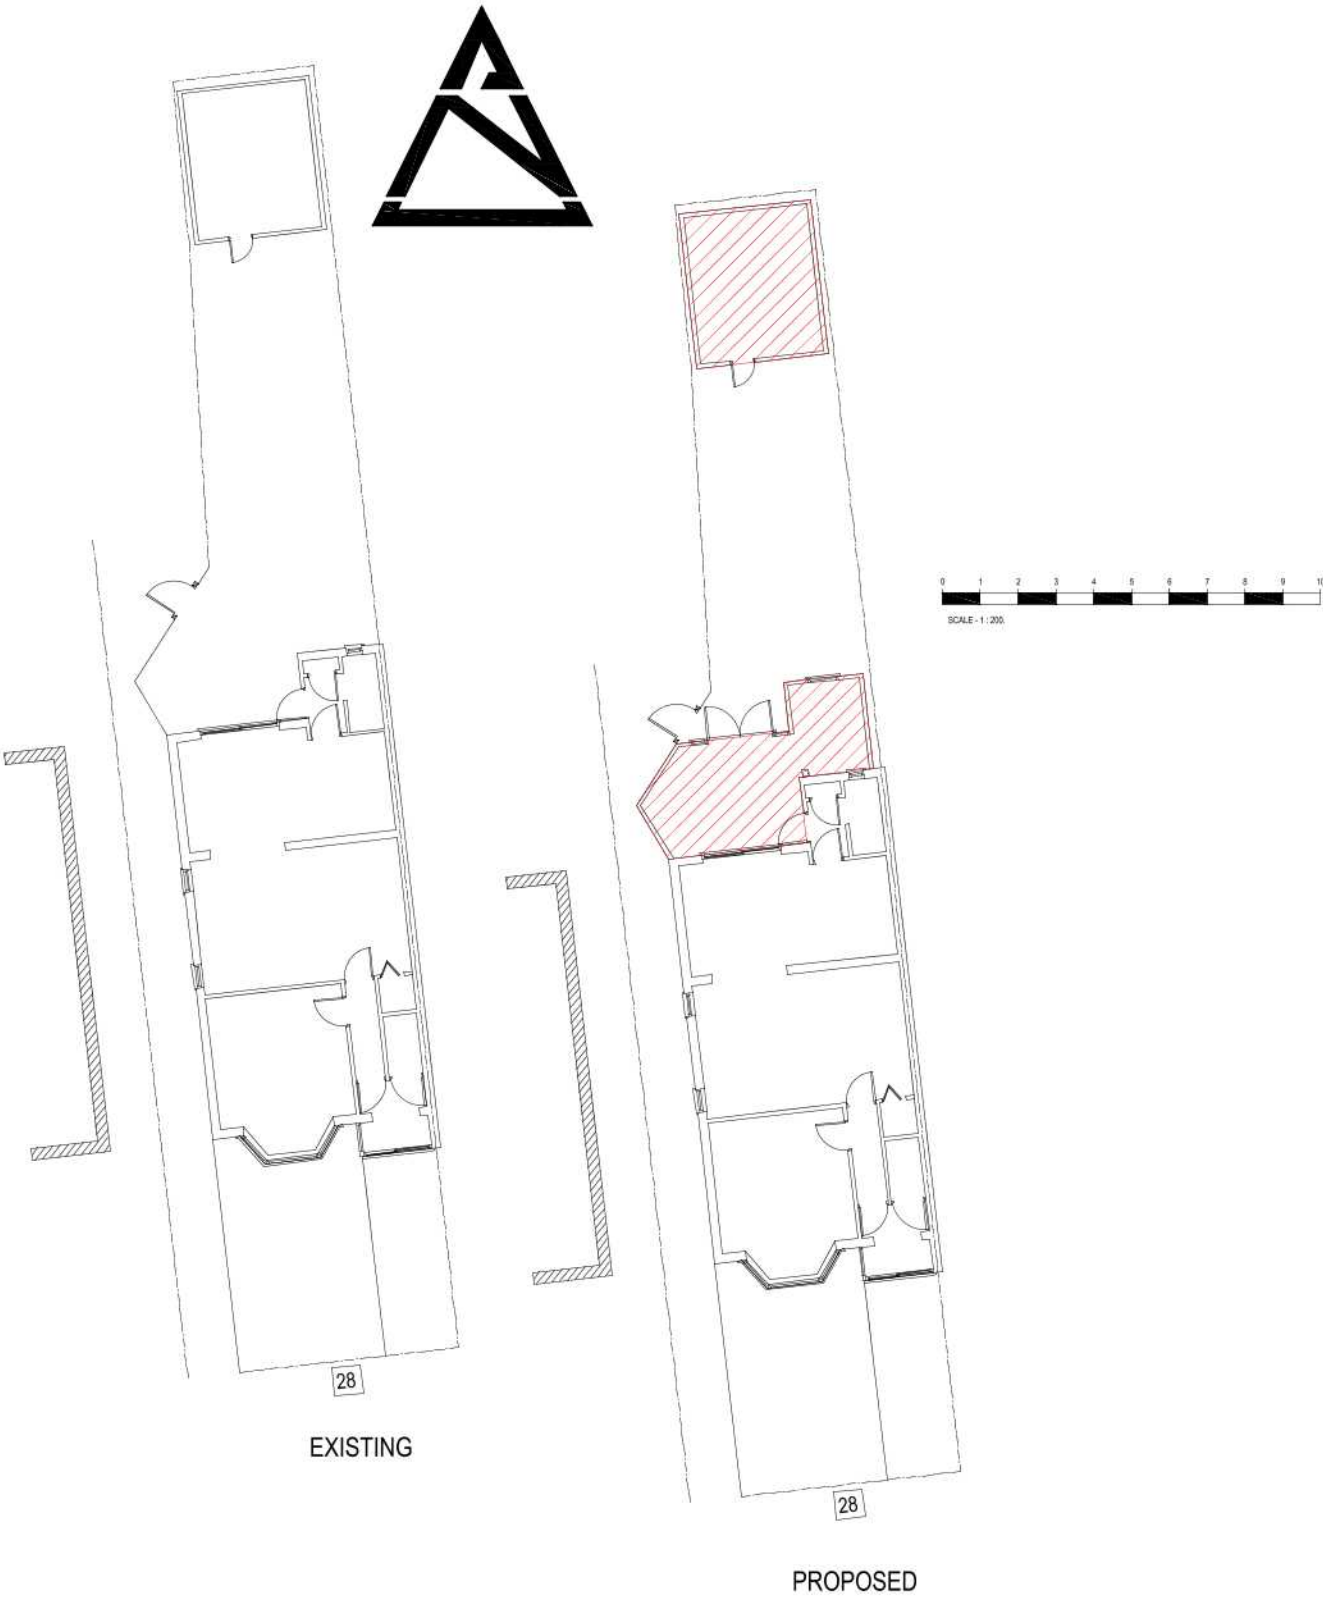

SITE PLAN
SCALE - 1: 200.

SCALE - 1: 200.

NOT FOR CONSTRUCTION							
A	LA COMMENTS		14.1.21				
No.	DESCRIPTION		DATE				
Client		Scale 1 : 1250 / 1: 200	Size A3	Drawing Title LOCATION PLAN & SITE PLAN			
Job Title 28 DRAYTON GARDENS, WEST DRAYTON, UB7 7LH		Drawn by		Drawing No.	P	01	A
		Date DEC 2020					