


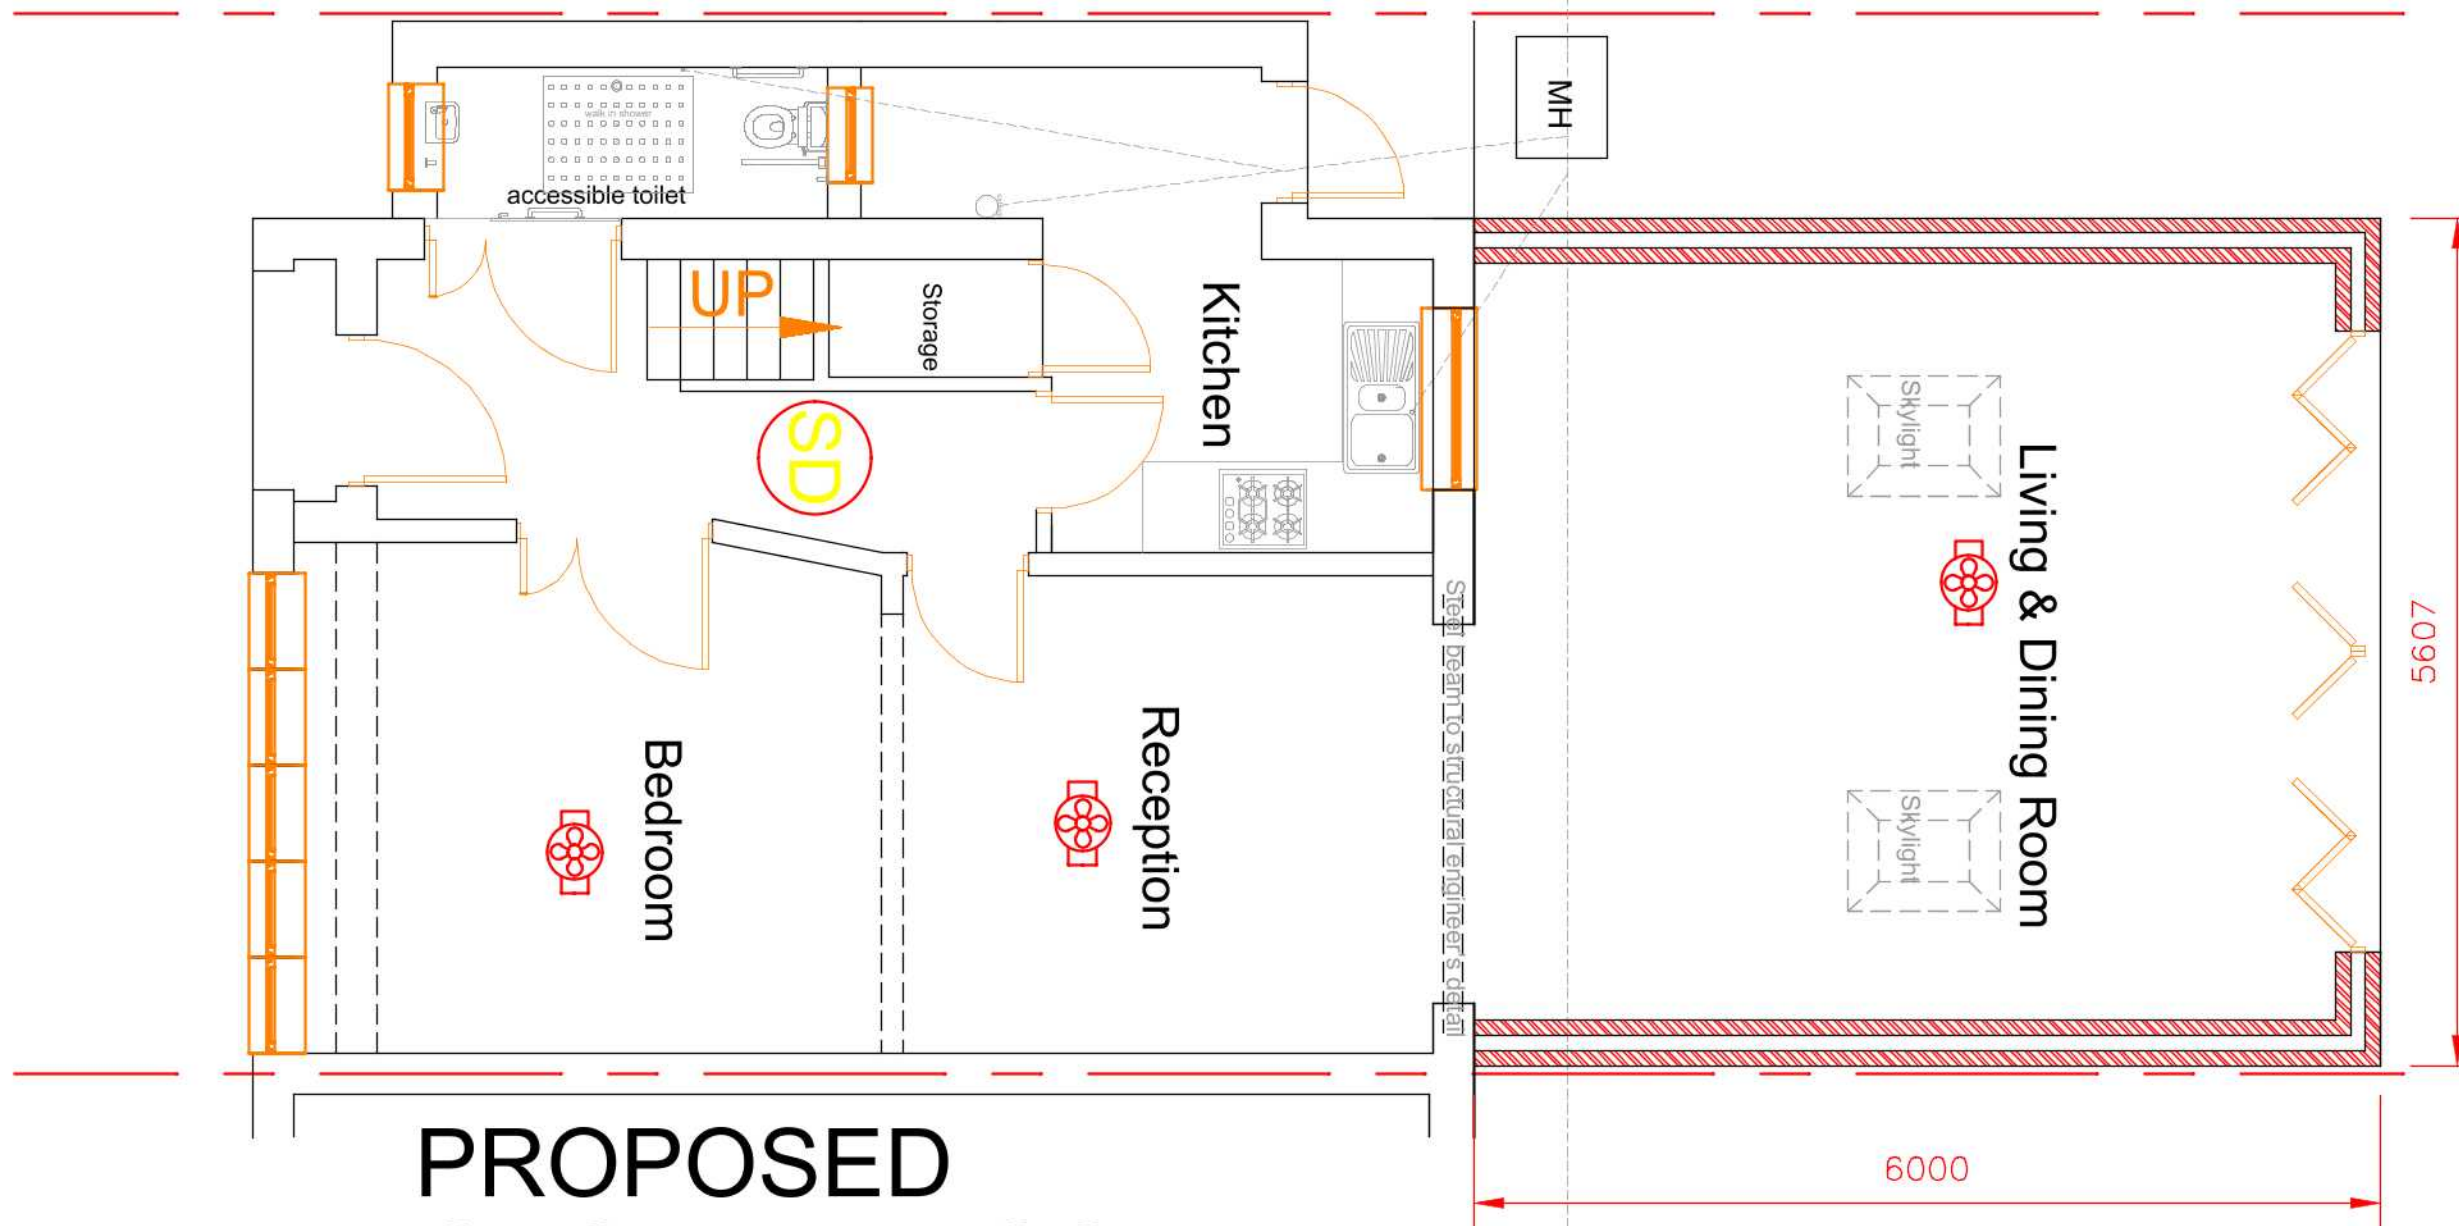


PROPOSED GROUND FLOOR PLAN

SCALE:-1:50

(SD) Position of mains operated interconnected smoke alarms to BS 5446:Part 1:1990 to circulation areas at all levels, as required by Approved document Part B



Heat Detector.

 

Client:-Mr.Ashokkumar Kugathanan	Drawing no:-56AR	Revision-A	Checked by:S.E
Title:- Proposed single storey rear extension at No:56 Diamond Road, Ruislip, HA4 0PG.	Drawn by:- S.E 04/21	Scale:-1:50 Org.size-A3	