
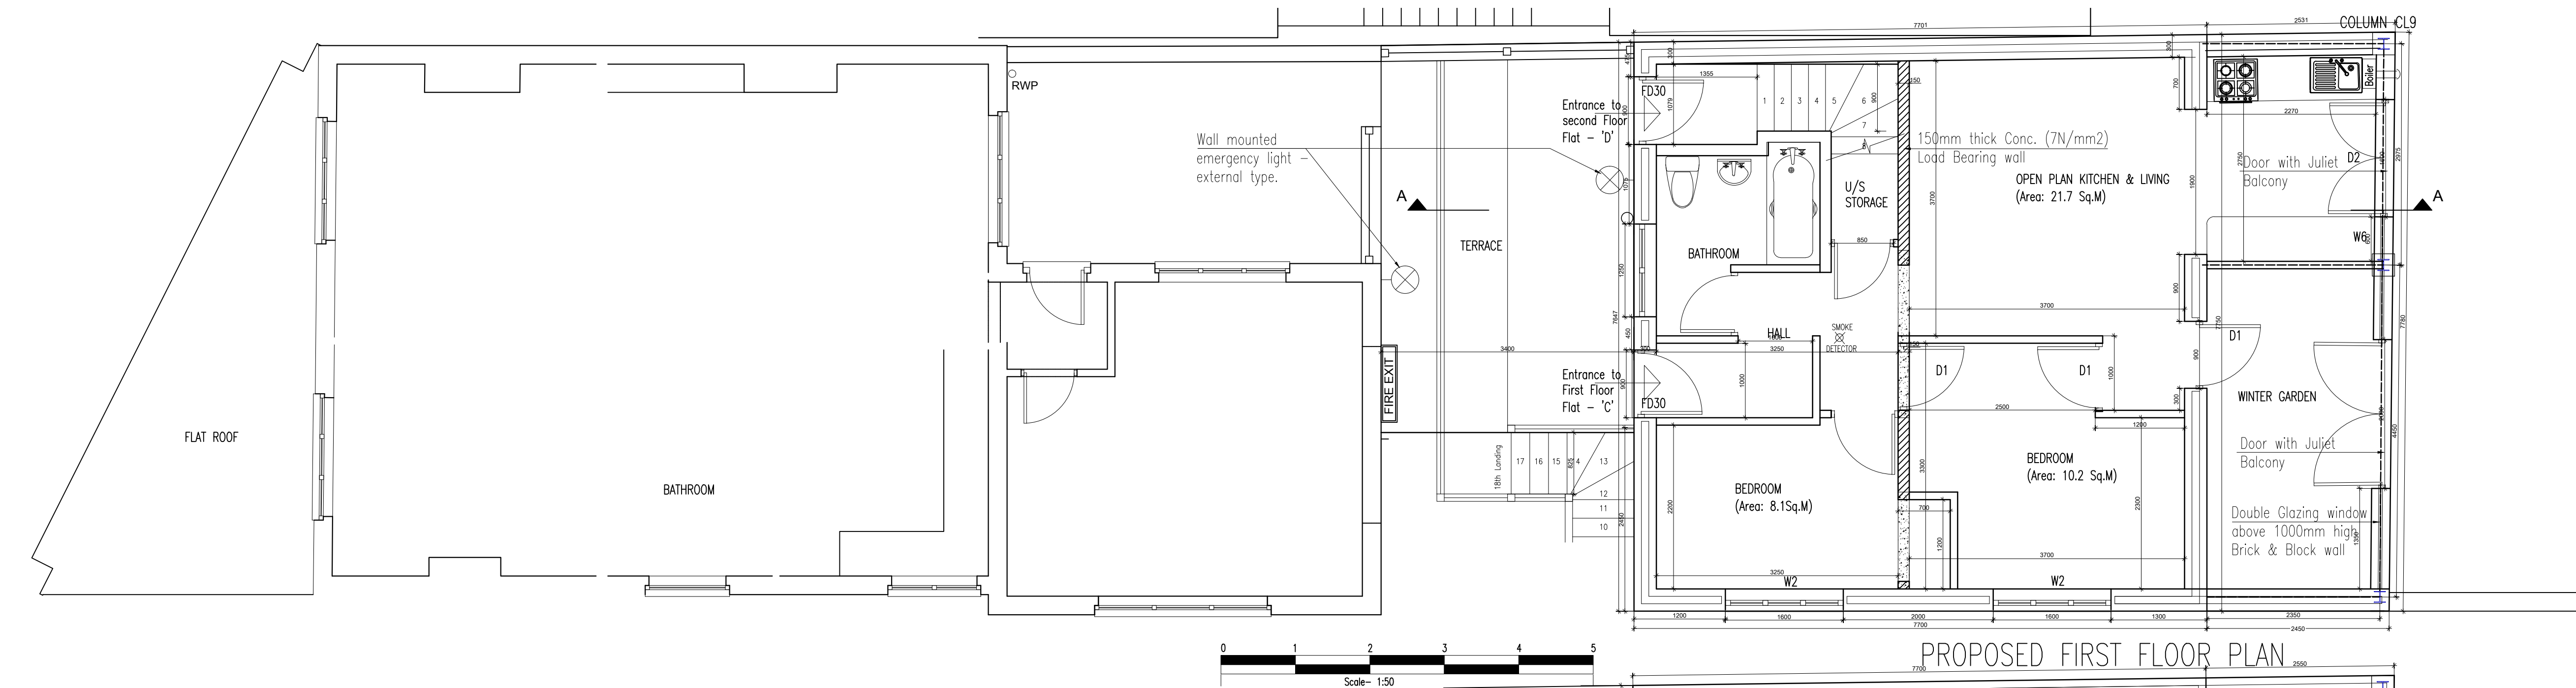


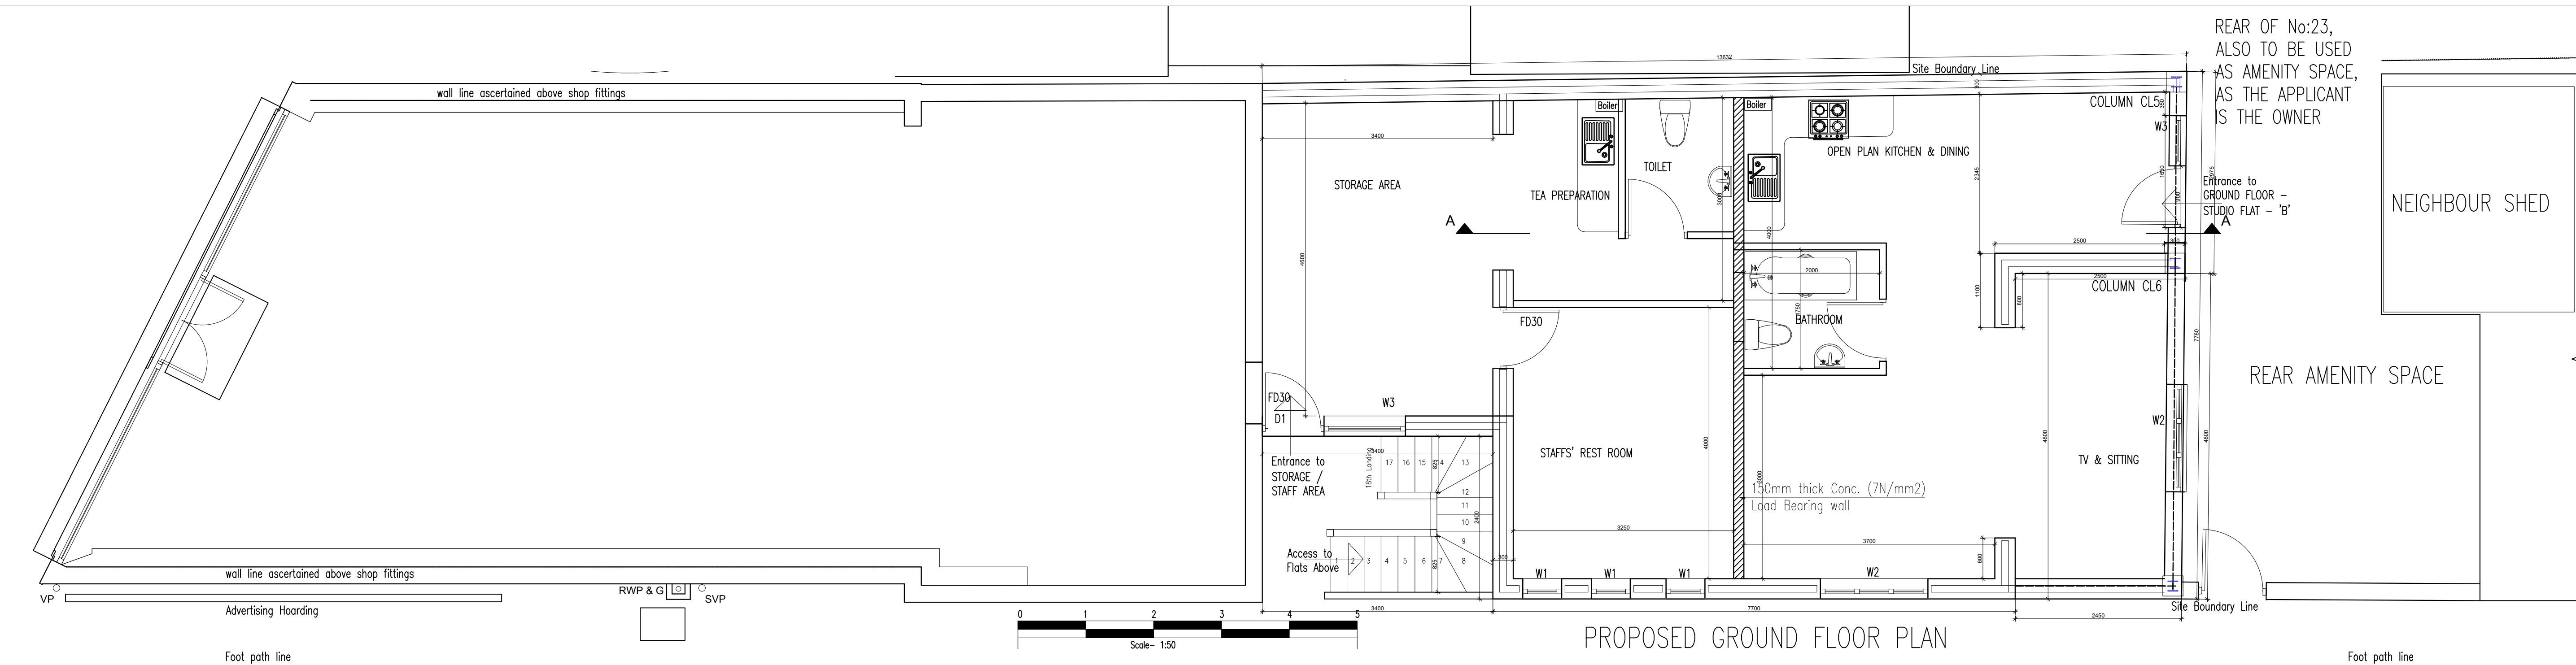

REAR OF No:23,
ALSO TO BE USED
AS AMENITY SPACE,
AS THE APPLICANT
IS THE OWNER

REAR AMENITY SPACE

NEIGHBOUR SHED

PROPOSED GROUND FLOOR PLAN

PROPOSED FIRST FLOOR PLAN

PROPOSED SECOND FLOOR PLAN

PROPOSED INTERNAL ALTERATIONS TO
EXISTING 3 STOREY REAR EXTENSION

Client: BOTWELLEARS HOUSE
Rear of 25 Botwell Lane
Hayes
Middlesex UB3 2AB

Keeran Designs Ltd
Tel: (020) 8531 6000
Fax : (020) 8531 5444
E mail : Keeran@consultant.com
Web :www.keerandesigns.com

Drawn by: /SR	Drawing Size: A1	Revision	Init.	Date
Checked by: SP	Scale: 1:50			
FileNo B 159	Project Code: BOTW25UB32AB			
Date: April 2017	Drawing No. KD/EXT(Ret)/PP/142/13/B-	Revision 159.2		

GENERAL NOTES: All dimensions to be checked on site and any discrepancy to be notified to the supervising officer. No dimension to be scaled from the drawings for construction purposes unless otherwise indicated. All work is to comply with Building Regulations including amendments made in April 2002. The sole purpose of this drawing is the procurement of Planning permission and Building Regulation approval and work is Not to commence before such approvals. Where this drawing is used for the works full specifications should be agreed with the tenderer to include Heating/Plumbing/Other services where required. Heating work or other appliances involving Gas should be carried out and tested by a 'GORG' approved contractor.