


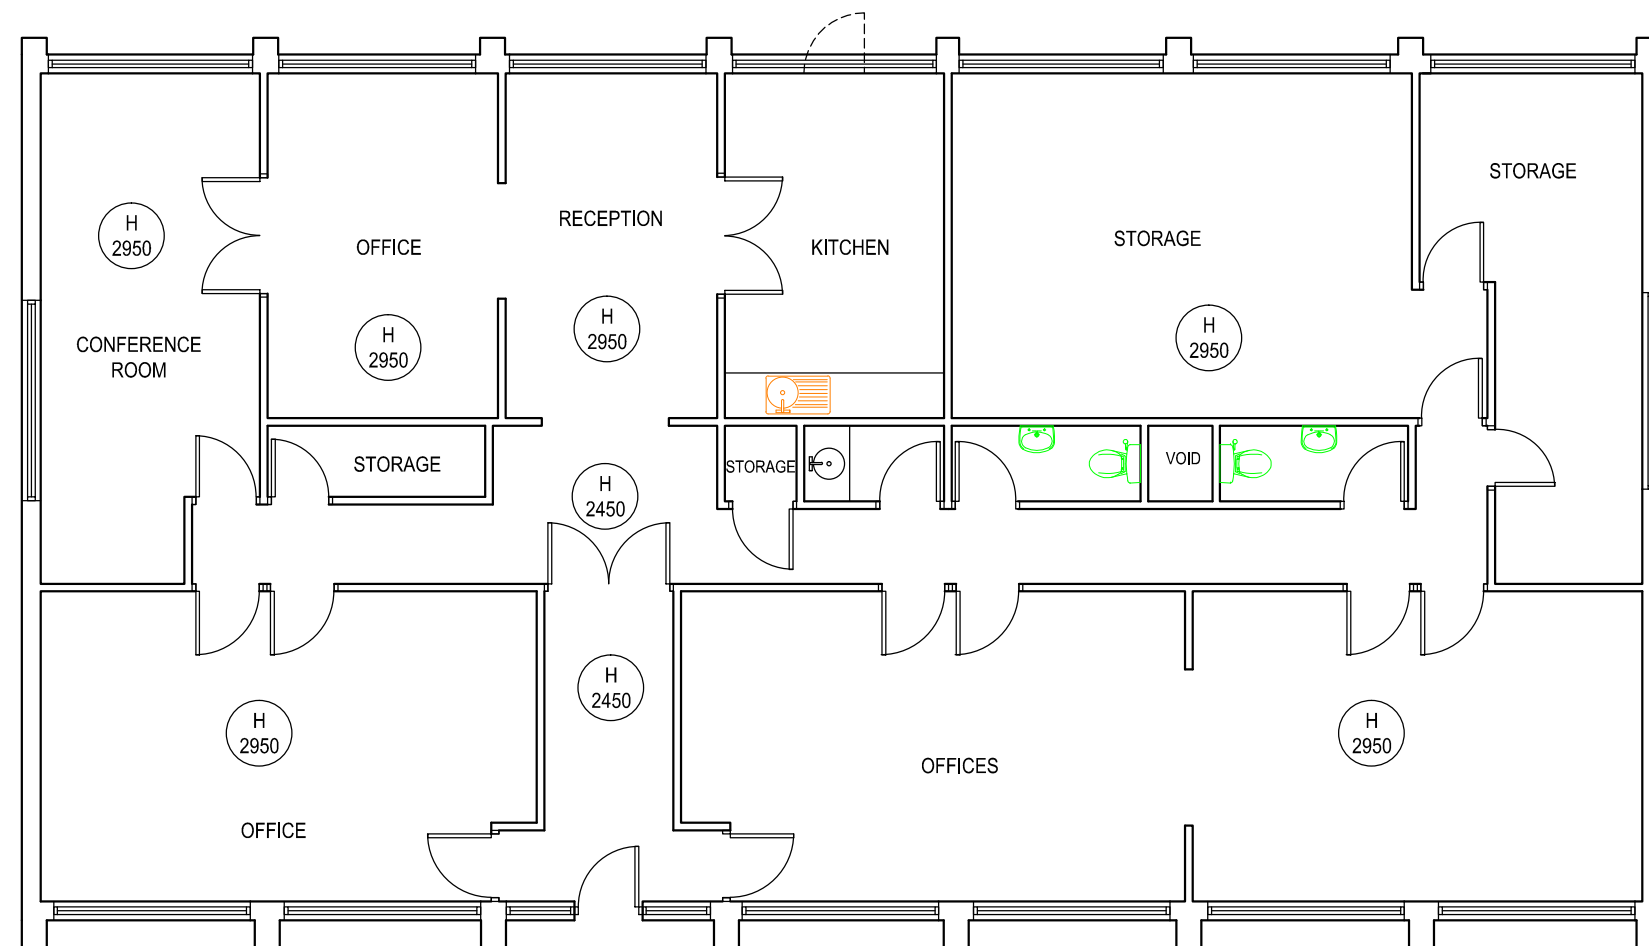

GROUND FLOOR

EXISTING FLOOR PLAN

40-44 High Street, Hartfield Place, HA6 1BN



THE GILLETT MACLEOD PARTNERSHIP
Chartered Architects & Town Planning Consultants
1 High Road Old Eastcote Pinner Middlesex HA5 2EW tel. 0208 868 1333

Drg. No. 21/3422/4
Scale 1:100@A3
Date 28/05/21
Drawn by SB

REVISION	
(C)	drawn