



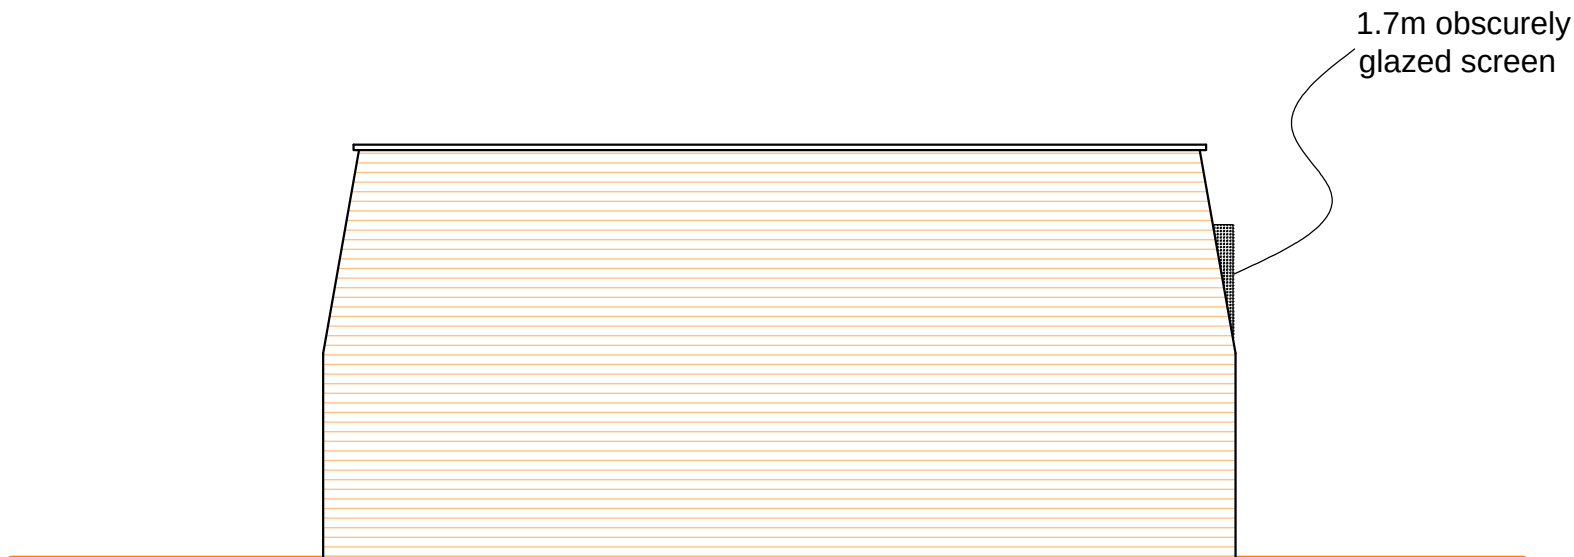


NORTH WEST ELEVATION



NORTH EAST ELEVATION

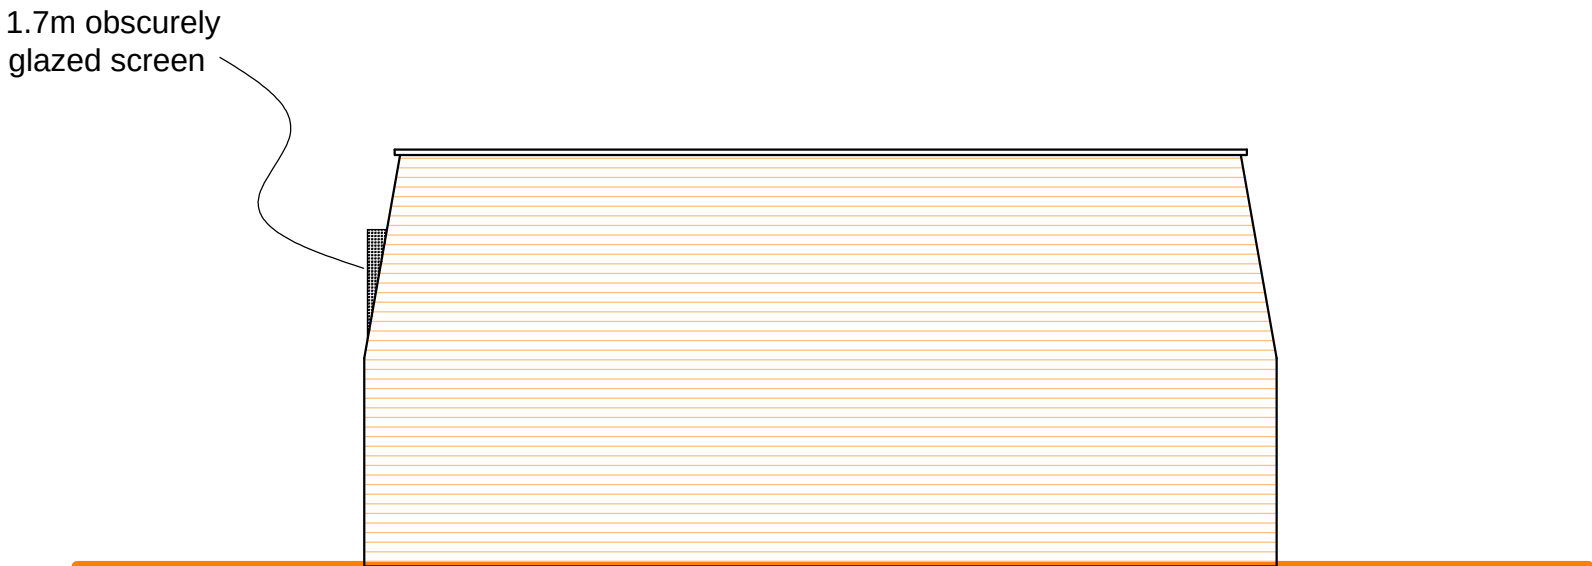

SOUTH WEST ELEVATION

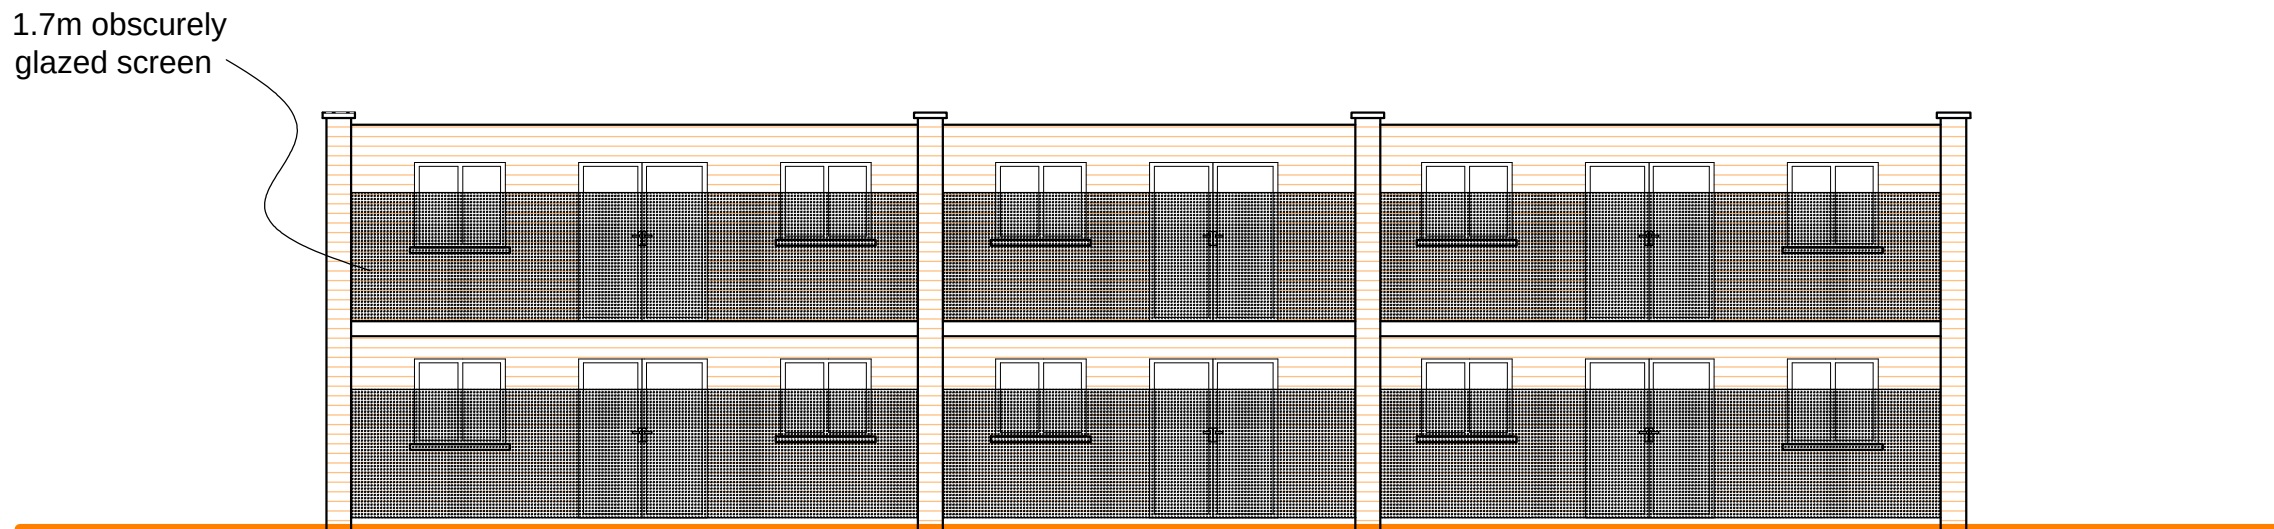

SOUTH EAST ELEVATION

PROPOSED ELEVATIONS

40-44 High Street, Hartfield Place, HA6 1BN

Scale Bar 1:100 @ A2

0 1 2 3 4 5 6 7 8 9 10 Metres



THE GILLETT MACLEOD PARTNERSHIP
Chartered Architects & Town Planning Consultants
1 High Road Old Eastcote Pinner Middlesex HA5 2EW tel. 0208 868 1333

Drg. No. 21/3422/7
Scale 1:100
Date 07/06/21
Drawn by SB

REVISION	
1	drawn