
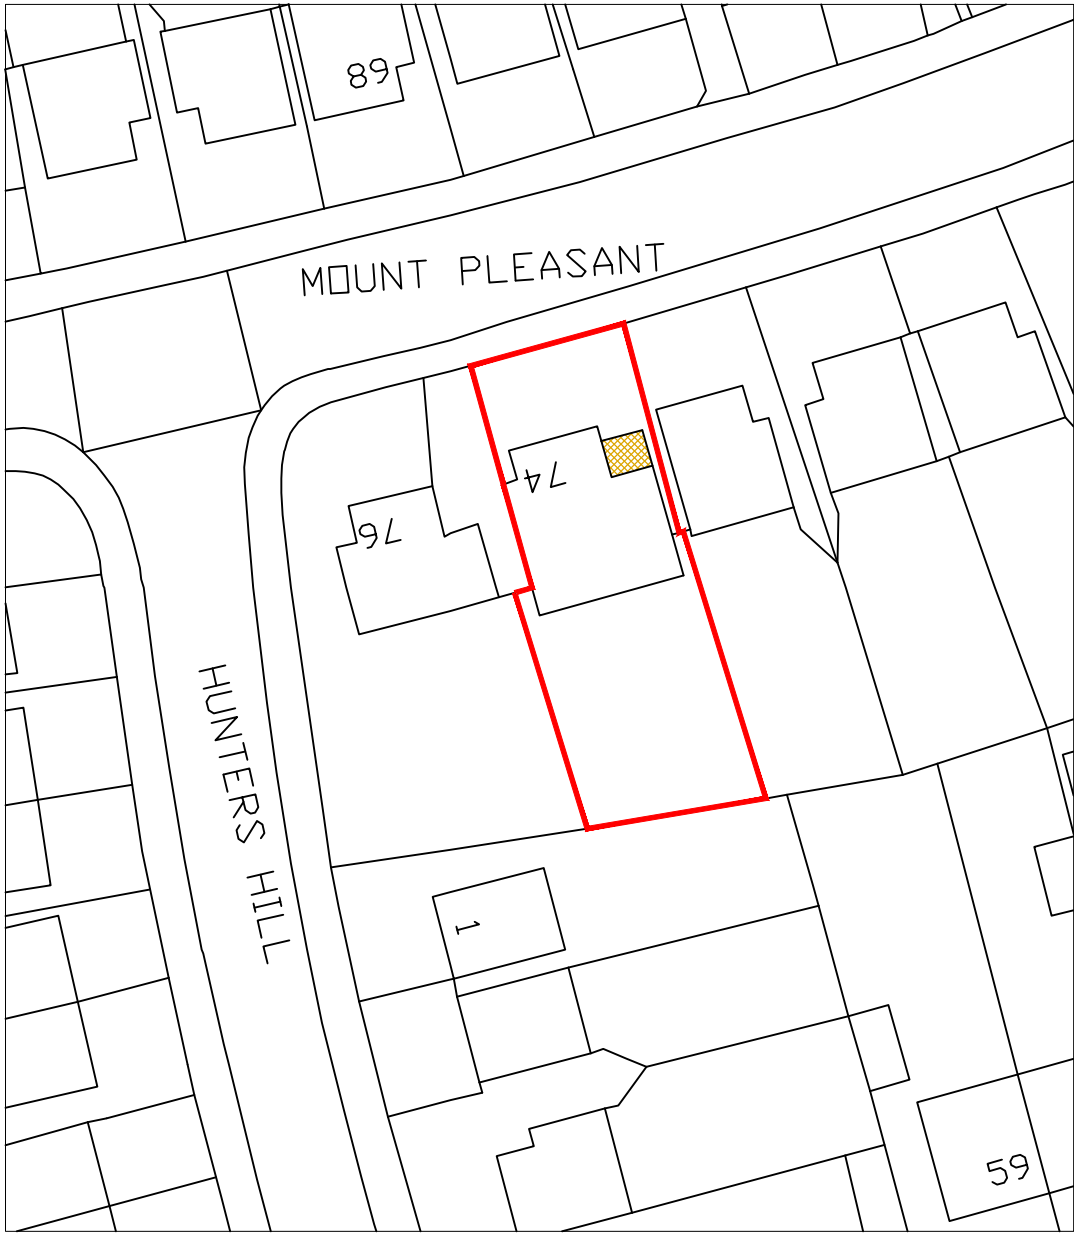
 


SCALE 1:500
METRES


SITE BLOCK PLAN

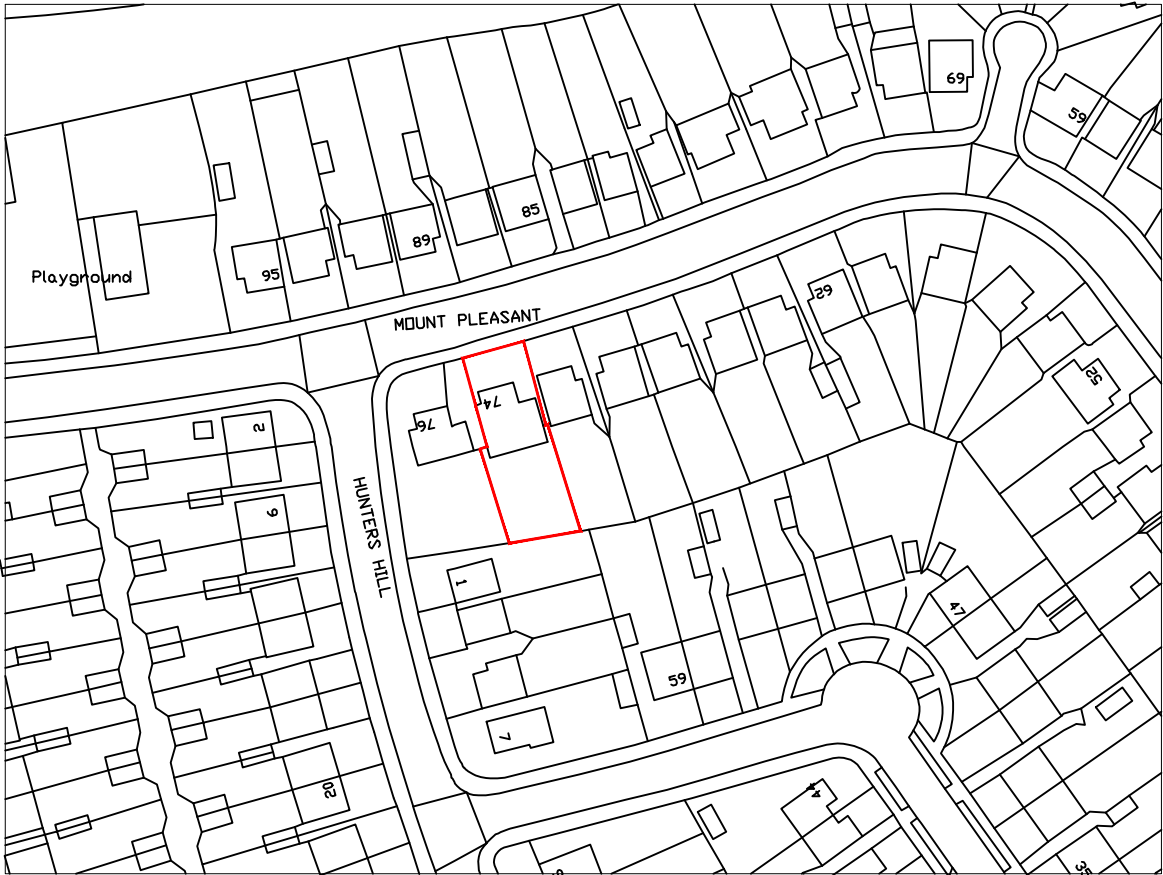



LOCATION MAP

	SITE 74 Mount Pleasant Ruislip HA4 9HQ	
DRAWING NO: 17037.PA101	DRAWING TITLE OS MAP, LOCATION MAP	Scale @ A3: AS SHOWN
		Revision: P01

Existing Ground Floor Plan

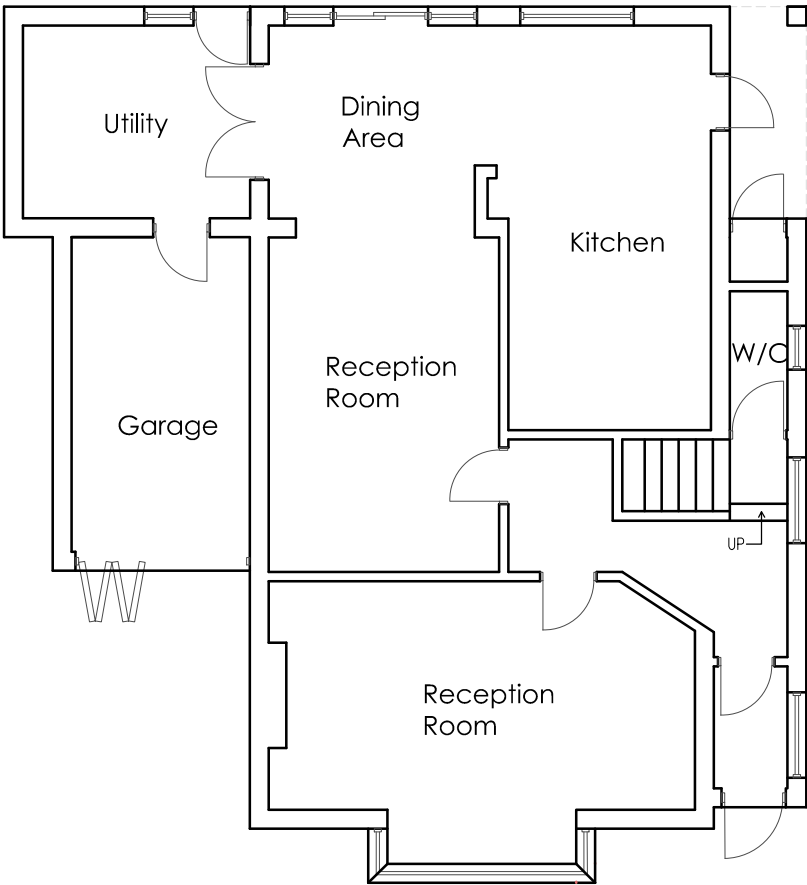

Existing First Floor Plan

 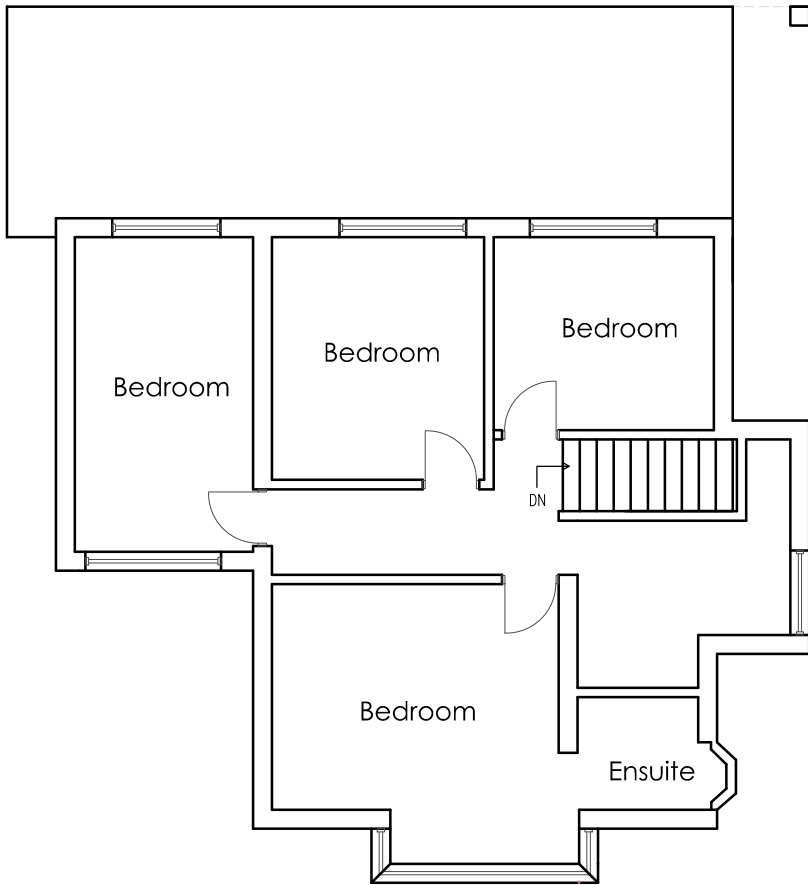

Revision notes:		
Rev:	Date:	Notes:
P01	22.06.2021	For PA Approval


CLIENT
DRAWING NO:
201737.PA102

SITE
74 Mount Pleasant Ruislip HA4 9HQ
DRAWING TITLE
Existing Floor Plans


Date:
22.06.2021
Scale @ A3:
1:100
Revision:
P01

Planning Application
Party Wall Surveyor



info@sheladiya.com
www.sheladiya.com
+ 44 (0) 203 129 9374

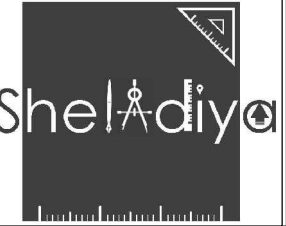

Proposed Ground Floor Plan

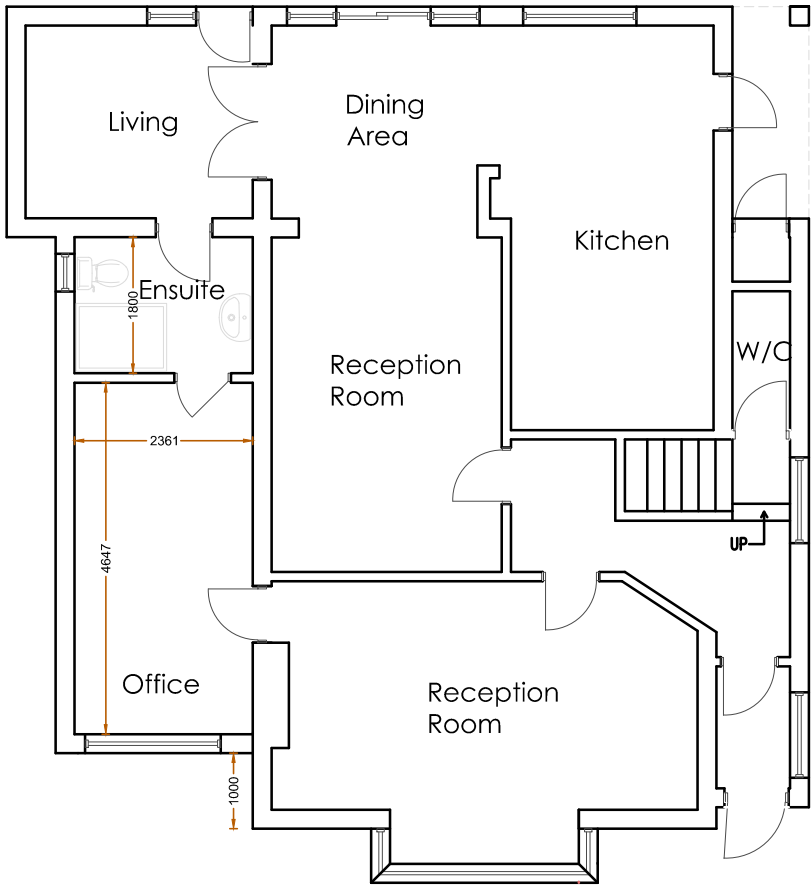

Proposed First Floor Plan

 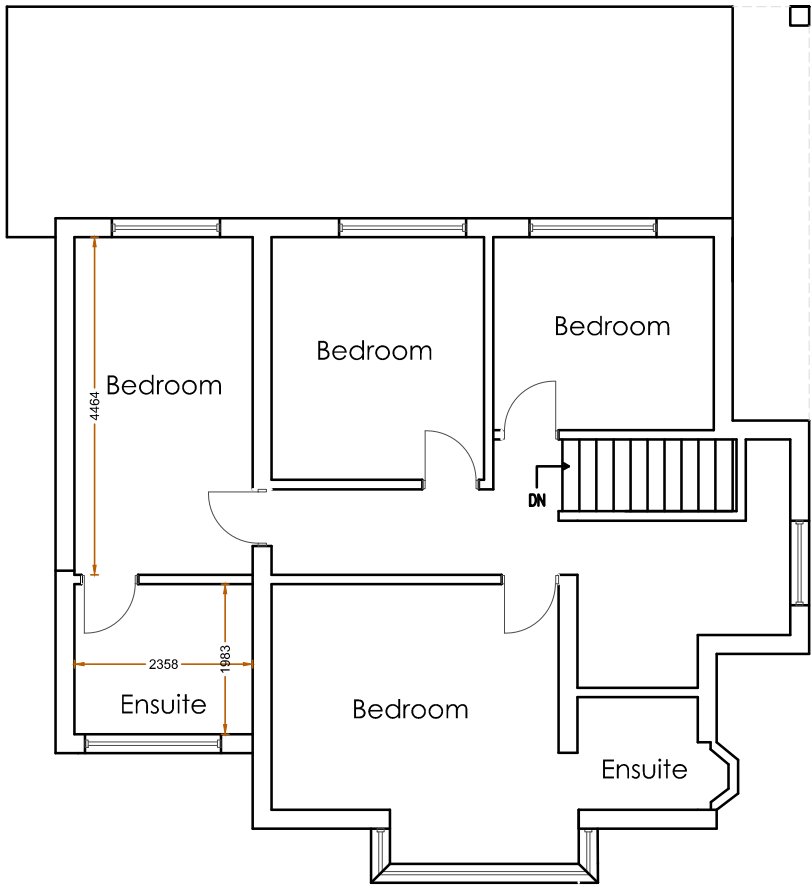

Revision notes:		
Rev:	Date:	Notes:
P02	27.08.2021	For PA Approval


CLIENT
DRAWING NO:
201737.PA103

SITE
74 Mount Pleasant Ruislip HA4 9HQ
DRAWING TITLE
Proposed Floor Plans

Date:
27.08.2021
Scale @ A3:
1:100
Revision:
P02


Planning Application
Party Wall Surveyor

info@sheladiya.com
www.sheladiya.com
+ 44 (0) 203 129 9374

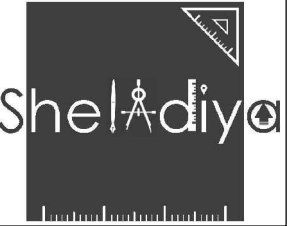




Existing Front Elevation

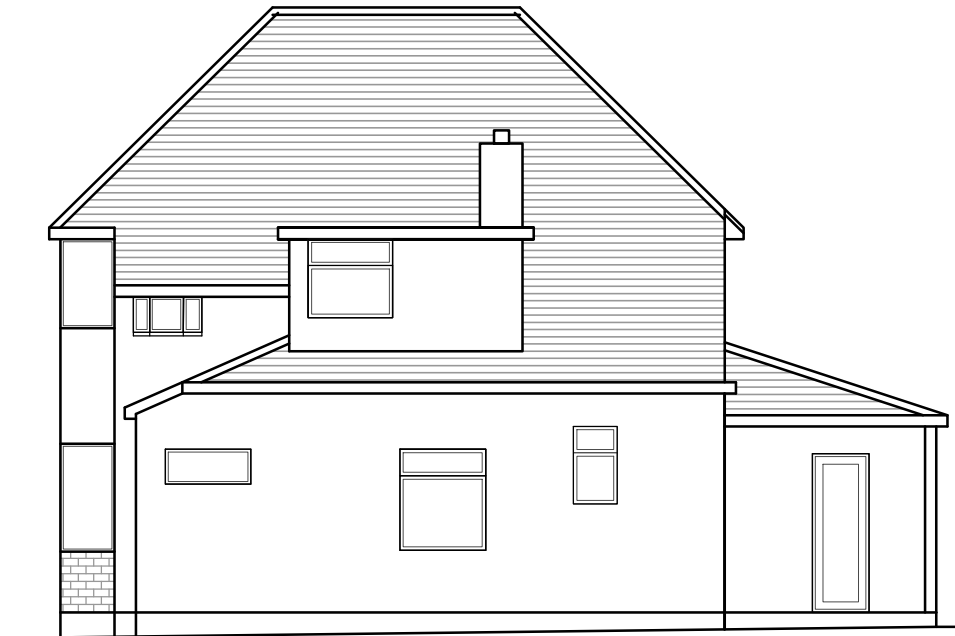

Existing Side Elevation

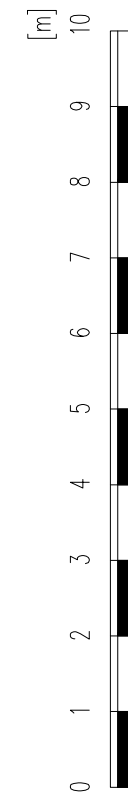

Proposed Front Elevation

No Changes to Side Elevation

Revision notes:		
Rev:	Date:	Notes:
P02	27.08.2021	For PA Approval

CLIENT
DRAWING NO: 201737.PA104

SITE 74 Mount Pleasant Ruislip HA4 9HQ
DRAWING TITLE Existing & Proposed Elevations


Date: 27.08.2021
Scale @ A3: 1:100
Revision: P02

Planning Application
Party Wall Surveyor

info@sheladiya.com
www.sheladiya.com
+ 44 (0) 203 129 9374




Existing Rear Elevation

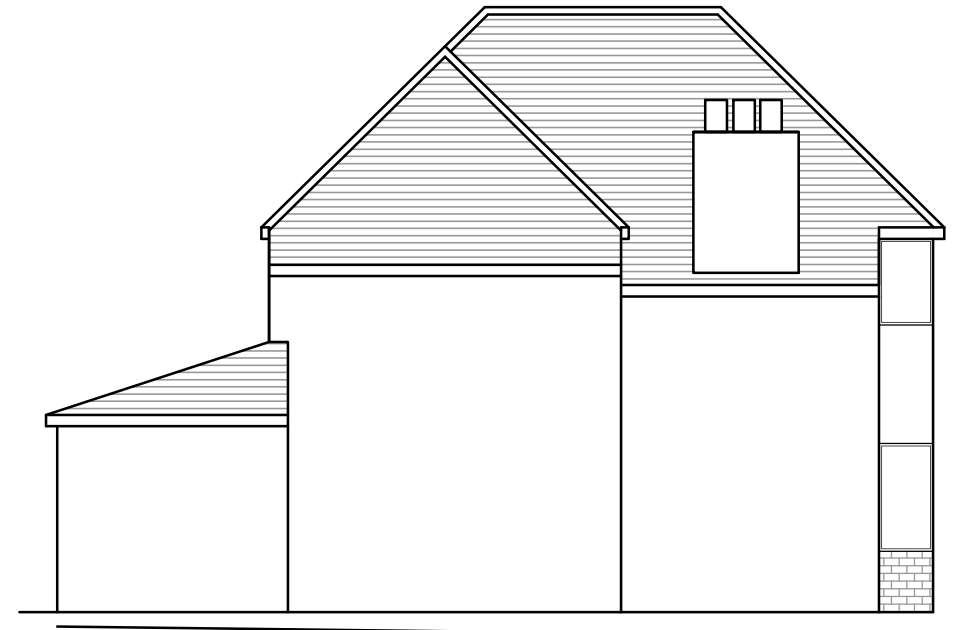


Existing Side Elevation



Proposed Rear Elevation

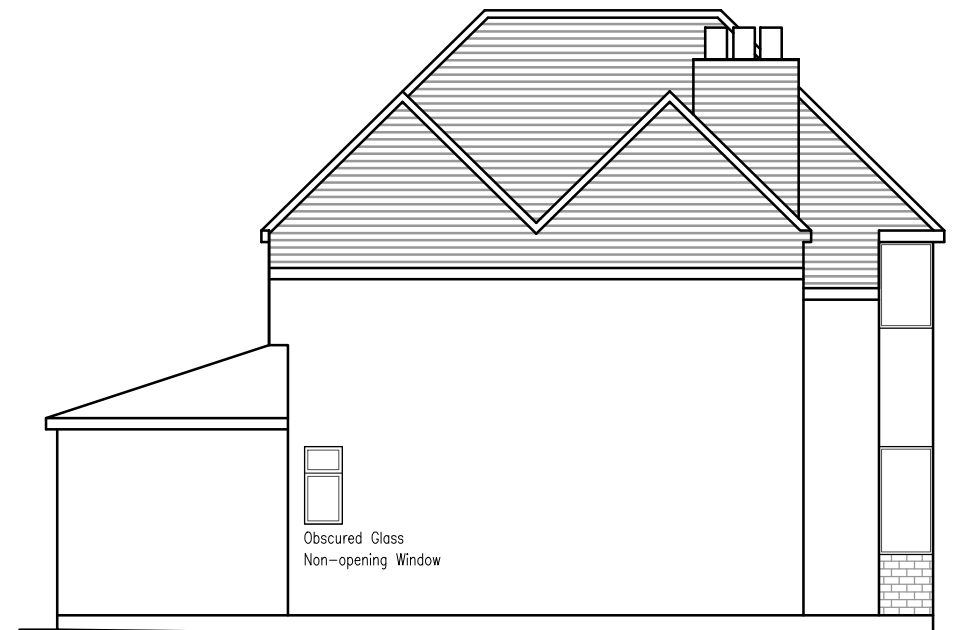

Proposed Side Elevation

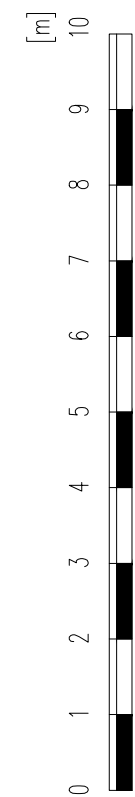

Revision notes:		
Rev:	Date:	Notes:
P02	27.08.2021	For PA Approval

CLIENT
DRAWING NO: 201737.PA105


SITE 74 Mount Pleasant Ruislip HA4 9HQ
DRAWING TITLE Existing & Proposed Elevations

Date: 27.08.2021
Scale @ A3: 1:100
Revision: P02



**Planning Application
Party Wall Surveyor**

info@sheladiya.com
www.sheladiya.com
+ 44 (0) 203 129 9374

Existing Roof Plan

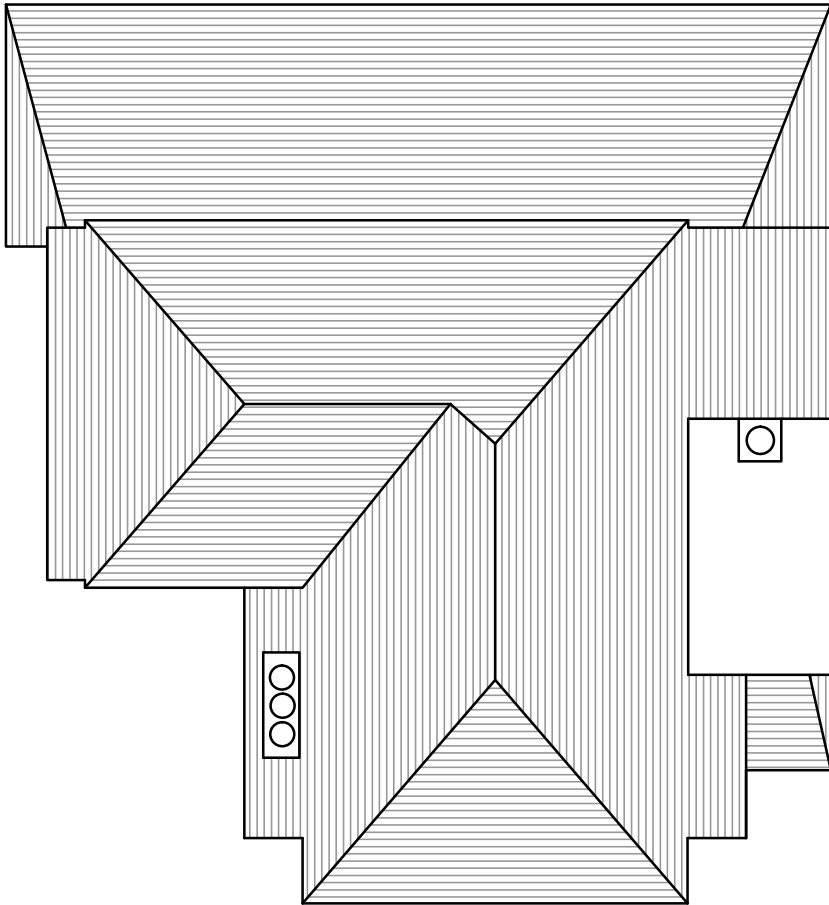

Proposed Roof Plan

 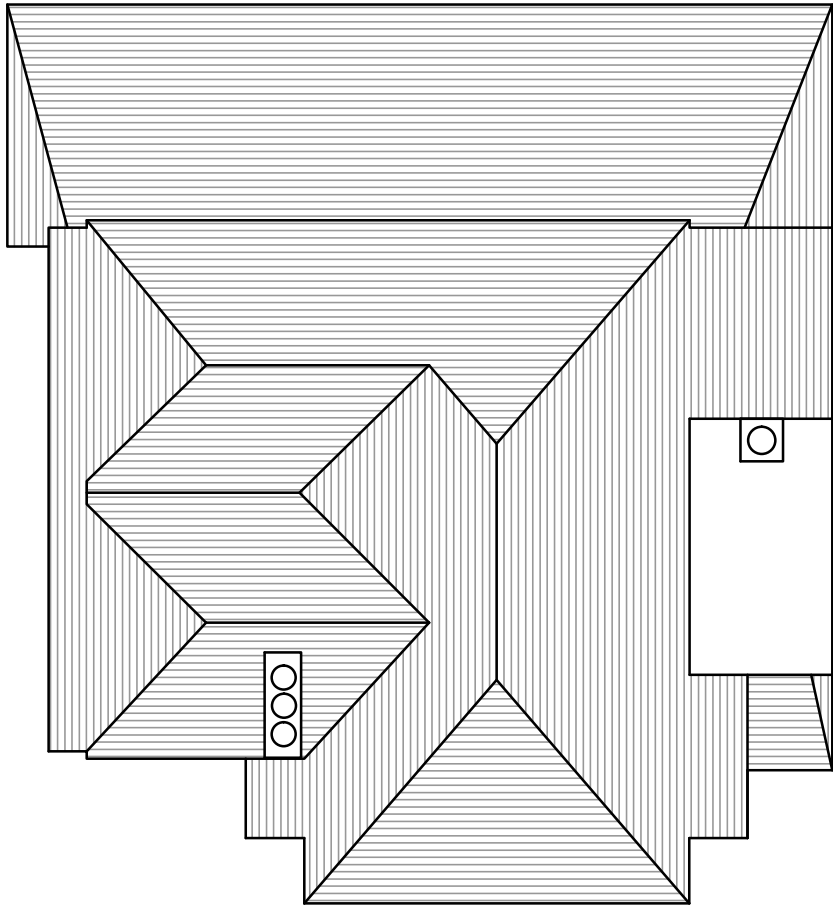

Revision notes:		
Rev:	Date:	Notes:
P02	27.08.2021	For PA Approval

CLIENT
DRAWING NO: 201737.PA105

SITE 74 Mount Pleasant Ruislip HA4 9HQ
DRAWING TITLE Existing & Proposed Roof Plan

Date: 27.08.2021
Scale @ A3: 1:100
Revision: P02

Planning Application
Party Wall Surveyor

info@sheladiya.com
www.sheladiya.com
+ 44 (0) 203 129 9374