


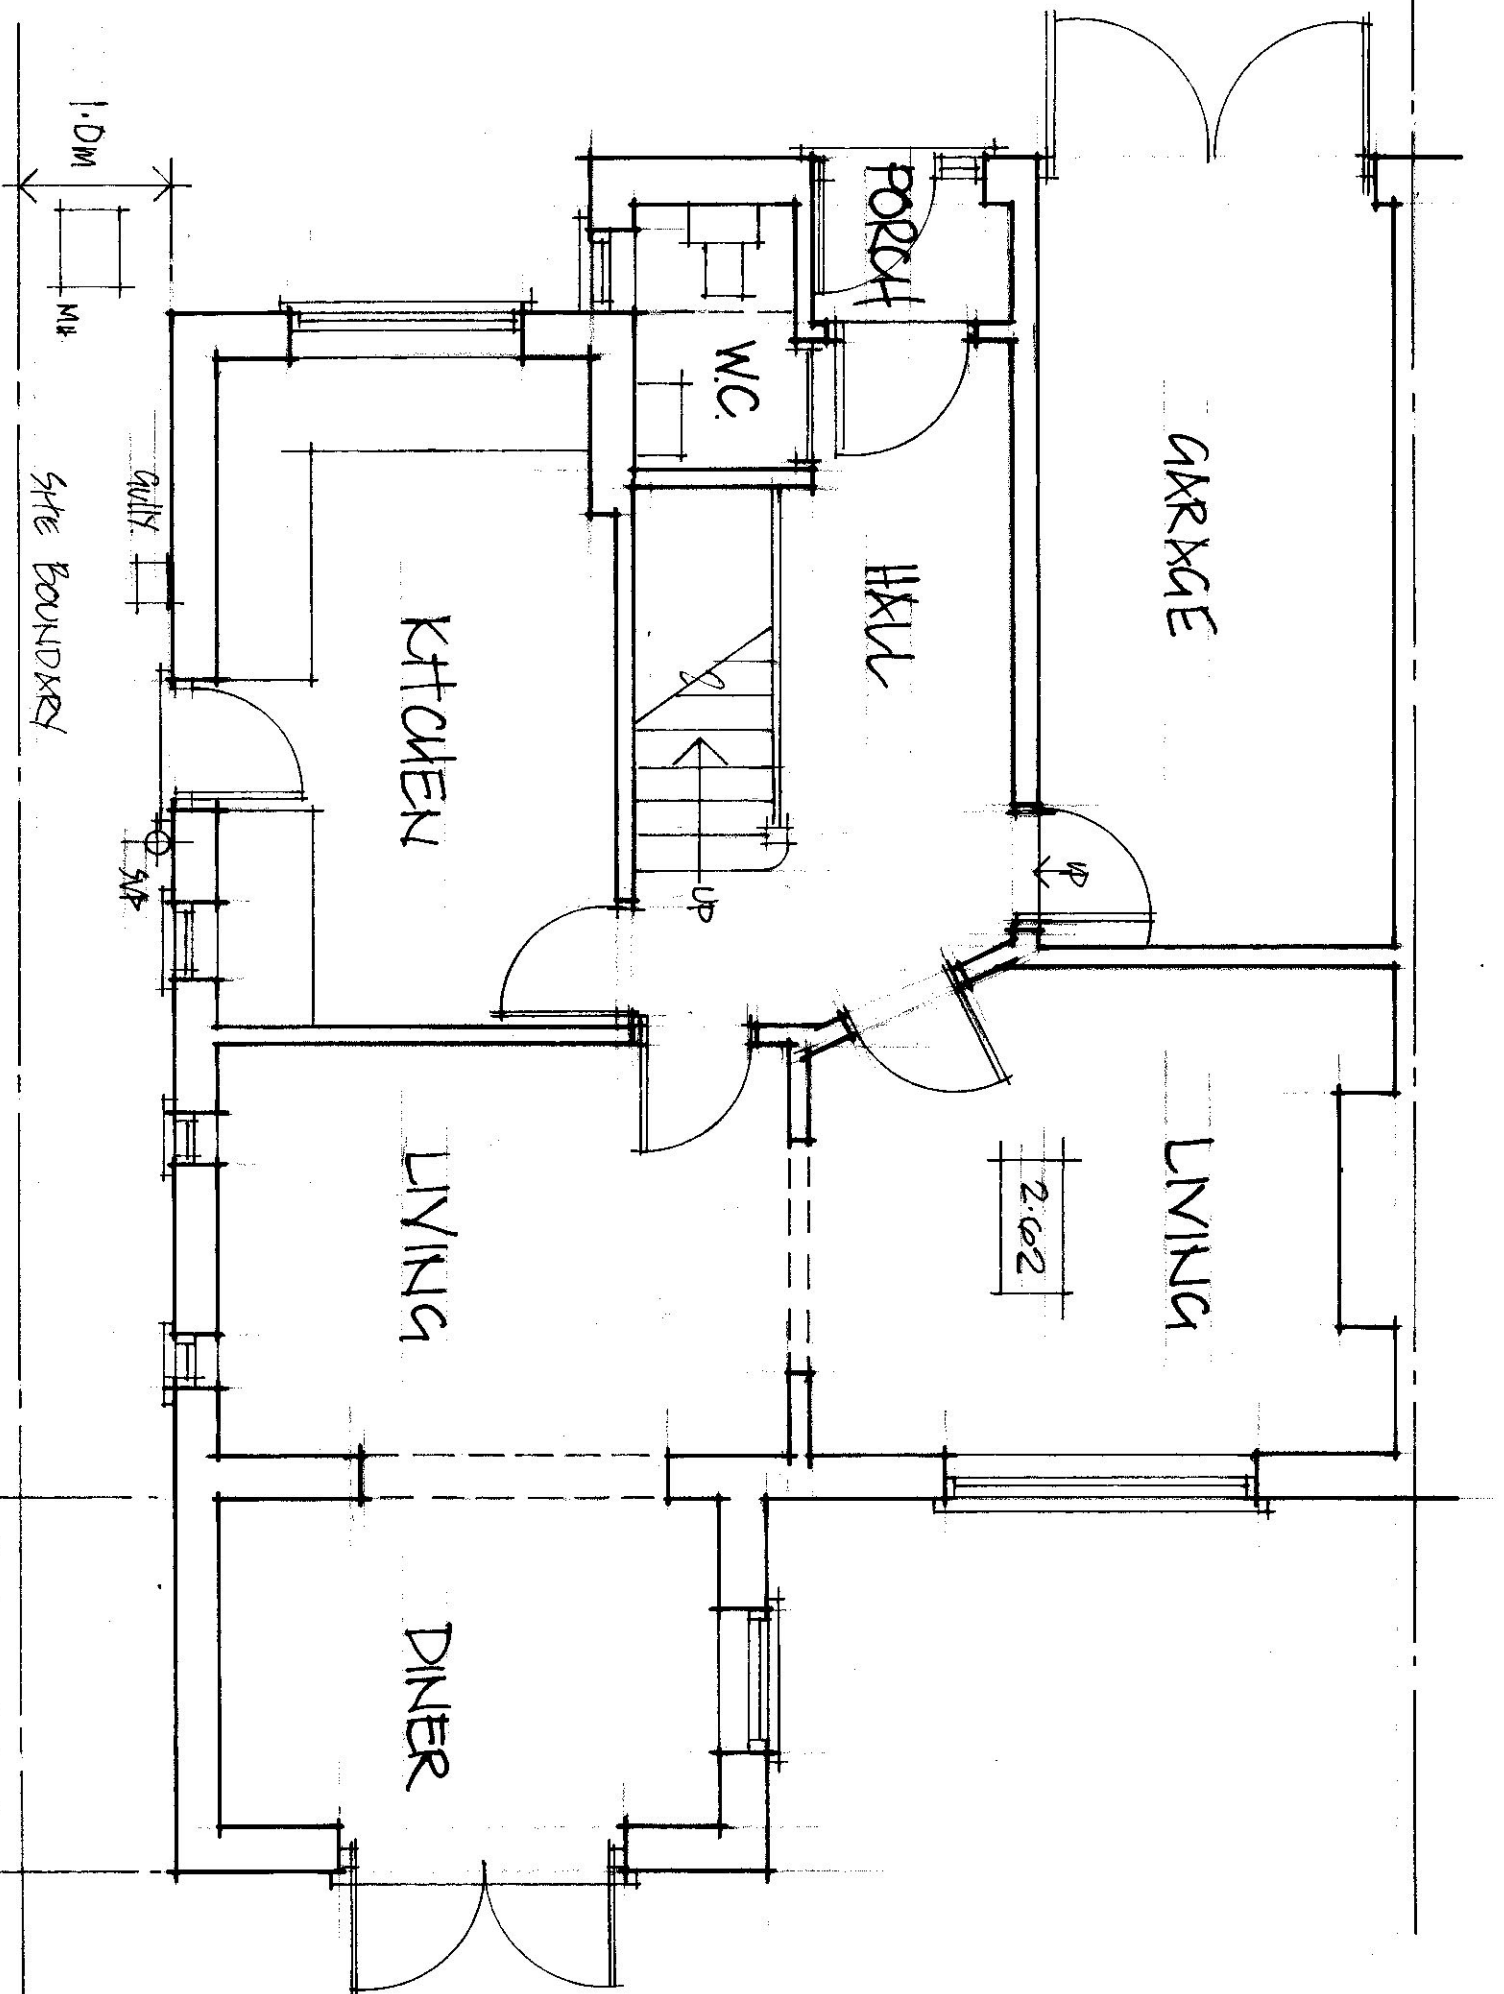


EXISTING GROUND FLOOR PLAN - 1:50




SCALE BAR - 1:50

A3

SURVEY AS EXISTING.		MR. B. MITCHELL		M. BURMAN.	
89 SWALEYS DRIVE, ICEHAM, UR10 8QG (nr. M11 junction)		SCALE 1:50			
		DRG: 3105/1		Tel. 07436 115850	

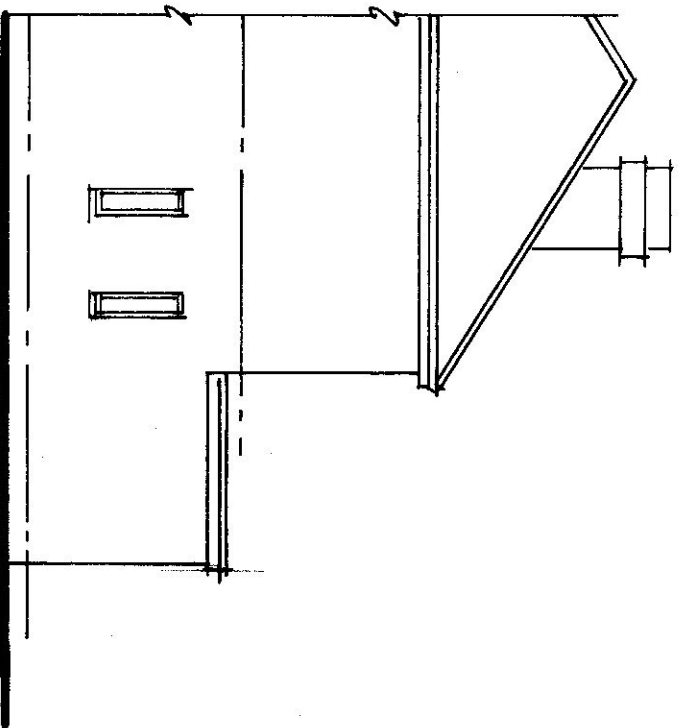

SIDE - 1:100

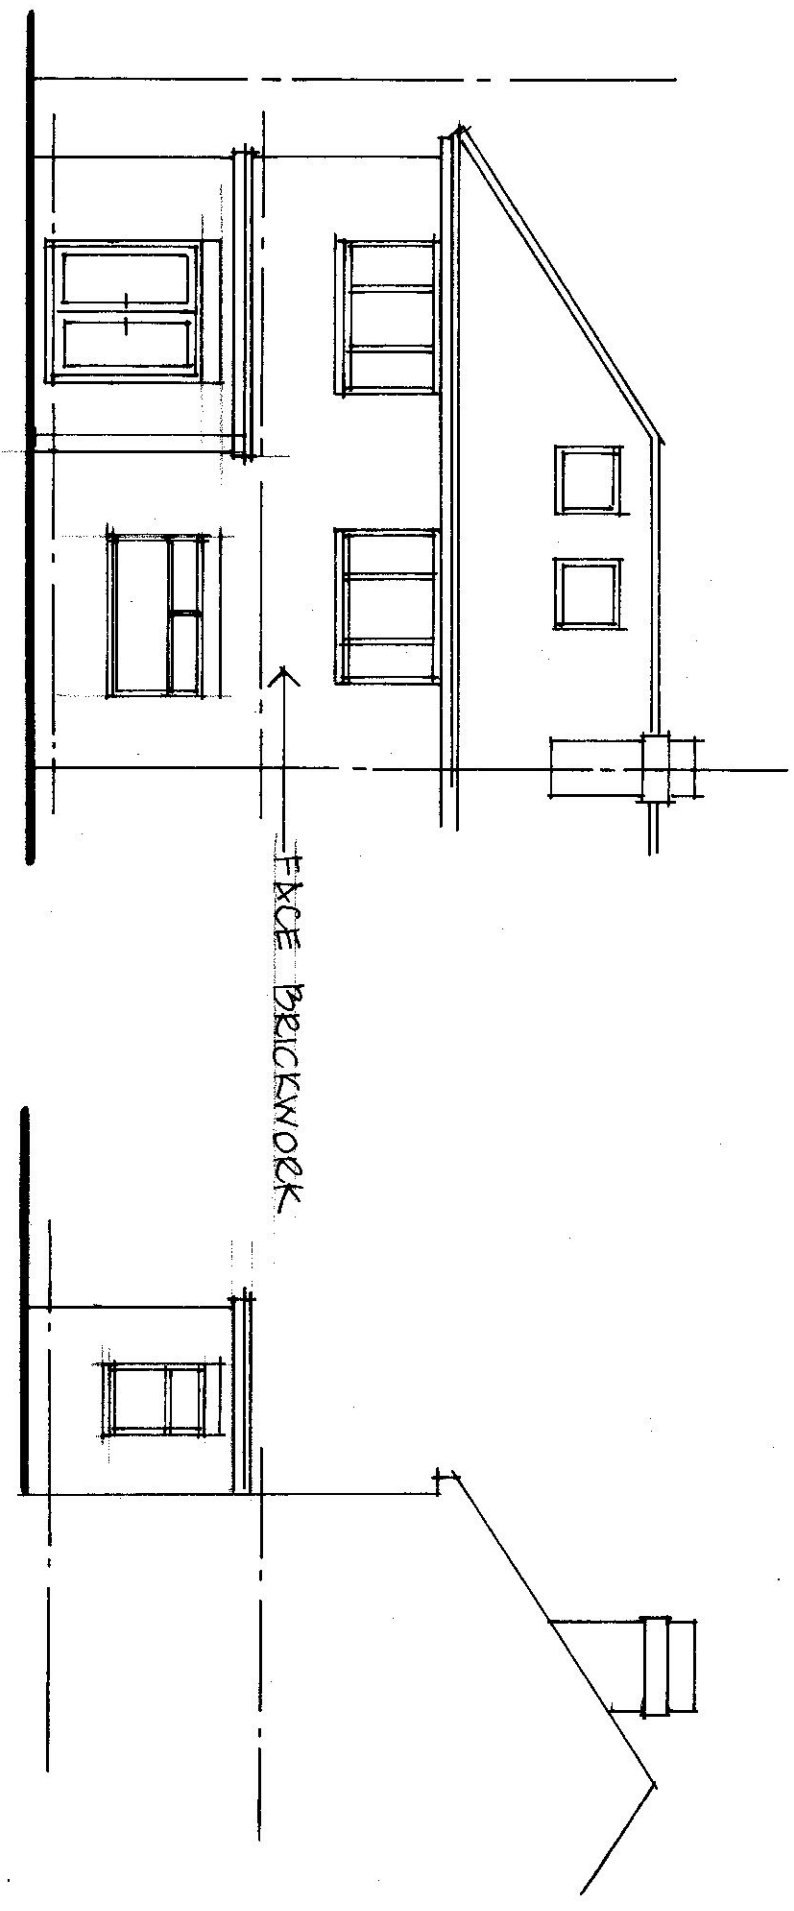

REAR - 1:100

SIDE - 1:100




EXISTING ELEVATIONS - 1:100



SCALE BAR - 1:100

A3


EXISTING ELEVATIONS.	MR. B. MITCHELL	M. BURNAND.
89 SWAKELEY'S DRIVE, ICKENHAM, UB10 8QG.	SCALE 1:100	TEL: 07436 115850
DRG: 3/05/3		

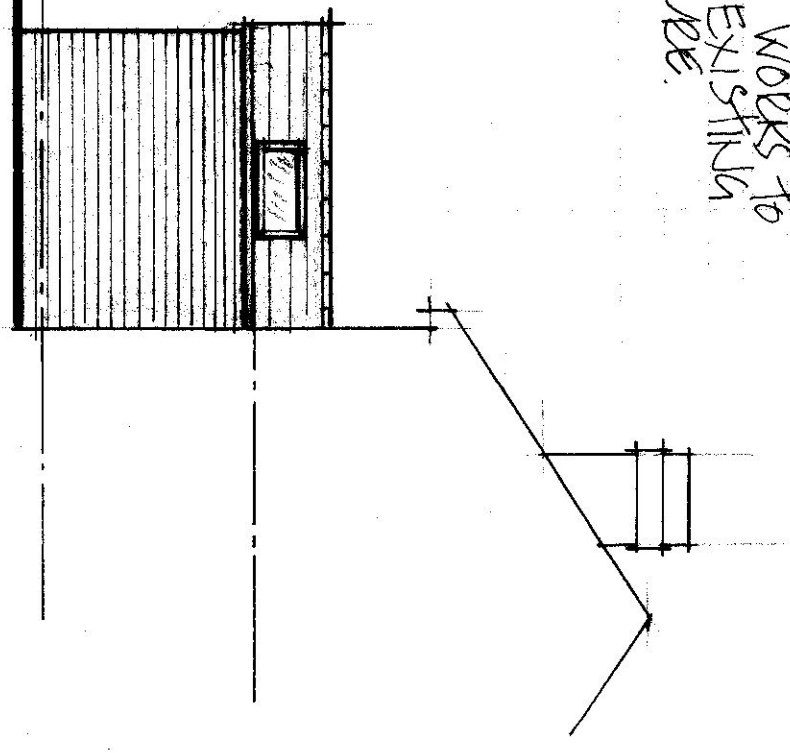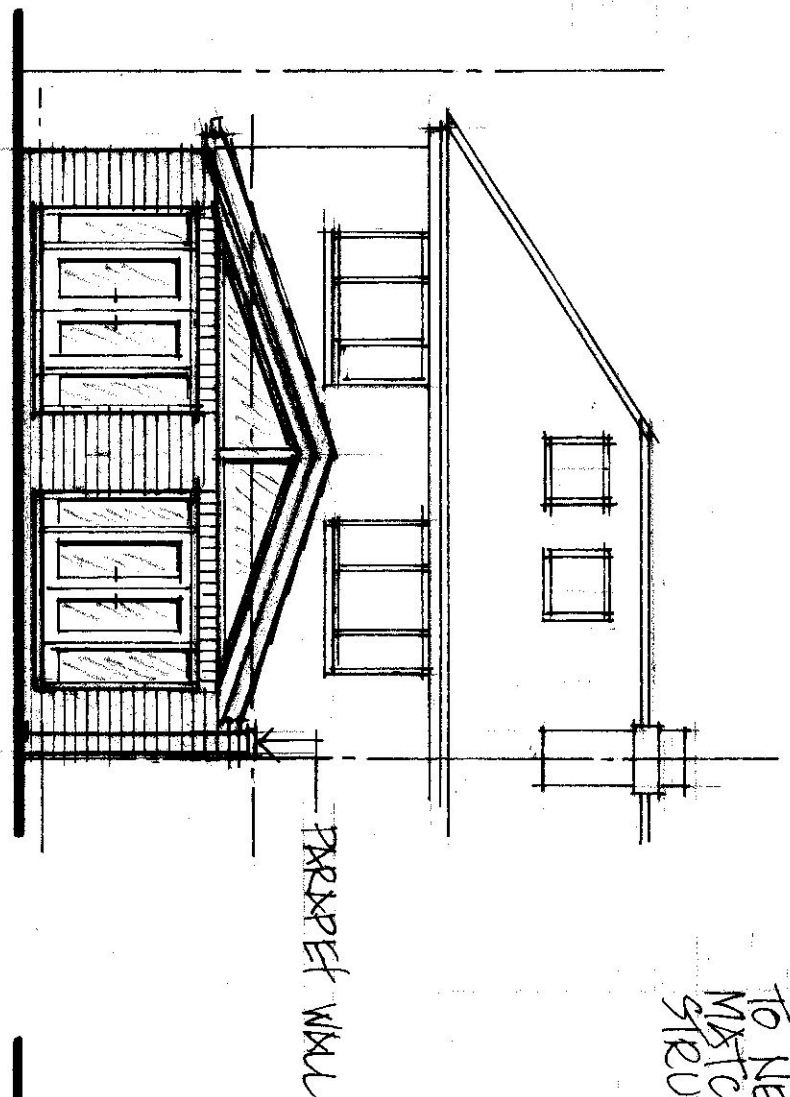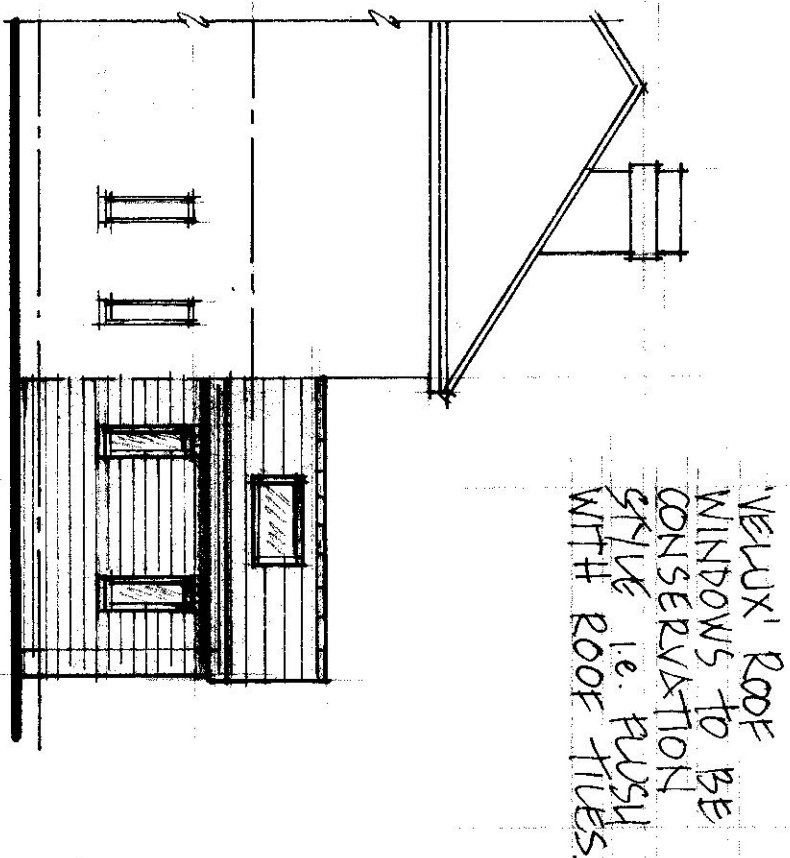

SIDE - 1:100

REAR - 1:100

SIDE - 1:100

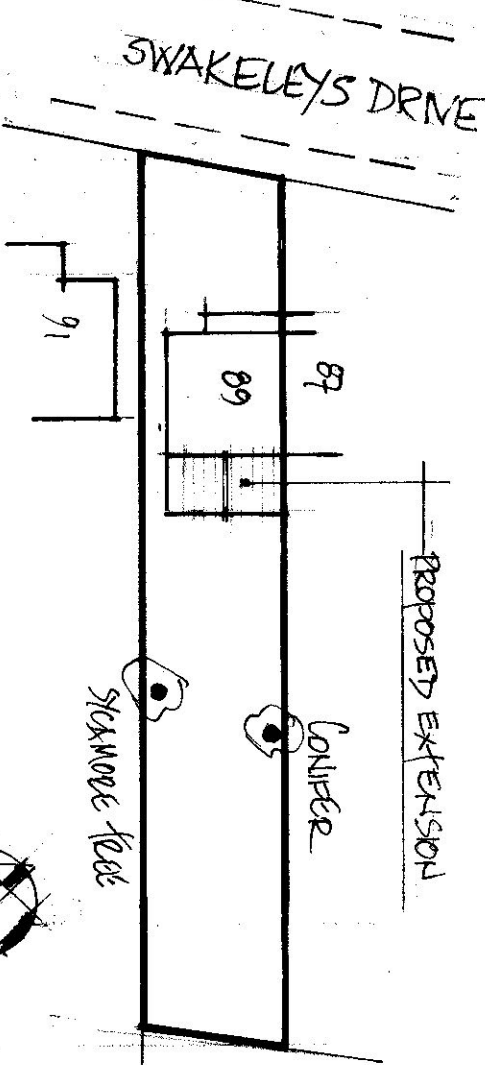

NEW DOORS, SIDE-LIGHTS
+ TRIANGLE WINDOW
2/4 IN HORIZONTAL
FRAMES. TO CLIENTS
CHOICE.




PROPOSED ELEVATIONS - 1:100


BLOCK PLAN - 1:500

SCALE BAR - 1:100

REAR EXTENSION.		MR B MITCHELL		M. BURNAND.	
89 SWAKELEY'S DRIVE, ICEHAM, UB10 8QA.		SCALE 1:100			
DRG: 3105/4					
				TEL. 07436 115850	

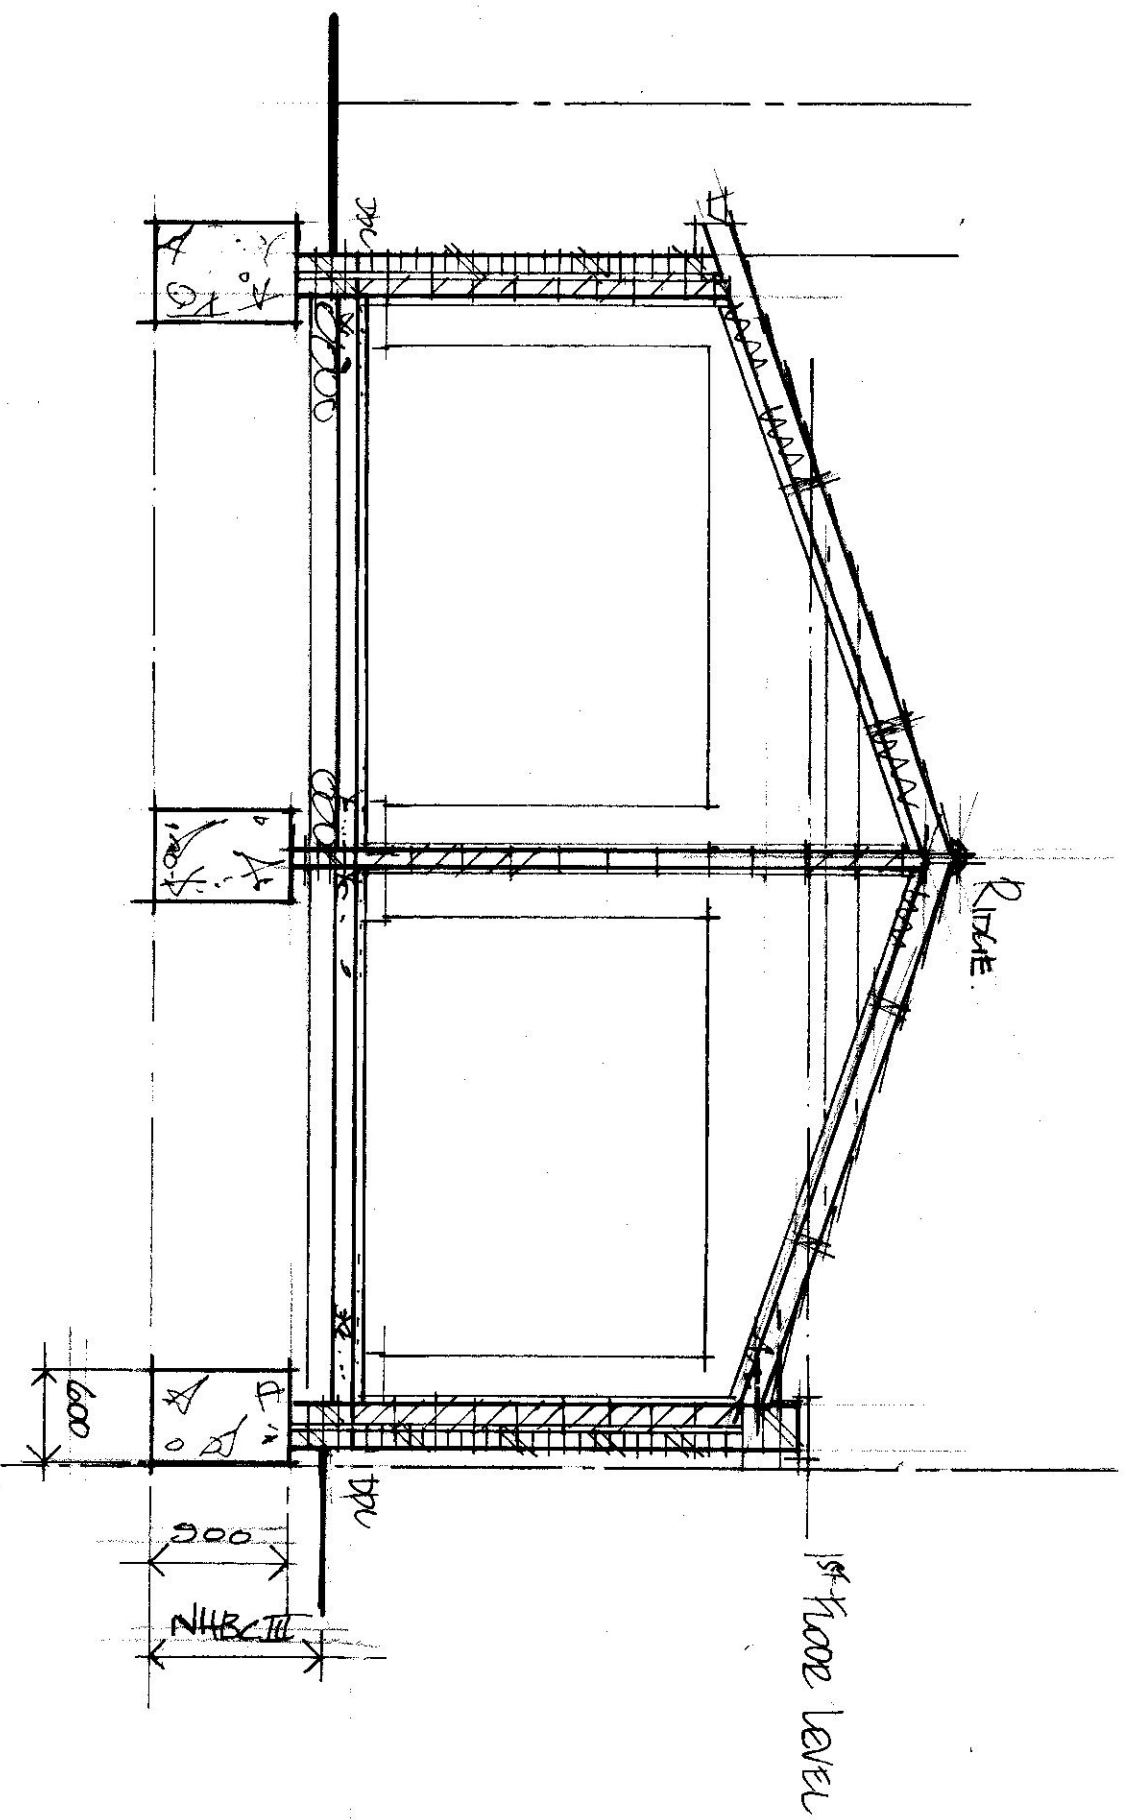

SECTION AA - 1:50

 

SCALE BAR - 1:50

REAR EXTENSION		M. B. MITCHELL		M. BURLAND	
89 SWAKELYS DRIVE		SCALE: 1:50			
ICKENHAM, UB10 8QG		DRA: 3105/5		TEL: 07436 115850	

A3