


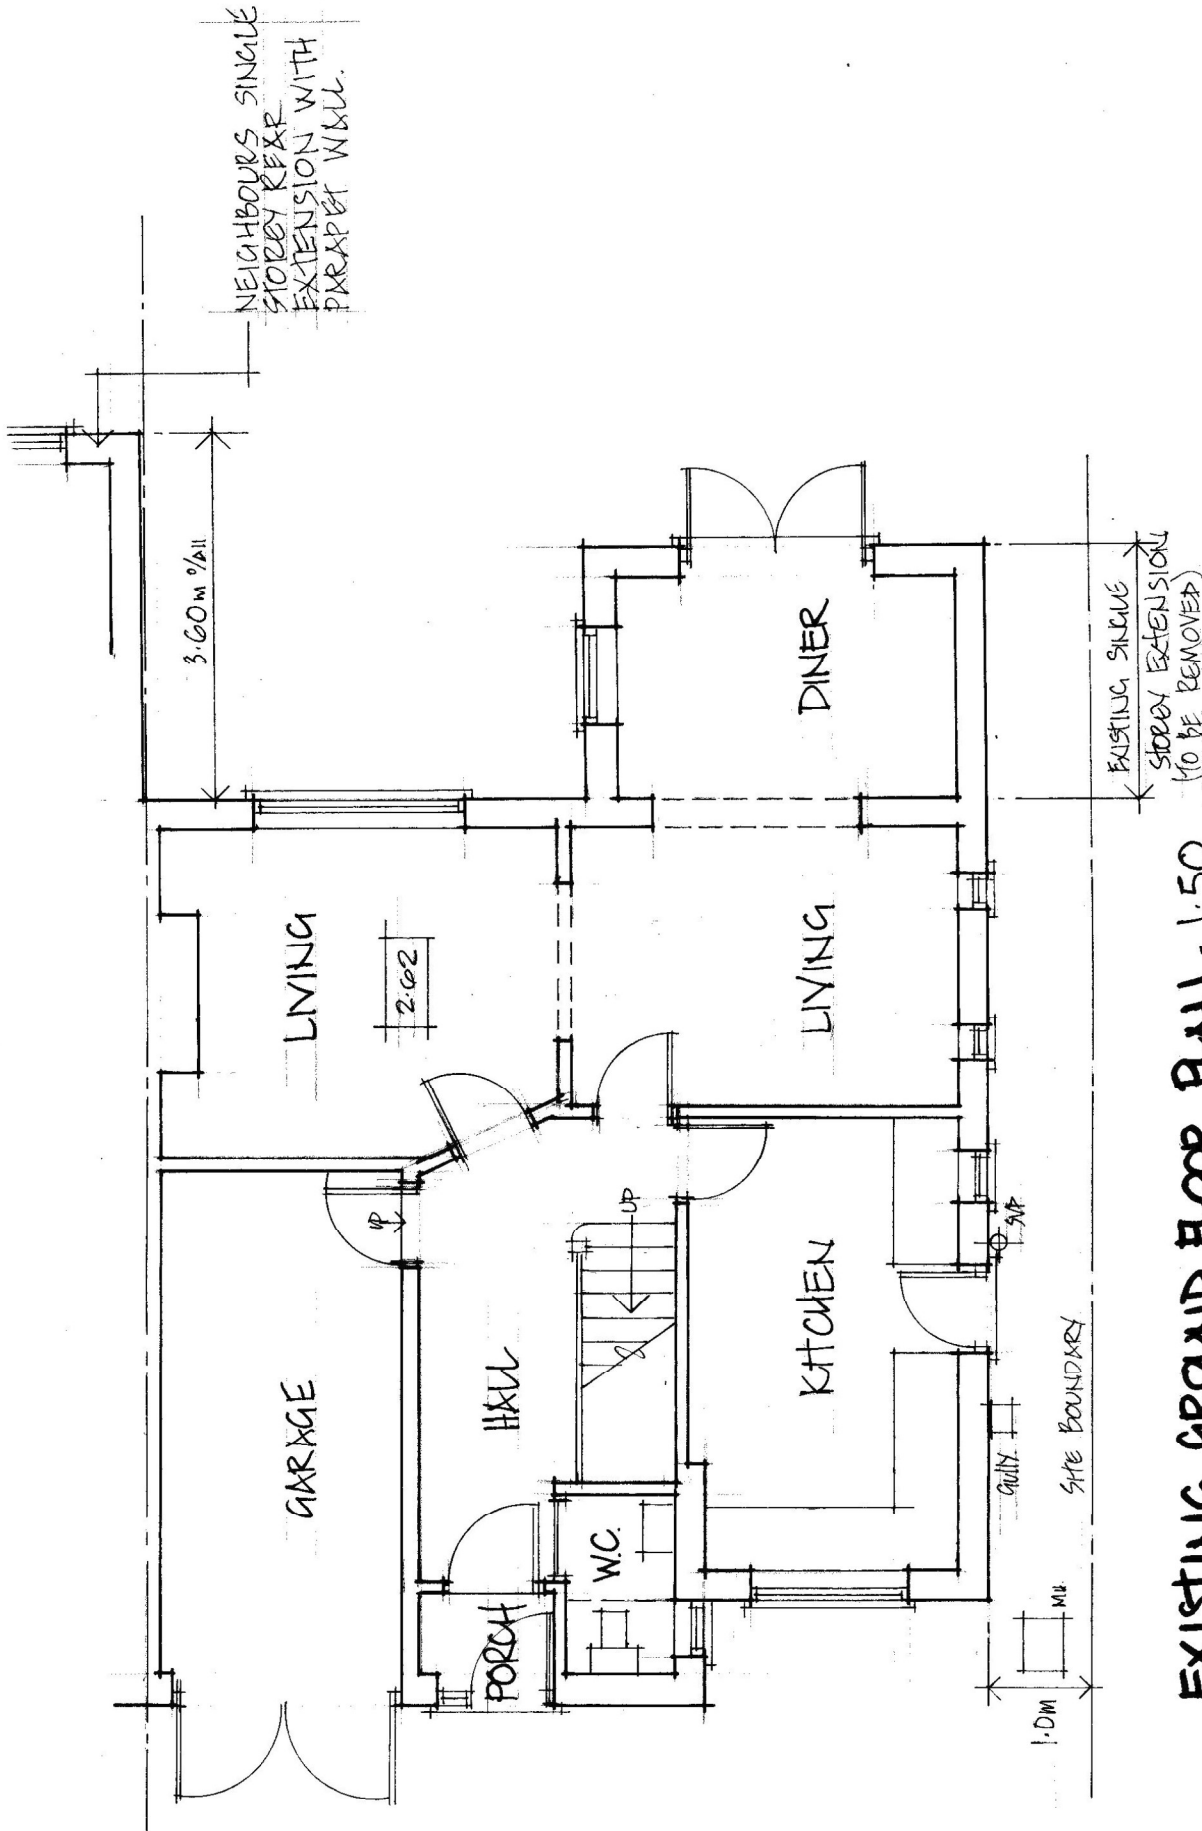

EXISTING GROUND FLOOR PLAN - 1:50



SCALE BAR - 1:50

SURVEY AS EXISTING.
89 SWAKELEYS DRIVE,
TOTTENHAM, UB10 8QG.
(L.B. HUNTINGDON)

MR. B. MITCHELL

SCALE 1:50

DRG: 3105/1 'A'

M. BURNAND.

TEL: 07436 115850

A3