


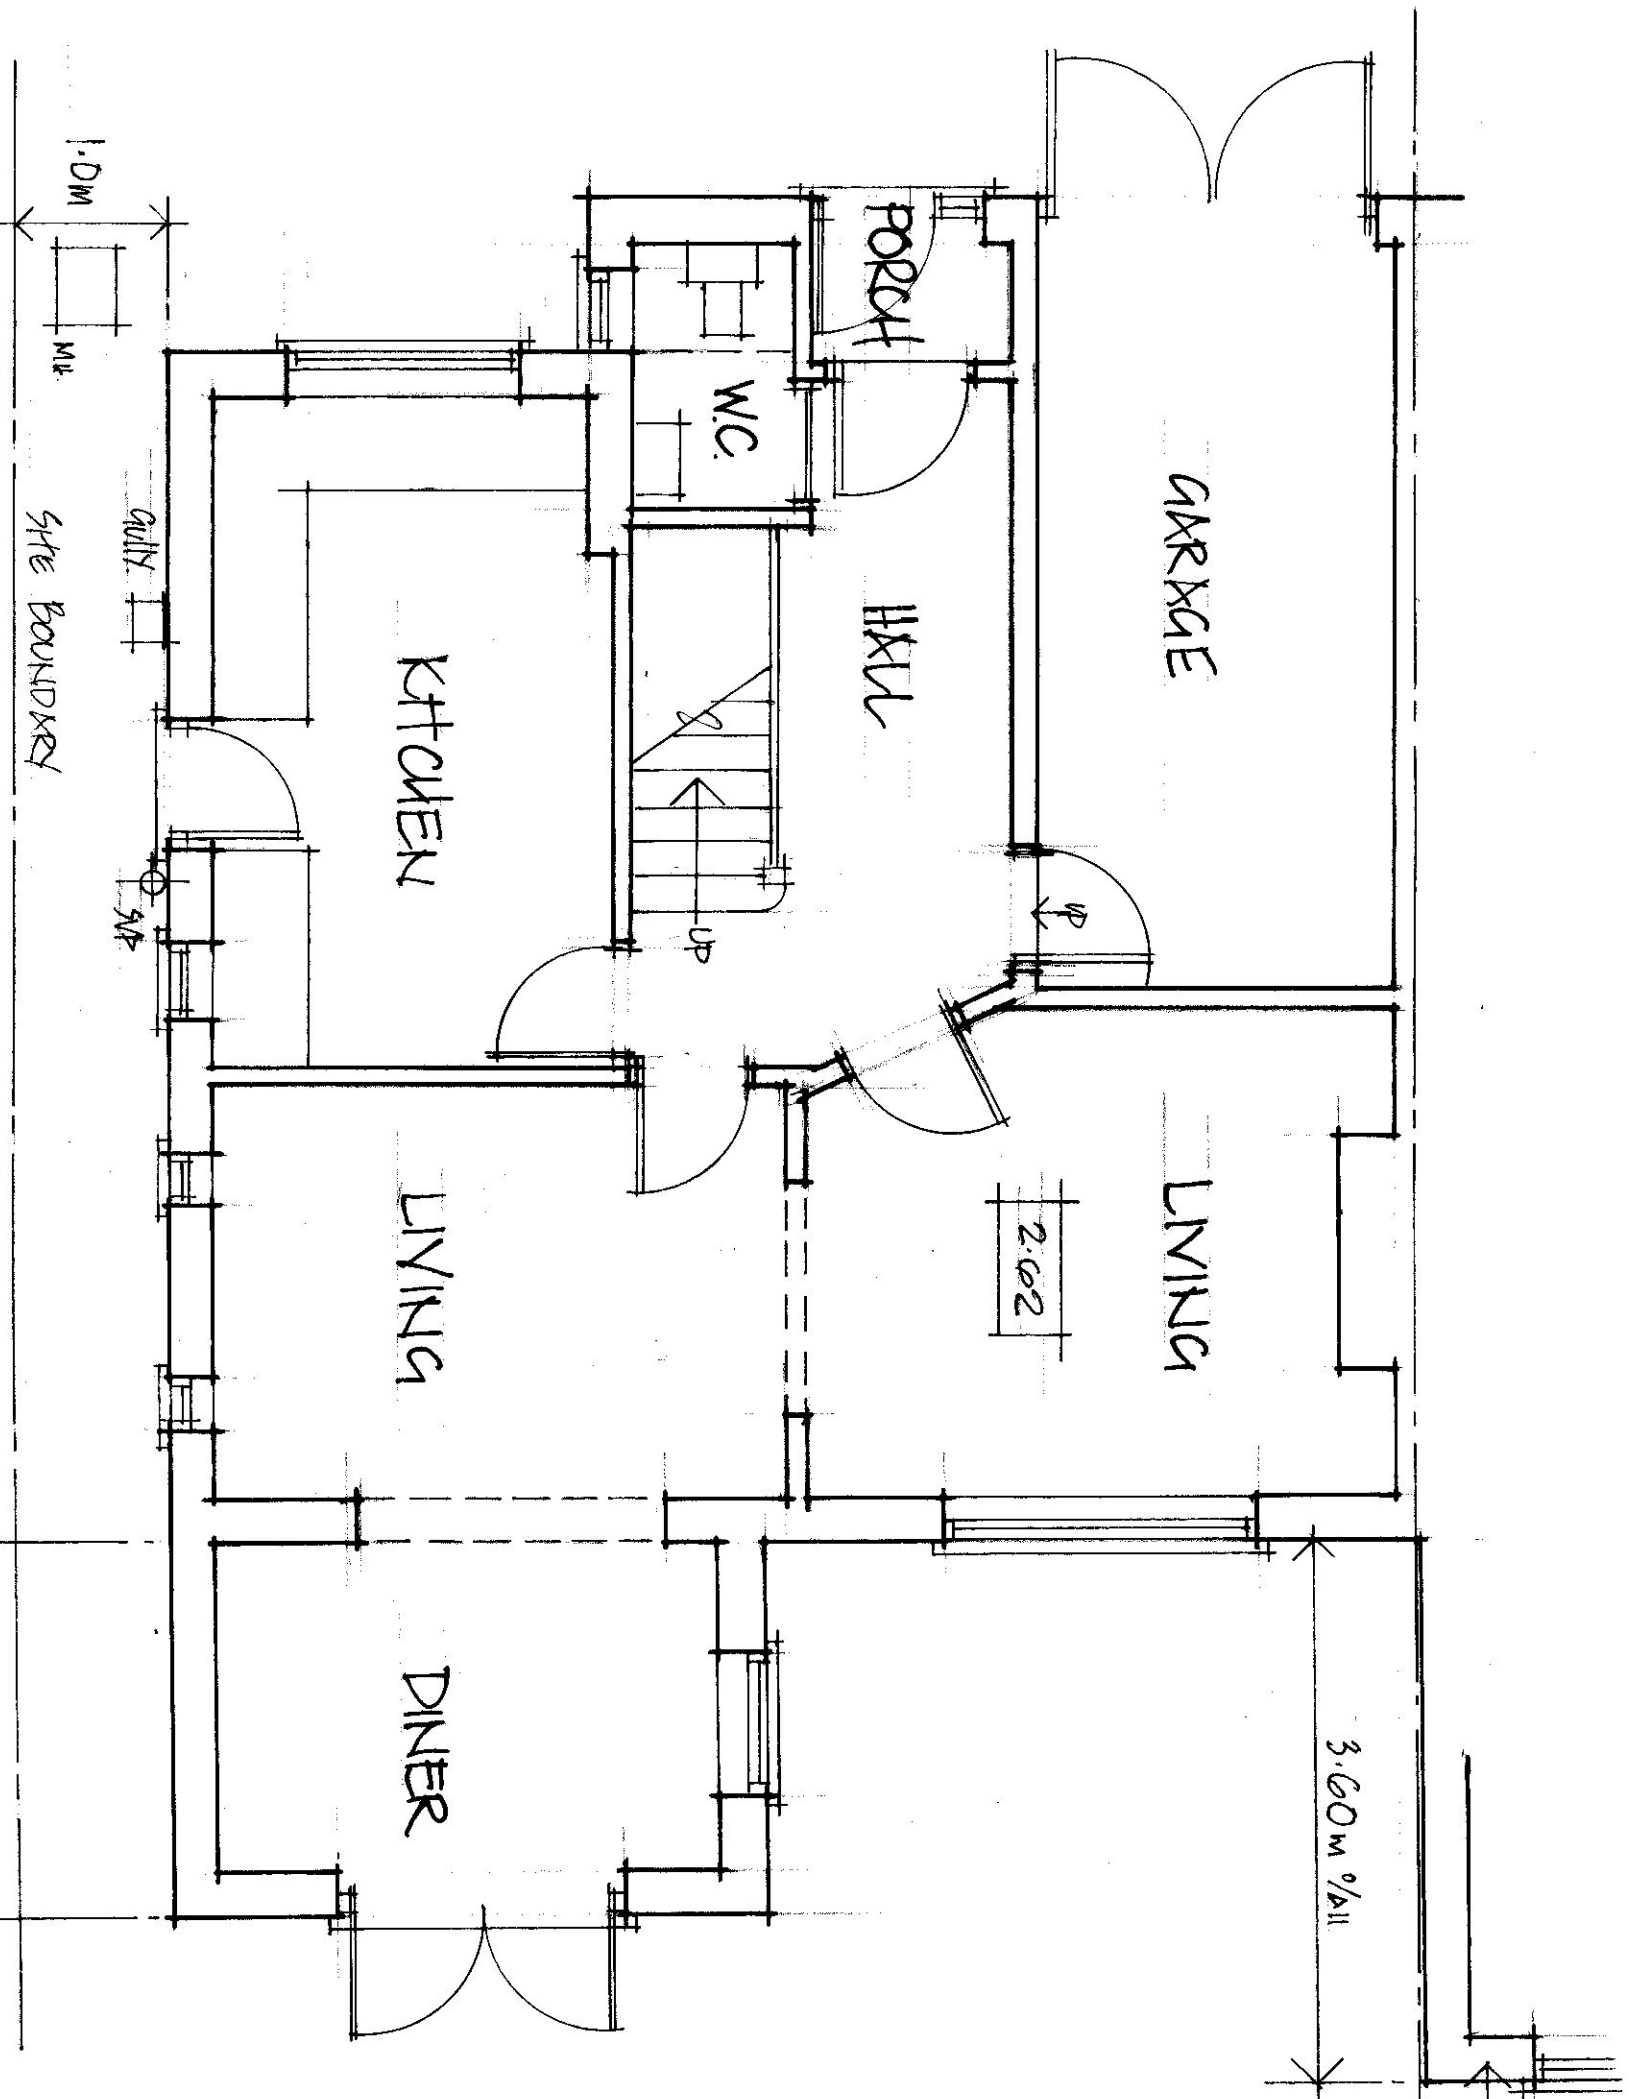


EXISTING GROUND FLOOR PLAN - 1:50



SCALE BAR - 1:50

A3

SURVEY AS EXISTING.		MR. B. MITCHELL		M. BURKARD.	
89 SWAKELEY'S DRIVE, KRECHHAM, UB10 8QG (V.B. HUNTERDON)		SCALE 1:50			
DRG: 3105/1 'A'				Tel: 07436 115850	

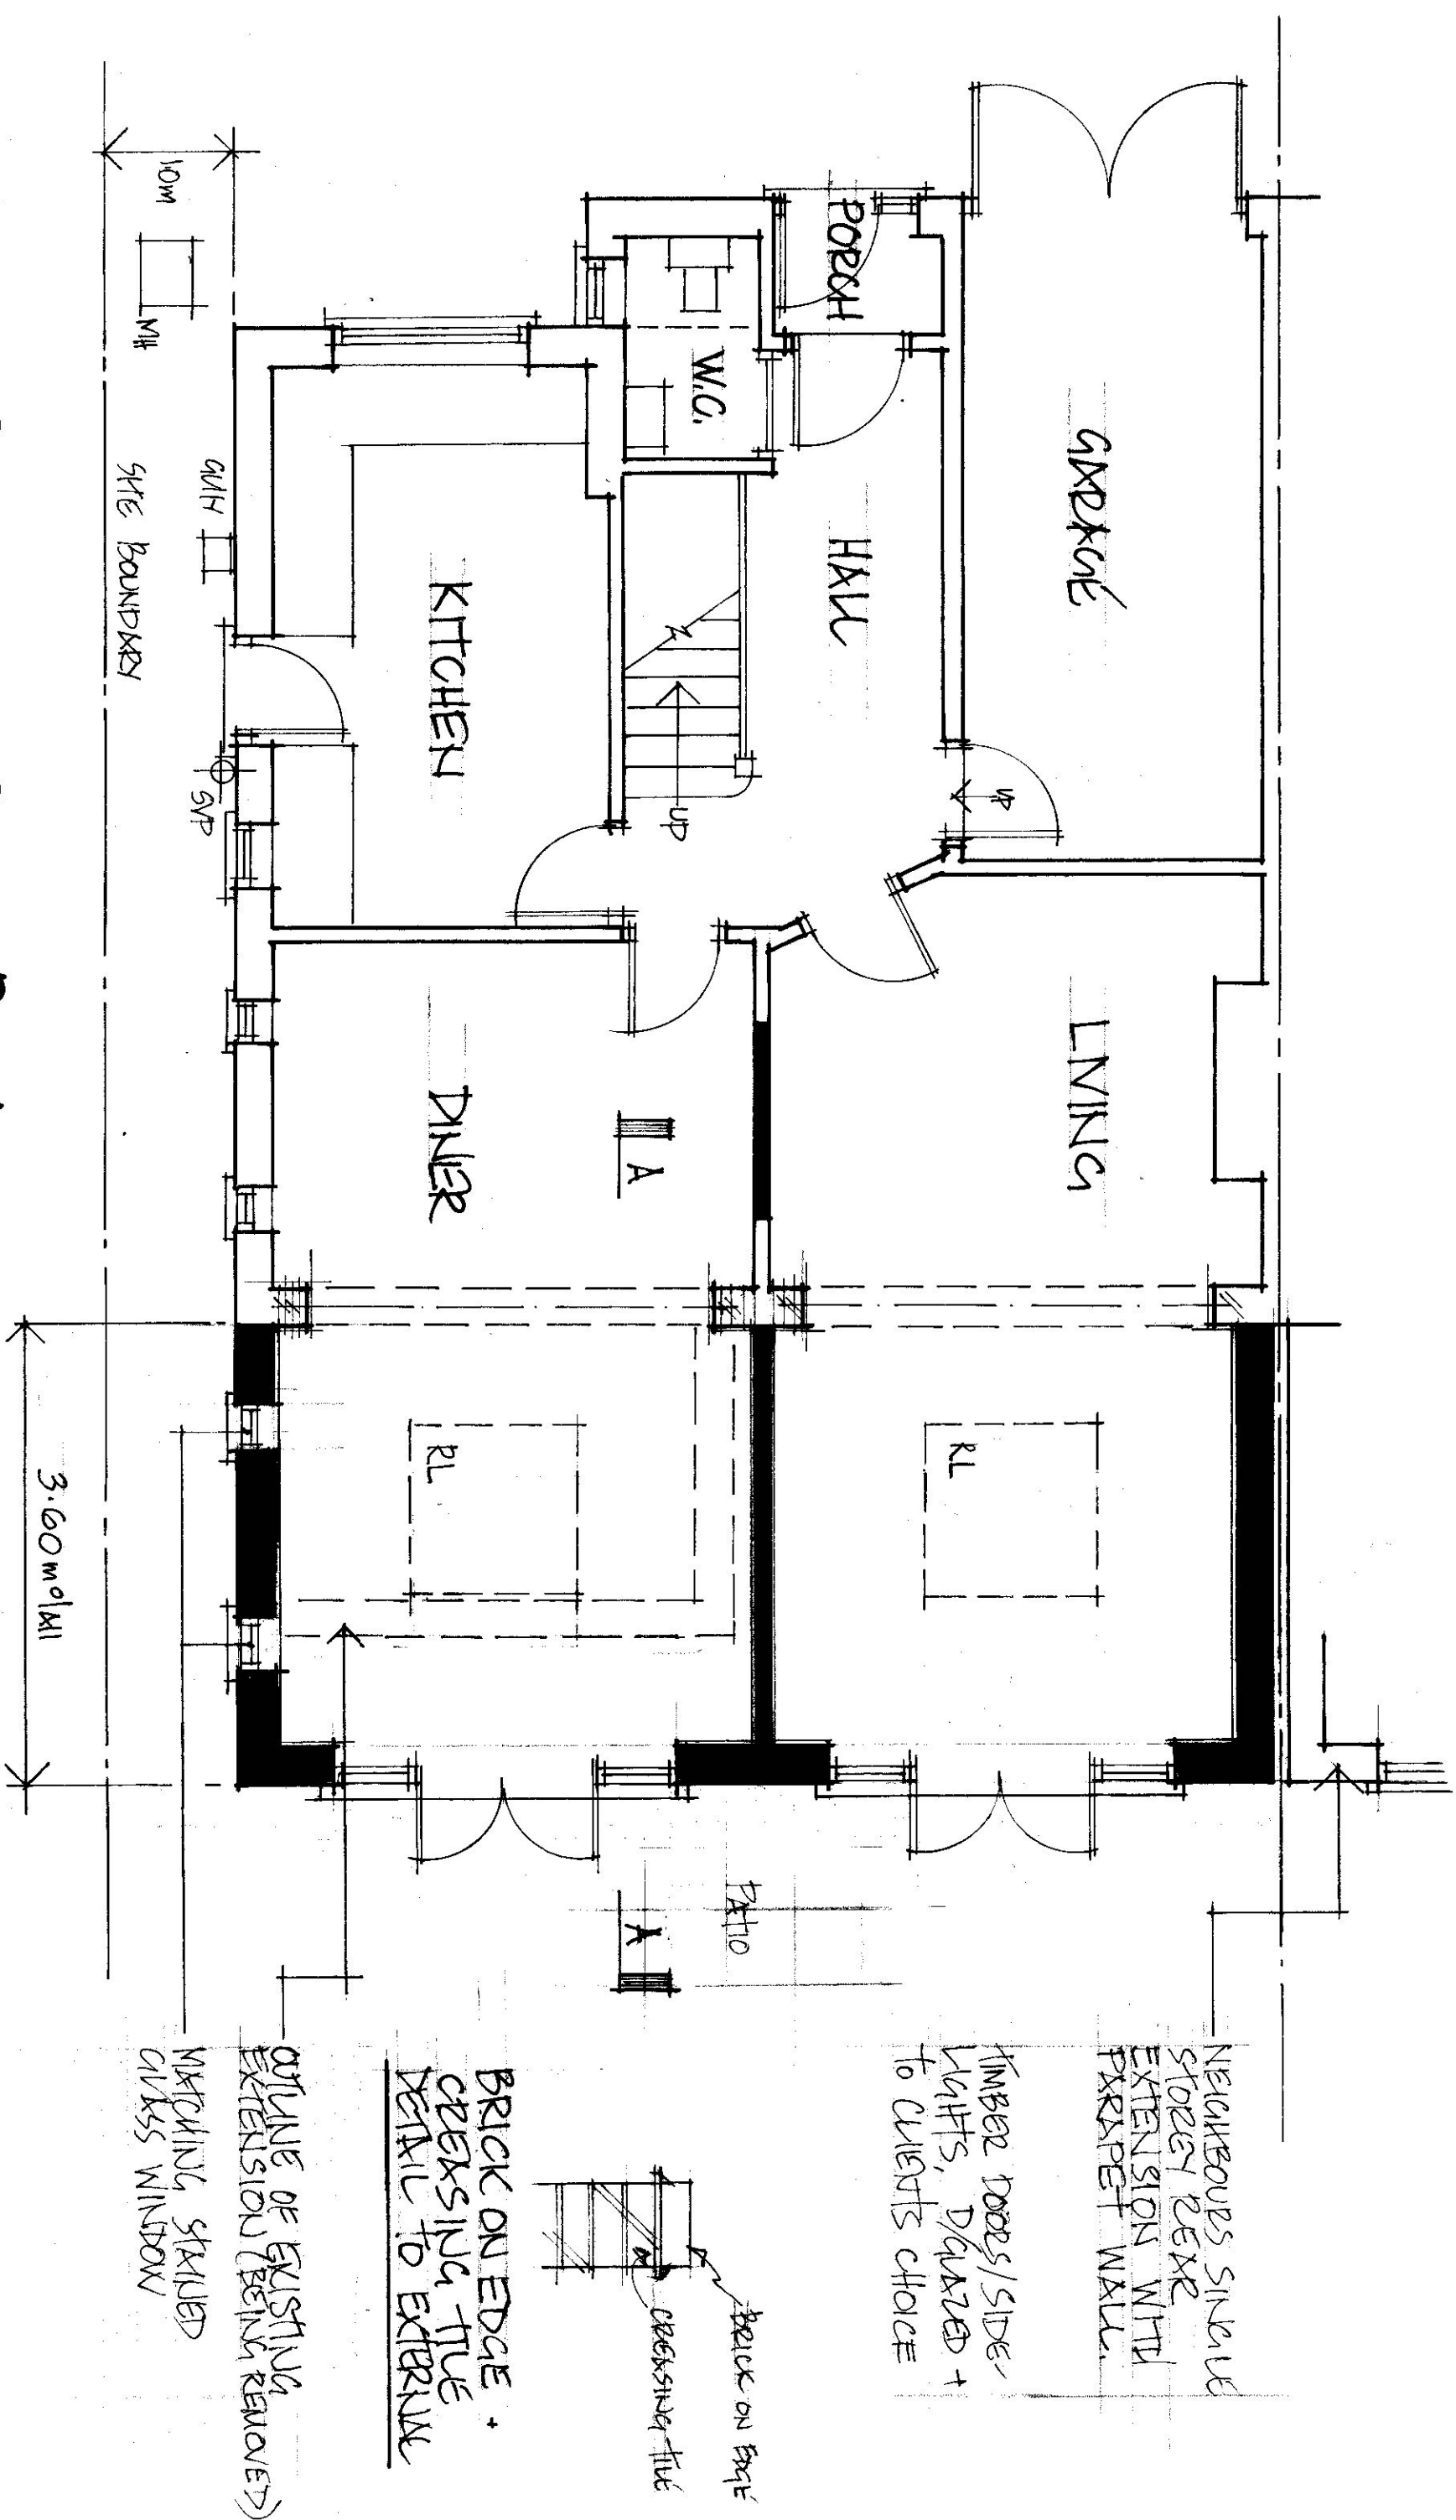

PROPOSED GROUND FLOOR PLAN - 1:50



SCALE BAR - 1:50


REAR EXTENSION 89 SWAKELEYS DRIVE, ICKENHAM, UR10 8AQ	MR. B. MITCHELL SCALE - 1:50	M. BURKLAND TEL: 07436 115850
AS	DRG: 3105/2 A	


NEIGHBOURS SINCE
STOREY REAR
EXTENSION WITH
PARAPET WALL.

TIMBER DOORS/SIDE
LIGHTS, D/GAZED +
to CLIENTS CHOICE


BRICK ON EDGE +
CREASING TILE
DETAIL TO EXTERIOR

OUTLINE OF EXISTING
EXTENSION (BEING REMOVED)
MATCHING STAINED
GLASS WINDOW

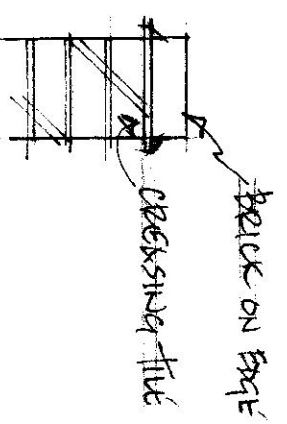

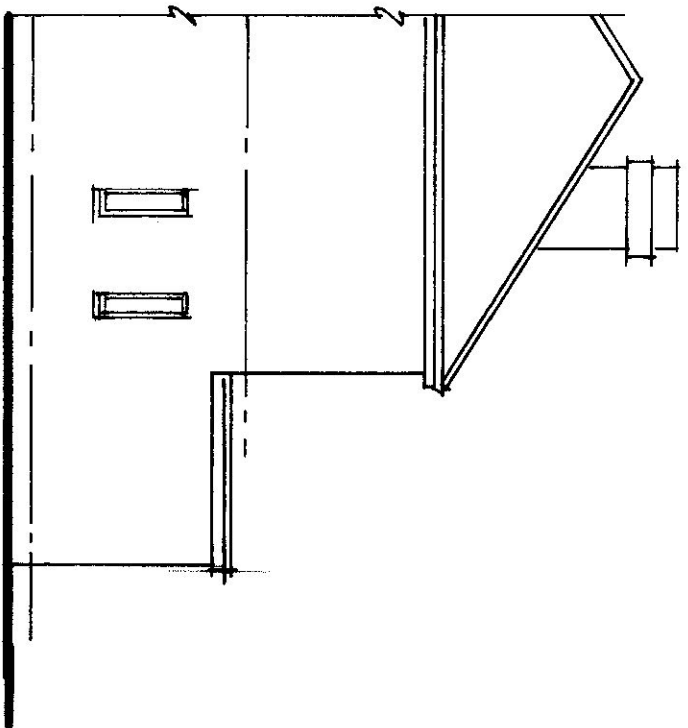

SIDE - 1:100

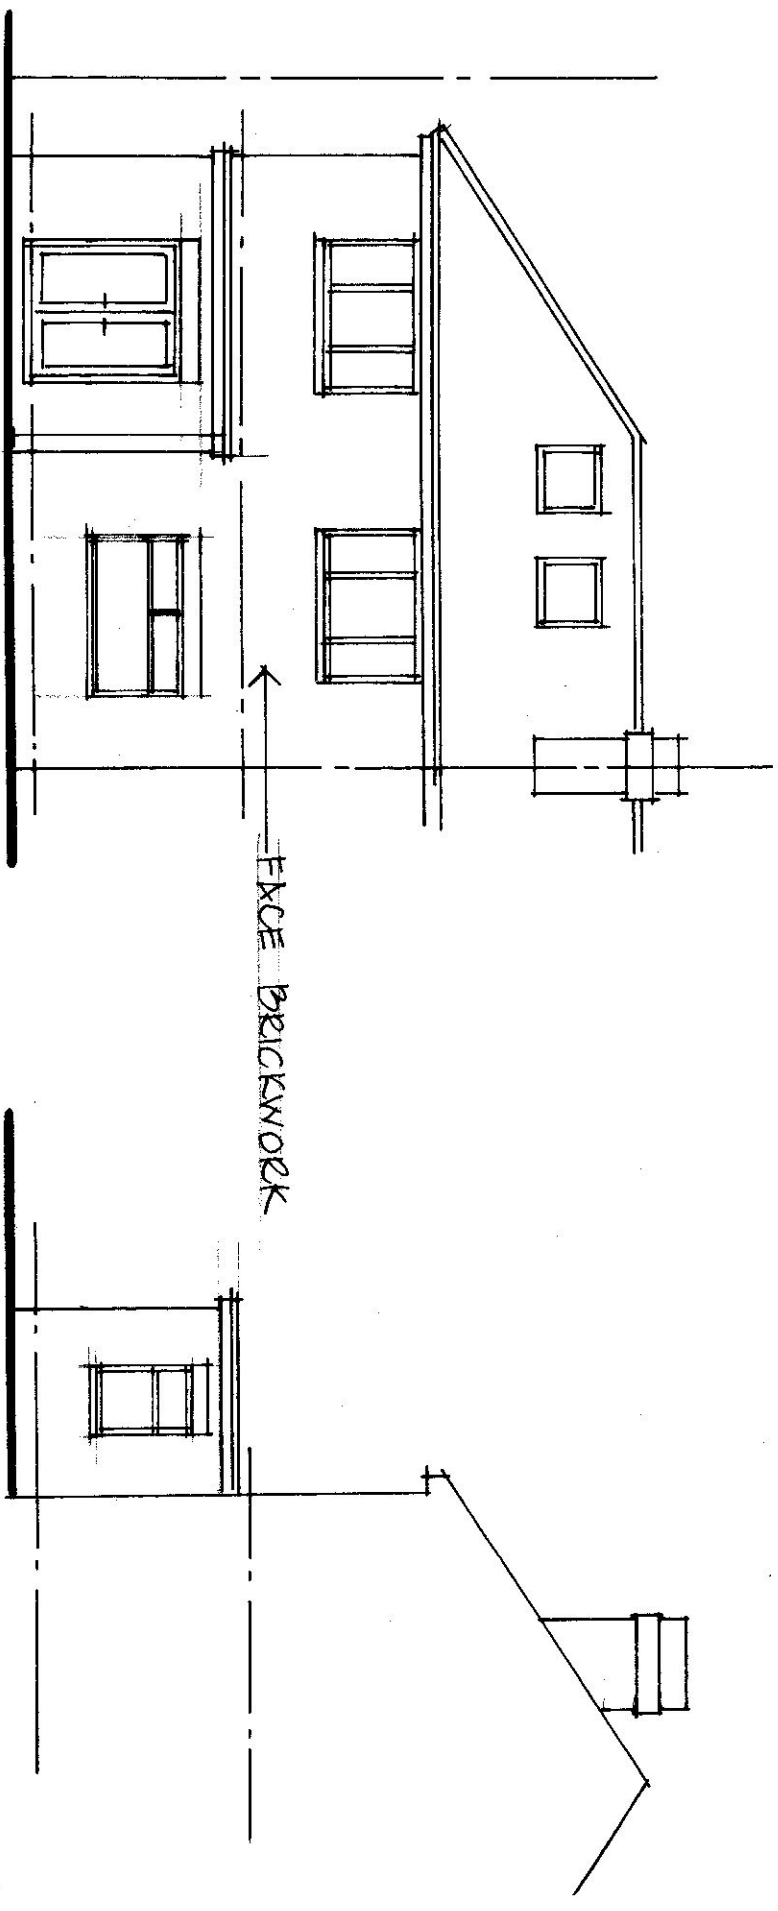

REAR - 1:100

SIDE - 1:100


EXISTING ELEVATIONS - 1:100




SCALE BAR - 1:100

A3


EXISTING ELEVATIONS.	MR. B. MITCHELL	M. BURNAND.
89 SWAKELEY'S DRIVE, ICKENHAM, UB10 8QG.	SCALE 1:100 DRG: 3/05/3	TEL: 07436 115850

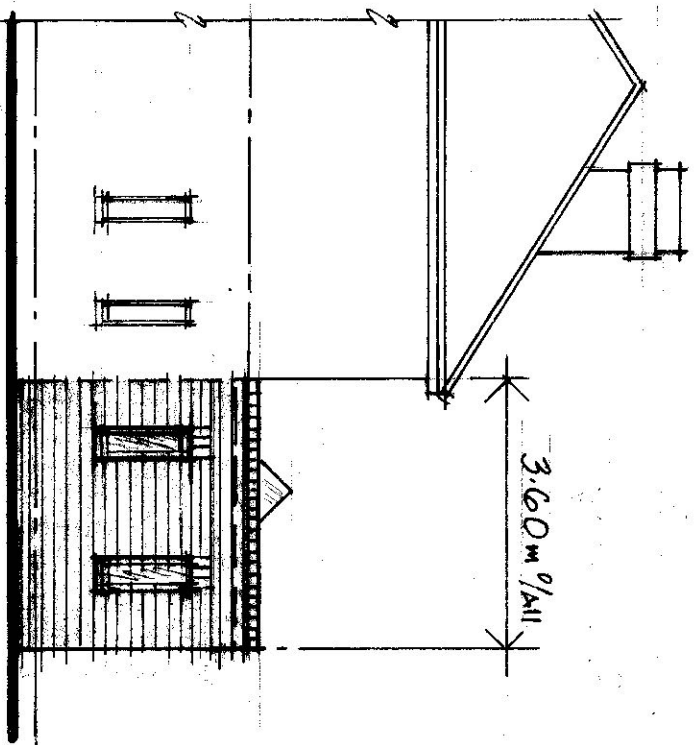


SIDE - 1:100

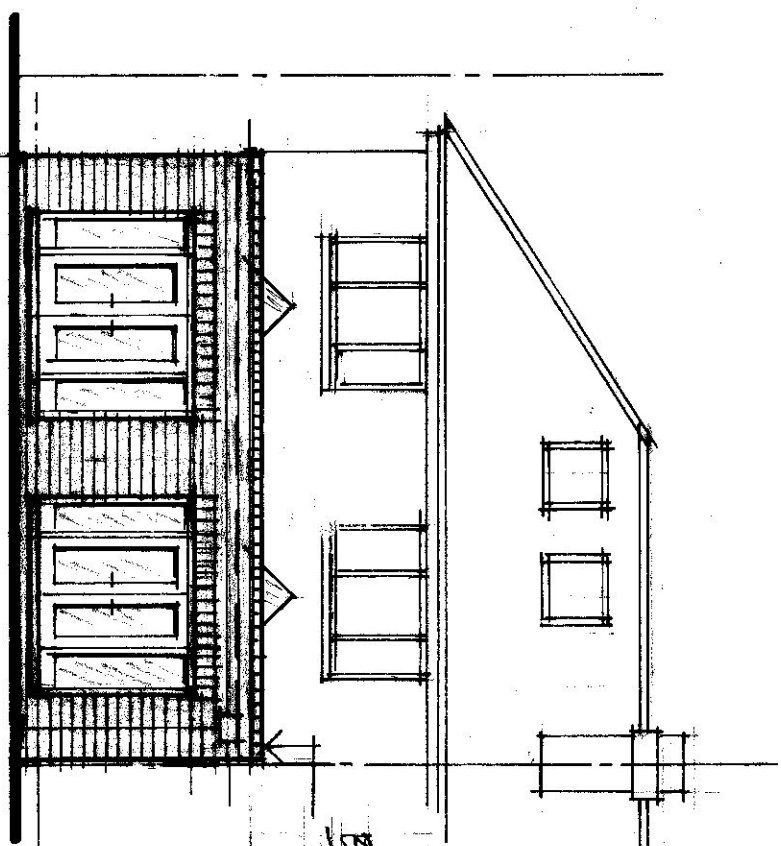


REAR - 1:100

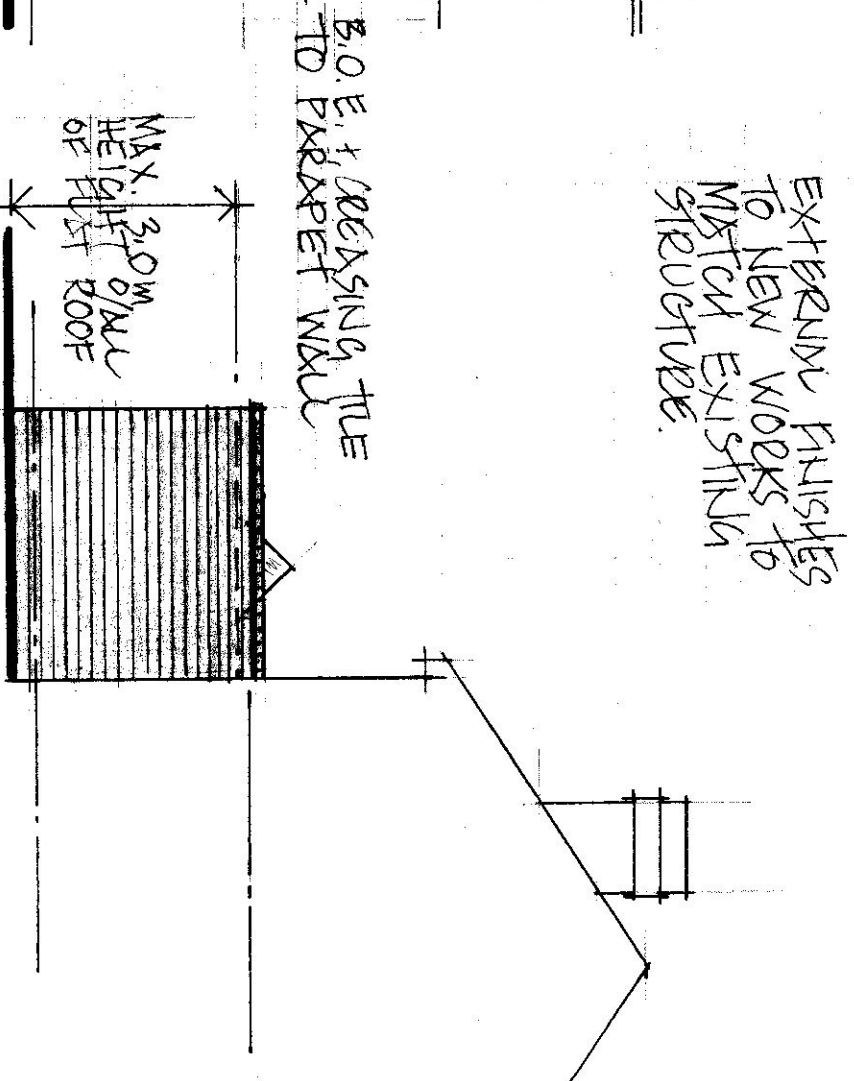

SIDE - 1:100

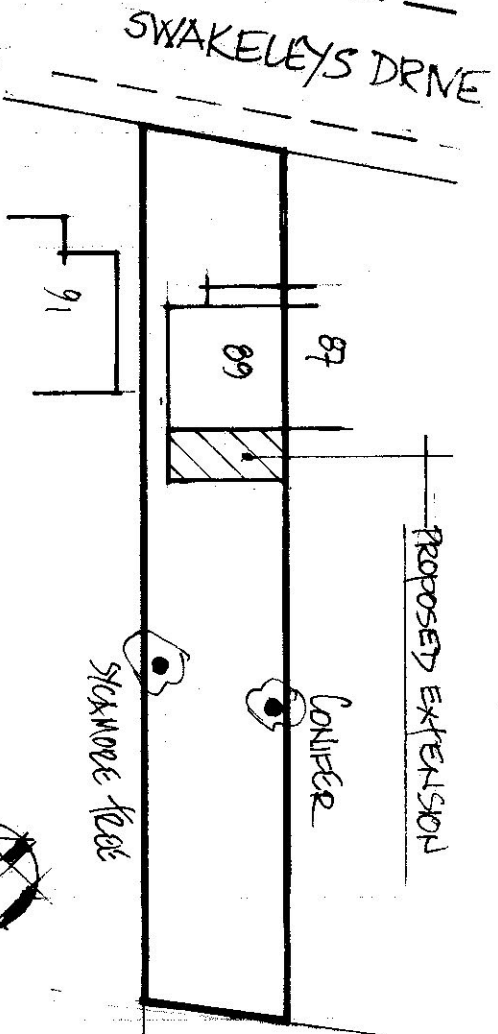


BLOCK PLAN - 1:500

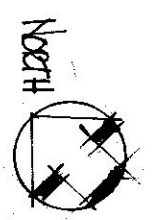

NEW DOORS, SIDE-LIGHTS
X/L TO BE:
2/4 IN HARDWOOD
FRAMES, TO CLIENTS
CHOICE.


PROPOSED ELEVATIONS - 1:100

 

SCALE BAR - 1:100

A3

REAR EXTENSION.		MR B MITCHELL		M. BURNHAM.	
89 SWAKELEY'S DRIVE, LICKHAM, UB10 8QQ.		SCALE 1:100		Tel. 07436 115850	
		DRG: 3105/4 A			

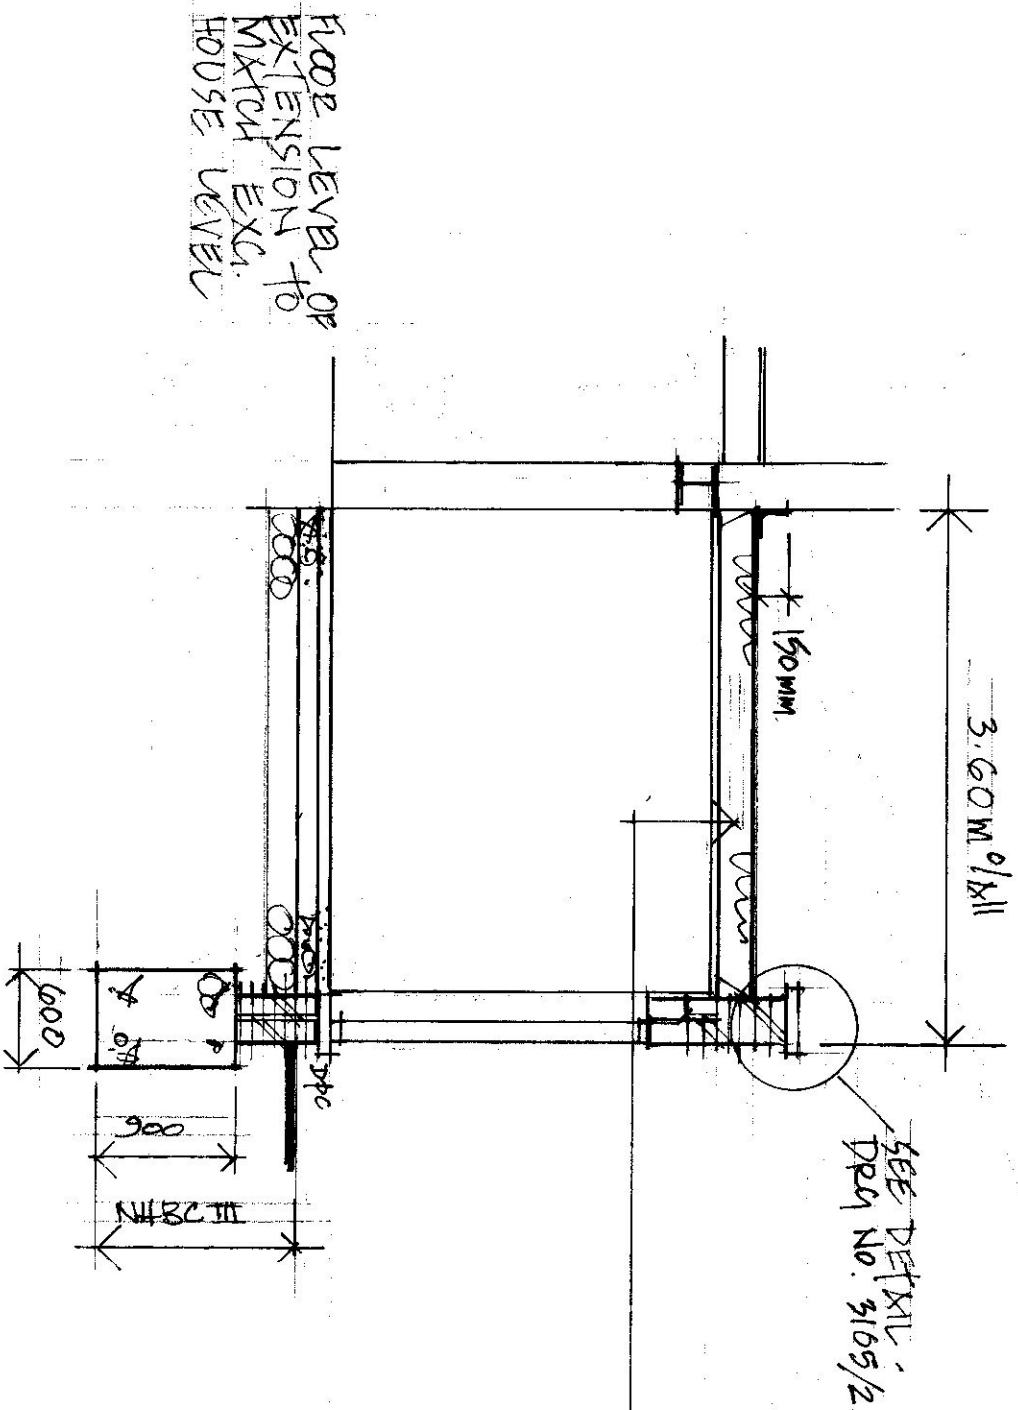

RM ROOF JOISTS -
175 x 50 C24 @ 400cs.
D/G ROOF LIGHTS - TO
CLIENTS CHOICE -
TRIPLE JOIST TRIMMING
ALL ROUND

FOUNDATIONS NOT TO
EXCEED SITE
BOUNDARY

WORKS REQUIRE THE
AGREEMENT OF
NEIGHBORS IN ACCORD
PARTY WALL ACT 1996

SECTION AA - 1:50



SCALE BAR - 1:50

A3

REAR EXTENSION.		M. B. MITCHELL		M. BURLAND.	
89 SWAKELEYS DRIVE, ICKENHAM, NR10 8QG		SCALE: 1:50			
		DRG: 3105/5 A		TEL: 01496 115850	